

- Site Boundary
- Land under Control of the Applicant




A risk assessment has been carried out on this design. Residual risks following this process are listed below. A copy of the full Design Risk Register is also available on request from EDP.

- Soft landscaping implementation within a construction environment (across the site);
- Installing trees (across the site);
- Water bodies (attenuation basins and pond);
- Working within close proximity of underground services (across the site);
- Works adjacent to existing highways (across the site);
- Works near to existing PtoWs (across the site);
- Site Clearance and earthworks (across the site);
- Working at a height

For further guidance, refer to HSE Construction (Design and Management) Regulations 2015.

overview

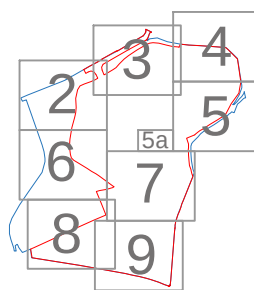

This drawing is to be read in conjunction with all other drawings and specifications within the package. These drawings have been prepared for design development and costing purposes only. All dimensions in millimetres unless otherwise specified. Do not scale off this drawing, written dimensions to be taken only. All base plans used are provided by the client and architect, except where otherwise expressly agreed in writing. EDP shall have no responsibility or liability for any loss direct or consequential. This drawing must not be copied in whole or part without prior written consent from EDP.

purpose of issue PLANNING


i	Footpath connection updated	02-10-2024	NMa
h	Mown path added.	24-09-2024	NMa
-	Original	05-05-2023	gRP
rev	description	date	by

client
Ark Data Centres

project title Proposed Extension of Spring Park Data Centre Campus - Land South of Westwells Road, Neston, Corsham

drawing title
Detailed Soft Landscape Plan

date	24 SEPTEMBER 2024	drawn by	sRP
drawing number	edp7897_d021i	checked	CMY
scale	1:1000 @ A1	QA	RBa

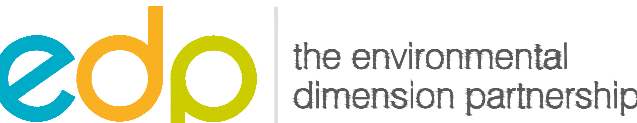

Registered office: 01285 740427 - www.edp-uk.co.uk - info@edp-uk.co.uk





- Site Boundary
- Land under Control of the Applicant
- Existing Trees, Tree Groups and Scrub to be Retained
Refer to the Arboricultural Report
- Existing Trees, Tree Groups and Scrub to be Removed
Refer to the Arboricultural Report
- Existing Grassland to be Retained
- Proposed Tree Planting
- Proposed Feathered Tree Planting
- Existing Grassland/Scrub Retained and Over-Seeded with Shade Tolerant Grass Mix
Product: EG9 Grass Mixture for Meadows and Woodland
Supplier: Emorsgate Seeds
Sowing rate: 4g/m²
- Proposed Mixed Native Hedgerow Planting
Topsoil Depth: 450mm
Mulch: Jute/Hessian Mulch Matt in BNG Area; Bark Mulch along Moor Green
- Proposed Native Thorny Scrub Planting
Topsoil Depth: 450mm
Mulch: Jute/Hessian Mulch Matts
- Proposed Native Feathered Tree and Understorey Shrub Mix
Topsoil Depth: 450mm
Mulch: Jute/Hessian Mulch Matts
Undersown with Shade-tolerant Grass/Wildflower Mix (Emorsgate EM1 @ 4g/m²)
- Proposed Earth Mounding
Max. 1 in 4 Gradients on Outer Faces
- Proposed Earth Mounding - Indicative Heights (Metres Above Ground Level, m AGL)
- Proposed Native Shrub Mix
Topsoil Depth: 450mm
Mulch: 75mm Bark Mulch
- Proposed Wetland Planting Mix
- Permanent Wet Areas - SuDS Basins and Proposed Wildlife Pond
- Proposed Close-Mown Grass
Product: Low Maintenance Fineturf
Supplier: Geminal
Sowing rate: 20g/m²
Topsoil Depth: 150mm
- Proposed Species-Rich Meadow Grass
Product: EM1 Basic General Purpose Meadow Mixture
Supplier: Emorsgate Seeds
Sowing rate: 4g/m²
Topsoil Depth: 150mm
- Proposed Wetland Meadow Grass to Attenuation Basins
Product: EG8 Meadow Grass Mixture for Wet Soils
Supplier: Emorsgate Seeds
Sowing rate: 4g/m²
- Proposed Gravel Path
Tanalised Timber Edging - 25mm x 100mm
To be Laid Over a Weed Suppressant Membrane
- 1.2m High Retaining Wall
The ends of the wall feathering down in height to 400mm
- Timber Post and Rail Fence
To top of wall where it exceeds 400mm in height
- Proposed Dog-Proof Fence and Gate
Timber Post and Rail with Stocknetting
- Existing Public Footpaths
- Proposed Diversion of Public Footpaths
Hoggin surface (2m wide) to paths, requiring 'no-dig' construction techniques where paths lie within retained tree Root Protection Zones. Path to be aligned at least 2m from any tree stems where possible.
- Possible Additional Footpath Connection
- Existing PRoW (CORM136) Upgraded from Footpath to Bridleway
3m wide
- New 3m Wide Grass Bridleway
- New Mown Path

This drawing is to be read in conjunction with all other drawings and specifications within the package. These drawings have been prepared for design development and costing purposes only. All dimensions in millimetres unless otherwise specified. Do not scale off this drawing, written dimensions to be taken only. All base plans used are provided to the client and architect, except where otherwise expressly agreed in writing. EDP shall have no responsibility or liability for any loss direct or consequential. This drawing must not be copied in whole or part without prior written consent from EDP.

purpose of issue		PLANNING	
i	Footpath connection updated	02-10-2024	NMa
h	Mown path added.	24-09-2024	NMa
-	Original	05-05-2023	sRP
rev	description	date	by

client
Ark Data Centres

project title Proposed Extension of Spring Park Data Centre Campus - Land South of Westwells Road, Neston, Corsham

drawing title Detailed Soft Landscape Plan

Sheet 2 of 10

date	24 SEPTEMBER 2024	drawn by	sRP
drawing number	edp7897_d021i	checked	CMY
scale	1:200 @ A1	QA	RBa



Registered office: 01285 740427 - www.edp-uk.co.uk - info@edp-uk.co.uk



- Site Boundary
- Land under Control of the Applicant
- Existing Trees, Tree Groups and Scrub to be Retained
Refer to the Arboricultural Report
- Existing Trees, Tree Groups and Scrub to be Removed
Refer to the Arboricultural Report
- Existing Grassland to be Retained
- Proposed Tree Planting
- Proposed Feathered Tree Planting
- Existing Grassland/Scrub Retained and Over-Seeded with Shade Tolerant Grass Mix
Product: EG9 Grass Mixture for Meadows and Woodland
Supplier: Emorsgate Seeds
Sowing rate: 4g/m²
- Proposed Mixed Native Hedgerow Planting
Topsoil Depth: 450mm
Mulch: Jute/Hessian Mulch Matt in BNG Area; Bark Mulch along Moor Green
- Proposed Native Thorny Scrub Planting
Topsoil Depth: 450mm
Mulch: Jute/Hessian Mulch Mats
- Proposed Native Feathered Tree and Understory Shrub Mix
Topsoil Depth: 450mm
Mulch: Jute/Hessian Mulch Mats
Undersown with Shade-tolerant Grass/Wildflower Mix (Emorsgate EM1 @ 4g/m²)
- Proposed Earth Mounding
Max. 1 in 4 Gradients on Outer Faces
- Proposed Earth Mounding - Indicative Heights (Metres Above Ground Level, m AGL)
- Proposed Native Shrub Mix
Topsoil Depth: 450mm
Mulch: 75mm Bark Mulch
- Proposed Wetland Planting Mix
- Permanent Wet Areas - SuDS Basins and Proposed Wildlife Pond
- Proposed Close-Mown Grass
Product: Low Maintenance Fineturf
Supplier: Germinal
Sowing rate: 20g/m²
Topsoil Depth: 150mm
- Proposed Species-Rich Meadow Grass
Product: EM1 Basic General Purpose Meadow Mixture
Supplier: Emorsgate Seeds
Sowing rate: 4g/m²
Topsoil Depth: 150mm
- Proposed Wetland Meadow Grass to Attenuation Basins
Product: EG8 Meadow Grass Mixture for Wet Soils
Supplier: Emorsgate Seeds
Sowing rate: 4g/m²
- Proposed Gravel Path
Tanalised Timber Edging - 25mm x 100mm
To be Laid Over a Weed Suppresant Membrane
- 1.2m High Retaining Wall
The ends of the wall feathering down in height to 400mm
- Timber Post and Rail Fence
To top of wall where it exceeds 400mm in height
- Proposed Dog-Proof Fence and Gate
Timber Post and Rail with Stocknetting
- Existing Public Footpaths
- Proposed Diversion of Public Footpaths
Hoggin surface (2m wide) to paths, requiring 'no-dig' construction techniques where paths lie within retained tree Root Protection Zones. Path to be aligned at least 2m from any tree stems where possible.
- Possible Additional Footpath Connection
- Existing PRoW (CORM136) Upgraded from Footpath to Bridleway
3m wide
- New 3m Wide Grass Bridleway
- New Mown Path

This drawing is to be read in conjunction with all other drawings and specifications within the package. These drawings have been prepared for design development and costing purposes only. All dimensions in millimetres unless otherwise specified. Do not scale off this drawing, written dimensions to be taken only. All base plans used are provided by the client and architect, except where otherwise expressly agreed in writing. EDP shall have no responsibility or liability for any loss direct or consequential. This drawing must not be copied in whole or part without prior written consent from EDP.

purpose of issue		PLANNING	
i	Footpath connection updated	02-10-2024	NMa
h	Mown path added.	24-09-2024	NMa
-	Original	05-05-2023	sRP
rev	description	date	by
client			
Ark Data Centres			

project title	Proposed Extension of Spring Park Data Centre Campus - Land South of Westwells Road, Neston, Corsham		
drawing title	Detailed Soft Landscape Plan		
date	24 SEPTEMBER 2024	drawn by	sRP
drawing number	edp7897_d021i	checked	CMY
scale	1:200 @ A1	QA	RBa


overview

A risk assessment has been carried out on this design. Residual risks following this process are listed below. A copy of the full Design Risk Register is also available on request from EDP.

- Soft landscaping implementation within a construction environment (across the site);
- Installing trees (across the site);
- Water bodies (attenuation basins and pond);
- Working within close proximity of underground services (across the site);
- Works adjacent to existing highways (across the site);
- Works near to existing PRoWs (across the site);
- Site Clearance and earthworks (across the site);
- Working at a height.

Sheet 3 of 10

For further guidance, refer to HSE Construction (Design and Management) Regulations 2015.

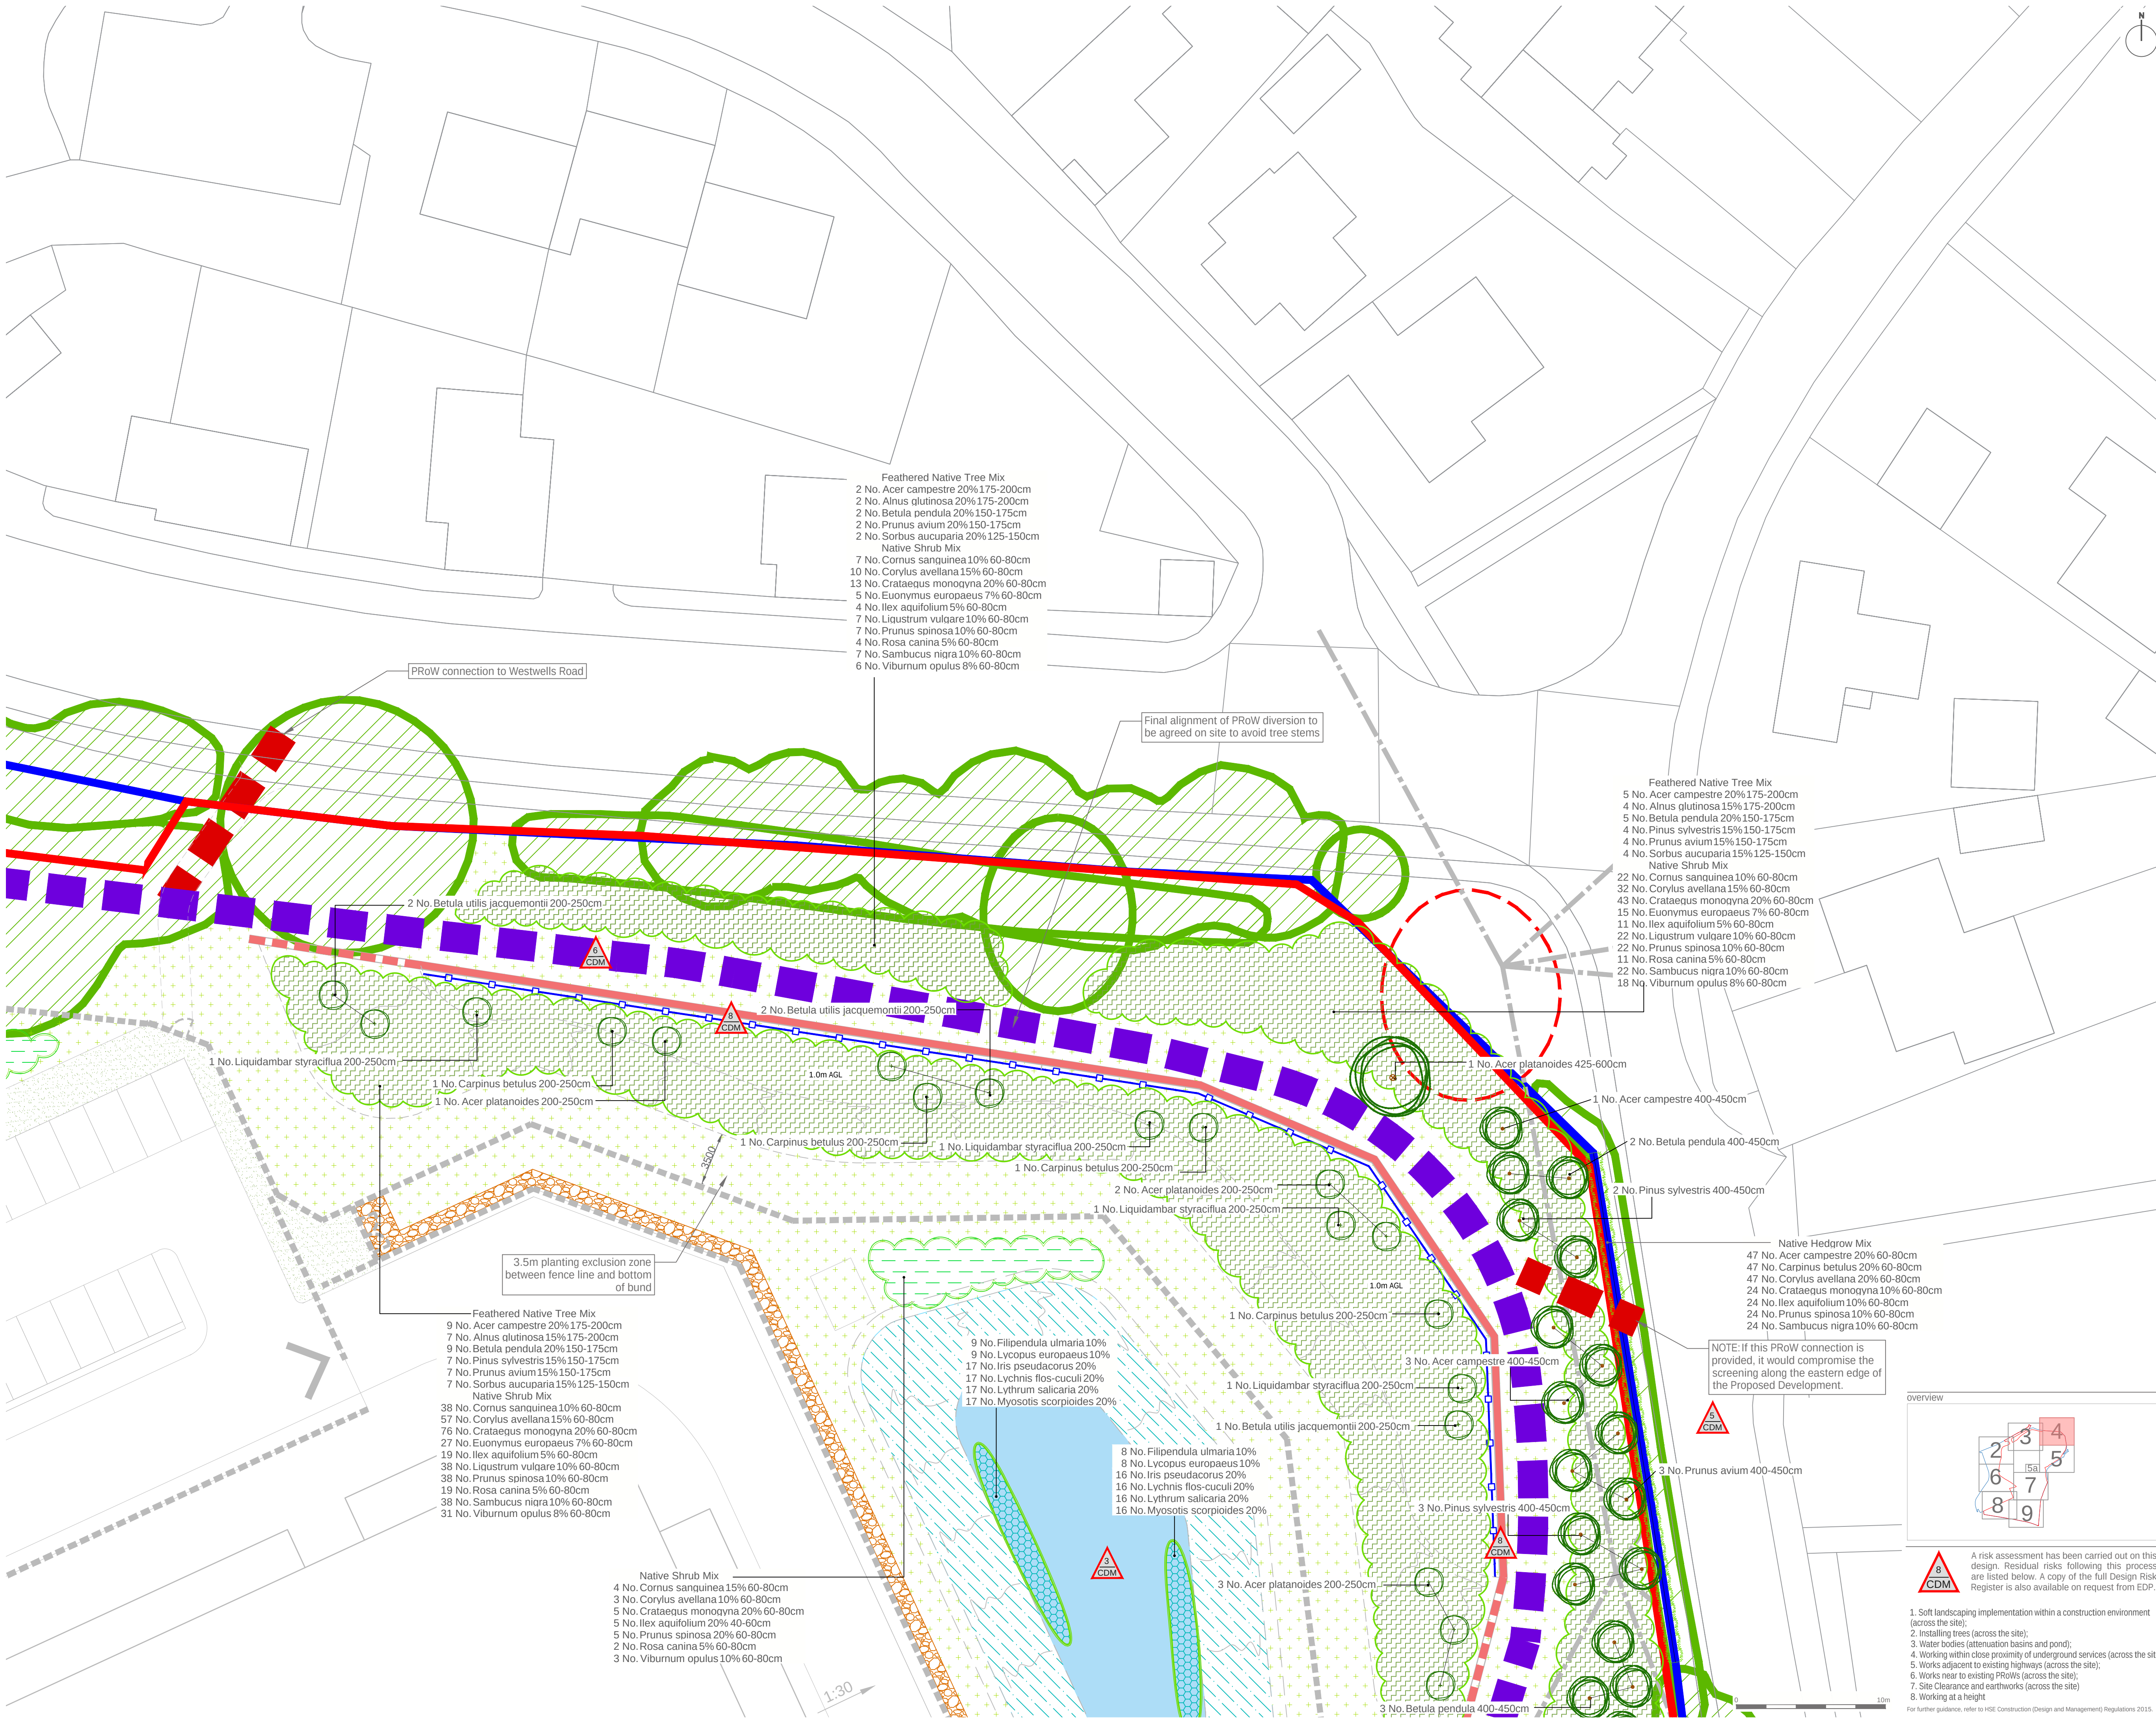

- Feathered Native Tree Mix
2 No. Acer campestre 20% 175-200cm
2 No. Alnus glutinosa 20% 175-200cm
2 No. Betula pendula 20% 150-175cm
2 No. Prunus avium 20% 150-175cm
2 No. Sorbus aucuparia 20% 125-150cm
- Native Shrub Mix
7 No. Cornus sanguinea 10% 60-80cm
10 No. Corylus avellana 15% 60-80cm
13 No. Crataegus monogyna 20% 60-80cm
5 No. Euonymus europaeus 7% 60-80cm
4 No. Ilex aquifolium 5% 60-80cm
7 No. Ligustrum vulgare 10% 60-80cm
7 No. Prunus spinosa 10% 60-80cm
7 No. Rosa canina 5% 60-80cm
7 No. Sambucus nigra 10% 60-80cm
6 No. Viburnum opulus 8% 60-80cm

- Feathered Native Tree Mix
5 No. Acer campestre 20% 175-200cm
4 No. Alnus glutinosa 15% 175-200cm
5 No. Betula pendula 20% 150-175cm
4 No. Pinus sylvestris 15% 150-175cm
4 No. Prunus avium 15% 150-175cm
4 No. Sorbus aucuparia 15% 125-150cm
- Native Shrub Mix
22 No. Cornus sanguinea 10% 60-80cm
32 No. Corylus avellana 15% 60-80cm
43 No. Crataegus monogyna 20% 60-80cm
15 No. Euonymus europaeus 7% 60-80cm
11 No. Ilex aquifolium 5% 60-80cm
22 No. Ligustrum vulgare 10% 60-80cm
22 No. Prunus spinosa 10% 60-80cm
11 No. Rosa canina 5% 60-80cm
22 No. Sambucus nigra 10% 60-80cm
18 No. Viburnum opulus 8% 60-80cm

- Native Hedgerow Mix
47 No. Acer campestre 20% 60-80cm
47 No. Carpinus betulus 20% 60-80cm
47 No. Corylus avellana 20% 60-80cm
24 No. Crataegus monogyna 10% 60-80cm
24 No. Ilex aquifolium 10% 60-80cm
24 No. Prunus spinosa 10% 60-80cm
24 No. Sambucus nigra 10% 60-80cm

- Feathered Native Tree Mix
9 No. Acer campestre 20% 175-200cm
7 No. Alnus glutinosa 15% 175-200cm
9 No. Betula pendula 20% 150-175cm
7 No. Pinus sylvestris 15% 150-175cm
7 No. Prunus avium 15% 150-175cm
7 No. Sorbus aucuparia 15% 125-150cm
- Native Shrub Mix
38 No. Cornus sanguinea 10% 60-80cm
57 No. Corylus avellana 15% 60-80cm
76 No. Crataegus monogyna 20% 60-80cm
27 No. Euonymus europaeus 7% 60-80cm
19 No. Ilex aquifolium 5% 60-80cm
38 No. Ligustrum vulgare 10% 60-80cm
38 No. Prunus spinosa 10% 60-80cm
19 No. Rosa canina 5% 60-80cm
38 No. Sambucus nigra 10% 60-80cm
31 No. Viburnum opulus 8% 60-80cm

- Native Shrub Mix
4 No. Cornus sanguinea 15% 60-80cm
3 No. Corylus avellana 10% 60-80cm
5 No. Crataegus monogyna 20% 60-80cm
5 No. Ilex aquifolium 20% 40-60cm
5 No. Prunus spinosa 20% 60-80cm
2 No. Rosa canina 5% 60-80cm
3 No. Viburnum opulus 10% 60-80cm

- 8 No. Filipendula ulmaria 10%
8 No. Lycopodium europaeus 10%
17 No. Iris pseudacorus 20%
16 No. Lychnis flos-cuculi 20%
16 No. Lythrum salicaria 20%
16 No. Myosotis scorpioides 20%

NOTE: If this PRoW connection is provided, it would compromise the screening along the eastern edge of the Proposed Development.

- Site Boundary
- Land under Control of the Applicant
- Existing Trees, Tree Groups and Scrub to be Retained
Refer to the Arboricultural Report
- Existing Trees, Tree Groups and Scrub to be Removed
Refer to the Arboricultural Report
- Existing Grassland to be Retained
- Proposed Tree Planting
- Proposed Feathered Tree Planting
- Existing Grassland/Scrub Retained and Over-Seeded with Shade Tolerant Grass Mix
Product: EG9 Grass Mixture for Meadows and Woodland
Supplier: Emorsgate Seeds
Sowing rate: 4g/m²
- Proposed Mixed Native Hedgerow Planting
Topsoil Depth: 450mm
Mulch: Jute/Hessian Mulch Matt in BNG Area; Bark Mulch along Moor Green
- Proposed Native Thorny Scrub Planting
Topsoil Depth: 450mm
Mulch: Jute/Hessian Mulch Mats
- Proposed Native Feathered Tree and Understorey Shrub Mix
Topsoil Depth: 450mm
Mulch: Jute/Hessian Mulch Mats
Undersown with Shade-tolerant Grass/Wildflower Mix (Emorsgate EH1 @ 4g/m²)
- Proposed Earth Mounding
Max. 1 in 4 Gradients on Outer Faces
- Proposed Earth Mounding - Indicative Heights (Metres Above Ground Level, m AGL)
- Proposed Native Shrub Mix
Topsoil Depth: 450mm
Mulch: 75mm Bark Mulch
- Proposed Wetland Planting Mix
- Permanent Wet Areas - SuDS Basins and Proposed Wildlife Pond
- Proposed Close-Mown Grass
Product: Low Maintenance Fineturf
Supplier: Geminal
Sowing rate: 20g/m²
Topsoil Depth: 150mm
- Proposed Species-Rich Meadow Grass
Product: EM1 Basic General Purpose Meadow Mixture
Supplier: Emorsgate Seeds
Sowing rate: 4g/m²
Topsoil Depth: 150mm
- Proposed Wetland Meadow Grass to Attenuation Basins
Product: EG8 Meadow Grass Mixture for Wet Soils
Supplier: Emorsgate Seeds
Sowing rate: 4g/m²
- Proposed Gravel Path
Tanalised Timber Edging - 25mm x 100mm
To be Laid Over a Weed Suppressive Membrane
- 1.2m High Retaining Wall
The ends of the wall feathering down in height to 400mm
- Timber Post and Rail Fence
To top of wall where it exceeds 400mm in height
- Proposed Dog-Proof Fence and Gate
Timber Post and Rail with Stocknetting
- Existing Public Footpaths
- Proposed Diversion of Public Footpaths
Hoggin surface (2m wide) to paths, requiring 'no-dig' construction techniques where paths lie within retained tree Root Protection Zones. Path to be aligned at least 2m from any tree stems where possible.
- Possible Additional Footpath Connection
- Existing PRoW (CORM136) Upgraded from Footpath to Bridgeway
3m wide
- New 3m Wide Grass Bridgeway
- New Mown Path

This drawing is to be read in conjunction with all other drawings and specifications within the package. These drawings have been prepared for design development and costing purposes only. All dimensions in millimetres unless otherwise specified. Do not scale off this drawing, written dimensions to be taken only. All base plans used are provided to the client and architect, except where otherwise expressly agreed in writing. EDP shall have no responsibility or liability for any loss direct or consequential. This drawing must not be copied in whole or part without prior written consent from EDP.

purpose of issue **PLANNING**

i	Footpath connection updated	02-10-2024	NMa
h	Mown path added.	24-09-2024	NMa
-	Original	05-05-2023	sRP
rev	description	date	by

client
Ark Data Centres

project title Proposed Extension of Spring Park Data Centre Campus - Land South of Westwells Road, Neston, Corsham

drawing title Detailed Soft Landscape Plan

Sheet 4 of 10
date 24 SEPTEMBER 2024 drawn by sRP
drawing number edp7897_0201i checked CMY
scale 1:200 @ A1 QA RBa




Registered office: 01285 740427 - www.edp-uk.co.uk - info@edp-uk.co.uk

overview

A risk assessment has been carried out on this design. Residual risks following this process are listed below. A copy of the full Design Risk Register is also available on request from EDP.

1. Soft landscaping implementation within a construction environment (across the site);
2. Installing trees (across the site);
3. Water bodies (attenuation basins and pond);
4. Working within close proximity of underground services (across the site);
5. Works adjacent to existing highways (across the site);
6. Works near to existing PRoWs (across the site);
7. Site Clearance and earthworks (across the site);
8. Working at a height

For further guidance, refer to HSE Construction (Design and Management) Regulations 2015.

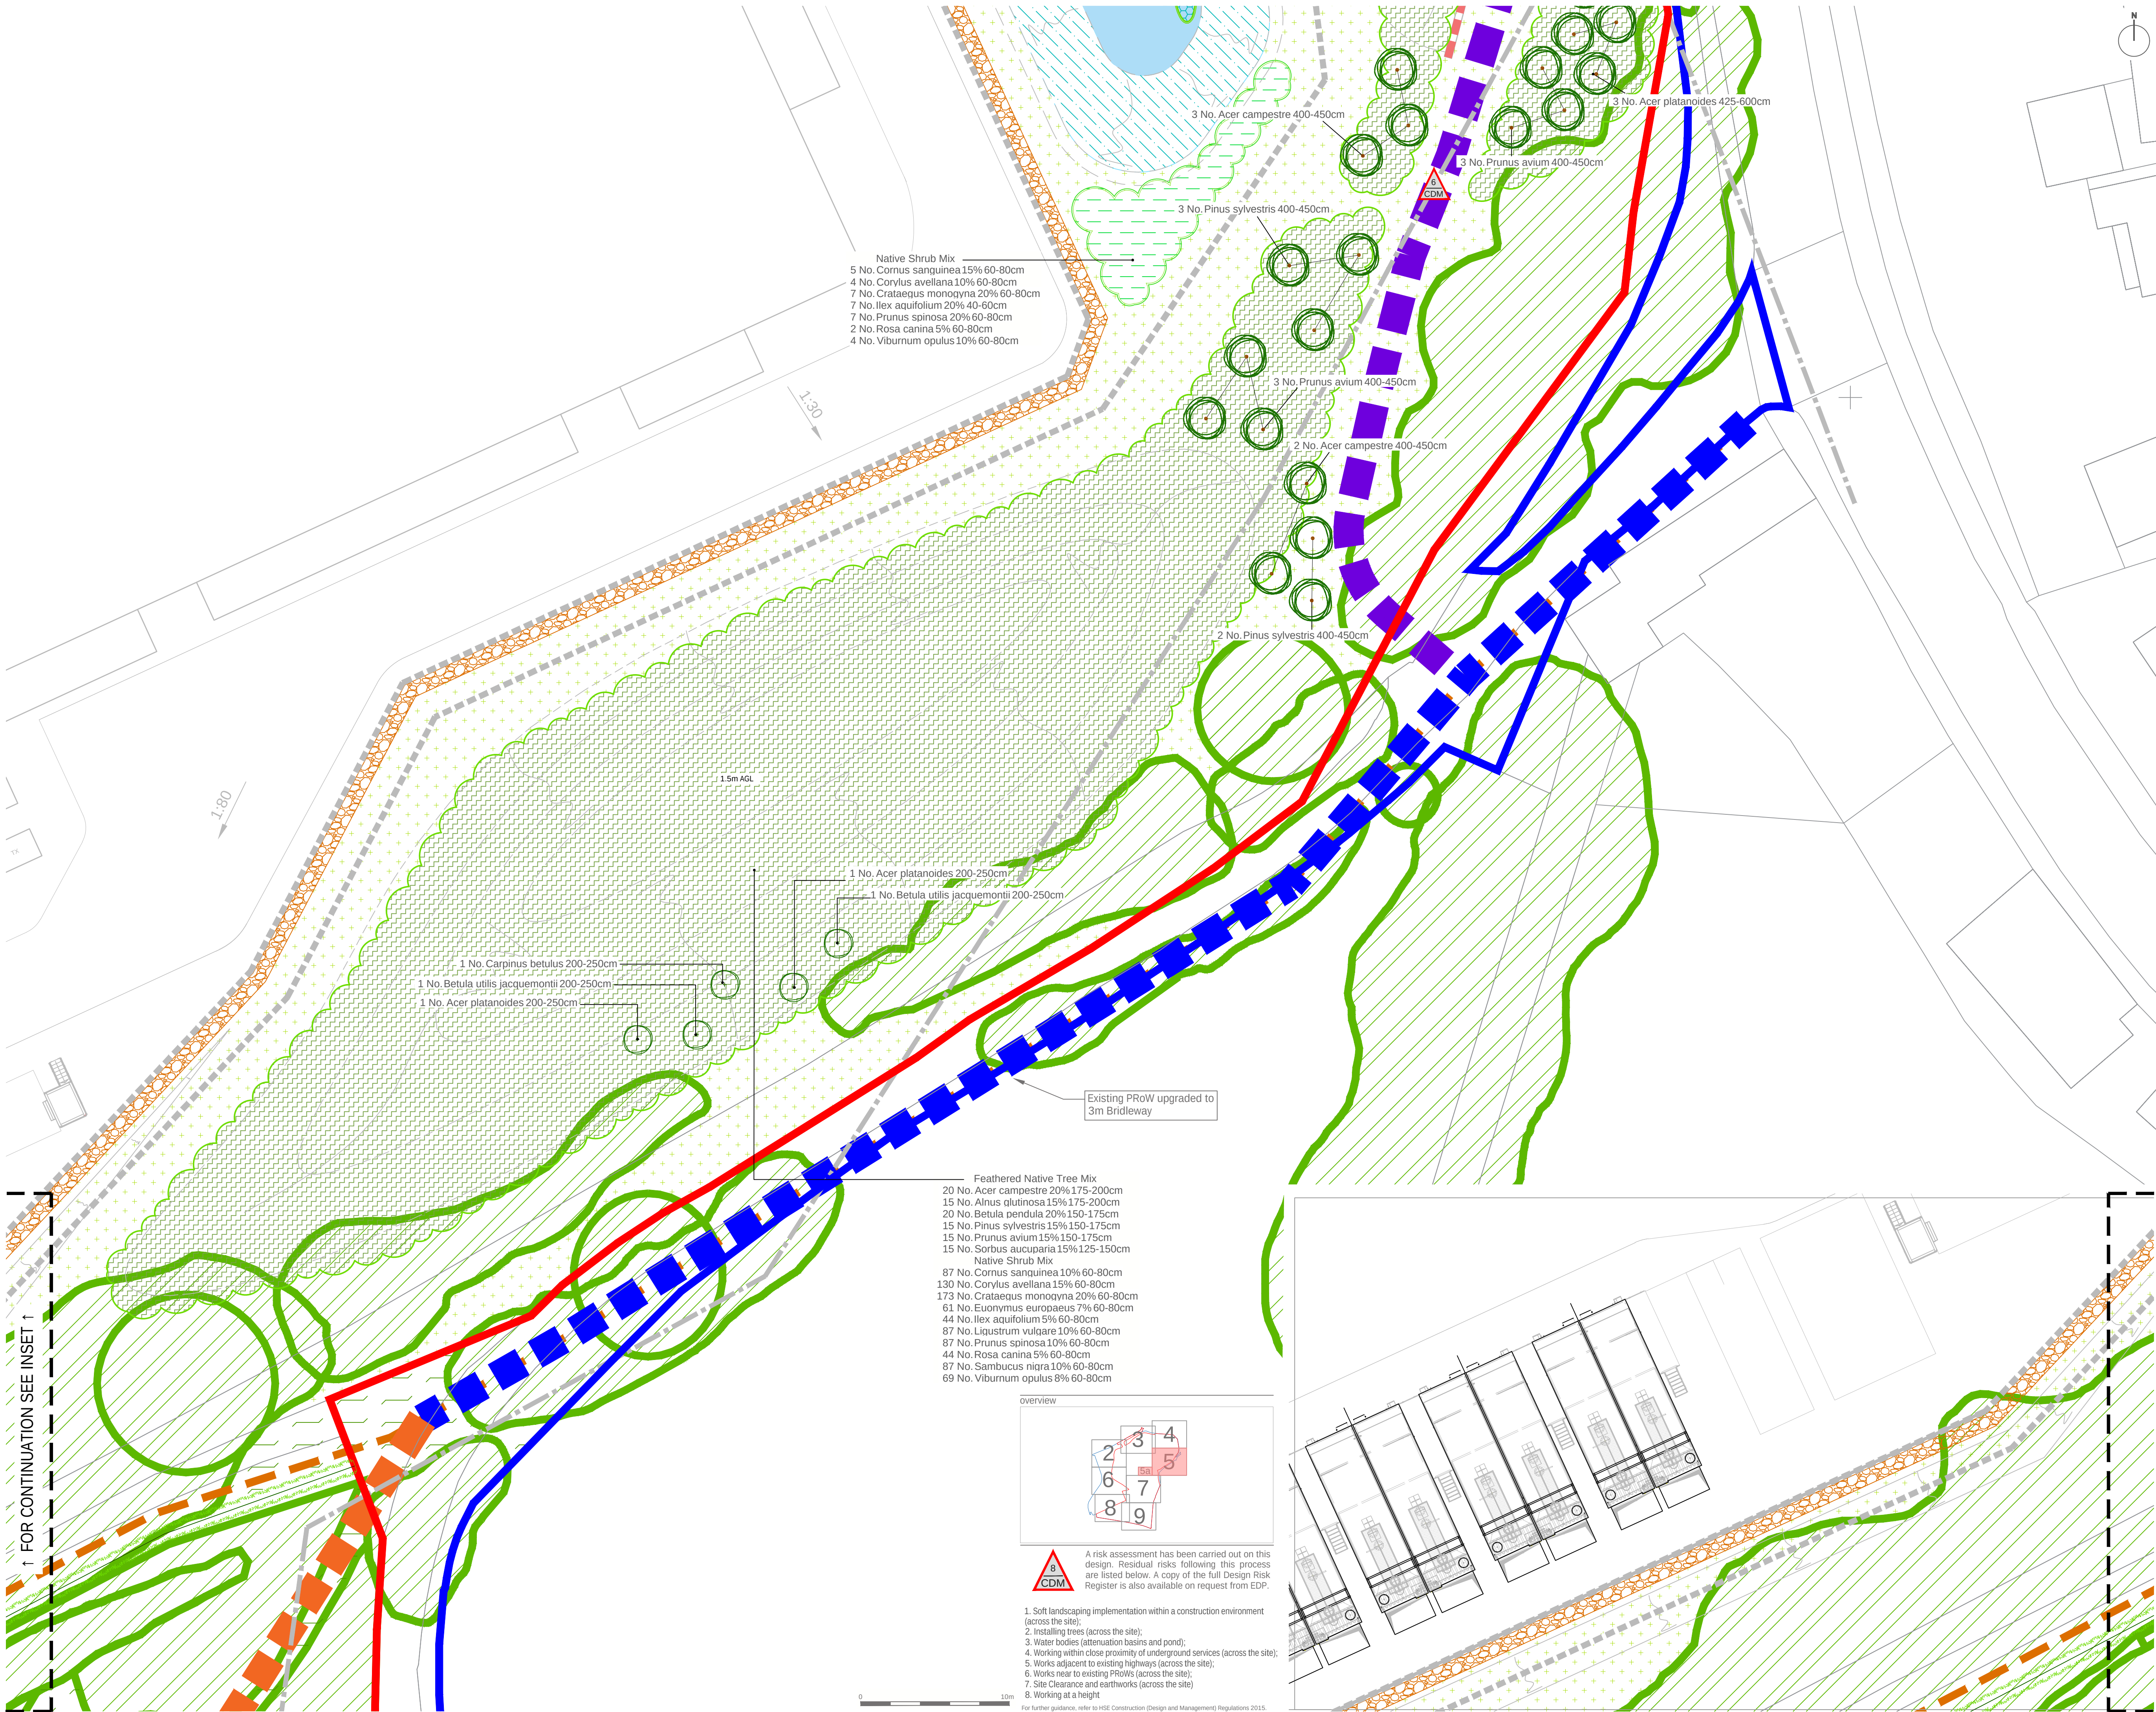

Site Boundary

Land under Control of the Applicant

Existing Trees, Tree Groups and Scrub to be Retained

Refer to the Arboricultural Report

Existing Trees, Tree Groups and Scrub to be Removed

Refer to the Arboricultural Report

Existing Grassland to be Retained

Proposed Tree Planting

Proposed Feathered Tree Planting

Existing Grassland/Scrub Retained and Over-Seeded with Shade Tolerant Grass Mix

Product: EG9 Grass Mixture for Meadows and Woodland

Supplier: Emorsgate Seeds

Sowing rate: 4g/m²

Proposed Mixed Native Hedgerow Planting

Topsol Depth: 450mm

Mulch: Jute/Hessian Mulch Matt in BNG Area; Bark Mulch along Moor Green

Proposed Native Thorny Scrub Planting

Topsol Depth: 450mm

Mulch: Jute/Hessian Mulch Matts

Proposed Native Feathered Tree and Understorey Shrub Mix

Topsol Depth: 450mm

Mulch: Jute/Hessian Mulch Matts

Undersown with Shade-tolerant Grass/Wildflower Mix (Emorsgate EH1 @ 4g/m²)

Proposed Earth Mounding

Max. 1 in 4 Gradients on Outer Faces

Proposed Earth Mounding - Indicative Heights (Metres Above Ground Level, m AGL)

Proposed Native Shrub Mix

Topsol Depth: 450mm

Mulch: 75mm Bark Mulch

Proposed Wetland Planting Mix

Permanent Wet Areas - SuDS Basins and Proposed Wildlife Pond

Proposed Close-Mown Grass

Product: Low Maintenance Fineturf

Supplier: Geminal

Sowing rate: 20g/m²

Topsol Depth: 150mm

Proposed Species-Rich Meadow Grass

Product: EM1 Basic General Purpose Meadow Mixture

Supplier: Emorsgate Seeds

Sowing rate: 4g/m²

Topsol Depth: 150mm

Proposed Wetland Meadow Grass to Attenuation Basins

Product: EG8 Meadow Grass Mixture for Wet Soils

Supplier: Emorsgate Seeds

Sowing rate: 4g/m²

Proposed Gravel Path

Tanalisal Timber Edging - 25mm x 100mm

To be Laid Over a Weed Suppressant Membrane

1.2m High Retaining Wall

The ends of the wall feathering down in height to 400mm

Timber Post and Rail Fence

Timber Post and Rail with Stocknetting

Proposed Dog-Proof Fence and Gate

Timber Post and Rail with Stocknetting

Existing Public Footpaths

Proposed Diversion of Public Footpaths

Hoggin surface (2m wide) to paths, requiring 'no-dig' construction techniques where paths lie within retained tree Root Protection Zones. Path to be aligned at least 2m from any tree stems where possible.

Possible Additional Footpath Connection

Existing PRoW (CORM136) Upgraded from Footpath to Bridleway

3m wide

New 3m Wide Grass Bridleway

New Mown Path

1

2

1

2

This drawing is to be read in conjunction with all other drawings and specifications within the package.
These drawings have been prepared for design development and costing purposes only.
All dimensions in millimeters unless otherwise specified.
Do not scale off this drawing, written dimensions to be taken only.
All basic plans are provided by the client and architect, except where otherwise expressly agreed in writing. EDP shall have no responsibility or liability for any loss direct or consequential.
This drawing must not be copied in whole or part without prior written consent from EDP.

purpose of issue		
i	Footpath connection updated	02-10-2024 NMa
h	Mown path added.	24-09-2024 NMa
-	Original	05-05-2023 sRP
rev	description	date by

client
Ark Data Centres

project title Proposed Extension of Spring Park
Data Centre Campus - Land South of
Westwells Road, Neston, Corsham


drawing title
Detailed Soft Landscape Plan

Sheet 6 of 10

date	24 SEPTEMBER 2024	drawn by	SRP
drawing number	edp7897_d021i	checked	CMY
scale	1:200 @ A1	QA	RBa



Registered office: 01285 740427 - www.edp-uk.co.uk - info@edp-uk.co.uk

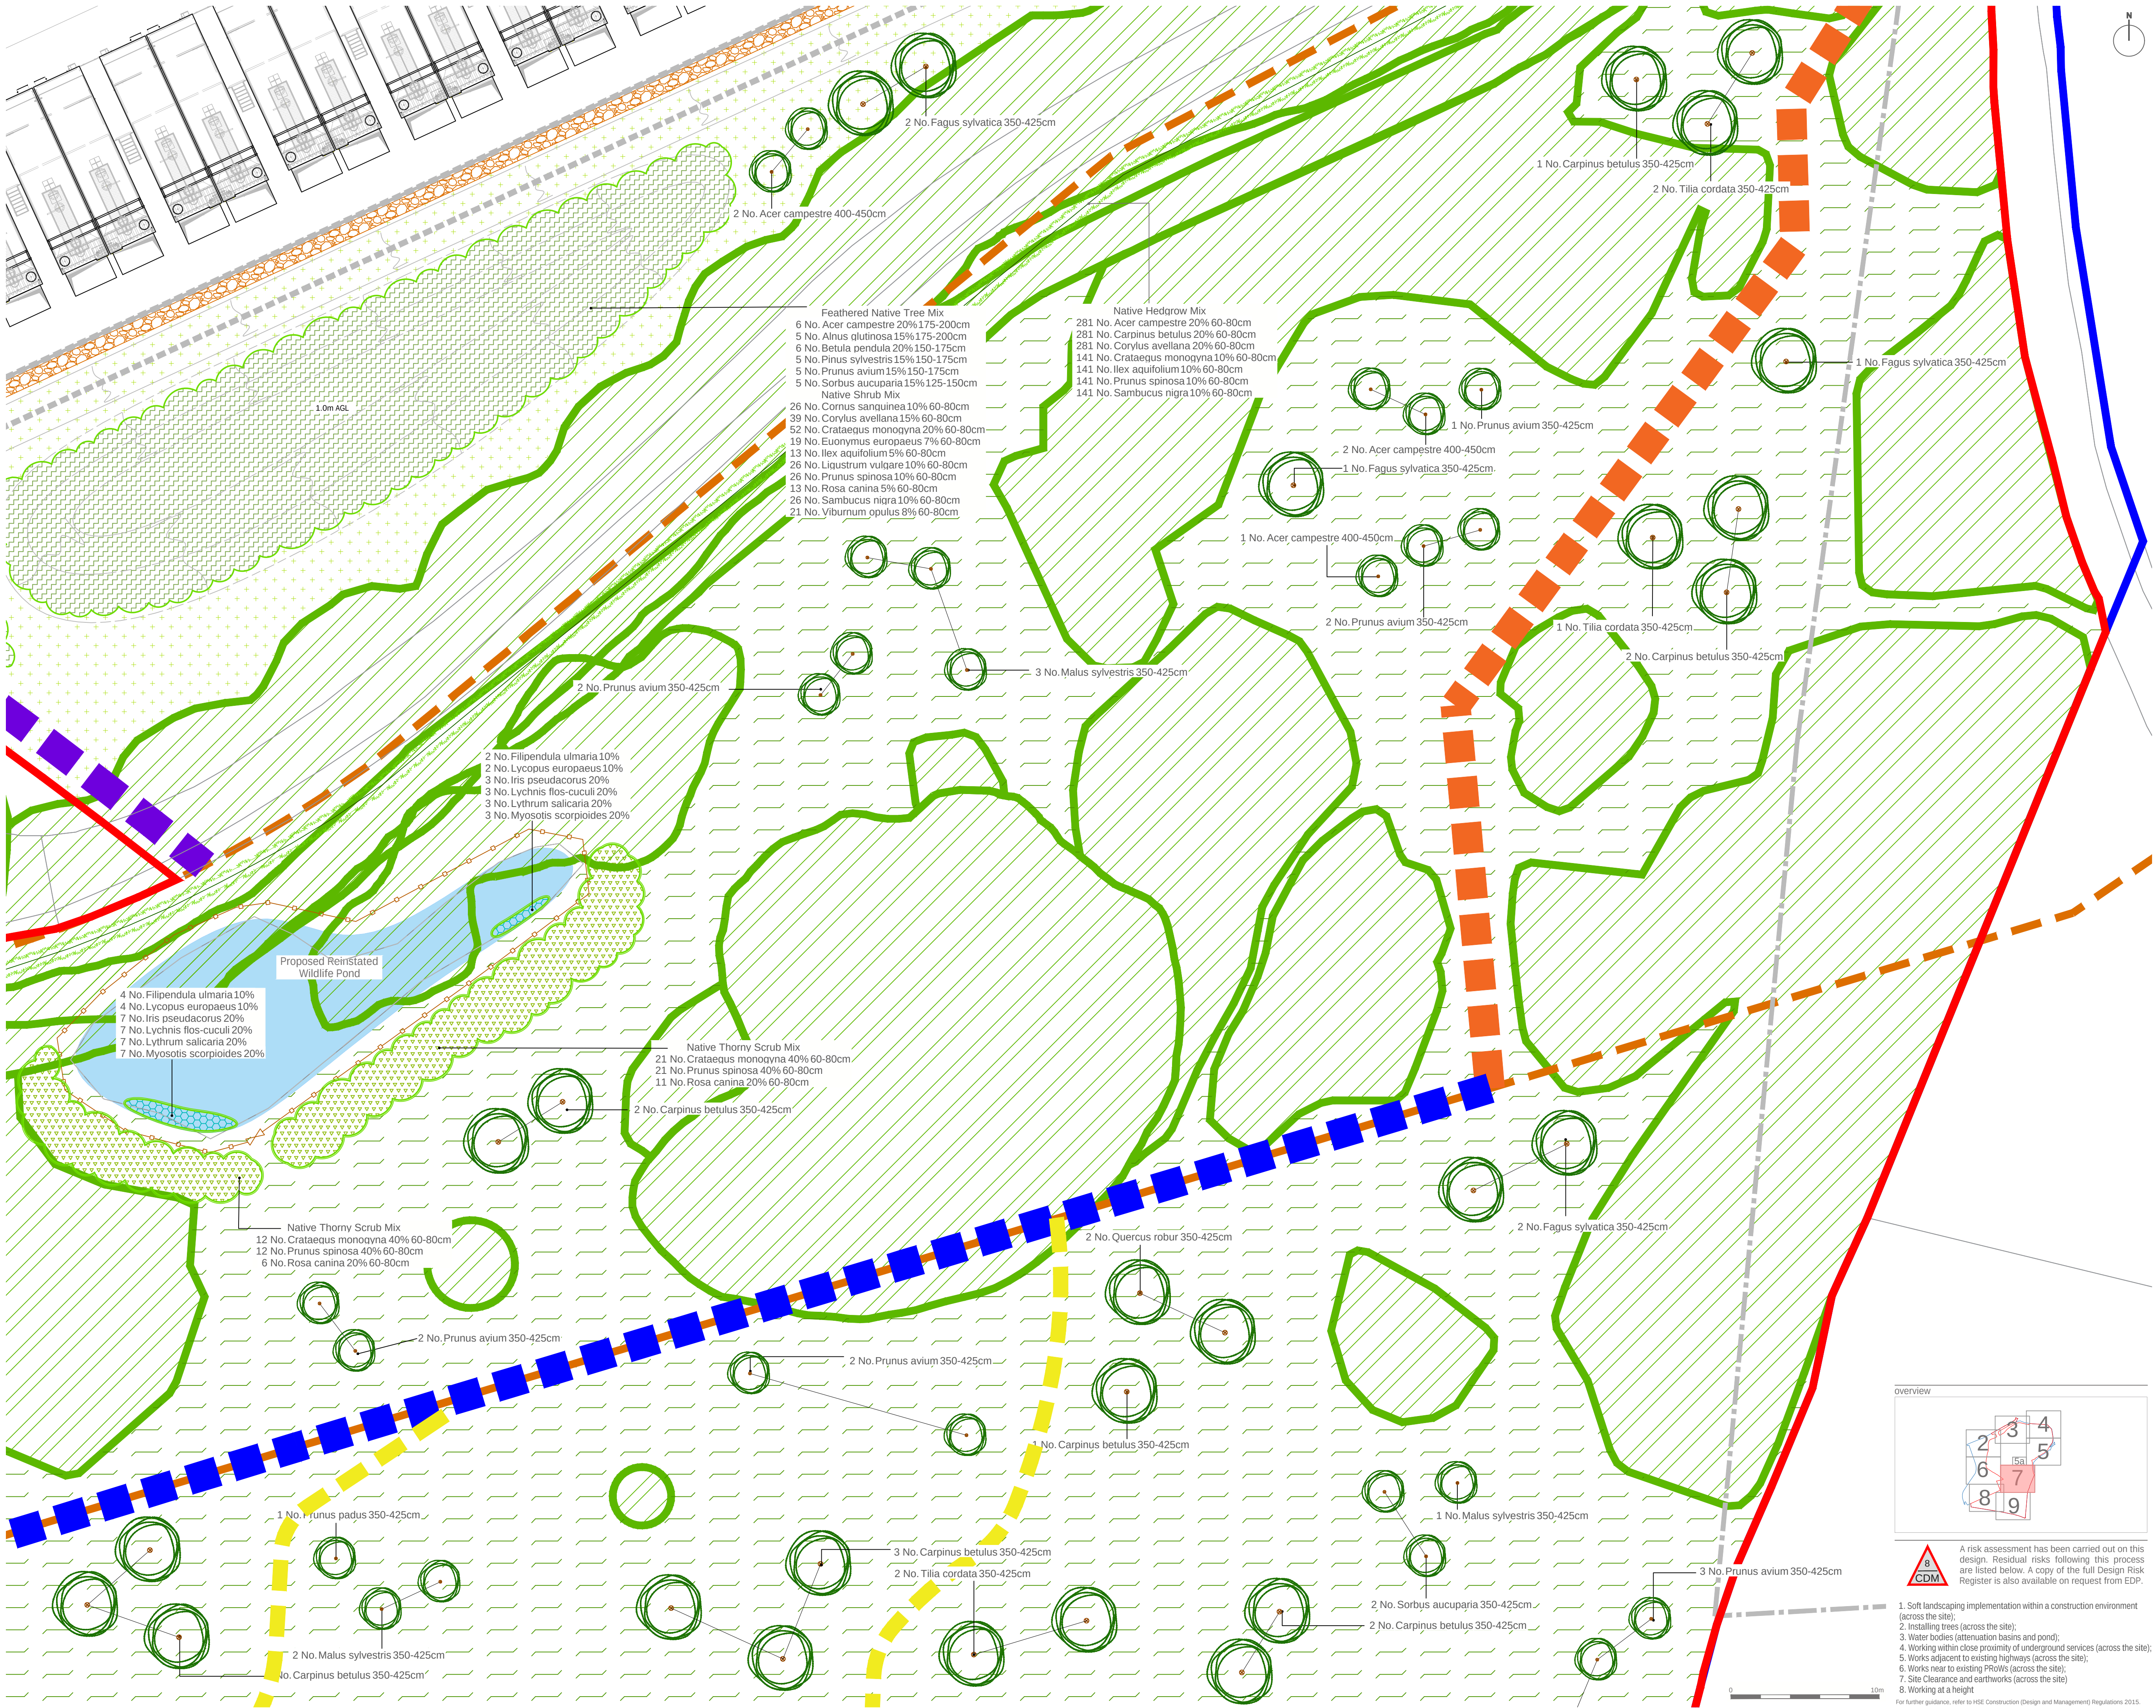

Site Boundary

Land under Control of the Applicant

Existing Trees, Tree Groups and Scrub to be Retained

Refer to the Arboricultural Report

Existing Trees, Tree Groups and Scrub to be Removed

Refer to the Arboricultural Report

Existing Grassland to be Retained

Proposed Tree Planting

Proposed Feathered Tree Planting

Existing Grassland/Scrub Retained and Over-Seeded with Shade Tolerant Grass Mix

Product: EG9 Grass Mixture for Meadows and Woodland

Supplier: Emorsgate Seeds

Sowing rate: 4g/m²

Proposed Mixed Native Hedgerow Planting

Topsoil Depth: 450mm

Mulch: Jute/Hessian Mulch Matt in BNG Area; Bark Mulch along Moor Green

Proposed Native Thorny Scrub Planting

Topsoil Depth: 450mm

Mulch: Jute/Hessian Mulch Mats

Proposed Native Feathered Tree and Understory Shrub Mix

Topsoil Depth: 450mm

Mulch: Jute/Hessian Mulch Mats

Undersown with Shade-tolerant Grass/Wildflower Mix (Emorsgate EM1 & 4g/m²)

Proposed Earth Mounding

Max. 1 in 4 Gradients on Outer Faces

Proposed Earth Mounding - Indicative Heights (Metres Above Ground Level, m AGL)

Proposed Native Shrub Mix

Topsoil Depth: 450mm

Mulch: 75mm Bark Mulch

Proposed Wetland Planting Mix

Permanent Wet Areas - SuDS Basins and Proposed Wildlife Pond

Proposed Close-Mown Grass

Product: Low Maintenance Fineturf

Supplier: Gemina

Sowing rate: 20g/m²

Topsoil Depth: 150mm

Proposed Species-Rich Meadow Grass

Product: EM1 Basic General Purpose Meadow Mixture

Supplier: Emorsgate Seeds

Sowing rate: 4g/m²

Topsoil Depth: 150mm

Proposed Wetland Meadow Grass to Attenuation Basins

Product: EG8 Meadow Grass Mixture for Wet Soils

Supplier: Emorsgate Seeds

Sowing rate: 4g/m²

Proposed Gravel Path

Tanalised Timber Edging - 25mm x 100mm

To be Laid Over a Weed Suppressant Membrane

1.2m High Retaining Wall

The ends of the wall feathering down in height to 400mm

Timber Post and Rail Fence

To top of wall where it exceeds 400mm in height

Proposed Dog-Proof Fence and Gate

Timber Post and Rail with Stocknetting

Existing Public Footpaths

Proposed Diversion of Public Footpaths

Hoggin surface (2m wide) to paths, requiring 'no-dig' construction techniques where paths lie within retained tree Root Protection Zones. Path to be aligned at least 2m from any tree stems where possible.

Possible Additional Footpath Connection

Existing PRoW (CORM136) Upgraded from Footpath to Bridleway

3m wide

New 3m Wide Grass Bridleway

New Mown Path

This drawing is to be read in conjunction with all other drawings and specifications within the package. These drawings have been prepared for design development and costing purposes only. All dimensions in millimetres unless otherwise specified. Do not scale off this drawing, written dimensions to be taken only. All base plans used are provided to the client and architect, except where otherwise expressly agreed in writing. EDP shall have no responsibility or liability for any loss direct or consequential. This drawing must not be copied in whole or part without prior written consent from EDP.

purpose of issue				PLANNING	
i	Footpath connection updated	02-10-2024	NMa		
h	Mown path added.	24-09-2024	NMa		
-	Original	05-05-2023	sRP		
rev	description	date	by		
client					
Ark Data Centres					
project title Proposed Extension of Spring Park Data Centre Campus - Land South of Westwells Road, Neston, Corsham					
drawing title Detailed Soft Landscape Plan					
Sheet 7 of 10					
date	24 SEPTEMBER 2024	drawn by	sRP		
drawing number	edp7897_d021i	checked	CMY		
scale	1:200 @ A1	QA	RBa		

8

CDM

A risk assessment has been carried out on this design. Residual risks following this process are listed below. A copy of the full Design Risk Register is also available on request from EDP.

overview

1. Soft landscaping implementation within a construction environment (across the site);

2. Installing trees (across the site);

3. Water bodies (attenuation basins and ponds);

4. Working within close proximity of underground services (across the site);

5. Works adjacent to existing highways (across the site);

6. Works near to existing PRoWs (across the site);

7. Site Clearance and earthworks (across the site)

8. Working at a height

For further guidance, refer to HSE Construction (Design and Management) Regulations 2015.

© The Environmental Dimension Partnership Ltd. © Crown Copyright and database rights. 2024 Ordnance Survey 0100031673. Based on XR/P6. Proposed Site Plan_09.



- Site Boundary
- Land under Control of the Applicant
- Existing Trees, Tree Groups and Scrub to be Retained
Refer to the Arboricultural Report
- Existing Trees, Tree Groups and Scrub to be Removed
Refer to the Arboricultural Report
- Existing Grassland to be Retained
- Proposed Tree Planting
- Proposed Feathered Tree Planting
- Existing Grassland/Scrub Retained and Over-Seeded with Shade Tolerant Grass Mix
Product: EG9 Grass Mixture for Meadows and Woodland
Supplier: Emorsgate Seeds
Sowing rate: 4g/m²
- Proposed Mixed Native Hedgerow Planting
Topsoil Depth: 450mm
Mulch: Jute/Hessian Mulch Matt in BNG Area; Bark Mulch along Moor Green
- Proposed Native Thorny Scrub Planting
Topsoil Depth: 450mm
Mulch: Jute/Hessian Mulch Mats
- Proposed Native Feathered Tree and Understorey Shrub Mix
Topsoil Depth: 450mm
Mulch: Jute/Hessian Mulch Mats
Understorey with Shade-tolerant Grass/Wildflower Mix (Emorsgate EH1 @ 4g/m²)
- Proposed Earth Mounding
Max. 1 in 4 Gradients on Outer Faces
- Proposed Earth Mounding - Indicative Heights (Metres Above Ground Level, m AGL)
- Proposed Native Shrub Mix
Topsoil Depth: 450mm
Mulch: 75mm Bark Mulch
- Proposed Wetland Planting Mix
- Permanent Wet Areas - SuDS Basins and Proposed Wildlife Pond
- Proposed Close-Mown Grass
Product: Low Maintenance Fineturf
Supplier: Germinal
Sowing rate: 20g/m²
Topsoil Depth: 150mm
- Proposed Species-Rich Meadow Grass
Product: EM1 Basic General Purpose Meadow Mixture
Supplier: Emorsgate Seeds
Sowing rate: 4g/m²
Topsoil Depth: 150mm
- Proposed Wetland Meadow Grass to Attenuation Basins
Product: EG8 Meadow Grass Mixture for Wet Soils
Supplier: Emorsgate Seeds
Sowing rate: 4g/m²
- Proposed Gravel Path
Tanalised Timber Edging - 25mm x 100mm
To be Laid Over a Weed Suppressor Membrane
- 1.2m High Retaining Wall
The ends of the wall feathering down in height to 400mm
- Timber Post and Rail Fence
To top of wall where it exceeds 400mm in height
- Proposed Dog-Proof Fence and Gate
Timber Post and Rail with Stocknetting
- Existing Public Footpaths
- Proposed Diversion of Public Footpaths
Hoggin surface (2m wide) to paths, requiring 'no-dig' construction techniques where paths lie within retained tree Root Protection Zones. Path to be aligned at least 2m from any tree stems where possible.
- Possible Additional Footpath Connection
- Existing PRoW (CORM136) Upgraded from Footpath to Bridleway
3m wide
- New 3m Wide Grass Bridleway
- New Mown Path

This drawing is to be read in conjunction with all other drawings and specifications within the package. These drawings have been prepared for design development and costing purposes only. All dimensions in millimeters unless otherwise specified. Do not scale off this drawing, written dimensions to be taken only. All base plans used are provided by the client and architect, except where otherwise expressly agreed in writing. EDP shall have no responsibility or liability for any loss direct or consequential. This drawing must not be copied in whole or part without prior written consent from EDP.

purpose of issue **PLANNING**

i	Footpath connection updated	02-10-2024	NMa
h	Mown path added.	24-09-2024	NMa
-	Original	05-05-2023	sRP
rev	description	date	by


client
Ark Data Centres

project title Proposed Extension of Spring Park Data Centre Campus - Land South of Westwells Road, Neston, Corsham



drawing title Detailed Soft Landscape Plan

Sheet 8 of 10

date	24 SEPTEMBER 2024	drawn by	sRP
drawing number	edp7897_d021i	checked	CMY
scale	1:200 @ A1	QA	RBa

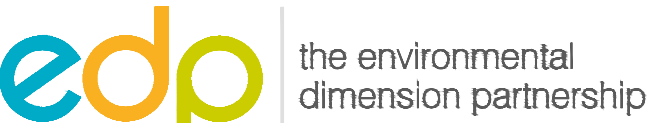

Registered office: 01285 740427 - www.edp-uk.co.uk - info@edp-uk.co.uk

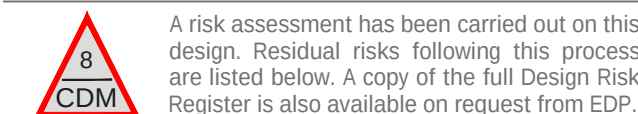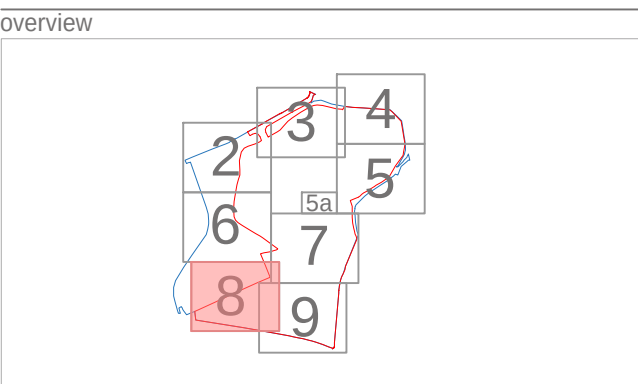

- A risk assessment has been carried out on this design. Residual risks following this process are listed below. A copy of the full Design Risk Register is also available on request from EDP.
- Soft landscaping implementation within a construction environment (across the site);
 - Installing trees (across the site);
 - Water bodies (attenuation basins and ponds);
 - Working within close proximity of underground services (across the site);
 - Works adjacent to existing highways (across the site);
 - Works near to existing PRoWs (across the site);
 - Site Clearance and earthworks (across the site)
 - Working at a height
- For further guidance, refer to HSE Construction (Design and Management) Regulations 2015.



- Site Boundary
- Land under Control of the Applicant
- Existing Trees, Tree Groups and Scrub to be Retained
Refer to the Arboricultural Report
- Existing Trees, Tree Groups and Scrub to be Removed
Refer to the Arboricultural Report
- Existing Grassland to be Retained
- Proposed Tree Planting
- Proposed Feathered Tree Planting
- Existing Grassland/Scrub Retained and Over-Seeded with Shade Tolerant Grass Mix
Product: EG9 Grass Mixture for Meadows and Woodland
Supplier: Emorsgate Seeds
Sowing rate: 4g/m²
- Proposed Mixed Native Hedgerow Planting
Topsil Depth: 450mm
Mulch: Jute/Hessian Mulch Matt in BNG Area; Bark Mulch along Moor Green
- Proposed Native Thorny Scrub Planting
Topsil Depth: 450mm
Mulch: Jute/Hessian Mulch Matts
- Proposed Native Feathered Tree and Understory Shrub Mix
Topsil Depth: 450mm
Mulch: Jute/Hessian Mulch Matts
Underdown with Shade-tolerant Grass/Wildflower Mix (Emorsgate EM1) @ 4g/m²
- Proposed Earth Mounding
Max. 1 in 4 Gradients on Outer Faces
- Proposed Earth Mounding - Indicative Heights (Metres Above Ground Level, m AGL)
- Proposed Native Shrub Mix
Topsil Depth: 450mm
Mulch: 75mm Bark Mulch
- Proposed Wetland Planting Mix
- Permanent Wet Areas - SuDS Basins and Proposed Wildlife Pond
- Proposed Close-Mown Grass
Product: Low Maintenance Fineturf
Supplier: Geminal
Sowing rate: 20g/m²
Topsil Depth: 150mm
- Proposed Species-Rich Meadow Grass
Product: EM1 Basic General Purpose Meadow Mixture
Supplier: Emorsgate Seeds
Sowing rate: 4g/m²
Topsil Depth: 150mm
- Proposed Wetland Meadow Grass to Attenuation Basins
Product: EG8 Meadow Grass Mixture for Wet Soils
Supplier: Emorsgate Seeds
Sowing rate: 4g/m²
- Proposed Gravel Path
Tanalised Timber Edging - 25mm x 100mm
To be Laid Over a Weed Suppressant Membrane
- 1.2m High Retaining Wall
The ends of the wall feathering down in height to 400mm
To top of wall where it exceeds 400mm in height
- Timber Post and Rail Fence
- Proposed Dog-Proof Fence and Gate
Timber Post and Rail with Stocknetting
- Existing Public Footpaths
- Proposed Diversion of Public Footpaths
Hoggin surface (2m wide) to paths, requiring 'no-dig' construction techniques where paths lie within retained tree Root Protection Zones. Path to be aligned at least 2m from any tree stems where possible.
- Possible Additional Footpath Connection
- Existing PRoW (CORM136) Upgraded from Footpath to Bridleway
3m wide
- New 3m Wide Grass Bridleway
- New Mown Path

This drawing is to be read in conjunction with all other drawings and specifications within the package.
These drawings have been prepared for design development and costing purposes only.
All dimensions in millimetres unless otherwise specified.
Do not scale off this drawing, written dimensions to be taken only.
All base plans used are provided by the client and architect, except where otherwise expressly agreed in writing. EDP shall have no responsibility or liability for any loss direct or consequential.
This drawing must not be copied in whole or part without prior written consent from EDP.

purpose of issue PLANNING			
i	Footpath connection updated	02-10-2024	NMa
h	Mown path added.	24-09-2024	NMa
-	Original	05-05-2023	sRP
rev	description	date	by
client Ark Data Centres			

project title Proposed Extension of Spring Park Data Centre Campus - Land South of Westwells Road, Neston, Corsham

drawing title Detailed Soft Landscape Plan		Sheet 9 of 10	
date	24 SEPTEMBER 2024	drawn by	sRP
drawing number	edp7897_d021i	checked	CMY
scale	1:200 @ A1	QA	RBa




Registered office: 01285 740427 - www.edp-uk.co.uk - info@edp-uk.co.uk

overview

A risk assessment has been carried out on this design. Residual risks following this process are listed below. A copy of the full Design Risk Register is also available on request from EDP.

- Soft landscaping implementation within a construction environment (across the site);
- Installing trees (across the site);
- Water bodies (attenuation basins and pond);
- Working within close proximity of underground services (across the site);
- Works adjacent to existing highways (across the site);
- Works near to existing PRoWs (across the site);
- Site Clearance and earthworks (across the site)
- Working at a height

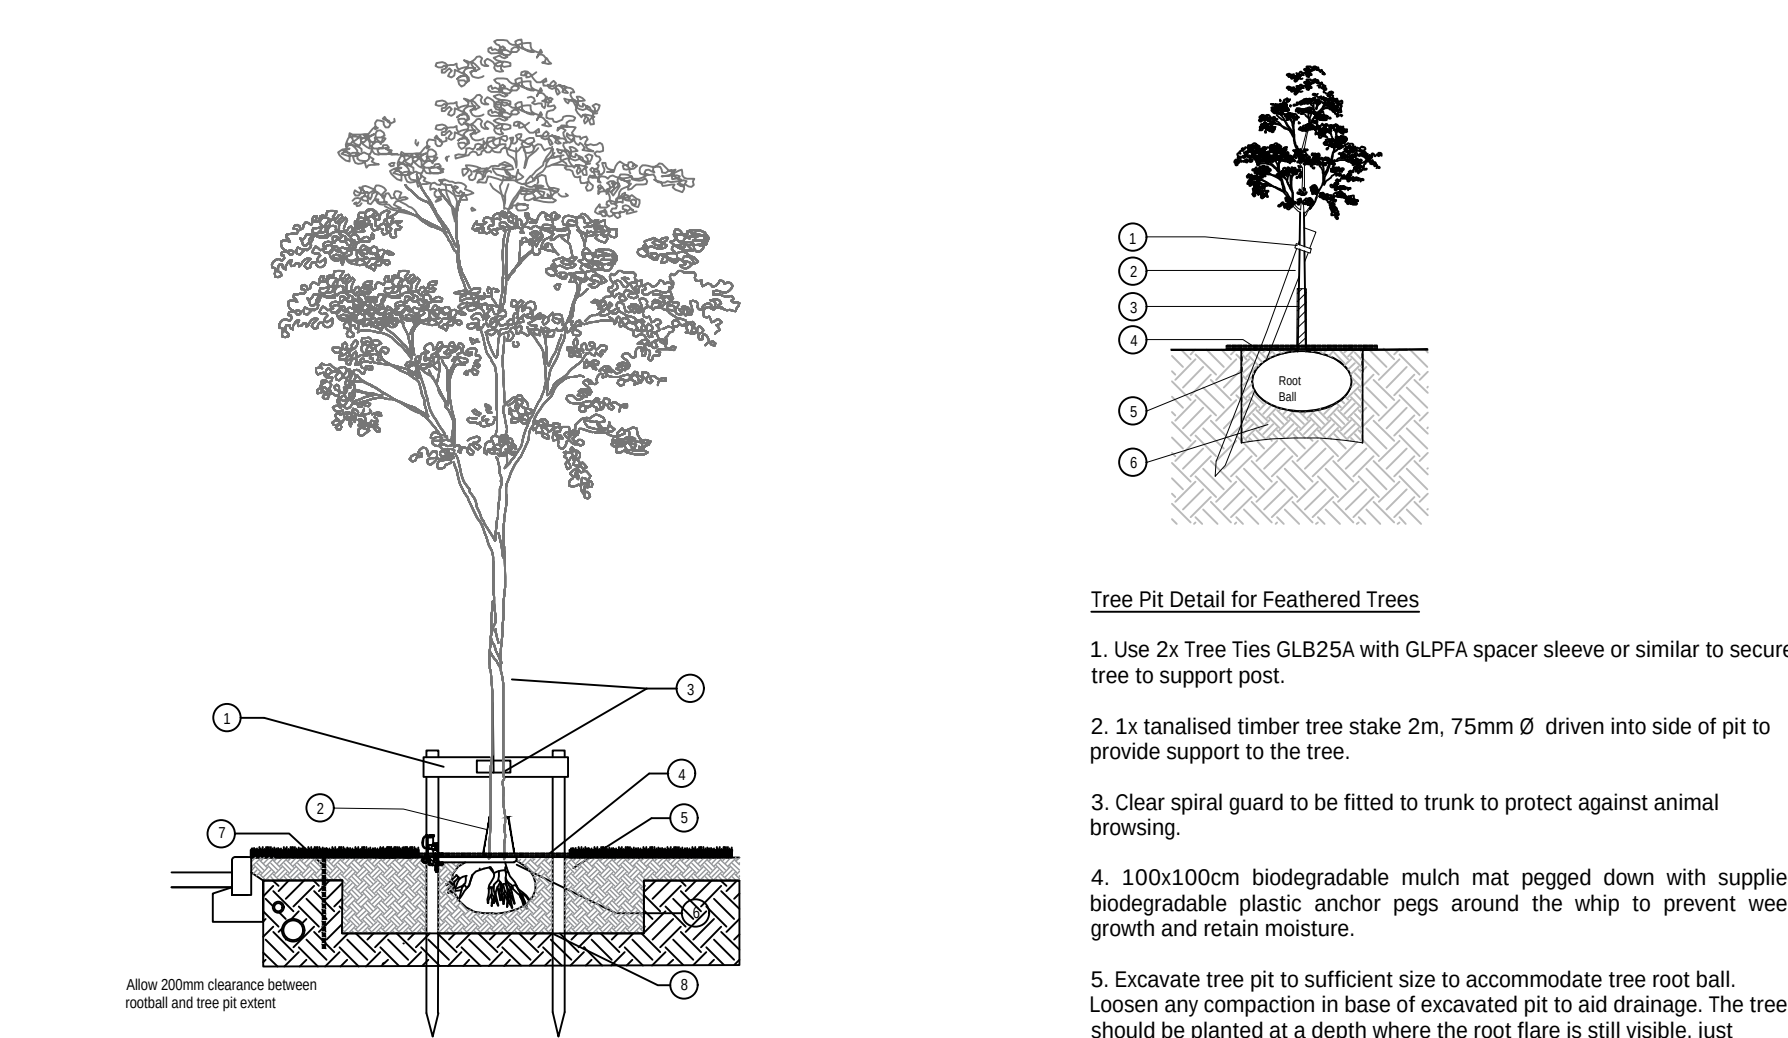

Tree Pit Detail for Feathered Trees

1. Use 2x Tree Ties GLB25A with GLPFA spacer sleeve or similar to secure tree to support post.

2. 1x tanalised timber tree stake 2m, 75mm Ø driven into side of pit to provide support to the tree.

3. Clear spiral guard to be fitted to trunk to protect against animal browsing.

4. 100x100cm biodegradable mulch mat pegged down with supplied biodegradable plastic anchor pegs around the whip to prevent weed growth and retain moisture.

5. Excavate tree pit to sufficient size to accommodate tree root ball. Loosen any compaction in base of excavated pit to aid drainage. The tree should be planted at a depth where the root flare is still visible, just breaching the soil surface, following backfilling.

6. Backfill tree pit with subsoil and topsoil excavated from pit if this is regarded as of sufficient quality to promote the healthy establishment of the tree. If either the top soil or sub soil excavated from the pit is of poor quality, then soil ameliorants may be used sparingly or imported topsoil compliant with BS3882 should be used.

Immediately after planting, water the tree, saturating the tree pit to field capacity.

The notes above are intended as a basic guide only. For further guidance on tree planting refer to BS8545:2014 Section 10.

Products suggested above are available from Green Blue Urban (<http://greenblueurban.com/>).

Tree Maintenance and Management During 5 Year Establishment Period

Immediately following planting, the tree should be watered thoroughly. Following this, and with regard to prevailing weather conditions, newly planted trees should be watered regularly during periods of dry weather. If the tree pit has been specified with an irrigation pipe, this should be used as the primary method of watering. If no irrigation pipe is specified, the square metre of ground around the tree should be soaked to field capacity (refer to BS8545:2014 for further detail) by surface watering. Watering frequency is more important than quantity to prevent the root ball of the newly planted tree from drying out.

All trees are fitted with protective guards to prevent animal damage. These should be checked regularly to ensure they remain in place and are providing adequate protection against the animals in the area. If damage to trees from browsing by animals still occurs, additional measures may be required.

A formal assessment of young tree health and development should be carried out annually by a qualified arborist who will be able to advise on solutions should any problems be picked up. During this assessment, any stakes and ties should be checked to ensure they are providing support but not damaging the tree and that the tree is still firmly seated in the ground. If the tree has become loose in the ground, the soil around the base should be re-firmed and stakes and ties adjusted accordingly.

Tree stakes and ties should be removed once the tree has established a strong enough root system to support itself, likely to be 1-2 years after planting. Strimmer guards should remain in place until the end of the 5 year establishment, with adjustments or segments added as necessary to facilitate tree growth. Tree guards should only be removed if they are beginning to restrict tree growth or if it is felt the risk of damage has significantly reduced due to strong tree growth and development or changes in the surrounding environment.

Formative pruning should be carried out in accordance with BS3998 as required throughout the 5 year establishment period.

For further guidance on tree maintenance during establishment refer to BS8545:2014 Section 11.

Tree stakes and ties should be removed once the tree has established a strong enough root system to support itself, likely to be 1-2 years after planting. Strimmer guards should remain in place until the end of the five year establishment, with adjustments or segments added as necessary to facilitate tree growth. Tree guards should only be removed if they are beginning to restrict tree growth or if it is felt the risk of damage has significantly reduced due to strong tree growth and development or changes in the surrounding environment.

Formative pruning should be carried out in accordance with BS 3998 as required throughout the five year establishment period.


For further guidance on tree maintenance during establishment refer to BS 8545:2014 Section 11.

The mulched area around the base of the tree should be kept clear of competing vegetation and weeds at all times.

Tree stakes and ties should be removed once the tree has established a strong enough root system to support itself, likely to be 1-2 years after planting. Strimmer guards should remain in place until the end of the five year establishment, with adjustments or segments added as necessary to facilitate tree growth. Tree guards should only be removed if they are beginning to restrict tree growth or if it is felt the risk of damage has significantly reduced due to strong tree growth and development or changes in the surrounding environment.

Formative pruning should be carried out in accordance with BS 3998 as required throughout the five year establishment period.

For further guidance on tree maintenance during establishment refer to BS 8545:2014 Section 11.

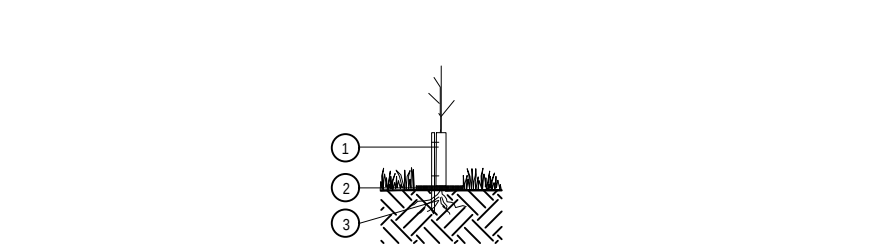

Native Planting Detail with Mulch Matt

1. Clear spiral guard to be fitted to trunk to protect against animal browsing with supporting cane or stake.

2. 50x50cm biodegradable mulch mat pegged down with supplied biodegradable plastic anchor pegs around the whip to prevent weed growth and retain moisture.

3. Whip to be notch planted following clearance of any existing vegetation.

Immediately after planting, water the whip, saturating the ground around its base to field capacity.

For further general guidance on planting refer to BS 8545:2014 Section 10 and BS4428:1989 Section 9.

Products suggested above are available from Tubex (<http://www.tubex.com/>).

Whip and Hedge Planting, Maintenance and Management During 5 Year Establishment Period

Immediately following planting, the whip/hedge plant should be watered thoroughly. Following this, and with regard to prevailing weather conditions, newly planted whips/hedge plants should be watered regularly during periods of dry weather. When watering, the square metre of ground around the plant should be soaked to field capacity (refer to BS8545:2014 for further detail) by surface watering. Watering frequency is more important than quantity to prevent the roots of the newly planted whip/hedge plant from drying out.

All whips/hedge plants are fitted with protective guards to prevent animal damage. These should be checked regularly to ensure they remain in place and are providing adequate protection against the animals in the area. If damage to plants from browsing by animals still occurs, additional measures may be required.


A formal assessment of areas of planting should be carried out annually by a qualified arborist who will be able to advise on solutions should any problems be picked up. During this assessment, any guards and canes/stakes should be checked to ensure they are providing protection but not damaging the developing plant and that its roots are still firmly seated in the ground. If the plant has become loose in the ground, the soil around the base should be re-firmed and guards adjusted accordingly.

The space above the mulch mat around the whip/hedge plant should be kept clear of competing vegetation and weeds at all times.

The shrub shelter/guard should be removed once the whip/hedge plant has established a strong enough root system to support itself and has begun to grow strongly clear of the top of the shelter/guard, likely to be 1-2 years after planting. Biodegradable mulch mats can remain in place indefinitely.

Formative pruning should be carried out in accordance with BS3998 as required during the first 5 years to ensure the desired form is achieved.

For further guidance on whip and tree maintenance during establishment refer to BS8545:2014 Section 11.

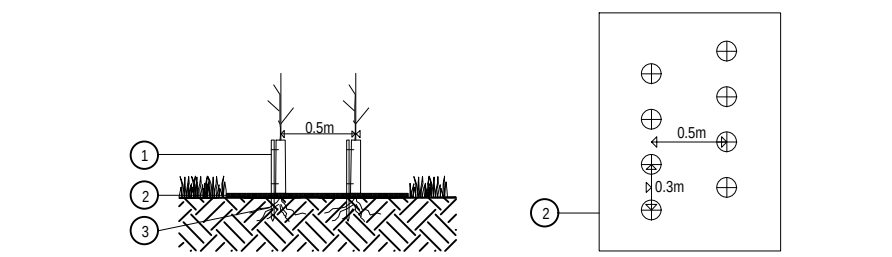


Native Hedgerow Planting with Mulch Matt (Double Staggered)

1. Spiral guard with supporting cane

2. 1.2m wide biodegradable weed mat roll pegged down with biodegradable pegs along line of hedgerow to prevent weed growth and retain moisture.

3. Whip to be notch planted into previously prepared topsoil 450mm depth with amelioration/fertiliser as per NBS spec.

4. Container-grown plants to be pit-planted into previously prepared topsoil 450mm depth with amelioration/fertiliser as per NBS spec.

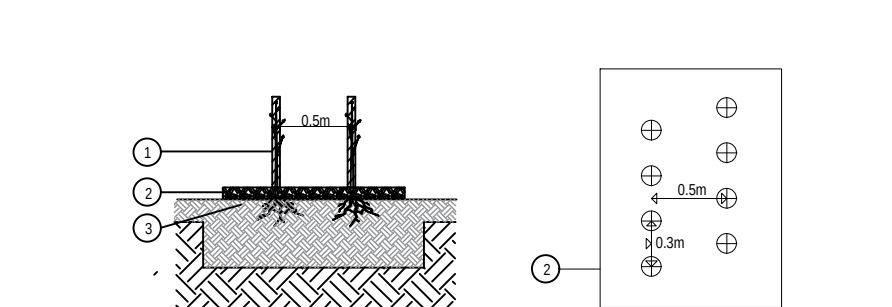

Native Hedgerow Planting with Ornamental Mulch (Double Staggered)

1. Spiral guard with supporting cane

2. 1.2m wide ornamental mulch 75mm deep to slow weed growth and retain moisture.

3. Whip to be notch planted into previously prepared topsoil 450mm depth with amelioration/fertiliser as per NBS spec.

4. Container-grown plants to be pit-planted into previously prepared topsoil 450mm depth with amelioration/fertiliser as per NBS spec.

Immediately after planting, water the whip, saturating the ground around its base to field capacity.

For further general guidance on planting refer to BS8545:2014 Section 10 and BS4428:1989 Section 9.

Plant Schedule

Trees - Native						
Number	Common Name	Species	Girth	Height	Specification	Density
17	Common Maple	Acer campestre	14-16cm	400-450cm	RB 3x-Extra Heavy Standard- Clear Stem min. 200 5 brks	Counted
49	Common Maple	Acer campestre	175-200cm	Feather 2x 5 brks 8		4.5Cr
4	Norway Maple	Acer glaberrimus	425-400cm	RB 3x-Extra Heavy Standard- Clear Stem 175-200 4 brks		Counted
12	Norway maple	Acer glaberrimus	200-250cm	B 2x-Feather 5 brks		Counted
9	Sycamore	Acer pseudoplatanus	14-16cm	400-450cm	3x-Extra Heavy Standard- clear stem minimum 200cm; 5 breaks RB	Counted
39	Common alder	Alnus glutinosa	175-200cm	Feather 2x 5 brks 8		4.5Cr
10	Common Silver Birch	Betula pendula	14-16cm	400-450cm	RB 3x-Extra Heavy Standard- Clear Stem 175-200 5 brks	Counted
49	Common Silver Birch	Betula pendula	150-175cm	Feather 2x 5 brks 8		4.5Cr
8	White-backed Himalayan Birch	Betula utilis jacquemontii	200-250cm	B 2x-Feather 5 brks		Counted
23	Common Hornbeam	Carpinus betulus	12-14cm	350-425cm	RB 3x-Heavy Standard- Clear Stem 175-200 5 brks	Counted
7	Common Hornbeam	Carpinus betulus	200-250cm	B 2x-Feather 5 brks		Counted
33	Common Hawthorn	Crataegus monogyna	60-80cm	BR 1+1-Transplant - seed raised		1.5Cr
31	Common Hawthorn	Crataegus monogyna	12-14cm	350-425cm	3x-Heavy Standard- clear stem 175-200cm; 5 breaks RB	Counted
16	Common Beech	Fagus sylvatica	12-14cm	350-425cm	RB 3x-Heavy Standard- Clear Stem 175-200 5 brks	Counted
6	American sweetgum	Liquidambar styraciflua	200-250cm	RB 2x-Feather 5 brks		Counted
11	Common Crab Apple	Malus sylvestris	12-14cm	350-425cm	RB 3x-Heavy Standard- Clear Stem min. 200 5 brks	Counted
22	Wild Cherry	Prunus avium	12-14cm	350-425cm	RB 3x-Heavy Standard- Clear Stem min. 200 5 brks	Counted
39	Wild Cherry	Prunus avium	150-175cm	Feather 2x 5 brks 8		4.5Cr
9	Wild Cherry	Prunus avium	14-16cm	400-450cm	RB 3x-Extra Heavy Standard- Clear Stem 175-200 5 brks	Counted
5	Bird Cherry	Prunus padus	12-14cm	350-425cm	RB 3x-Heavy Standard- Clear Stem min. 200 5 brks	Counted
33	Slow	Prunus spinosa	60-80cm	BR 1+1-Transplant - seed raised		1.5Cr
7	Common Oak	Quercus robur	12-14cm	350-425cm	RB 3x-Heavy Standard- Clear Stem 175-200 5 brks	Counted
4	Rowan	Sorbus aucuparia	12-14cm	350-425cm	RB 3x-Heavy Standard- Clear Stem min. 200 5 brks	Counted
39	European mountain ash	Sorbus aucuparia	125-150cm	Feather 2x 3 brks 8		4.5Cr
9	Small-leaved Lime	Tilia cordata	12-14cm	350-425cm	RB 3x-Heavy Standard- Clear Stem 175-200 5 brks	Counted
Total 463						

Shrubs						
Number	Common Name	Species	Height	Pot Size	Specification	Density
225	Common Dogwood	Cornus sanguinea	60-80cm	BR 1+1-Transplant - seed raised	Branched 3 brks	1.5Cr
255	Common Hazel	Corylus avellana	60-80cm	BR 1+2-Transplant - seed raised	Branched 3 brks	1.5Cr
436	Common Hawthorn	Crataegus monogyna	60-80cm	BR 1+1-Transplant - seed raised	1.5Cr	1.5Cr
149	Common Spindle Tree	Euonymus europaeus	60-80cm	1+1-B	1.5Cr	1.5Cr
107	Common Holly	Ilex aquifolium	60-80cm	5L	Branched C	1.5Cr
18	Common Holly	Ilex aquifolium	40-60cm	2L	Leader With Laterals	1.5Cr
211	Common Privet	Ligustrum vulgare	60-80cm	1+1-3 brks B	1.5Cr	1.5Cr
229	Blackthorn	Prunus spinosa	60-80cm	BR 1+1-Transplant - seed raised	Branched 2 brks	1.5Cr
131	Dog Rose	Rosa canina	60-80cm	BR 1+1-Transplant - seed raised	1.5Cr	1.5Cr
211	Common Elder	Sambucus nigra	60-80cm	1+1-3 brks B	1.5Cr	1.5Cr
181	Garden Rose	Viburnum opulus	60-80cm	BR 1+2-Transplant - seed raised	Branched 3 brks	1.5Cr

Conifers						
Number	Common Name	Species	Pot Size	Specification	Density	
10	Scots Pine	Pinus sylvestris	5x	Leader & laterals Feathered to base	Counted	
37	Scots Pine	Pinus sylvestris	5x	Leader & laterals Feathered to base	4.5Cr	
Total 47						

Marginal / Aquatics						
Number	Common Name	Species	Specification	Density		
30	Meadowswart	Polygonum viviparum	C	0.5Cr		
57	Yellow flag iris	Iris pseudacorus	C	0.5Cr		
57	Ragged Robin	Lychnis flos-cuculi	C	0.5Cr		
30	Gypsywort	Lycopus europaeus	C	0.5Cr		
57	Purple Loosestrife	Lythrum salicaria	C	0.5Cr		
57	Water Forget-me-not	Myosotis scorpioides	C	0.5Cr		
Total 288						

Hedges						
Number	Common Name	Species	Height	Specification	Density	
512	Common Maple	Acer campestre	60-80cm	BR 1+1-Transplant - seed raised	0.3Cr Double Staggered at 0.5m offset	
512	Common Hornbeam	Carpinus betulus	60-80cm	BR 1+1-Transplant - seed raised	0.3Cr Double Staggered at 0.5m offset	
512	Common Hazel	Corylus avellana	60-80cm	BR 1+2-Transplant - seed raised branched 3 brks	0.3Cr Double Staggered at 0.5m offset	
257	Common Hawthorn	Crataegus monogyna	60-80cm	BR 1+1-Transplant - seed raised	0.3Cr Double Staggered at 0.5m offset	
257	Holly	Ilex aquifolium	60-80cm	Leader With Laterals	0.3Cr Double Staggered at 0.5m offset	
257	Blackthorn	Prunus spinosa	60-80cm	BR 1+1-Transplant - seed raised branched 2 brks	0.3Cr Double Staggered at 0.5m offset	
257	Common Elder	Sambucus nigra	60-80cm	BR 1+1-Transplant - seed raised branched 3 brks	0.3Cr Double Staggered at 0.5m offset	
Total 2564						

This drawing is to be read in conjunction with all other drawings and specifications within the package. These drawings have been prepared for design development and costing purposes only. All dimensions in millimeters unless otherwise specified. Do not scale off this drawing, written dimensions to be taken only. All have plans used are provided by the client and architect, except where otherwise expressly agreed in writing. EDP shall have no responsibility or liability for any loss direct or consequential. This drawing must not be copied in whole or part without prior written consent from EDP.

purpose of issue PLANNING

i	Footpath connection updated	02-10-2024	NMa
h	Mown path added.	24-09-2024	NMa
-	Original	05-05-2023	sRP
rev	description	date	by

client
Ark Data Centres

project title Proposed Extension of Spring Park Data Centre Campus - Land South of Westwells Road, Neston, Corsham

drawing title
Detailed Soft Landscape Plan

Sheet 10 of 10			
date	24 SEPTEMBER 2024	drawn by	sRP
drawing number	edp7897_d021i	checked	CMY
scale	NTS @ A1	QA	RBa

edp the environmental dimension partnership

Registered office: 01285 740427 - www.edp-uk.co.uk - info@edp-uk.co.uk