
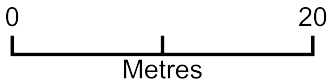


Site Plan

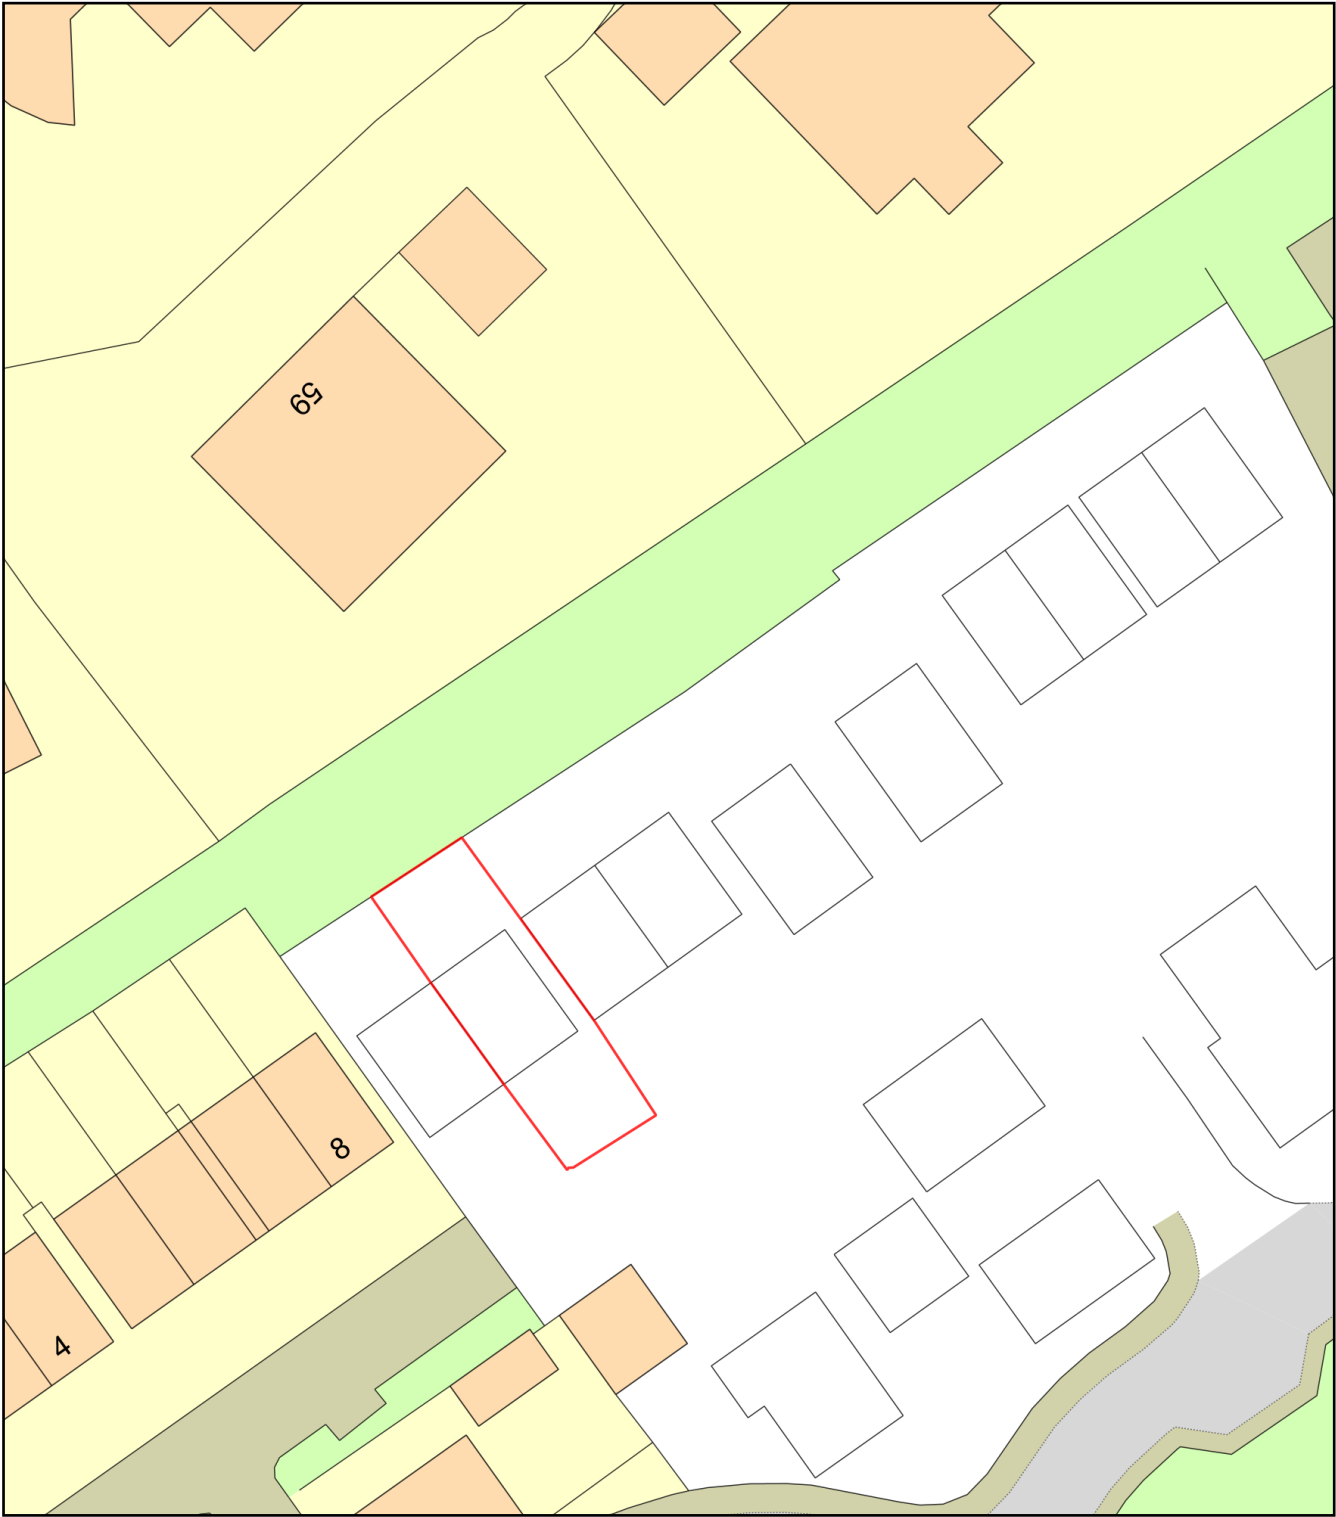

Plan Produced for: Plot 17 Marleberg Grange
Date Produced: 21 Sep 2025
Plan Reference Number: TQRQM25264141548880
Scale: 1:500 @ A4