

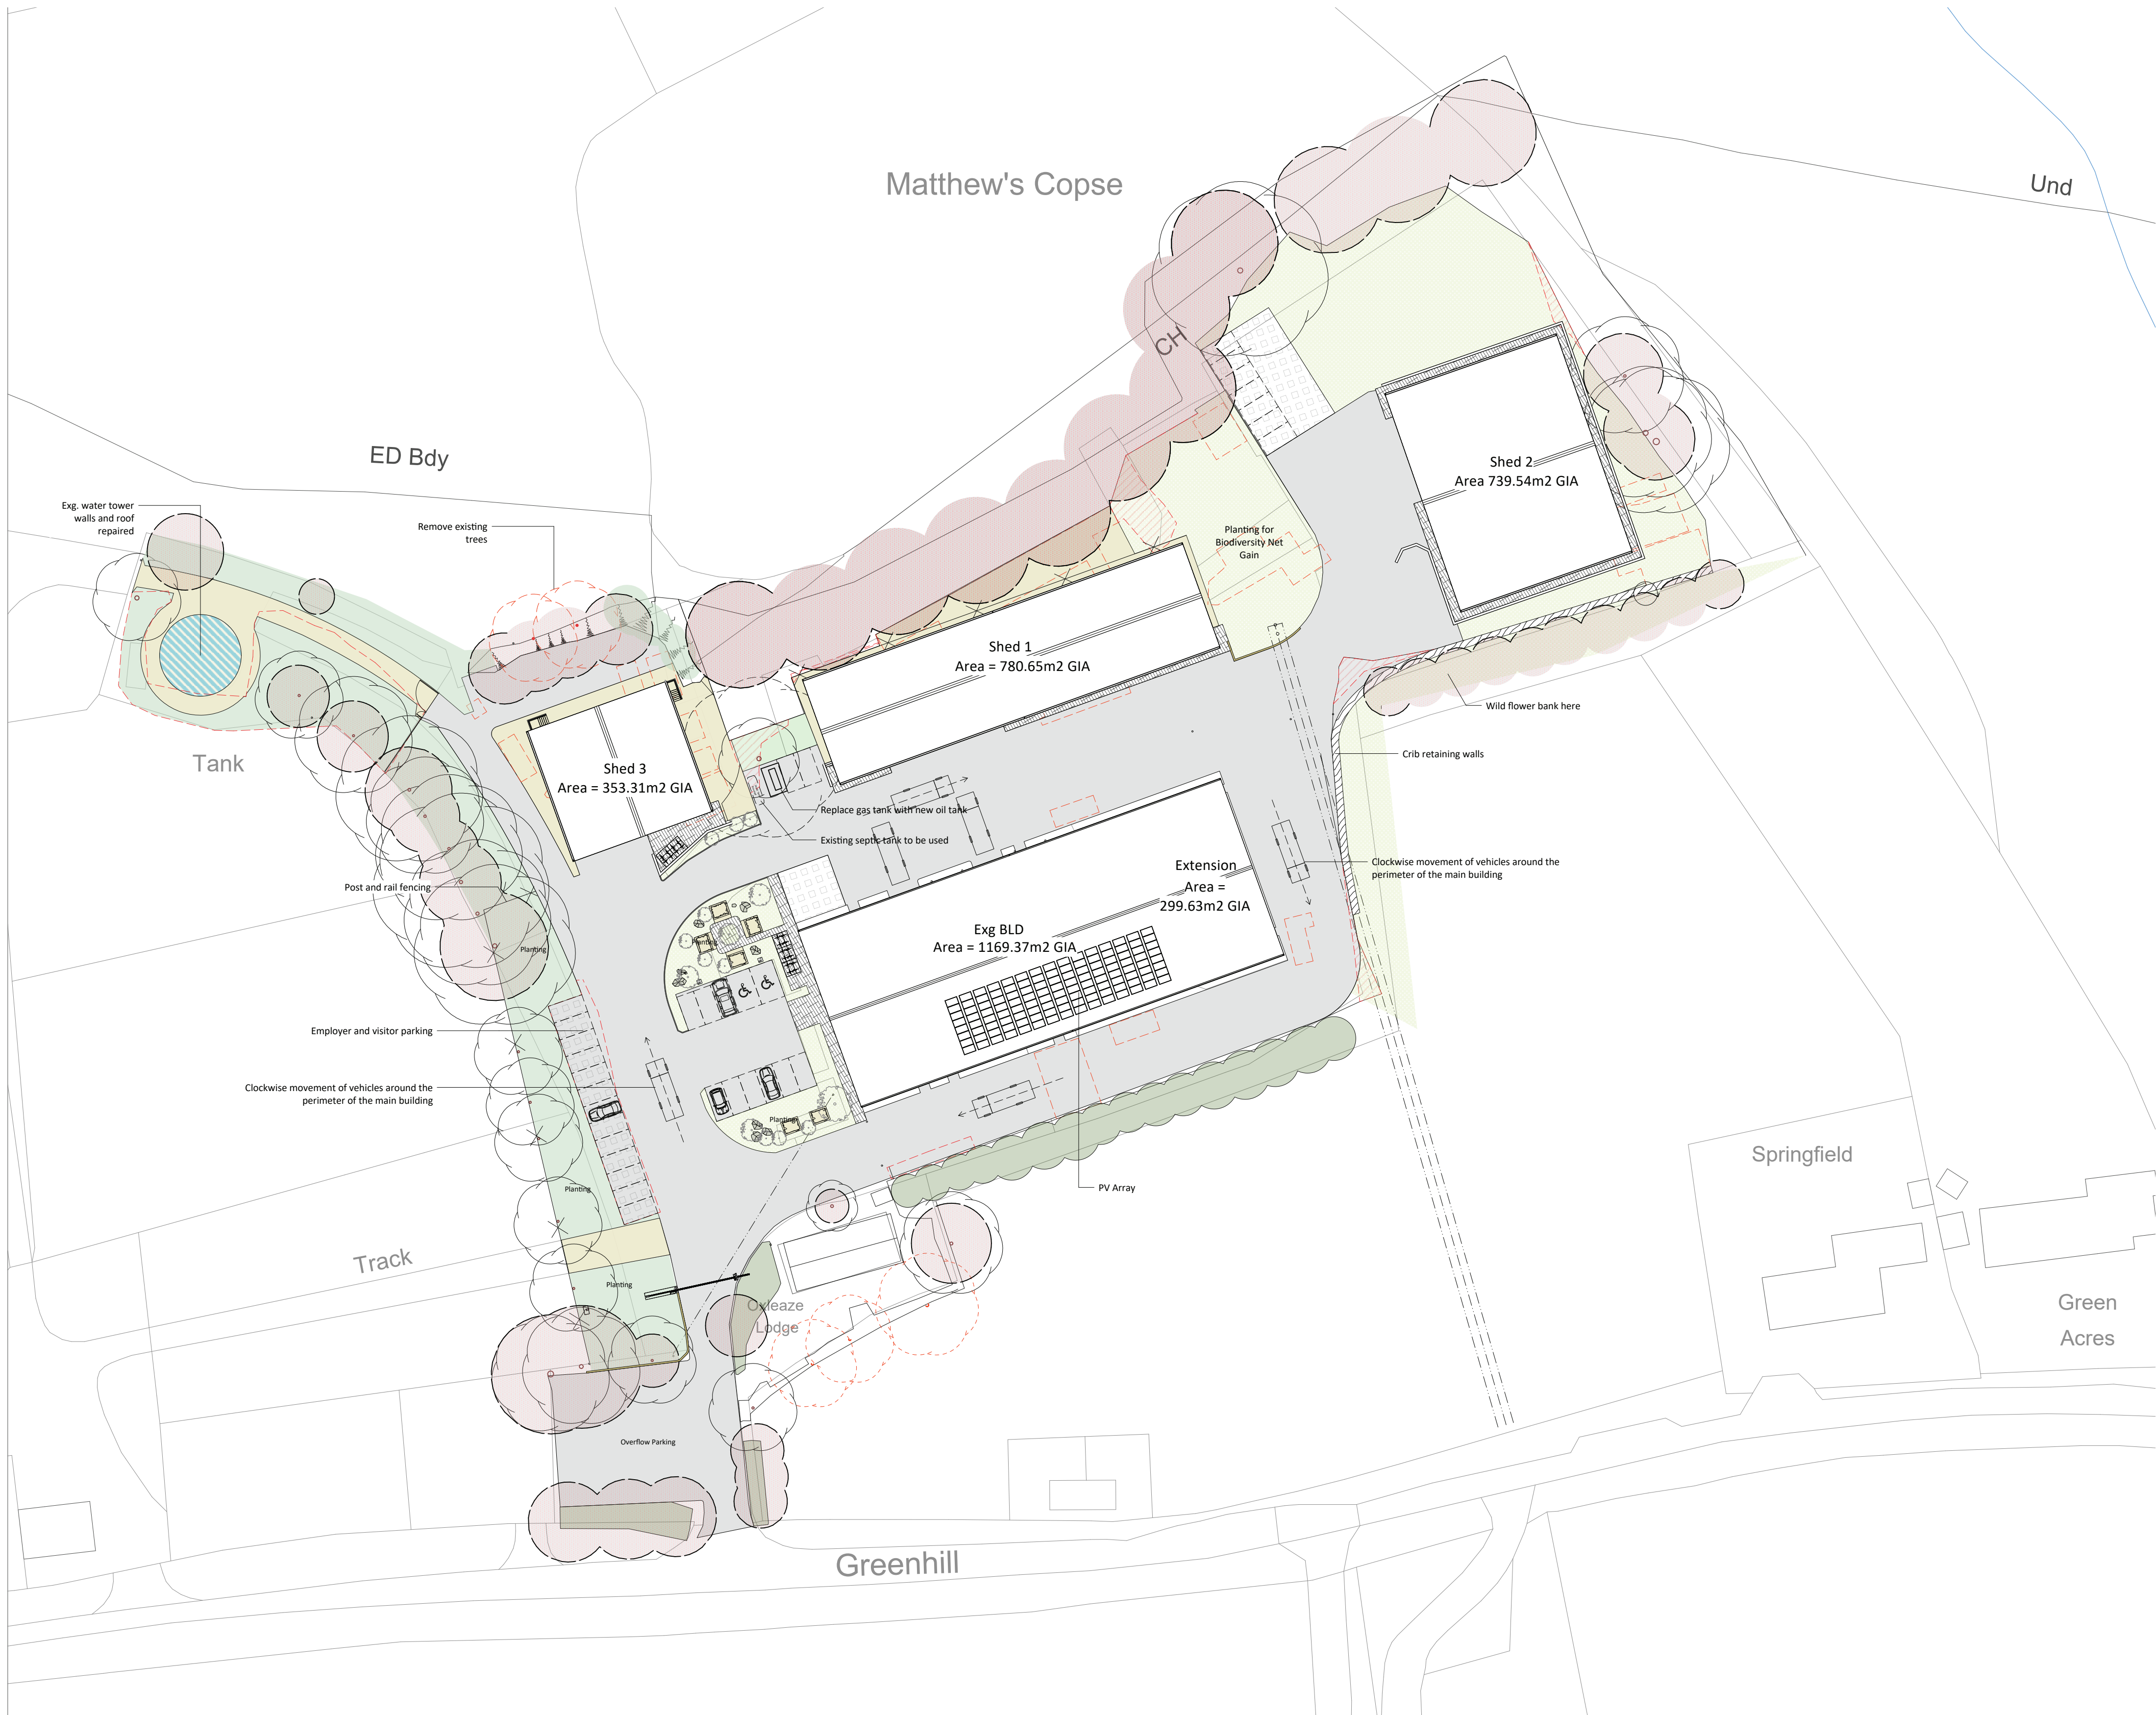
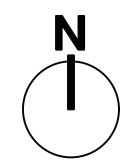
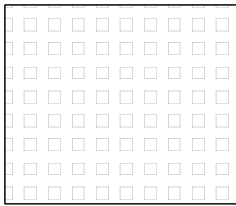
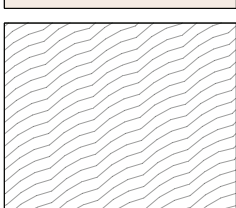
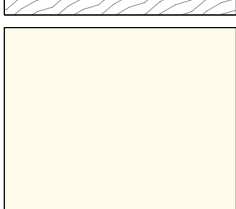
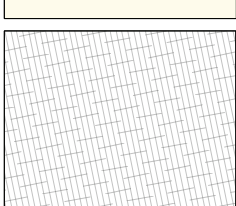
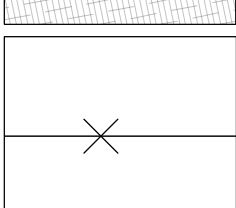
 


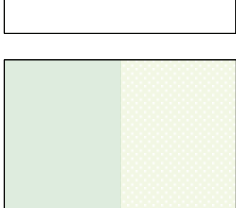

Hard Landscaping Key:

-  = Hex Paving
-  = Tarmac
-  = Bound Gravel
-  = Crib Walls
-  = Cotswold Gravel
-  = Sandstone Paving
-  = Post & Rail Fencing
-  = Low profile kerbs
-  = Soft landscaping; varies
-  = Root protection zones

B	19/11/2024	General Update
A	14/06/2024	General Update
No.	Date	Revision Notes

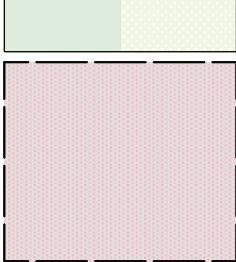

info@offgridarchitecture.co.uk | www.offgridarchitecture.co.uk
+44 (0)7759 482619

These details are subject to all relevant statutory approvals. If in doubt, check. All dimensions are to be checked on site. Areas where quoted are approximate. Figure dimensions only are to be taken from this drawing. Any discrepancies with other related information is to be reported to OFFGRID Architecture prior to order/construction/installation. This document should not be relied on or used in circumstances other than those for which it was originally prepared and for which OFFGRID Architecture was commissioned. OFFGRID Architecture accepts no responsibility for this document to any party other than the person by whom it was commissioned.

Status	PLANNING		
Project Title	EXTENSIONS & ALTERATIONS		
Project Address	Oxleaze Business Park, Greenhill, Royal Wootton Bassett, SN4 8EH		
Sheet Title	PROP SITE PLAN		
Scale	Date	Drawn By	Project ID
1:500 @ A1	21/03/2024	SJT	2315 040B

Hard Landscaping Materials:

