


Site Plan - Proposed

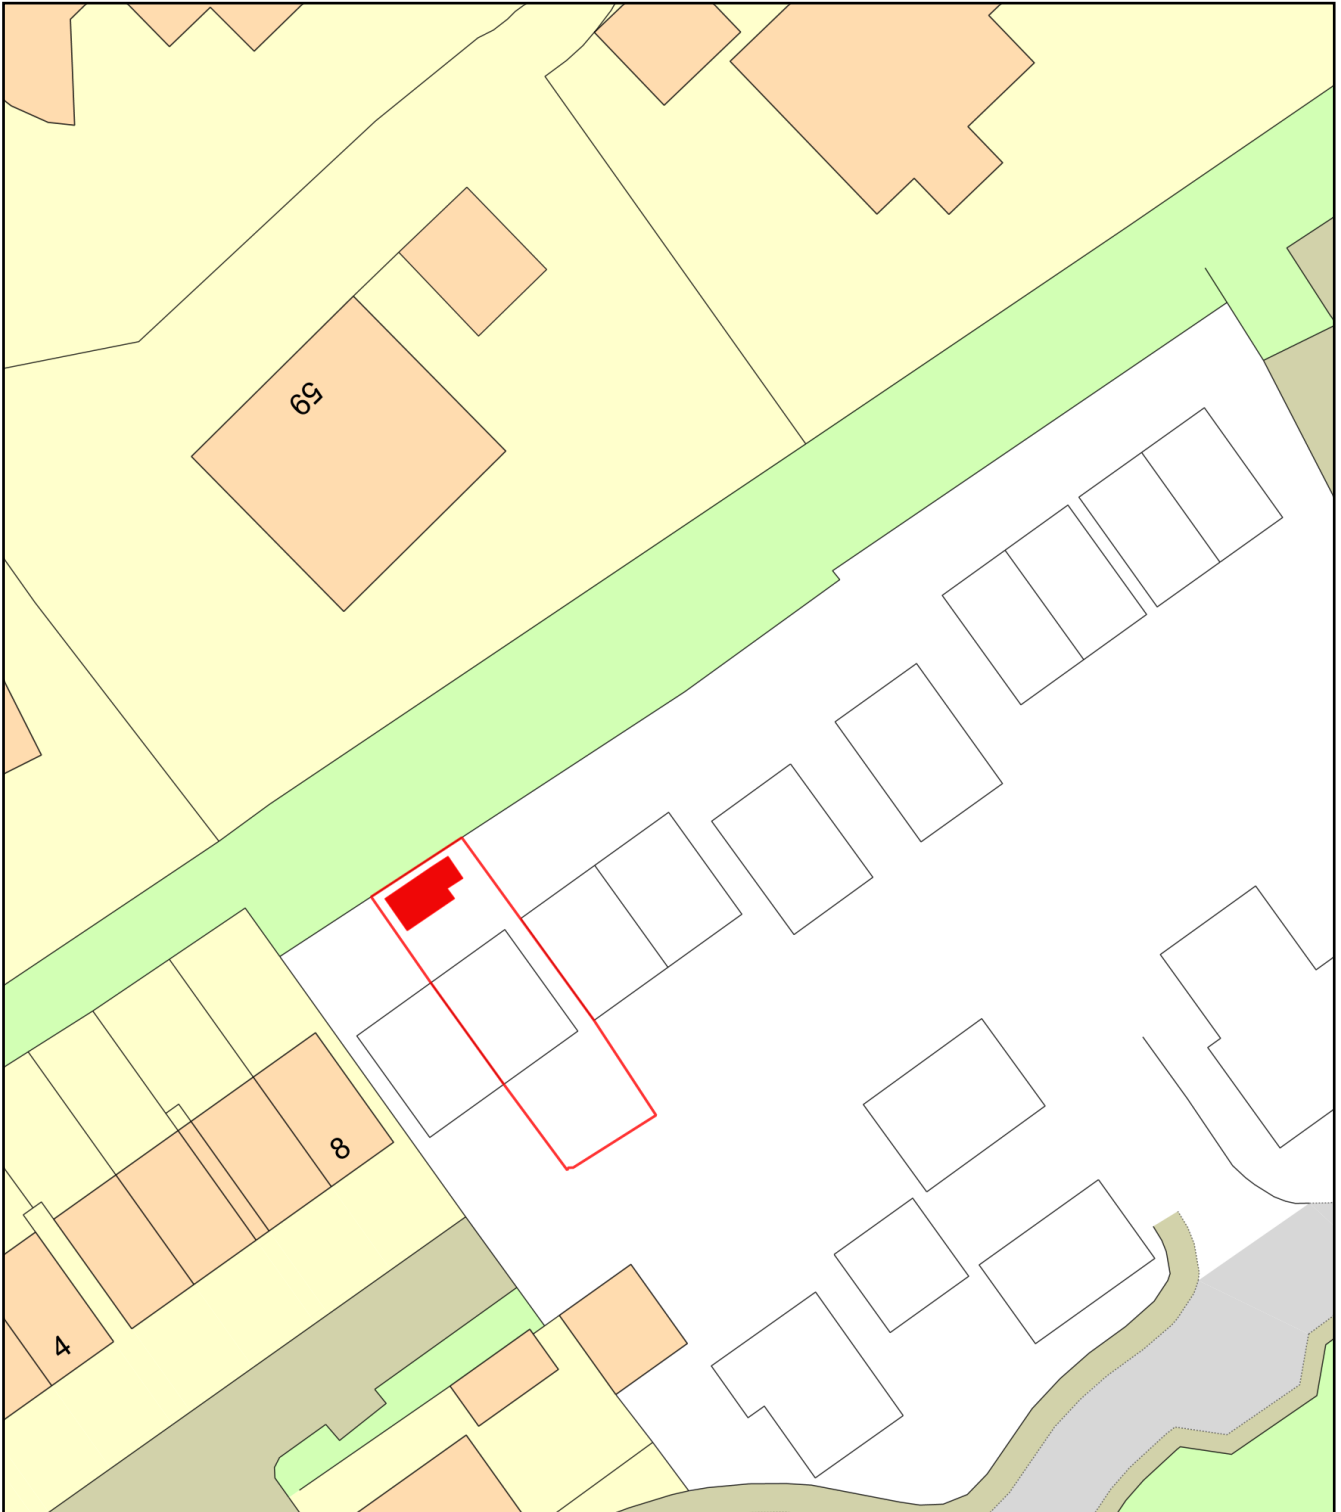

0 20
Metres



Plan Produced for: Plot 17 Marleberg Grange

Date Produced: 29 Sep 2025

Plan Reference Number: TQRQM25264141548880

Scale: 1:500 @ A4