

Ridge
7920

Proposed First Floor Plan
2700

Proposed Ground Floor Plan
0



1 North West Elevation
1 : 100

Materials Legend:


Walls:
Off white render, sandstone,
zinc and stretcher bond brick

Roof:
Zinc standing seam

Windows/Doors:
Aluminium



2 South West Elevation
1 : 100

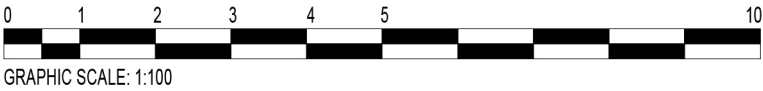

Rev	Description	By:	Date:
	Client: Mr P. Nelson	Drawn By: JW	
	Dwg Title: Proposed Elevations 1	Checked By: SR	
	Project: Pettridge Lane, Mere, Warminster, BA12 6DG	Scale: 1 : 100	Date: 11/27/24
	Job No.: 5233	Dwg No.: P03	Revision:

PWCR
ARCHITECTS | TOWN PLANNERS

Notes:
This drawing is protected by copyright. No part of this document may be reproduced, altered, or transmitted in any form or by any means without permission.
Do not scale off these drawings for construction purposes. If any discrepancies are found, please contact PWCR.



1 North East Elevation
1 : 100




2 South East Elevation
1 : 100

Materials Legend:

Walls:
Off white render, sandstone,
zinc and stretcher bond brick

Roof:
Zinc standing seam

Windows/Doors:
Aluminium

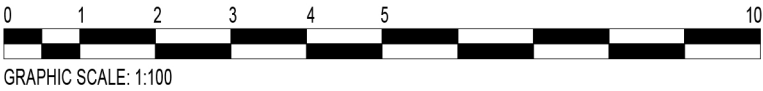

Rev		Description	By:	Date:
Client:		Mr P. Nelson	Drawn By:	JW
Dwg Title:		Proposed Elevations 2	Checked By:	SR
Project:		Pettridge Lane, Mere, Warminster, BA12 6DG	Scale:	1 : 100
			Date:	11/27/24
Job No.:	5233	Dwg No.:	P04	Revision:

PWCR
ARCHITECTS | TOWN PLANNERS