


Proposed site plan

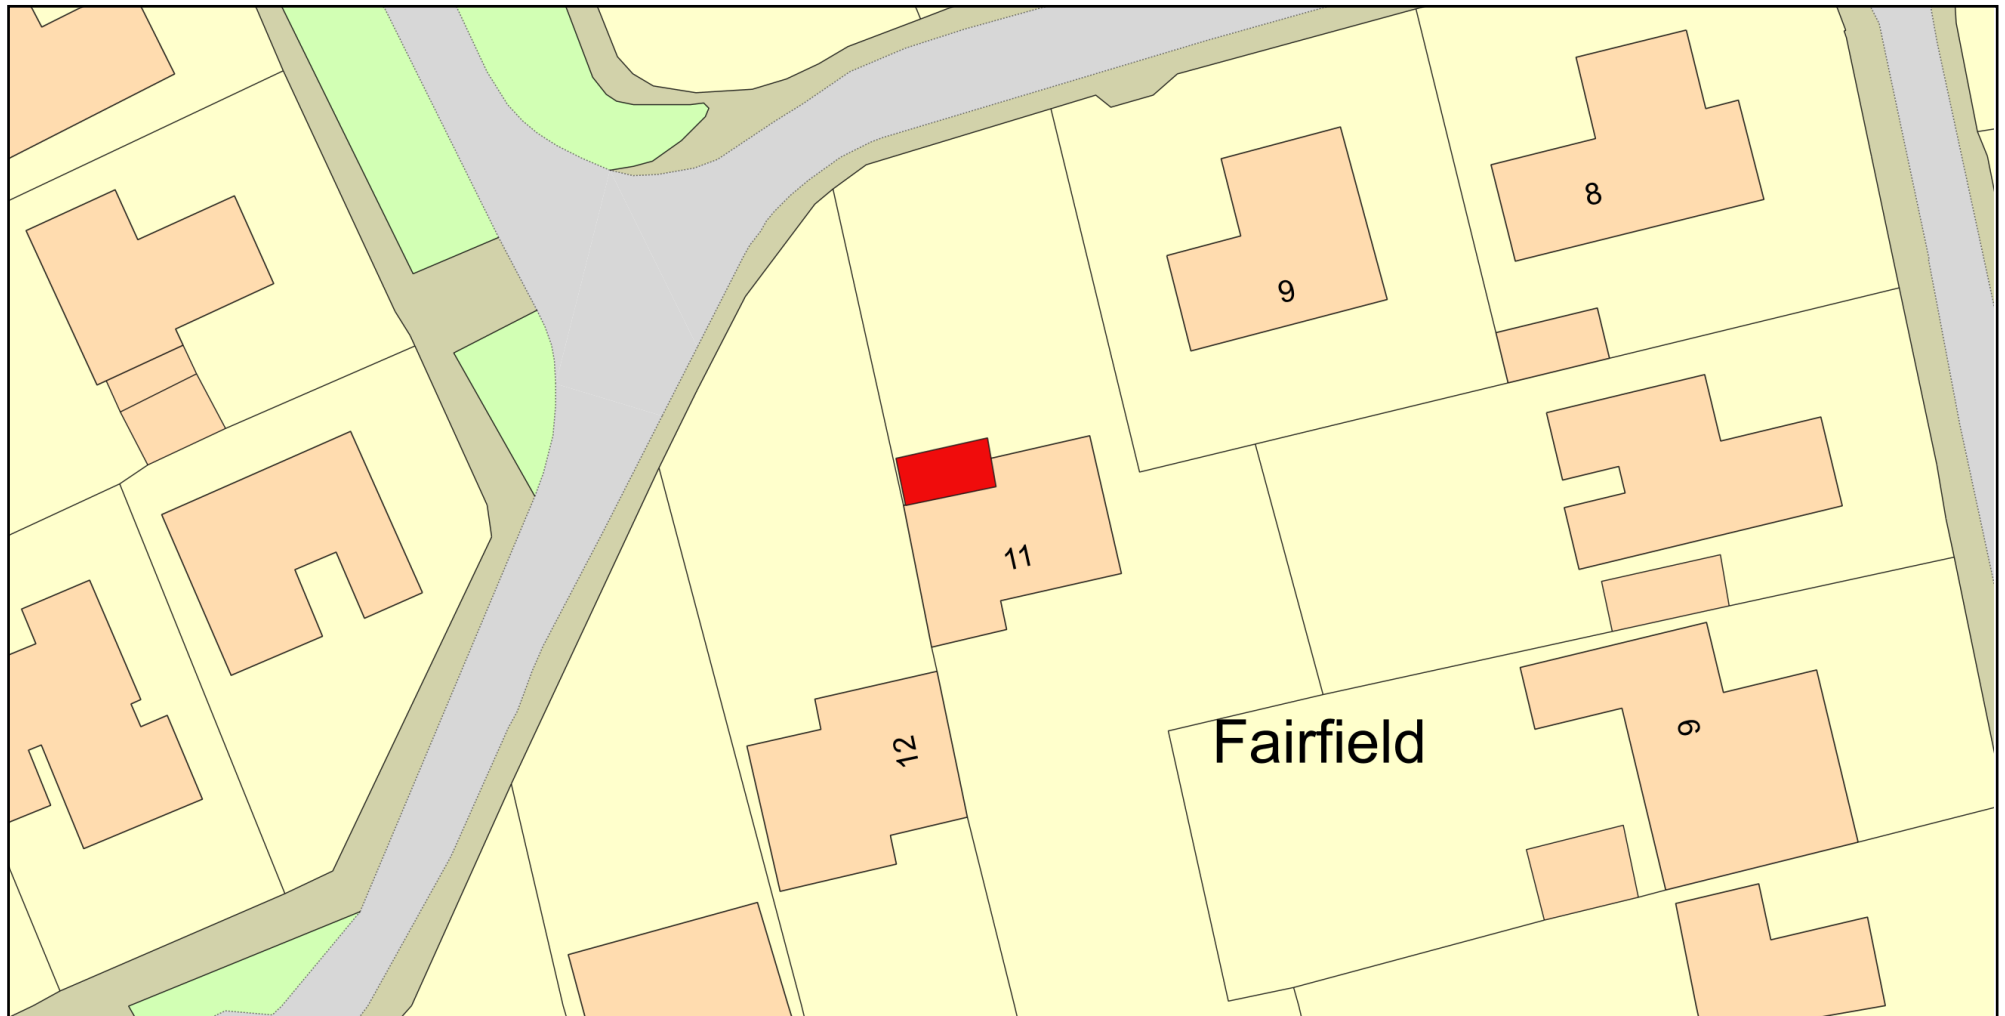

0 20
Metres



Plan Produced for: Goldsmith

Date Produced: 06 Nov 2025

Plan Reference Number: TQRQM25310153331683

Scale: 1:500 @ A4

© Crown copyright and database rights 2025 OS 100042766