



# Cole Easdon

## TECHNICAL NOTE – 8434/01 HIGHWAYS STATEMENT

Proposed Residential Development, Common Farm,  
Quemerford, Wiltshire on Behalf of JLS Building and  
Developments Limited.

|                |                                                                      |             |                                                                            |                |                                                                            |
|----------------|----------------------------------------------------------------------|-------------|----------------------------------------------------------------------------|----------------|----------------------------------------------------------------------------|
| Project Title: | Proposed Residential Development, Common Farm, Quemerford, Wiltshire |             |                                                                            |                |                                                                            |
| Client:        | JLS Building and Developments Limited                                |             |                                                                            |                |                                                                            |
| Project No.:   | 8434                                                                 | Date:       | July 2022                                                                  | Issue No.:     | 2                                                                          |
| Title:         | Highways Statement                                                   |             |                                                                            |                |                                                                            |
| Written By:    | C. Curtis BA (Hons)<br>MSc AMCIHT                                    | Checked By: | J. B. Farmery<br>MEng CEng MICE MCIHT<br>ICE Health & Safety<br>Registered | Authorised By: | J. B. Farmery<br>MEng CEng MICE MCIHT<br>ICE Health & Safety<br>Registered |

## 1.0 INTRODUCTION

- 1.1 This *Technical Note (TN)* has been prepared by Cole Easdon Consultants Limited (CE) on behalf of JLS Building and Developments Ltd, to support an outline planning application for the proposed construction of four residential properties on land south of Common Farm, Quemerford, Wiltshire. Refer to CE Plan 8434/201(A) [*Site Location Plan*] enclosed with this *TN*.
- 1.2 This proposal is for a further four dwellings in addition to the three recently constructed dwellings that lie to the west of the access road as per planning application 17/03589/FUL.
- 1.3 Due to the modest scale and nature of the development, proposing four new dwellings, it is appropriate for the planning application to be accompanied by a *TN* setting out related highways and transport matters.

## 2.0 SITE DESCRIPTION & PROPOSED DEVELOPMENT

### Site Description

- 2.1 Common Farm is located on the eastern end of the suburb of Quemerford and is approximately 2.9km (1.8 miles) southeast of Calne town centre.
- 2.2 Common Farm can be accessed via a private, unnamed road that runs along a north to south alignment that then bends to the west to serve the three recently constructed dwellings. There is a footway on the eastern side of the road that extends approximately 15m into the site from the junction with the A4.
- 2.3 This access road joins onto the A4 from the north via a priority junction which benefits from having good visibility. To the east, the A4 provides a link towards Marlborough and to the west, Chippenham and Calne can be accessed.
- 2.4 The site currently comprises of undeveloped land with residential private gardens bordering to the east and south, and the unnamed private road leading up to Common Farm forming the western boundary of the site.

### Development Proposals

- 2.5 The proposed development consists of four dwellings, comprising two three-bedroom and two four-bedroom properties each with their own private garden and single garage. Refer to Drawing No. 2225.03.03(D) [*Proposed Site Plan*] (by Concept Drawing & Design Services) enclosed with this *TN*.

### Proposed Means of Access

- 2.6 Access into the proposed development will be via the aforementioned unnamed private road that currently serves the three recently constructed dwellings to the west off this access as well as approximately six units at the old farm yard to the north.
- 2.7 This application will see a small extension of the private access road to the east of the north-south aligned access leading towards Common Farm, where this will serve two of the four proposed dwellings. The other two dwellings can be accessed to the west of this from the existing access road serving the three recently constructed dwellings.
- 2.8 CE Drawing No. 4465/SK01(A) [*Proposed Highway Entrance, Refuse Vehicle Tracking and Junction Visibility Splays*], enclosed with this *TN*, was produced to support the planning application for the adjacent three dwellings. This drawing demonstrates that visibility splays of 2.4m x 120m can be achieved to the nearest kerbside in both directions at the junction with the access road to the A4, and that a refuse vehicle can access and egress the site in forward gear. It has been updated (Revision A) to indicate the location of the proposed four dwellings in the context of the existing development.

### Car Parking

- 2.9 Table 7.1 of Wiltshire Council's *Local Transport Plan 2011-2026 - Car Parking Strategy* details the minimum parking standards required for new residential developments. The relevant standards for this development are as follows:
- Two spaces per dwelling for three-bedroom dwellings; and
  - Three spaces per dwelling for four-bedroom dwellings.
- 2.10 Garages can contribute to the allocated parking provision, however minimum internal dimensions of 6m x 3m are required. This is in order to allow for an average sized family car, a bicycle and general storage provision.
- 2.11 Drawing No. 2225.03.03(D) [*Proposed Site Plan*] (by Concept Drawing & Design Services) enclosed with this *TN* shows that the proposed development is compliant with the standards set out by Wiltshire Council, where the freestanding garages for plots 3 and 4 comply with the aforementioned 6m x 3m internal dimension requirement.

### *Cycle Parking*

- 2.12 Appendix 4 of Wiltshire Council's *Local Transport Plan 2011-2026 – Cycling Strategy* sets out the minimum cycle parking standards for new developments. The relevant standards for this development are as follows:
- One covered space per dwelling for three-bedroom dwellings; and
  - Three covered spaces per dwelling for four-bedroom dwellings.
- 2.13 As previously mentioned, garages can contribute to the cycle parking provision, providing the minimum size requirement of 6m x 3m (internal) is met.
- 2.14 Drawing No. 2225.03.03(D) [*Proposed Site Plan*] (by Concept Drawing & Design Services) enclosed with this *TN* shows that for Plots 3 and 4, the garage will form the cycle parking provision and for Plots 1 and 2, an additional cycle shed is proposed for each dwelling as well as garage storage.

### *Swept Path Analysis*

- 2.15 CE Plan 8434/202 [*Swept Path Analysis*], enclosed with this *TN*, demonstrates that a refuse vehicle will be able to enter and egress the site in forward gear.
- 2.16 The plan also shows that a family sized car can enter and exit from the proposed parking spaces as well as illustrating that two cars can pass each other along the access road. For the purposes of our assessment the potentially most difficult parking spaces are shown on the aforementioned plan.

## **3.0 ACCESSIBILITY & SUSTAINABILITY**

### Walking and Cycling Network

- 3.1 Approximately 2.2km east of the proposed development site, National Cycle Network Route 403 can be accessed to the north of the A4 via Olivers Hill in the village of Cherhill. This route links Chippenham and Marlborough together.
- 3.2 Footpath CLAN21 connects the A4 to Common Farm. From here, a footpath can be accessed to the west which runs adjacent to River's Brook and provides access to Calne.
- 3.3 Bridleway CALW29, which can be accessed 220m southeast of the development site, links around Blackland Park connecting to Bridleways CALW33 and CLAN68.
- 3.4 A footway is available on the northern side of the A4 from the access road that serves the development site until the junction with Lake View in the west. From this point, a footway is available on both sides of the carriageway and allows for residents of the development site to access the post office and Holy Trinity C of E Academy and Kingsbury Green Academy schools in Quemerford located to the northwest of the site.

### Public Transport – Bus

- 3.5 The nearest bus stops to the development site are located on the A4, approximately 15m east of the T-junction with the private road that provides access to Common Farm and the development site.
- 3.6 Bus service 42 operates approximately every 60-90 minutes during the daytime (Monday to Saturday) from Common Farm bus stop; westbound towards Calne and eastbound towards Cherhill, Avebury and Marlborough.
- 3.7 Bus services 642 and X76 provide additional services throughout the week towards Calne. The 642 runs a Monday morning only service to Calne whilst the X76 provides one trip in the morning towards Calne, Melksham and Bath City Centre and one trip in the afternoon to Marlborough, Monday to Friday.
- 3.8 Calne provides further bus connections onto Chippenham, Swindon and Devizes.

### Public Transport – Rail

- 3.9 The nearest train station to the development site is Chippenham, which is located approximately 12.7km (7.9 miles) to the northwest. This journey can be made by public transport by using one of the abovementioned bus services into Calne and then getting the No. 55 which operates between Swindon and Chippenham every 30 minutes. The No. 55 bus service stops outside of Chippenham railway station.
- 3.10 Chippenham railway station lies on the Wessex Main Line and the TransWilts Line and is served by Great Western Railway. The station offers a half-hourly service to London Paddington in the east and Bristol Temple Meads via Bath Spa to the west. Additionally, there is a service that runs every two hours southbound towards Westbury via Melksham and northbound towards Swindon.

## **4.0 TRAFFIC ANALYSIS**

- 4.1 An Automatic Traffic Counter (ATC) was placed across the site access along the unnamed private road currently leading to Common Farm and 277-279 Quemerford. The ATC was in place for a period of 7-days from Friday 22<sup>nd</sup> April to Thursday 28<sup>th</sup> April 2022 inclusive and provided classified volumetric and speed data.
- 4.2 As a whole, the ATC recorded daily weekday average flows of 33 total vehicles travelling north into the site and 35 total vehicles travelling south out of the site; a daily weekday average flow of 68 two-way vehicle movements.
- 4.3 Table 4.1 below summarises the two-way flows of all vehicles recorded during the five-day weekday period across the site access. Full traffic data recorded by the ATC is enclosed with this *TN*.

**Table 4.1: Weekday Volumes of Vehicle Trips Recorded Across the Site Access ATC**

| Weekday                          | Peak Hour                  | In | Out | Two-Way |
|----------------------------------|----------------------------|----|-----|---------|
| Friday 22 <sup>nd</sup> April    | AM Peak Hour (08:00-09:00) | 3  | 4   | 7       |
|                                  | PM Peak Hour (17:00-18:00) | 2  | 0   | 2       |
| Monday 25 <sup>th</sup> April    | AM Peak Hour (08:00-09:00) | 3  | 3   | 6       |
|                                  | PM Peak Hour (17:00-18:00) | 4  | 4   | 8       |
| Tuesday 26 <sup>th</sup> April   | AM Peak Hour (08:00-09:00) | 1  | 2   | 3       |
|                                  | PM Peak Hour (17:00-18:00) | 4  | 4   | 8       |
| Wednesday 27 <sup>th</sup> April | AM Peak Hour (08:00-09:00) | 3  | 6   | 9       |
|                                  | PM Peak Hour (17:00-18:00) | 3  | 1   | 4       |
| Thursday 28 <sup>th</sup> April  | AM Peak Hour (08:00-09:00) | 0  | 4   | 4       |
|                                  | PM Peak Hour (17:00-18:00) | 1  | 1   | 2       |

4.4 Table 4.1 shows that flows fluctuate throughout the week, with no two days the same during the network peak hours. The busiest flow recorded during either of the network peak hours was on Wednesday 27<sup>th</sup> April during the AM peak where there were nine two-way movements across the site access. However, the peak flow during any given hour was recorded on Thursday 28<sup>th</sup> April between 16:00 to 17:00 where there were 12 two-way vehicle movements across the site access. Three out of the five days during the week saw higher two-way movements across the site access at this time, an hour earlier than the traditional PM peak hour period.

4.5 The lowest total daily two-way vehicle flow was recorded as 51 vehicles on Tuesday 26<sup>th</sup> April, while the highest total two-way vehicle flow was 80 vehicles on Monday 25<sup>th</sup> April.

4.6 In terms of HGV movements, there was only one HGV that entered and egressed from the site access during the survey period which was on Tuesday 26<sup>th</sup> April.

4.7 Table 4.2 below shows the weekday weekday average two-way flows of all vehicles across the site access.

**Table 4.2: Weekday Average Volume of Vehicle Trips Recorded Across the Site Access ATC**

| Time Period                | In | Out | Two-Way |
|----------------------------|----|-----|---------|
| AM Peak Hour (08:00-09:00) | 2  | 4   | 6       |
| PM Peak Hour (17:00-18:00) | 3  | 2   | 5       |

4.8 Table 4.2 shows that on average there are six two-way vehicle movements in the AM peak hour and five two-way movements during the PM peak hour.

## 5.0 PREDICTED FUTURE VEHICLE TRIP GENERATION

- 5.1 This Section of the Report considers the likely vehicular trip generation of the proposed development. Trip rates have been based on the TRICS database (version 7.9.1) with the TRICS category '*Residential – Houses Privately Owned*' selected.
- 5.2 During the filtering process, sites with more than 50 dwellings were removed and the TRICS survey selection included sites within England (excluding London), Wales and Scotland. This left a total of 51 sites being selected after the initial filtering process. Following a review of each site, a further 32 were removed for the following reasons:
- 13 of the sites had surveys taken when COVID-19 restrictions were in place;
  - 12 of the sites had higher levels of public transport than the proposed development;
  - two sites were located much closer to a train station compared to the development site; and
  - five sites were located too close to a city/town centre.
- 5.3 The assessment and filtering process resulted in 19 survey sites being selected from the TRICS database with comparable characteristics to the proposed development.
- 5.4 The TRICS analysis resulted in predicted vehicle trip generation rates which are summarised in Table 5.1 for the weekday AM (08:00-09:00) and PM (17:00-18:00) peak hour periods, and for a 12-hour day (07:00-19:00). Table 5.2 provides the corresponding predicted trip generation for four dwellings. Full TRICS outputs are enclosed with this *TN*.

**Table 5.1: Vehicle Trip Generation Rates for Proposed Residential Development (per dwelling)**

| Houses Privately Owned     | Arrivals | Departures | Total |
|----------------------------|----------|------------|-------|
| AM Peak Hour (08:00-09:00) | 0.163    | 0.366      | 0.529 |
| PM Peak Hour (17:00-18:00) | 0.357    | 0.166      | 0.523 |
| 12-hour Day (07:00-19:00)  | 2.420    | 2.501      | 4.921 |

**Table 5.2: Predicted Volume of Vehicle Trips for Proposed Residential Development (4 dwellings)**

| Houses Privately Owned     | Arrivals | Departures | Total  |
|----------------------------|----------|------------|--------|
| AM Peak Hour (08:00-09:00) | 1 vph    | 1 vph      | 2 vph  |
| PM Peak Hour (17:00-18:00) | 1 vph    | 1 vph      | 2 vph  |
| 12-hour Day (07:00-19:00)  | 10 vpd   | 10 vpd     | 20 vpd |

vph = vehicles per hour    vpd = vehicles per day

- 5.5 Table 5.2 above indicates that a total of two two-way movements could be generated during both the AM and PM peak hours. Over the course of a 12-hour day it is predicted that a total of 20 vehicle movements will be generated, which is an average of two two-way trips per hour. This increase in vehicle movements is modest and is unlikely to materially impact the existing junction or the local highway network, therefore, no further analysis is deemed necessary.
- 5.6 The above trip generation in Table 5.2 can be combined with the existing trips across the site access shown in Table 4.2 to give a typical eight two-way vehicle movements in the AM peak hour and seven two-way vehicle movements in the PM peak hour. The existing access road can adequately accommodate such traffic flows.

### 6.0 CONCLUSION

- 6.1 It is concluded that there will be no severe residual cumulative impacts resulting from the proposed development nor an unacceptable impact on highway safety and that, accordingly, this application should not be prevented or refused on highways grounds.

Cole Easdon Consultants Limited  
July 2022

### Enclosures

|                           |                                                                                   |
|---------------------------|-----------------------------------------------------------------------------------|
| CE Plan 8434/201(A)       | Site Location Plan                                                                |
| CE Plan 8434/202          | Swept Path Analysis                                                               |
| CE Drawing 4465/SK01(A)   | Proposed Highway Entrance, Refuse Vehicle Tracking and Junction Visibility Splays |
| Drawing No. 2225.03.03(D) | Proposed Site Plan (by Concept Drawing & Design Services)                         |
| Traffic Survey Data       |                                                                                   |
| TRICS Outputs             |                                                                                   |

The methodology adopted and the sources of information used by Cole Easdon Consultants Limited (CE) in providing its services are outlined within this Report. Any information provided by third parties and referred to herein has not been checked or verified by CE, unless otherwise expressly stated within this Report. This Report was checked and approved on the date shown in the Title Block and the Report (including its base information, adopted parameters and assessment methodology) is therefore valid on this date. Circumstances, regulations, assessment methodology and professional standards do change which could subsequently affect the validity of this Report.

All intellectual property rights in or arising out of or in connection with this Report are owned by CE. The Report has been prepared for the Client named on the title block who has a licence to copy and use this Report only for the purposes for which it was prepared and provided. The licence to use and copy this Report is subject to other Terms & Conditions agreed between CE and the Client. This document cannot be assigned or transferred to any third party and no third party may rely upon this document nor shall CE have any liability to any third party for the contents of this Report without the express written agreement of both CE and the Client.

# Enclosures

Scale: 1:50,000



Scale 1:50,000

0 1000m 2500m 5000m

Scale: 1:10,000



Contains OS Data © Crown  
Copyright and Database right (2018)

Scale 1:10,000

0 100m 250m 500m 1000m

© Copyright



01793 619 965 | oec@ColeEasdon.com | www.ColeEasdon.com

Job Title:

Common Farm  
Quemerford  
Wiltshire

Drawing Title:

Site Location Plan

Client:

JLS Building & Developments  
Ltd

Drawn By

CH

Checked By

BF

Date Drawn

May 2022

Drawing No.

Plan 8434/201

Drawing Status:

|                  |  |
|------------------|--|
| FOR COMMENT      |  |
| FOR PLANNING     |  |
| FOR TENDER       |  |
| FOR APPROVAL     |  |
| FOR CONSTRUCTION |  |
| AS BUILT         |  |

Scale

As Shown (A4)

Revision

A



Refuse vehicle entering the site towards Plots 3 & 4




Refuse vehicle exiting the site from Plots 3 & 4



Car entering and exiting Plot 2 parking space



Car entering and exiting Plot 3 parking space

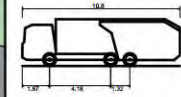

Phoenix 2-23W (with Elite 2 6x2MS chassis) WBS  
 Overall Length 10.800m  
 Overall Width 2.500m  
 Overall Body Height 3.505m  
 Min Body Ground Clearance 0.410m  
 Track Width 2.500m  
 Lock to lock time 4.00s  
 Kerb to Kerb Turning Radius 9.250m



Estate Car (2006)  
 Overall Length 4.710m  
 Overall Width 1.804m  
 Overall Body Height 1.442m  
 Min Body Ground Clearance 0.207m  
 Max Track Width 1.756m  
 Lock to lock time 4.00s  
 Kerb to Kerb Turning Radius 5.950m

Copyright



01793 619 965 | sec@ColeEasdon.com | www.ColeEasdon.com

JLS Building & Developments Ltd

Job Title  
 Common Farm  
 Quemerford  
 Wiltshire

Drawing Title  
 Swept Path Analysis


Drawing Status  
 FOR COMMENT FOR PLANNING FOR TENDER FOR APPROVAL FOR CONSTRUCTION AS BUILT




"TOO SMALL TO BE SEEN AT CLIENT / CONTRACTOR RISK"

Designed by CH Drawn by BF

Date June 2022 Scale 1:250 (A3)

Proj. No. Plan 8434/202

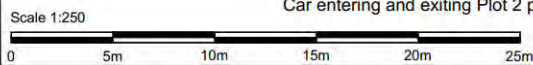

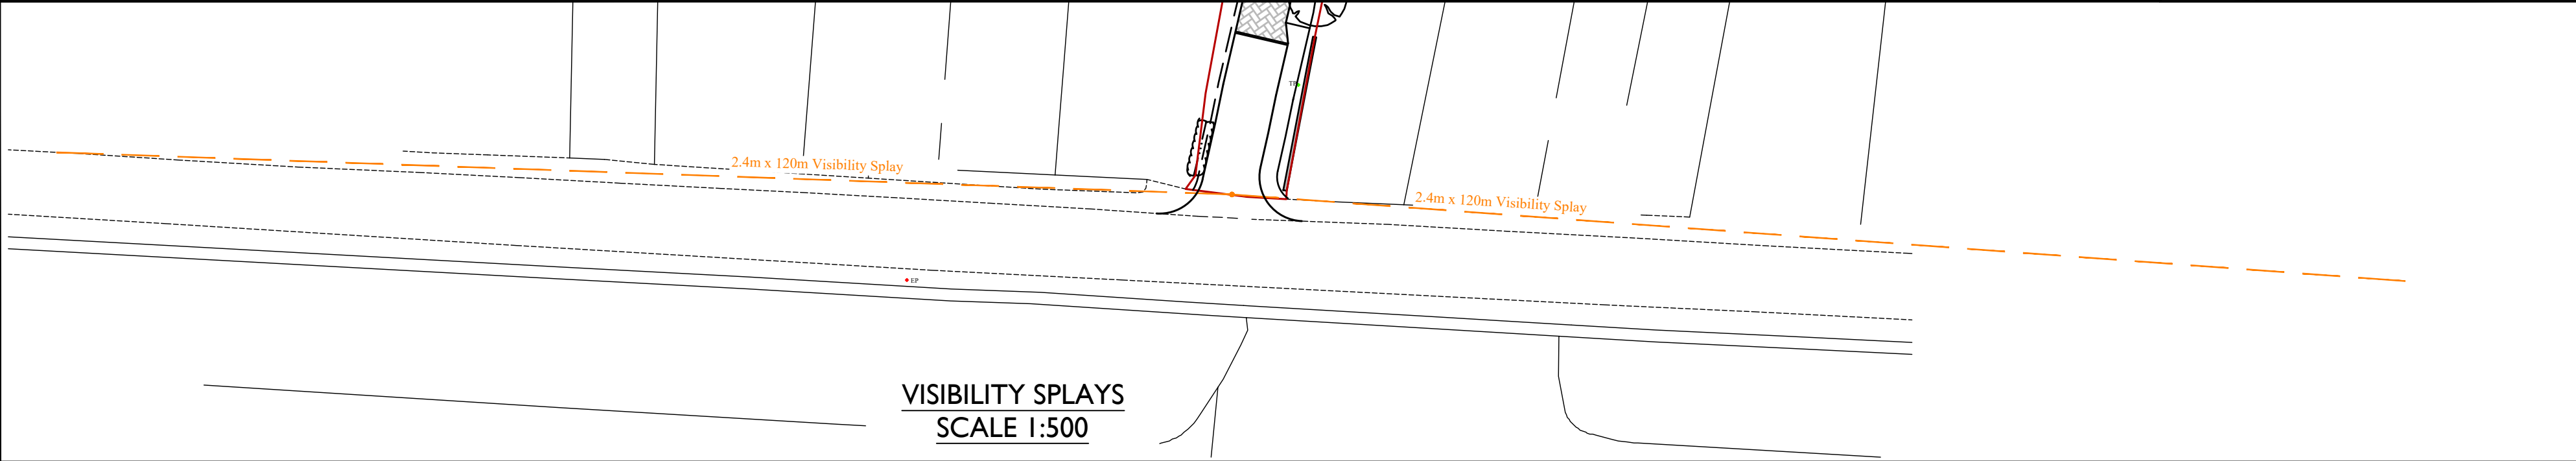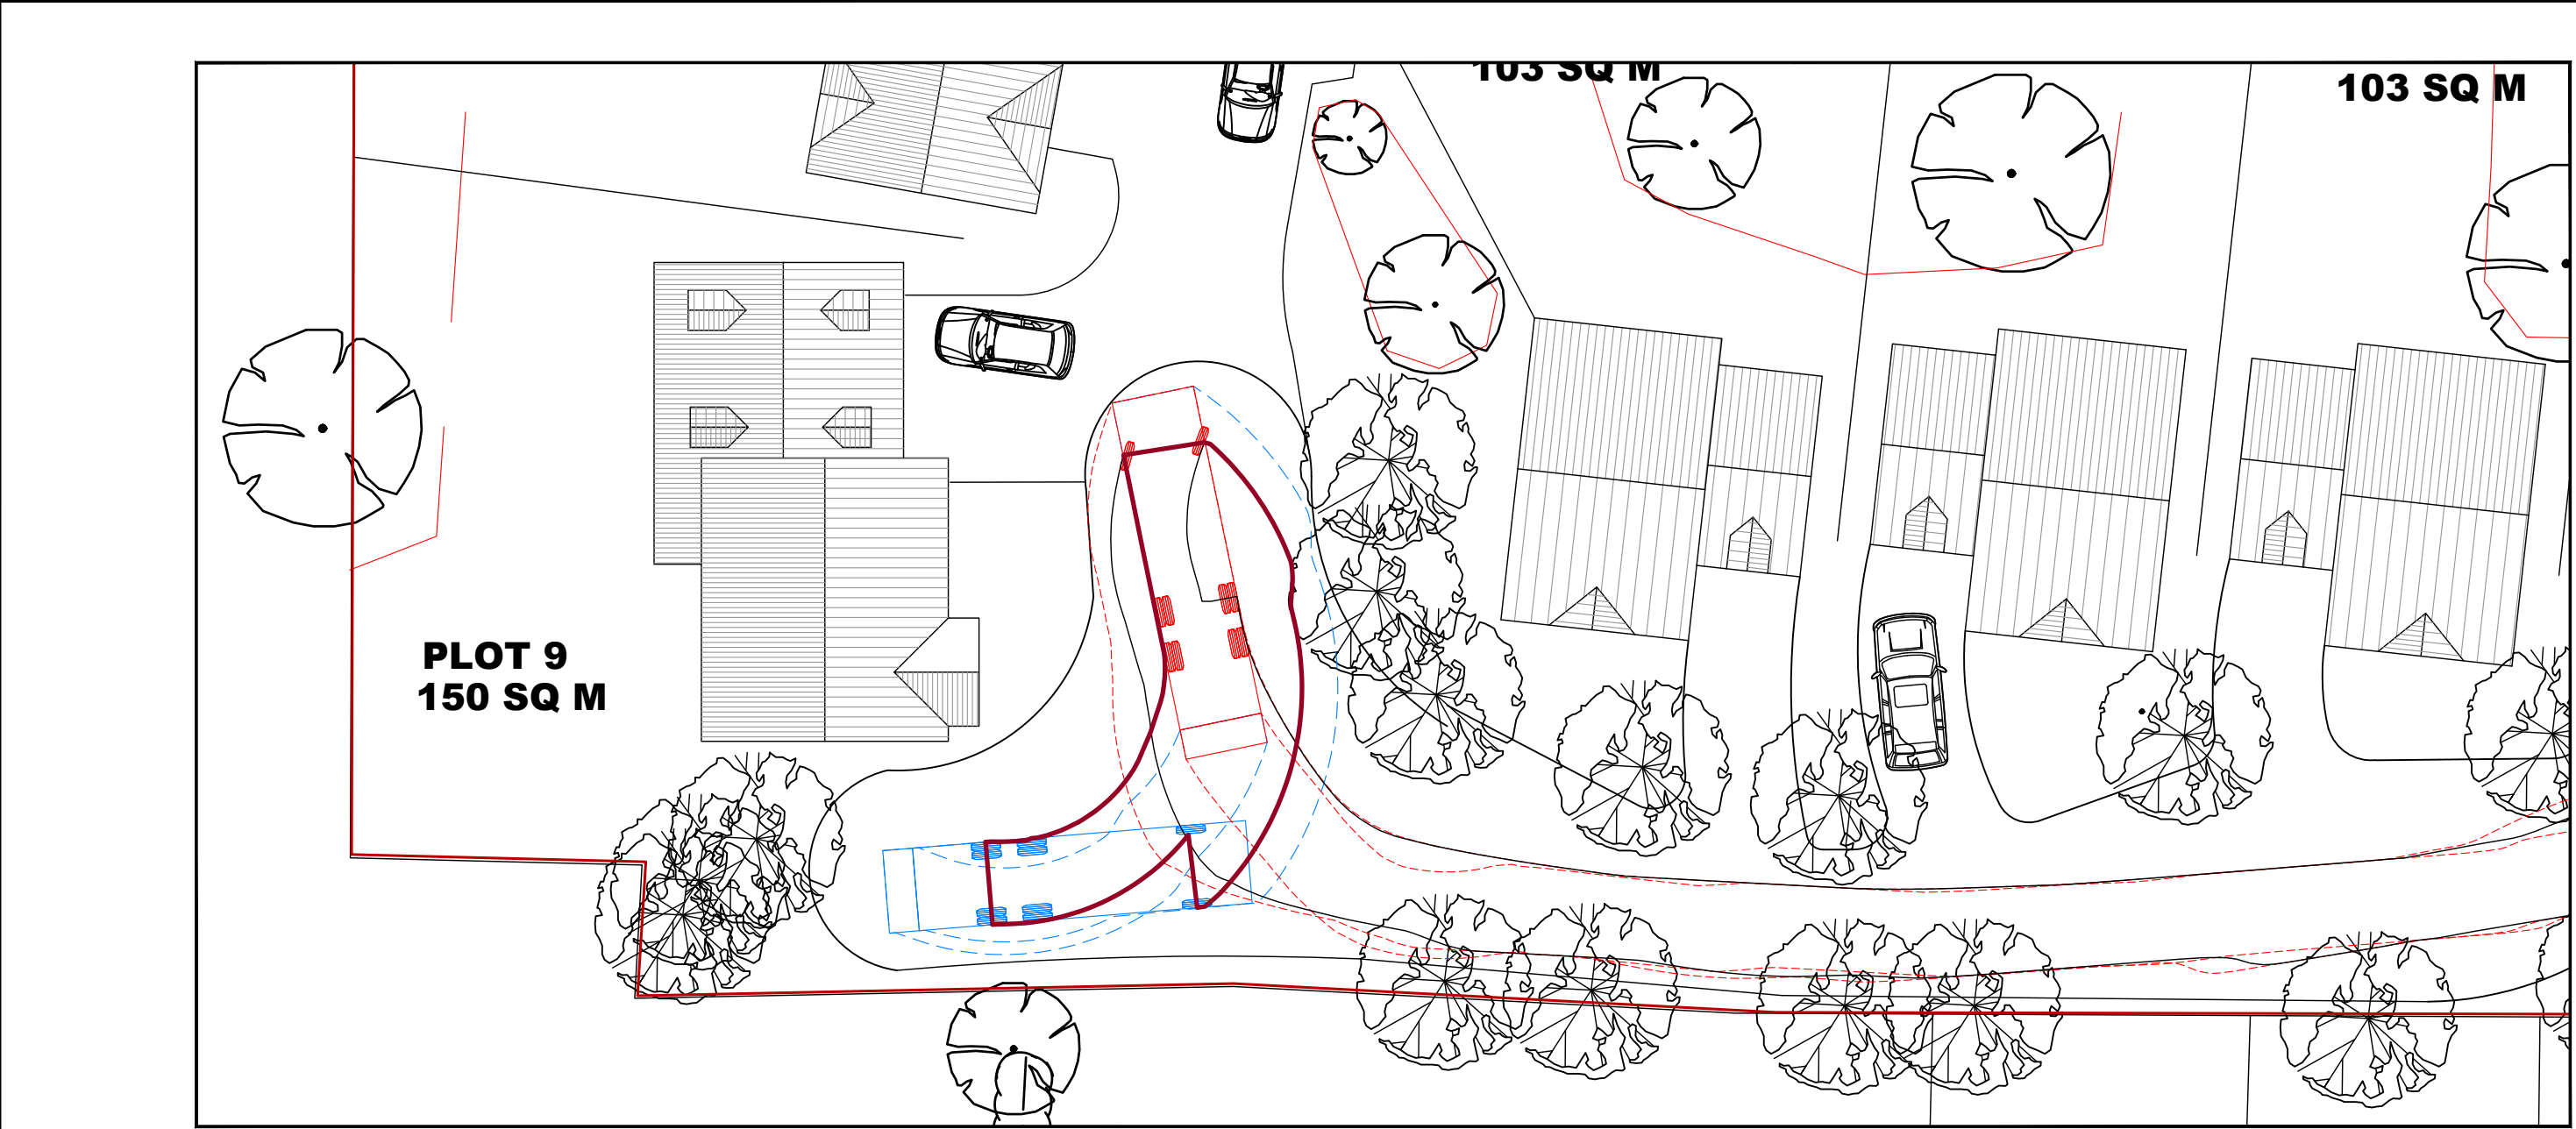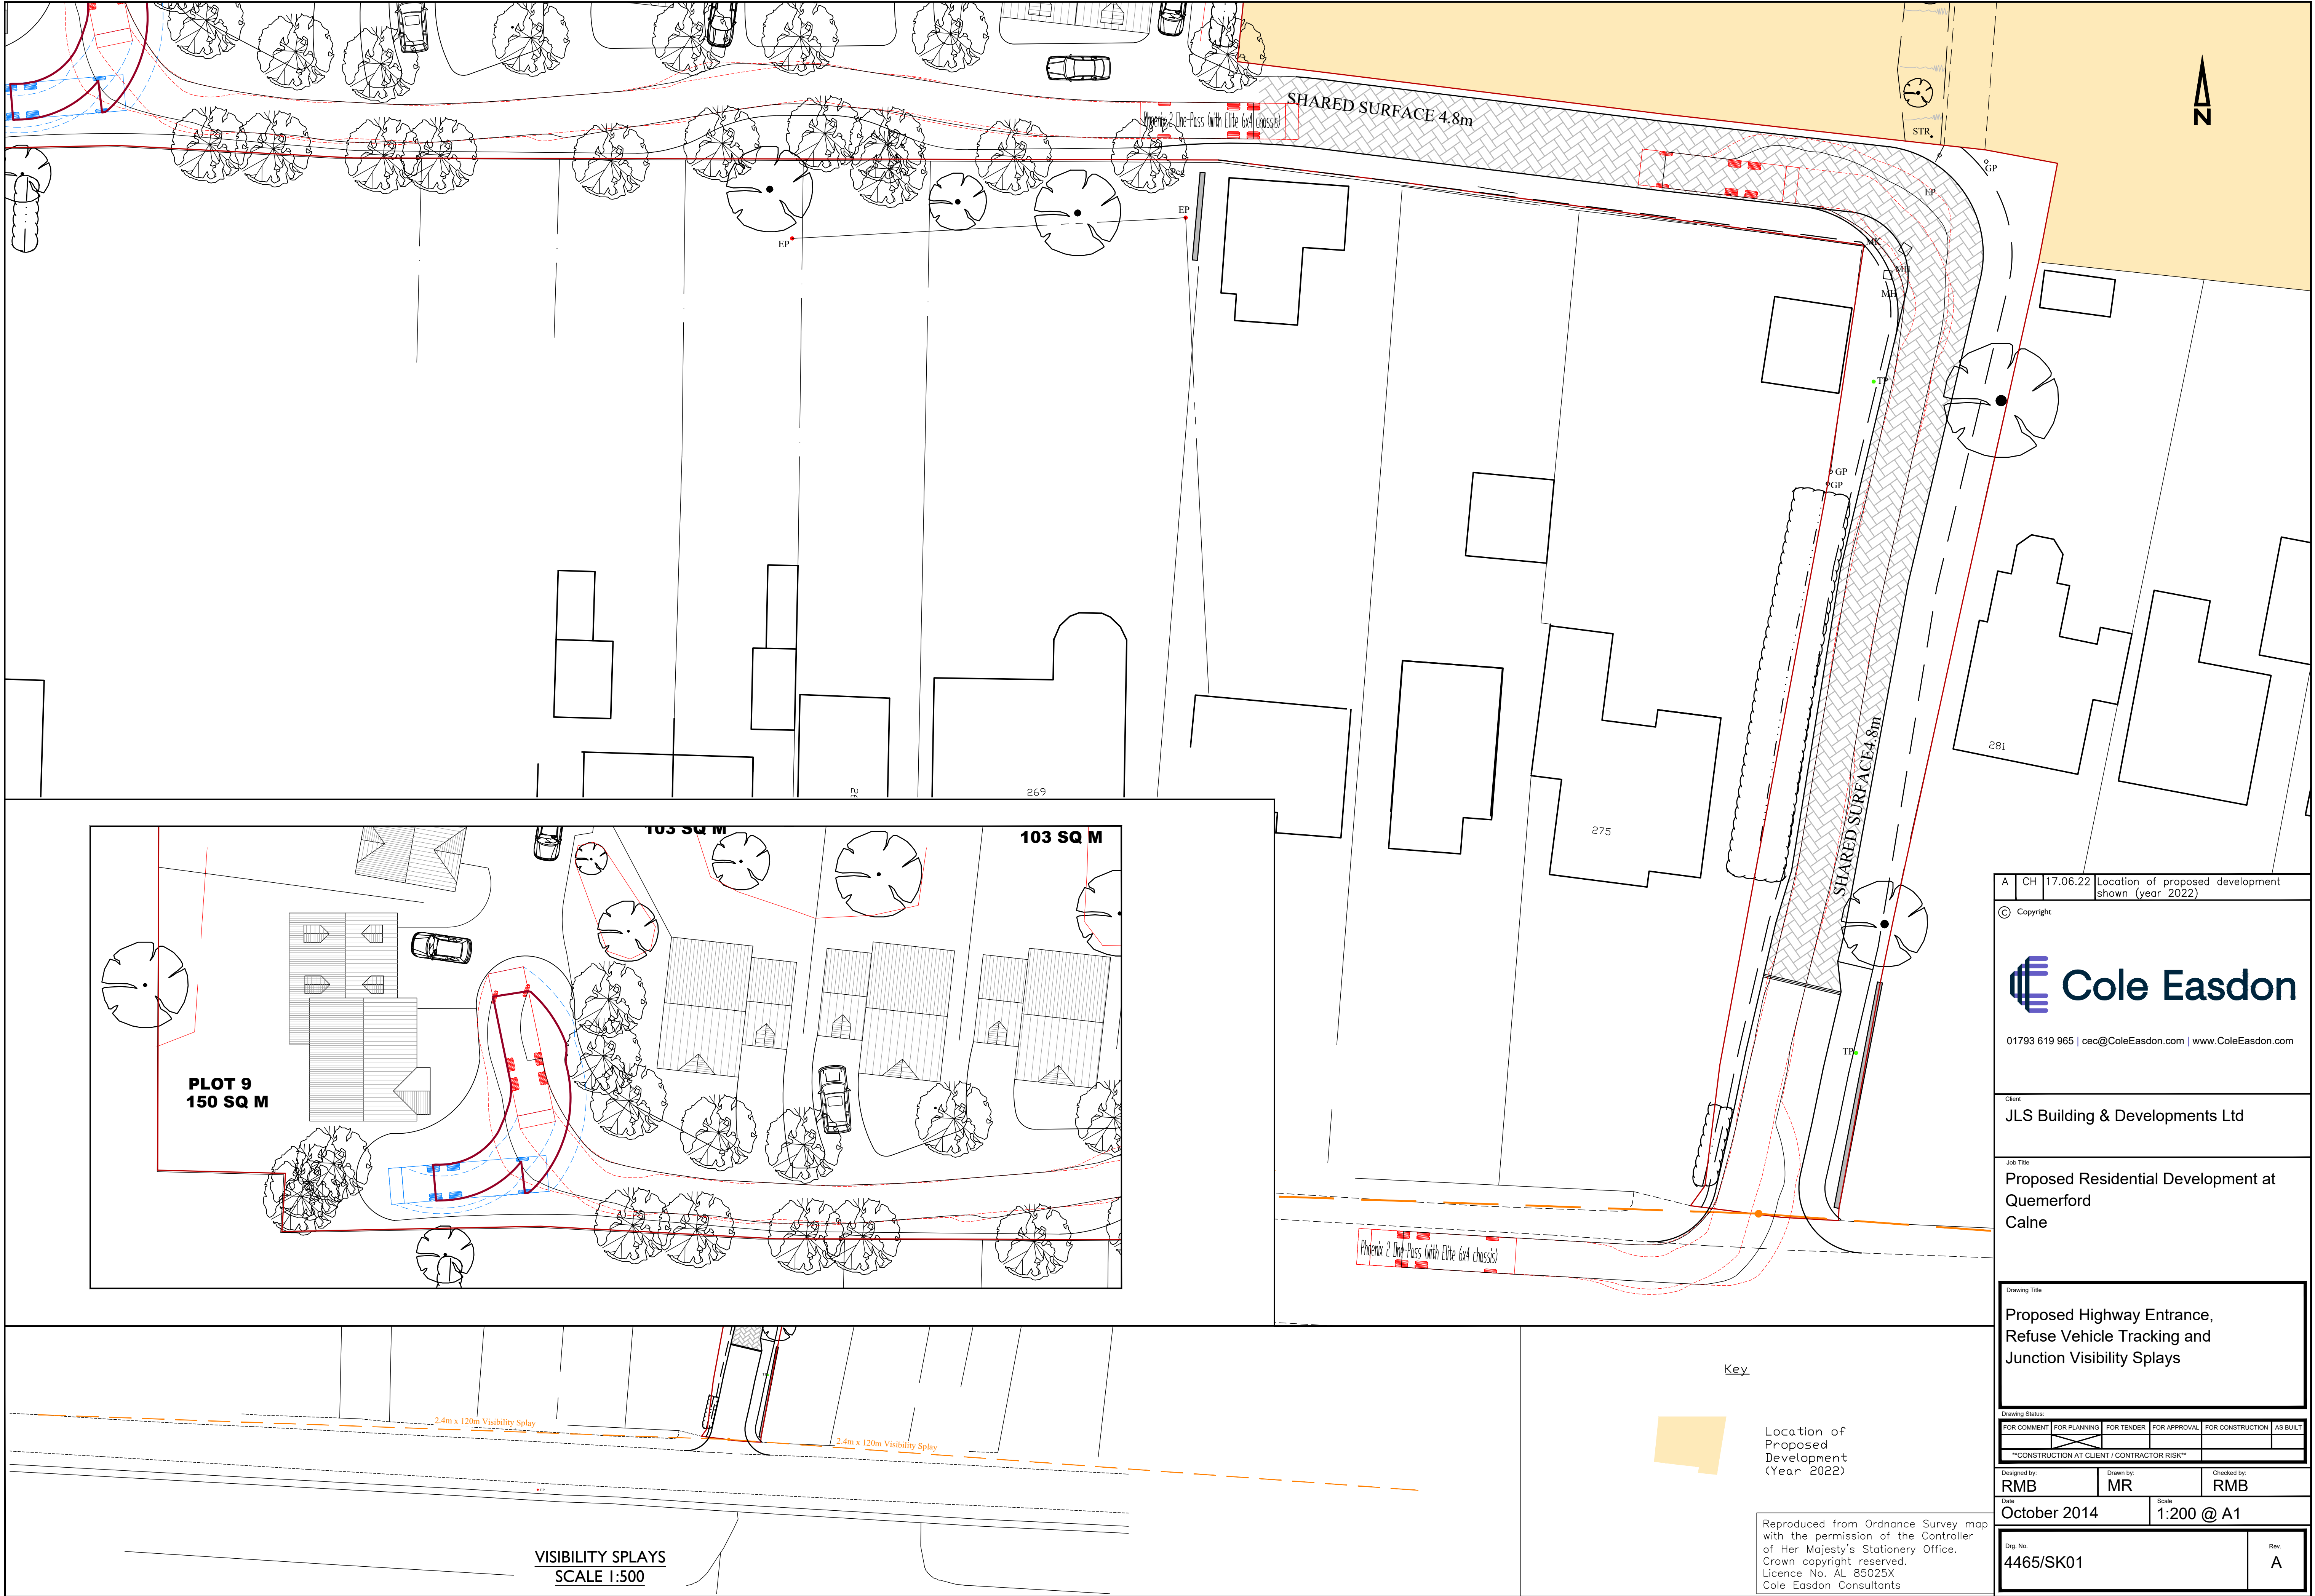

Key



Location of  
Proposed  
Development  
(Year 2022)

Reproduced from Ordnance Survey map  
with the permission of the Controller  
of Her Majesty's Stationery Office.  
Crown copyright reserved.  
Licence No. AL 85025X  
Cole Easdon Consultants

|   |              |                     |                                                       |                   |          |
|---|--------------|---------------------|-------------------------------------------------------|-------------------|----------|
| A   | CH           | 17.06.22            | Location of proposed development<br>shown (year 2022) |                   |          |
| © Copyright                                                                                              |              |                     |                                                       |                   |          |
|                     |              |                     |                                                       |                   |          |
| 01793 619 965   cec@ColeEasdon.com   www.ColeEasdon.com                                                  |              |                     |                                                       |                   |          |
| Client<br>JLS Building & Developments Ltd                                                                |              |                     |                                                       |                   |          |
| Job Title<br>Proposed Residential Development at<br>Quemerford<br>Calne                                  |              |                     |                                                       |                   |          |
| Drawing Title<br>Proposed Highway Entrance,<br>Refuse Vehicle Tracking and<br>Junction Visibility Splays |              |                     |                                                       |                   |          |
| Drawing Status                                                                                           |              |                     |                                                       |                   |          |
| FOR COMMENT                                                                                              | FOR PLANNING | FOR TENDER          | FOR APPROVAL                                          | FOR CONSTRUCTION  | AS BUILT |
| **CONSTRUCTION AT CLIENT / CONTRACTOR RISK**                                                             |              |                     |                                                       |                   |          |
| Designed by<br>RMB                                                                                       |              | Drawn by<br>MR      |                                                       | Checked by<br>RMB |          |
| Date<br>October 2014                                                                                     |              | Scale<br>1:200 @ A1 |                                                       |                   |          |
| Dwg. No.<br>4465/SK01                                                                                    |              |                     |                                                       | Rev.<br>A         |          |



**Key**

- Proposed new dwelling
- Proposed new dwelling grassed area
- Proposed new dwelling drive and path area
- Proposed new communal grassed area
- Proposed new R33 road (5m wide)
- Trees to be removed
- Proposed new boundary fencing
- Proposed new tree landscaping
- Proposed dwelling parking bays 2.5 x 5m
- Proposed new hedging

**Landscaping**

**Hedging**  
Native country hedge mix to rear of the plots and along west boundary of plot 1

60% Crataegus monogyna (Hawthorn)  
10% Prunus spinosa (Blackthorn, sloe)  
5% Acer campestre (Field maple)  
5% Cornus sanguinea (Dogwood)  
5% Corylus avellana (Hazel)  
5% Euonymus europaeus (Spindle tree)  
5% Malus sylvestris (Crab Apple)  
5% Viburnum lantana (Wayfaring tree)

Double row planting with plants staggered to those in adjacent rows. The rows should be 20cm apart and the plants 40cm apart in each row making a total of 5 plants per metre.

**Trees**  
To be a mix of native species to include some or all of the following:

Sorbus aucuparia (Rowan)  
Sorbus aria (Whitebeam)  
Acer campestre (Field Maple)  
Betula pendula (Silver Birch)  
Malus sylvestris (Crab Apple)  
Prunus Cerasifera nigra (Cherry Plum)

**Dwellings**

Plot 1 - Type A  
4 bedroom house - Estimated 240sqm (including external walls and single garage)

Plot 2 - Type B  
4 bedroom house - Estimated 216sqm (including external walls and single garage)

Plot 3 - Type C  
3 bedroom house - Estimated 141sqm (including external walls and single garage)

Plot 4 - Type C Mirrored  
3 bedroom house - Estimated 141sqm (including external walls and single garage)

**Note:**  
All information shown on this drawing is to be used for planning or building regulation purposes only and not to be used in conjunction with any other information or drawings including contract, working drawings, construction and as built papers.

No responsibility is taken by Concept Drawing & Design Architects for any measurements taken of this drawing. All dimensions shown on this drawing must be checked on site by the project manager and/or contractor to ensure that they are accurate. Any dimensions that can not be achieved, the client, project manager and architect must be made aware immediately.

Concept Drawing and Design Architects have not surveyed the external landscape, or the boundary line, external ground levels, and position/s of existing buildings. This information, if shown on the drawings, are just a representation of what might be found. Concept Drawing and Design Architects take no responsibility for the accuracy of the information relating to these types of data.

The Party Wall Act may apply if any of the following categories of building work apply:

- Work on an existing wall or structure shared with another property.
- Building a new retaining wall or a wall of a building up to, over or outside the boundary with a neighbouring property.
- Excavating near a neighbouring building.

It is the responsibility of the client/owner to determine whether the act applies and if so notify all adjoining owners in accordance with the act. Further information can be found on the communities and local government website.

A - 13.05.2022  
Plot 3 and 3 note adjusted  
B - 08.06.2022  
Plot 3 and 4 garage size increased and cycle stores added to plot 1 and 2. Alteration to road curve to plot 3 and 4.  
C - 27.06.2022  
Information updated  
D - 30.06.2022  
Removal of some information

**PROJECT**  
**2219 - Quemerford Dwellings**  
**JLS Building and Development Ltd**  
Riversbrook Farm Common Farm,  
Quemerford  
Wiltshire, SN11 8UB

**DRAWING**  
**Proposed Site Plan**  
**1:200, 1:100@A1**  
**Drg No:2225.03.03 Rev D Rev:**  
**30/06/2022**

**CONCEPT DRAWING & DESIGN**  
**SERVICES**

Telephone: 07557505990  
Email: concept@drawinganddesign.co.uk  
Website: www.drawinganddesign.co.uk  
You can also find us on Facebook and Twitter



12845 / Quemerford  
April 2022  
Automatic Traffic Count

| Site No. | Location.                                                            | Direction. | Speed Limit - PSL (mph) | Start Date.   | End Date.     | Total Vehicles. | 5 Day Ave. | 7 Day Ave. | No. > Speed Limit. | % > Speed Limit. | No. > ACPO Limit. | % > ACPO Limit. | No. > DfT Limit. | % > DfT Limit. | Mean Speed | 85%ile Speed |
|----------|----------------------------------------------------------------------|------------|-------------------------|---------------|---------------|-----------------|------------|------------|--------------------|------------------|-------------------|-----------------|------------------|----------------|------------|--------------|
| 1        | Common Farm, Quemerford - Attached to Telepole, OSGR: SU 01268 69715 | North      | 30                      | 22 April 2022 | 28 April 2022 | 210             | 33         | 30         | 0                  | 0.0              | 0                 | 0.0             | 0                | 0.0            | 14.4       | 17.4         |
|          |                                                                      | South      | 30                      | 22 April 2022 | 28 April 2022 | 216             | 35         | 31         | 0                  | 0.0              | 0                 | 0.0             | 0                | 0.0            | 14.2       | 16.3         |
|          |                                                                      | Two Way    | 30                      | 22 April 2022 | 28 April 2022 | 426             | 68         | 61         | 0                  | 0.0              | 0                 | 0.0             | 0                | 0.0            | 14.3       | 16.9         |

Site 1  
Location Common Farm, Quemerford - Attached to Telepole, OSGR: SU 01268 69715  
Direction North

12845 / Quemerford 1  
April 2022 Common Farm, Quemerford - Attached  
Automatic Traffic Count North

22 April 2022

22 April 2022

| Time  | Total | Classification |    |   |   |   |   |   |   |   |   |   |   | JPSL<br>30 | JPSL%<br>30 | JSL1<br>35<br>ACPO | JSL1%<br>35<br>ACPO | JSL2<br>45<br>DfT | JSL2%<br>45<br>DfT | Mean | Vpp<br>85 | 0 -<br>5 | 5 -<br>10 | 10 -<br>15 | 15 -<br>20 | 20 -<br>25 | 25 -<br>30 | 30 -<br>35 | 35 -<br>40 |
|-------|-------|----------------|----|---|---|---|---|---|---|---|---|---|---|------------|-------------|--------------------|---------------------|-------------------|--------------------|------|-----------|----------|-----------|------------|------------|------------|------------|------------|------------|
| 0000  | 0     | 0              | 0  | 0 | 0 | 0 | 0 | 0 | 0 | 0 | 0 | 0 | 0 | 0          | 0.0         | 0                  | 0.0                 | 0                 | 0.0                | -    | -         | 0        | 0         | 0          | 0          | 0          | 0          | 0          | 0          |
| 0100  | 1     | 0              | 1  | 0 | 0 | 0 | 0 | 0 | 0 | 0 | 0 | 0 | 0 | 0          | 0.0         | 0                  | 0.0                 | 0                 | 0.0                | 18.2 | -         | 0        | 0         | 0          | 1          | 0          | 0          | 0          | 0          |
| 0200  | 0     | 0              | 0  | 0 | 0 | 0 | 0 | 0 | 0 | 0 | 0 | 0 | 0 | 0          | 0.0         | 0                  | 0.0                 | 0                 | 0.0                | -    | -         | 0        | 0         | 0          | 0          | 0          | 0          | 0          | 0          |
| 0300  | 0     | 0              | 0  | 0 | 0 | 0 | 0 | 0 | 0 | 0 | 0 | 0 | 0 | 0          | 0.0         | 0                  | 0.0                 | 0                 | 0.0                | -    | -         | 0        | 0         | 0          | 0          | 0          | 0          | 0          | 0          |
| 0400  | 0     | 0              | 0  | 0 | 0 | 0 | 0 | 0 | 0 | 0 | 0 | 0 | 0 | 0          | 0.0         | 0                  | 0.0                 | 0                 | 0.0                | -    | -         | 0        | 0         | 0          | 0          | 0          | 0          | 0          | 0          |
| 0500  | 0     | 0              | 0  | 0 | 0 | 0 | 0 | 0 | 0 | 0 | 0 | 0 | 0 | 0          | 0.0         | 0                  | 0.0                 | 0                 | 0.0                | -    | -         | 0        | 0         | 0          | 0          | 0          | 0          | 0          | 0          |
| 0600  | 0     | 0              | 0  | 0 | 0 | 0 | 0 | 0 | 0 | 0 | 0 | 0 | 0 | 0          | 0.0         | 0                  | 0.0                 | 0                 | 0.0                | -    | -         | 0        | 0         | 0          | 0          | 0          | 0          | 0          | 0          |
| 0700  | 2     | 0              | 2  | 0 | 0 | 0 | 0 | 0 | 0 | 0 | 0 | 0 | 0 | 0          | 0.0         | 0                  | 0.0                 | 0                 | 0.0                | 14.4 | -         | 0        | 0         | 1          | 1          | 0          | 0          | 0          | 0          |
| 0800  | 3     | 0              | 1  | 1 | 1 | 0 | 0 | 0 | 0 | 0 | 0 | 0 | 0 | 0          | 0.0         | 0                  | 0.0                 | 0                 | 0.0                | 14.6 | -         | 0        | 0         | 2          | 1          | 0          | 0          | 0          | 0          |
| 0900  | 0     | 0              | 0  | 0 | 0 | 0 | 0 | 0 | 0 | 0 | 0 | 0 | 0 | 0          | 0.0         | 0                  | 0.0                 | 0                 | 0.0                | -    | -         | 0        | 0         | 0          | 0          | 0          | 0          | 0          | 0          |
| 1000  | 0     | 0              | 0  | 0 | 0 | 0 | 0 | 0 | 0 | 0 | 0 | 0 | 0 | 0          | 0.0         | 0                  | 0.0                 | 0                 | 0.0                | -    | -         | 0        | 0         | 0          | 0          | 0          | 0          | 0          | 0          |
| 1100  | 1     | 0              | 1  | 0 | 0 | 0 | 0 | 0 | 0 | 0 | 0 | 0 | 0 | 0          | 0.0         | 0                  | 0.0                 | 0                 | 0.0                | 15.2 | -         | 0        | 0         | 0          | 1          | 0          | 0          | 0          | 0          |
| 1200  | 3     | 0              | 3  | 0 | 0 | 0 | 0 | 0 | 0 | 0 | 0 | 0 | 0 | 0          | 0.0         | 0                  | 0.0                 | 0                 | 0.0                | 14.8 | -         | 0        | 0         | 1          | 2          | 0          | 0          | 0          | 0          |
| 1300  | 5     | 0              | 3  | 0 | 2 | 0 | 0 | 0 | 0 | 0 | 0 | 0 | 0 | 0          | 0.0         | 0                  | 0.0                 | 0                 | 0.0                | 12.7 | -         | 0        | 0         | 4          | 1          | 0          | 0          | 0          | 0          |
| 1400  | 4     | 0              | 2  | 0 | 2 | 0 | 0 | 0 | 0 | 0 | 0 | 0 | 0 | 0          | 0.0         | 0                  | 0.0                 | 0                 | 0.0                | 15.7 | -         | 0        | 0         | 1          | 3          | 0          | 0          | 0          | 0          |
| 1500  | 3     | 0              | 3  | 0 | 0 | 0 | 0 | 0 | 0 | 0 | 0 | 0 | 0 | 0          | 0.0         | 0                  | 0.0                 | 0                 | 0.0                | 12.9 | -         | 0        | 0         | 3          | 0          | 0          | 0          | 0          | 0          |
| 1600  | 3     | 0              | 3  | 0 | 0 | 0 | 0 | 0 | 0 | 0 | 0 | 0 | 0 | 0          | 0.0         | 0                  | 0.0                 | 0                 | 0.0                | 13.1 | -         | 0        | 0         | 3          | 0          | 0          | 0          | 0          | 0          |
| 1700  | 2     | 0              | 2  | 0 | 0 | 0 | 0 | 0 | 0 | 0 | 0 | 0 | 0 | 0          | 0.0         | 0                  | 0.0                 | 0                 | 0.0                | 13.9 | -         | 0        | 0         | 1          | 1          | 0          | 0          | 0          | 0          |
| 1800  | 3     | 0              | 3  | 0 | 0 | 0 | 0 | 0 | 0 | 0 | 0 | 0 | 0 | 0          | 0.0         | 0                  | 0.0                 | 0                 | 0.0                | 13.4 | -         | 0        | 0         | 3          | 0          | 0          | 0          | 0          | 0          |
| 1900  | 2     | 0              | 2  | 0 | 0 | 0 | 0 | 0 | 0 | 0 | 0 | 0 | 0 | 0          | 0.0         | 0                  | 0.0                 | 0                 | 0.0                | 13.8 | -         | 0        | 0         | 2          | 0          | 0          | 0          | 0          | 0          |
| 2000  | 1     | 0              | 1  | 0 | 0 | 0 | 0 | 0 | 0 | 0 | 0 | 0 | 0 | 0          | 0.0         | 0                  | 0.0                 | 0                 | 0.0                | 13.4 | -         | 0        | 0         | 1          | 0          | 0          | 0          | 0          | 0          |
| 2100  | 2     | 0              | 2  | 0 | 0 | 0 | 0 | 0 | 0 | 0 | 0 | 0 | 0 | 0          | 0.0         | 0                  | 0.0                 | 0                 | 0.0                | 14.6 | -         | 0        | 0         | 1          | 1          | 0          | 0          | 0          | 0          |
| 2200  | 0     | 0              | 0  | 0 | 0 | 0 | 0 | 0 | 0 | 0 | 0 | 0 | 0 | 0          | 0.0         | 0                  | 0.0                 | 0                 | 0.0                | -    | -         | 0        | 0         | 0          | 0          | 0          | 0          | 0          | 0          |
| 2300  | 0     | 0              | 0  | 0 | 0 | 0 | 0 | 0 | 0 | 0 | 0 | 0 | 0 | 0          | 0.0         | 0                  | 0.0                 | 0                 | 0.0                | -    | -         | 0        | 0         | 0          | 0          | 0          | 0          | 0          | 0          |
| 07-19 | 29    | 0              | 23 | 1 | 5 | 0 | 0 | 0 | 0 | 0 | 0 | 0 | 0 | 0          | 0.0         | 0                  | 0.0                 | 0                 | 0.0                | 13.9 | 16.1      | 0        | 0         | 19         | 10         | 0          | 0          | 0          | 0          |
| 06-22 | 34    | 0              | 28 | 1 | 5 | 0 | 0 | 0 | 0 | 0 | 0 | 0 | 0 | 0          | 0.0         | 0                  | 0.0                 | 0                 | 0.0                | 14   | 16.1      | 0        | 0         | 23         | 11         | 0          | 0          | 0          | 0          |
| 06-00 | 34    | 0              | 28 | 1 | 5 | 0 | 0 | 0 | 0 | 0 | 0 | 0 | 0 | 0          | 0.0         | 0                  | 0.0                 | 0                 | 0.0                | 14   | 16.1      | 0        | 0         | 23         | 11         | 0          | 0          | 0          | 0          |
| 00-00 | 35    | 0              | 29 | 1 | 5 | 0 | 0 | 0 | 0 | 0 | 0 | 0 | 0 | 0          | 0.0         | 0                  | 0.0                 | 0                 | 0.0                | 14.1 | 16.2      | 0        | 0         | 23         | 12         | 0          | 0          | 0          | 0          |

Site 1  
Location Common Farm, Quemerford - Attached to Telepole, OSGR: SU 01268 69715  
Direction North

12845 / Quemerford 1  
April 2022 Common Farm, Quemerford - Attached  
Automatic Traffic Count North

23 April 2022

23 April 2022

| Time  | Total | 1<br>MCL | 2<br>SV | 3<br>SVT | 4<br>TB2 | 5<br>TB3 | 6<br>T4 | 7<br>ART3 | 8<br>ART4 | 9<br>ART5 | 10<br>ART6 | 11<br>BD | 12<br>DRT | JPSL<br>30 | JPSL%<br>30 | JSL1<br>35<br>ACPO | JSL1%<br>35<br>ACPO | JSL2<br>45<br>DfT | JSL2%<br>45<br>DfT | Mean | Vpp<br>85 | 0 -<br>5 | 5 -<br>10 | 10 -<br>15 | 15 -<br>20 | 20 -<br>25 | 25 -<br>30 | 30 -<br>35 | 35 -<br>40 |
|-------|-------|----------|---------|----------|----------|----------|---------|-----------|-----------|-----------|------------|----------|-----------|------------|-------------|--------------------|---------------------|-------------------|--------------------|------|-----------|----------|-----------|------------|------------|------------|------------|------------|------------|
| 0000  | 3     | 0        | 3       | 0        | 0        | 0        | 0       | 0         | 0         | 0         | 0          | 0        | 0         | 0          | 0.0         | 0                  | 0.0                 | 0                 | 0.0                | 15.7 | -         | 0        | 0         | 1          | 2          | 0          | 0          | 0          | 0          |
| 0100  | 0     | 0        | 0       | 0        | 0        | 0        | 0       | 0         | 0         | 0         | 0          | 0        | 0         | 0          | 0.0         | 0                  | 0.0                 | 0                 | 0.0                | -    | -         | 0        | 0         | 0          | 0          | 0          | 0          | 0          | 0          |
| 0200  | 0     | 0        | 0       | 0        | 0        | 0        | 0       | 0         | 0         | 0         | 0          | 0        | 0         | 0          | 0.0         | 0                  | 0.0                 | 0                 | 0.0                | -    | -         | 0        | 0         | 0          | 0          | 0          | 0          | 0          | 0          |
| 0300  | 0     | 0        | 0       | 0        | 0        | 0        | 0       | 0         | 0         | 0         | 0          | 0        | 0         | 0          | 0.0         | 0                  | 0.0                 | 0                 | 0.0                | -    | -         | 0        | 0         | 0          | 0          | 0          | 0          | 0          | 0          |
| 0400  | 0     | 0        | 0       | 0        | 0        | 0        | 0       | 0         | 0         | 0         | 0          | 0        | 0         | 0          | 0.0         | 0                  | 0.0                 | 0                 | 0.0                | -    | -         | 0        | 0         | 0          | 0          | 0          | 0          | 0          | 0          |
| 0500  | 0     | 0        | 0       | 0        | 0        | 0        | 0       | 0         | 0         | 0         | 0          | 0        | 0         | 0          | 0.0         | 0                  | 0.0                 | 0                 | 0.0                | -    | -         | 0        | 0         | 0          | 0          | 0          | 0          | 0          | 0          |
| 0600  | 0     | 0        | 0       | 0        | 0        | 0        | 0       | 0         | 0         | 0         | 0          | 0        | 0         | 0          | 0.0         | 0                  | 0.0                 | 0                 | 0.0                | -    | -         | 0        | 0         | 0          | 0          | 0          | 0          | 0          | 0          |
| 0700  | 1     | 0        | 1       | 0        | 0        | 0        | 0       | 0         | 0         | 0         | 0          | 0        | 0         | 0          | 0.0         | 0                  | 0.0                 | 0                 | 0.0                | 14.7 | -         | 0        | 0         | 1          | 0          | 0          | 0          | 0          | 0          |
| 0800  | 0     | 0        | 0       | 0        | 0        | 0        | 0       | 0         | 0         | 0         | 0          | 0        | 0         | 0          | 0.0         | 0                  | 0.0                 | 0                 | 0.0                | -    | -         | 0        | 0         | 0          | 0          | 0          | 0          | 0          | 0          |
| 0900  | 0     | 0        | 0       | 0        | 0        | 0        | 0       | 0         | 0         | 0         | 0          | 0        | 0         | 0          | 0.0         | 0                  | 0.0                 | 0                 | 0.0                | -    | -         | 0        | 0         | 0          | 0          | 0          | 0          | 0          | 0          |
| 1000  | 0     | 0        | 0       | 0        | 0        | 0        | 0       | 0         | 0         | 0         | 0          | 0        | 0         | 0          | 0.0         | 0                  | 0.0                 | 0                 | 0.0                | -    | -         | 0        | 0         | 0          | 0          | 0          | 0          | 0          | 0          |
| 1100  | 2     | 0        | 2       | 0        | 0        | 0        | 0       | 0         | 0         | 0         | 0          | 0        | 0         | 0          | 0.0         | 0                  | 0.0                 | 0                 | 0.0                | 14.3 | -         | 0        | 0         | 2          | 0          | 0          | 0          | 0          | 0          |
| 1200  | 4     | 0        | 3       | 0        | 1        | 0        | 0       | 0         | 0         | 0         | 0          | 0        | 0         | 0          | 0.0         | 0                  | 0.0                 | 0                 | 0.0                | 14.7 | -         | 0        | 0         | 2          | 2          | 0          | 0          | 0          | 0          |
| 1300  | 3     | 0        | 2       | 0        | 1        | 0        | 0       | 0         | 0         | 0         | 0          | 0        | 0         | 0          | 0.0         | 0                  | 0.0                 | 0                 | 0.0                | 15.7 | -         | 0        | 0         | 1          | 2          | 0          | 0          | 0          | 0          |
| 1400  | 2     | 0        | 2       | 0        | 0        | 0        | 0       | 0         | 0         | 0         | 0          | 0        | 0         | 0          | 0.0         | 0                  | 0.0                 | 0                 | 0.0                | 14.2 | -         | 0        | 0         | 1          | 1          | 0          | 0          | 0          | 0          |
| 1500  | 3     | 0        | 3       | 0        | 0        | 0        | 0       | 0         | 0         | 0         | 0          | 0        | 0         | 0          | 0.0         | 0                  | 0.0                 | 0                 | 0.0                | 14   | -         | 0        | 0         | 2          | 1          | 0          | 0          | 0          | 0          |
| 1600  | 2     | 0        | 2       | 0        | 0        | 0        | 0       | 0         | 0         | 0         | 0          | 0        | 0         | 0          | 0.0         | 0                  | 0.0                 | 0                 | 0.0                | 13.2 | -         | 0        | 0         | 2          | 0          | 0          | 0          | 0          | 0          |
| 1700  | 2     | 0        | 2       | 0        | 0        | 0        | 0       | 0         | 0         | 0         | 0          | 0        | 0         | 0          | 0.0         | 0                  | 0.0                 | 0                 | 0.0                | 14.4 | -         | 0        | 0         | 2          | 0          | 0          | 0          | 0          | 0          |
| 1800  | 1     | 0        | 1       | 0        | 0        | 0        | 0       | 0         | 0         | 0         | 0          | 0        | 0         | 0          | 0.0         | 0                  | 0.0                 | 0                 | 0.0                | 9.5  | -         | 0        | 1         | 0          | 0          | 0          | 0          | 0          | 0          |
| 1900  | 1     | 0        | 1       | 0        | 0        | 0        | 0       | 0         | 0         | 0         | 0          | 0        | 0         | 0          | 0.0         | 0                  | 0.0                 | 0                 | 0.0                | 17.6 | -         | 0        | 0         | 0          | 1          | 0          | 0          | 0          | 0          |
| 2000  | 1     | 0        | 1       | 0        | 0        | 0        | 0       | 0         | 0         | 0         | 0          | 0        | 0         | 0          | 0.0         | 0                  | 0.0                 | 0                 | 0.0                | 13.9 | -         | 0        | 0         | 1          | 0          | 0          | 0          | 0          | 0          |
| 2100  | 1     | 0        | 1       | 0        | 0        | 0        | 0       | 0         | 0         | 0         | 0          | 0        | 0         | 0          | 0.0         | 0                  | 0.0                 | 0                 | 0.0                | 17.1 | -         | 0        | 0         | 0          | 1          | 0          | 0          | 0          | 0          |
| 2200  | 0     | 0        | 0       | 0        | 0        | 0        | 0       | 0         | 0         | 0         | 0          | 0        | 0         | 0          | 0.0         | 0                  | 0.0                 | 0                 | 0.0                | -    | -         | 0        | 0         | 0          | 0          | 0          | 0          | 0          | 0          |
| 2300  | 1     | 0        | 1       | 0        | 0        | 0        | 0       | 0         | 0         | 0         | 0          | 0        | 0         | 0          | 0.0         | 0                  | 0.0                 | 0                 | 0.0                | 14.6 | -         | 0        | 0         | 1          | 0          | 0          | 0          | 0          | 0          |
| 07-19 | 20    | 0        | 18      | 0        | 2        | 0        | 0       | 0         | 0         | 0         | 0          | 0        | 0         | 0          | 0.0         | 0                  | 0.0                 | 0                 | 0.0                | 14.2 | 16.6      | 0        | 1         | 13         | 6          | 0          | 0          | 0          | 0          |
| 06-22 | 23    | 0        | 21      | 0        | 2        | 0        | 0       | 0         | 0         | 0         | 0          | 0        | 0         | 0          | 0.0         | 0                  | 0.0                 | 0                 | 0.0                | 14.5 | 17.1      | 0        | 1         | 14         | 8          | 0          | 0          | 0          | 0          |
| 06-00 | 24    | 0        | 22      | 0        | 2        | 0        | 0       | 0         | 0         | 0         | 0          | 0        | 0         | 0          | 0.0         | 0                  | 0.0                 | 0                 | 0.0                | 14.5 | 17.1      | 0        | 1         | 15         | 8          | 0          | 0          | 0          | 0          |
| 00-00 | 27    | 0        | 25      | 0        | 2        | 0        | 0       | 0         | 0         | 0         | 0          | 0        | 0         | 0          | 0.0         | 0                  | 0.0                 | 0                 | 0.0                | 14.6 | 17.1      | 0        | 1         | 16         | 10         | 0          | 0          | 0          | 0          |

Site 1  
Location Common Farm, Quemerford - Attached to Telepole, OSGR: SU 01268 69715  
Direction North

12845 / Quemerford 1  
April 2022 Common Farm, Quemerford - Attached  
Automatic Traffic Count North

24 April 2022

24 April 2022

| Time  | Total | Classification |    |   |   |   |   |   |   |   |   |   |   | JPSL<br>30 | JPSL%<br>30 | JSL1<br>35<br>ACPO | JSL1%<br>35<br>ACPO | JSL2<br>45<br>DfT | JSL2%<br>45<br>DfT | Mean | Vpp<br>85 | 0 -<br>5 | 5 -<br>10 | 10 -<br>15 | 15 -<br>20 | 20 -<br>25 | 25 -<br>30 | 30 -<br>35 | 35 -<br>40 |
|-------|-------|----------------|----|---|---|---|---|---|---|---|---|---|---|------------|-------------|--------------------|---------------------|-------------------|--------------------|------|-----------|----------|-----------|------------|------------|------------|------------|------------|------------|
| 0000  | 0     | 0              | 0  | 0 | 0 | 0 | 0 | 0 | 0 | 0 | 0 | 0 | 0 | 0          | 0.0         | 0                  | 0.0                 | 0                 | 0.0                | -    | -         | 0        | 0         | 0          | 0          | 0          | 0          | 0          | 0          |
| 0100  | 0     | 0              | 0  | 0 | 0 | 0 | 0 | 0 | 0 | 0 | 0 | 0 | 0 | 0          | 0.0         | 0                  | 0.0                 | 0                 | 0.0                | -    | -         | 0        | 0         | 0          | 0          | 0          | 0          | 0          | 0          |
| 0200  | 0     | 0              | 0  | 0 | 0 | 0 | 0 | 0 | 0 | 0 | 0 | 0 | 0 | 0          | 0.0         | 0                  | 0.0                 | 0                 | 0.0                | -    | -         | 0        | 0         | 0          | 0          | 0          | 0          | 0          | 0          |
| 0300  | 0     | 0              | 0  | 0 | 0 | 0 | 0 | 0 | 0 | 0 | 0 | 0 | 0 | 0          | 0.0         | 0                  | 0.0                 | 0                 | 0.0                | -    | -         | 0        | 0         | 0          | 0          | 0          | 0          | 0          | 0          |
| 0400  | 0     | 0              | 0  | 0 | 0 | 0 | 0 | 0 | 0 | 0 | 0 | 0 | 0 | 0          | 0.0         | 0                  | 0.0                 | 0                 | 0.0                | -    | -         | 0        | 0         | 0          | 0          | 0          | 0          | 0          | 0          |
| 0500  | 0     | 0              | 0  | 0 | 0 | 0 | 0 | 0 | 0 | 0 | 0 | 0 | 0 | 0          | 0.0         | 0                  | 0.0                 | 0                 | 0.0                | -    | -         | 0        | 0         | 0          | 0          | 0          | 0          | 0          | 0          |
| 0600  | 0     | 0              | 0  | 0 | 0 | 0 | 0 | 0 | 0 | 0 | 0 | 0 | 0 | 0          | 0.0         | 0                  | 0.0                 | 0                 | 0.0                | -    | -         | 0        | 0         | 0          | 0          | 0          | 0          | 0          | 0          |
| 0700  | 0     | 0              | 0  | 0 | 0 | 0 | 0 | 0 | 0 | 0 | 0 | 0 | 0 | 0          | 0.0         | 0                  | 0.0                 | 0                 | 0.0                | -    | -         | 0        | 0         | 0          | 0          | 0          | 0          | 0          | 0          |
| 0800  | 0     | 0              | 0  | 0 | 0 | 0 | 0 | 0 | 0 | 0 | 0 | 0 | 0 | 0          | 0.0         | 0                  | 0.0                 | 0                 | 0.0                | -    | -         | 0        | 0         | 0          | 0          | 0          | 0          | 0          | 0          |
| 0900  | 2     | 0              | 2  | 0 | 0 | 0 | 0 | 0 | 0 | 0 | 0 | 0 | 0 | 0          | 0.0         | 0                  | 0.0                 | 0                 | 0.0                | 13.5 | -         | 0        | 0         | 2          | 0          | 0          | 0          | 0          | 0          |
| 1000  | 1     | 0              | 1  | 0 | 0 | 0 | 0 | 0 | 0 | 0 | 0 | 0 | 0 | 0          | 0.0         | 0                  | 0.0                 | 0                 | 0.0                | 15.8 | -         | 0        | 0         | 0          | 1          | 0          | 0          | 0          | 0          |
| 1100  | 2     | 0              | 2  | 0 | 0 | 0 | 0 | 0 | 0 | 0 | 0 | 0 | 0 | 0          | 0.0         | 0                  | 0.0                 | 0                 | 0.0                | 14.1 | -         | 0        | 0         | 1          | 1          | 0          | 0          | 0          | 0          |
| 1200  | 0     | 0              | 0  | 0 | 0 | 0 | 0 | 0 | 0 | 0 | 0 | 0 | 0 | 0          | 0.0         | 0                  | 0.0                 | 0                 | 0.0                | -    | -         | 0        | 0         | 0          | 0          | 0          | 0          | 0          | 0          |
| 1300  | 3     | 0              | 3  | 0 | 0 | 0 | 0 | 0 | 0 | 0 | 0 | 0 | 0 | 0          | 0.0         | 0                  | 0.0                 | 0                 | 0.0                | 12.6 | -         | 0        | 1         | 1          | 1          | 0          | 0          | 0          | 0          |
| 1400  | 0     | 0              | 0  | 0 | 0 | 0 | 0 | 0 | 0 | 0 | 0 | 0 | 0 | 0          | 0.0         | 0                  | 0.0                 | 0                 | 0.0                | -    | -         | 0        | 0         | 0          | 0          | 0          | 0          | 0          | 0          |
| 1500  | 1     | 0              | 0  | 0 | 1 | 0 | 0 | 0 | 0 | 0 | 0 | 0 | 0 | 0          | 0.0         | 0                  | 0.0                 | 0                 | 0.0                | 16.6 | -         | 0        | 0         | 0          | 1          | 0          | 0          | 0          | 0          |
| 1600  | 0     | 0              | 0  | 0 | 0 | 0 | 0 | 0 | 0 | 0 | 0 | 0 | 0 | 0          | 0.0         | 0                  | 0.0                 | 0                 | 0.0                | -    | -         | 0        | 0         | 0          | 0          | 0          | 0          | 0          | 0          |
| 1700  | 3     | 0              | 3  | 0 | 0 | 0 | 0 | 0 | 0 | 0 | 0 | 0 | 0 | 0          | 0.0         | 0                  | 0.0                 | 0                 | 0.0                | 14.4 | -         | 0        | 0         | 3          | 0          | 0          | 0          | 0          | 0          |
| 1800  | 3     | 0              | 3  | 0 | 0 | 0 | 0 | 0 | 0 | 0 | 0 | 0 | 0 | 0          | 0.0         | 0                  | 0.0                 | 0                 | 0.0                | 16.3 | -         | 0        | 0         | 1          | 1          | 1          | 0          | 0          | 0          |
| 1900  | 0     | 0              | 0  | 0 | 0 | 0 | 0 | 0 | 0 | 0 | 0 | 0 | 0 | 0          | 0.0         | 0                  | 0.0                 | 0                 | 0.0                | -    | -         | 0        | 0         | 0          | 0          | 0          | 0          | 0          | 0          |
| 2000  | 1     | 0              | 1  | 0 | 0 | 0 | 0 | 0 | 0 | 0 | 0 | 0 | 0 | 0          | 0.0         | 0                  | 0.0                 | 0                 | 0.0                | 18.8 | -         | 0        | 0         | 0          | 1          | 0          | 0          | 0          | 0          |
| 2100  | 0     | 0              | 0  | 0 | 0 | 0 | 0 | 0 | 0 | 0 | 0 | 0 | 0 | 0          | 0.0         | 0                  | 0.0                 | 0                 | 0.0                | -    | -         | 0        | 0         | 0          | 0          | 0          | 0          | 0          | 0          |
| 2200  | 0     | 0              | 0  | 0 | 0 | 0 | 0 | 0 | 0 | 0 | 0 | 0 | 0 | 0          | 0.0         | 0                  | 0.0                 | 0                 | 0.0                | -    | -         | 0        | 0         | 0          | 0          | 0          | 0          | 0          | 0          |
| 2300  | 0     | 0              | 0  | 0 | 0 | 0 | 0 | 0 | 0 | 0 | 0 | 0 | 0 | 0          | 0.0         | 0                  | 0.0                 | 0                 | 0.0                | -    | -         | 0        | 0         | 0          | 0          | 0          | 0          | 0          | 0          |
| 07-19 | 15    | 0              | 14 | 0 | 1 | 0 | 0 | 0 | 0 | 0 | 0 | 0 | 0 | 0          | 0.0         | 0                  | 0.0                 | 0                 | 0.0                | 14.5 | 16.3      | 0        | 1         | 8          | 5          | 1          | 0          | 0          | 0          |
| 06-22 | 16    | 0              | 15 | 0 | 1 | 0 | 0 | 0 | 0 | 0 | 0 | 0 | 0 | 0          | 0.0         | 0                  | 0.0                 | 0                 | 0.0                | 14.8 | 17.6      | 0        | 1         | 8          | 6          | 1          | 0          | 0          | 0          |
| 06-00 | 16    | 0              | 15 | 0 | 1 | 0 | 0 | 0 | 0 | 0 | 0 | 0 | 0 | 0          | 0.0         | 0                  | 0.0                 | 0                 | 0.0                | 14.8 | 17.6      | 0        | 1         | 8          | 6          | 1          | 0          | 0          | 0          |
| 00-00 | 16    | 0              | 15 | 0 | 1 | 0 | 0 | 0 | 0 | 0 | 0 | 0 | 0 | 0          | 0.0         | 0                  | 0.0                 | 0                 | 0.0                | 14.8 | 17.6      | 0        | 1         | 8          | 6          | 1          | 0          | 0          | 0          |

Site 1  
Location Common Farm, Quemerford - Attached to Telepole, OSGR: SU 01268 69715  
Direction North

12845 / Quemerford 1  
April 2022 Common Farm, Quemerford - Attached  
Automatic Traffic Count North

25 April 2022

25 April 2022

| Time  | Total | Classification |    |   |   |   |   |   |   |   |   |   |   | JPSL<br>30 | JPSL%<br>30 | JSL1<br>35<br>ACPO | JSL1%<br>35<br>ACPO | JSL2<br>45<br>DfT | JSL2%<br>45<br>DfT | Mean | Vpp<br>85 | 0 -<br>5 | 5 -<br>10 | 10 -<br>15 | 15 -<br>20 | 20 -<br>25 | 25 -<br>30 | 30 -<br>35 | 35 -<br>40 |
|-------|-------|----------------|----|---|---|---|---|---|---|---|---|---|---|------------|-------------|--------------------|---------------------|-------------------|--------------------|------|-----------|----------|-----------|------------|------------|------------|------------|------------|------------|
| 0000  | 0     | 0              | 0  | 0 | 0 | 0 | 0 | 0 | 0 | 0 | 0 | 0 | 0 | 0          | 0.0         | 0                  | 0.0                 | 0                 | 0.0                | -    | -         | 0        | 0         | 0          | 0          | 0          | 0          | 0          | 0          |
| 0100  | 0     | 0              | 0  | 0 | 0 | 0 | 0 | 0 | 0 | 0 | 0 | 0 | 0 | 0          | 0.0         | 0                  | 0.0                 | 0                 | 0.0                | -    | -         | 0        | 0         | 0          | 0          | 0          | 0          | 0          | 0          |
| 0200  | 0     | 0              | 0  | 0 | 0 | 0 | 0 | 0 | 0 | 0 | 0 | 0 | 0 | 0          | 0.0         | 0                  | 0.0                 | 0                 | 0.0                | -    | -         | 0        | 0         | 0          | 0          | 0          | 0          | 0          | 0          |
| 0300  | 0     | 0              | 0  | 0 | 0 | 0 | 0 | 0 | 0 | 0 | 0 | 0 | 0 | 0          | 0.0         | 0                  | 0.0                 | 0                 | 0.0                | -    | -         | 0        | 0         | 0          | 0          | 0          | 0          | 0          | 0          |
| 0400  | 0     | 0              | 0  | 0 | 0 | 0 | 0 | 0 | 0 | 0 | 0 | 0 | 0 | 0          | 0.0         | 0                  | 0.0                 | 0                 | 0.0                | -    | -         | 0        | 0         | 0          | 0          | 0          | 0          | 0          | 0          |
| 0500  | 0     | 0              | 0  | 0 | 0 | 0 | 0 | 0 | 0 | 0 | 0 | 0 | 0 | 0          | 0.0         | 0                  | 0.0                 | 0                 | 0.0                | -    | -         | 0        | 0         | 0          | 0          | 0          | 0          | 0          | 0          |
| 0600  | 0     | 0              | 0  | 0 | 0 | 0 | 0 | 0 | 0 | 0 | 0 | 0 | 0 | 0          | 0.0         | 0                  | 0.0                 | 0                 | 0.0                | -    | -         | 0        | 0         | 0          | 0          | 0          | 0          | 0          | 0          |
| 0700  | 2     | 0              | 2  | 0 | 0 | 0 | 0 | 0 | 0 | 0 | 0 | 0 | 0 | 0          | 0.0         | 0                  | 0.0                 | 0                 | 0.0                | 14.4 | -         | 0        | 0         | 1          | 1          | 0          | 0          | 0          | 0          |
| 0800  | 3     | 0              | 3  | 0 | 0 | 0 | 0 | 0 | 0 | 0 | 0 | 0 | 0 | 0          | 0.0         | 0                  | 0.0                 | 0                 | 0.0                | 13.2 | -         | 0        | 0         | 3          | 0          | 0          | 0          | 0          | 0          |
| 0900  | 3     | 0              | 3  | 0 | 0 | 0 | 0 | 0 | 0 | 0 | 0 | 0 | 0 | 0          | 0.0         | 0                  | 0.0                 | 0                 | 0.0                | 15.4 | -         | 0        | 0         | 2          | 1          | 0          | 0          | 0          | 0          |
| 1000  | 1     | 0              | 0  | 0 | 1 | 0 | 0 | 0 | 0 | 0 | 0 | 0 | 0 | 0          | 0.0         | 0                  | 0.0                 | 0                 | 0.0                | 10.8 | -         | 0        | 0         | 1          | 0          | 0          | 0          | 0          | 0          |
| 1100  | 3     | 0              | 2  | 0 | 1 | 0 | 0 | 0 | 0 | 0 | 0 | 0 | 0 | 0          | 0.0         | 0                  | 0.0                 | 0                 | 0.0                | 14.4 | -         | 0        | 0         | 2          | 1          | 0          | 0          | 0          | 0          |
| 1200  | 6     | 0              | 6  | 0 | 0 | 0 | 0 | 0 | 0 | 0 | 0 | 0 | 0 | 0          | 0.0         | 0                  | 0.0                 | 0                 | 0.0                | 16.3 | -         | 0        | 0         | 2          | 4          | 0          | 0          | 0          | 0          |
| 1300  | 4     | 0              | 4  | 0 | 0 | 0 | 0 | 0 | 0 | 0 | 0 | 0 | 0 | 0          | 0.0         | 0                  | 0.0                 | 0                 | 0.0                | 15   | -         | 0        | 0         | 2          | 2          | 0          | 0          | 0          | 0          |
| 1400  | 3     | 0              | 3  | 0 | 0 | 0 | 0 | 0 | 0 | 0 | 0 | 0 | 0 | 0          | 0.0         | 0                  | 0.0                 | 0                 | 0.0                | 14.1 | -         | 0        | 0         | 2          | 1          | 0          | 0          | 0          | 0          |
| 1500  | 0     | 0              | 0  | 0 | 0 | 0 | 0 | 0 | 0 | 0 | 0 | 0 | 0 | 0          | 0.0         | 0                  | 0.0                 | 0                 | 0.0                | -    | -         | 0        | 0         | 0          | 0          | 0          | 0          | 0          | 0          |
| 1600  | 3     | 0              | 2  | 0 | 1 | 0 | 0 | 0 | 0 | 0 | 0 | 0 | 0 | 0          | 0.0         | 0                  | 0.0                 | 0                 | 0.0                | 9.3  | -         | 0        | 1         | 2          | 0          | 0          | 0          | 0          | 0          |
| 1700  | 4     | 0              | 3  | 0 | 1 | 0 | 0 | 0 | 0 | 0 | 0 | 0 | 0 | 0          | 0.0         | 0                  | 0.0                 | 0                 | 0.0                | 14.6 | -         | 0        | 0         | 2          | 2          | 0          | 0          | 0          | 0          |
| 1800  | 2     | 0              | 2  | 0 | 0 | 0 | 0 | 0 | 0 | 0 | 0 | 0 | 0 | 0          | 0.0         | 0                  | 0.0                 | 0                 | 0.0                | 16   | -         | 0        | 0         | 1          | 1          | 0          | 0          | 0          | 0          |
| 1900  | 1     | 0              | 1  | 0 | 0 | 0 | 0 | 0 | 0 | 0 | 0 | 0 | 0 | 0          | 0.0         | 0                  | 0.0                 | 0                 | 0.0                | 14.5 | -         | 0        | 0         | 1          | 0          | 0          | 0          | 0          | 0          |
| 2000  | 4     | 3              | 1  | 0 | 0 | 0 | 0 | 0 | 0 | 0 | 0 | 0 | 0 | 0          | 0.0         | 0                  | 0.0                 | 0                 | 0.0                | 10.8 | -         | 0        | 3         | 0          | 1          | 0          | 0          | 0          | 0          |
| 2100  | 0     | 0              | 0  | 0 | 0 | 0 | 0 | 0 | 0 | 0 | 0 | 0 | 0 | 0          | 0.0         | 0                  | 0.0                 | 0                 | 0.0                | -    | -         | 0        | 0         | 0          | 0          | 0          | 0          | 0          | 0          |
| 2200  | 0     | 0              | 0  | 0 | 0 | 0 | 0 | 0 | 0 | 0 | 0 | 0 | 0 | 0          | 0.0         | 0                  | 0.0                 | 0                 | 0.0                | -    | -         | 0        | 0         | 0          | 0          | 0          | 0          | 0          | 0          |
| 2300  | 0     | 0              | 0  | 0 | 0 | 0 | 0 | 0 | 0 | 0 | 0 | 0 | 0 | 0          | 0.0         | 0                  | 0.0                 | 0                 | 0.0                | -    | -         | 0        | 0         | 0          | 0          | 0          | 0          | 0          | 0          |
| 07-19 | 34    | 0              | 30 | 0 | 4 | 0 | 0 | 0 | 0 | 0 | 0 | 0 | 0 | 0          | 0.0         | 0                  | 0.0                 | 0                 | 0.0                | 14.3 | 17.3      | 0        | 1         | 20         | 13         | 0          | 0          | 0          | 0          |
| 06-22 | 39    | 3              | 32 | 0 | 4 | 0 | 0 | 0 | 0 | 0 | 0 | 0 | 0 | 0          | 0.0         | 0                  | 0.0                 | 0                 | 0.0                | 14   | 17.2      | 0        | 4         | 21         | 14         | 0          | 0          | 0          | 0          |
| 06-00 | 39    | 3              | 32 | 0 | 4 | 0 | 0 | 0 | 0 | 0 | 0 | 0 | 0 | 0          | 0.0         | 0                  | 0.0                 | 0                 | 0.0                | 14   | 17.2      | 0        | 4         | 21         | 14         | 0          | 0          | 0          | 0          |
| 00-00 | 39    | 3              | 32 | 0 | 4 | 0 | 0 | 0 | 0 | 0 | 0 | 0 | 0 | 0          | 0.0         | 0                  | 0.0                 | 0                 | 0.0                | 14   | 17.2      | 0        | 4         | 21         | 14         | 0          | 0          | 0          | 0          |

Site 1  
Location Common Farm, Quemerford - Attached to Telepole, OSGR: SU 01268 69715  
Direction North

12845 / Quemerford 1  
April 2022 Common Farm, Quemerford - Attached  
Automatic Traffic Count North

26 April 2022

26 April 2022

| Time  | Total | 1<br>MCL | 2<br>SV | 3<br>SVT | 4<br>TB2 | 5<br>TB3 | 6<br>T4 | 7<br>ART3 | 8<br>ART4 | 9<br>ART5 | 10<br>ART6 | 11<br>BD | 12<br>DRT | JPSL<br>30 | JPSL%<br>30 | JSL1<br>35<br>ACPO | JSL1%<br>35<br>ACPO | JSL2<br>45<br>DfT | JSL2%<br>45<br>DfT | Mean | Vpp<br>85 | 0 -<br>5 | 5 -<br>10 | 10 -<br>15 | 15 -<br>20 | 20 -<br>25 | 25 -<br>30 | 30 -<br>35 | 35 -<br>40 |
|-------|-------|----------|---------|----------|----------|----------|---------|-----------|-----------|-----------|------------|----------|-----------|------------|-------------|--------------------|---------------------|-------------------|--------------------|------|-----------|----------|-----------|------------|------------|------------|------------|------------|------------|
| 0000  | 1     | 0        | 1       | 0        | 0        | 0        | 0       | 0         | 0         | 0         | 0          | 0        | 0         | 0          | 0.0         | 0                  | 0.0                 | 0                 | 0.0                | 18.6 | -         | 0        | 0         | 0          | 1          | 0          | 0          | 0          | 0          |
| 0100  | 0     | 0        | 0       | 0        | 0        | 0        | 0       | 0         | 0         | 0         | 0          | 0        | 0         | 0          | 0.0         | 0                  | 0.0                 | 0                 | 0.0                | -    | -         | 0        | 0         | 0          | 0          | 0          | 0          | 0          | 0          |
| 0200  | 0     | 0        | 0       | 0        | 0        | 0        | 0       | 0         | 0         | 0         | 0          | 0        | 0         | 0          | 0.0         | 0                  | 0.0                 | 0                 | 0.0                | -    | -         | 0        | 0         | 0          | 0          | 0          | 0          | 0          | 0          |
| 0300  | 0     | 0        | 0       | 0        | 0        | 0        | 0       | 0         | 0         | 0         | 0          | 0        | 0         | 0          | 0.0         | 0                  | 0.0                 | 0                 | 0.0                | -    | -         | 0        | 0         | 0          | 0          | 0          | 0          | 0          | 0          |
| 0400  | 0     | 0        | 0       | 0        | 0        | 0        | 0       | 0         | 0         | 0         | 0          | 0        | 0         | 0          | 0.0         | 0                  | 0.0                 | 0                 | 0.0                | -    | -         | 0        | 0         | 0          | 0          | 0          | 0          | 0          | 0          |
| 0500  | 0     | 0        | 0       | 0        | 0        | 0        | 0       | 0         | 0         | 0         | 0          | 0        | 0         | 0          | 0.0         | 0                  | 0.0                 | 0                 | 0.0                | -    | -         | 0        | 0         | 0          | 0          | 0          | 0          | 0          | 0          |
| 0600  | 0     | 0        | 0       | 0        | 0        | 0        | 0       | 0         | 0         | 0         | 0          | 0        | 0         | 0          | 0.0         | 0                  | 0.0                 | 0                 | 0.0                | -    | -         | 0        | 0         | 0          | 0          | 0          | 0          | 0          | 0          |
| 0700  | 2     | 0        | 2       | 0        | 0        | 0        | 0       | 0         | 0         | 0         | 0          | 0        | 0         | 0          | 0.0         | 0                  | 0.0                 | 0                 | 0.0                | 16.5 | -         | 0        | 0         | 0          | 2          | 0          | 0          | 0          | 0          |
| 0800  | 1     | 0        | 1       | 0        | 0        | 0        | 0       | 0         | 0         | 0         | 0          | 0        | 0         | 0          | 0.0         | 0                  | 0.0                 | 0                 | 0.0                | 17   | -         | 0        | 0         | 0          | 1          | 0          | 0          | 0          | 0          |
| 0900  | 0     | 0        | 0       | 0        | 0        | 0        | 0       | 0         | 0         | 0         | 0          | 0        | 0         | 0          | 0.0         | 0                  | 0.0                 | 0                 | 0.0                | -    | -         | 0        | 0         | 0          | 0          | 0          | 0          | 0          | 0          |
| 1000  | 1     | 0        | 0       | 0        | 1        | 0        | 0       | 0         | 0         | 0         | 0          | 0        | 0         | 0          | 0.0         | 0                  | 0.0                 | 0                 | 0.0                | 16.7 | -         | 0        | 0         | 0          | 1          | 0          | 0          | 0          | 0          |
| 1100  | 2     | 0        | 2       | 0        | 0        | 0        | 0       | 0         | 0         | 0         | 0          | 0        | 0         | 0          | 0.0         | 0                  | 0.0                 | 0                 | 0.0                | 12.1 | -         | 0        | 0         | 2          | 0          | 0          | 0          | 0          | 0          |
| 1200  | 3     | 0        | 2       | 0        | 1        | 0        | 0       | 0         | 0         | 0         | 0          | 0        | 0         | 0          | 0.0         | 0                  | 0.0                 | 0                 | 0.0                | 13.7 | -         | 0        | 0         | 3          | 0          | 0          | 0          | 0          | 0          |
| 1300  | 0     | 0        | 0       | 0        | 0        | 0        | 0       | 0         | 0         | 0         | 0          | 0        | 0         | 0          | 0.0         | 0                  | 0.0                 | 0                 | 0.0                | -    | -         | 0        | 0         | 0          | 0          | 0          | 0          | 0          | 0          |
| 1400  | 1     | 0        | 1       | 0        | 0        | 0        | 0       | 0         | 0         | 0         | 0          | 0        | 0         | 0          | 0.0         | 0                  | 0.0                 | 0                 | 0.0                | 13.3 | -         | 0        | 0         | 1          | 0          | 0          | 0          | 0          | 0          |
| 1500  | 0     | 0        | 0       | 0        | 0        | 0        | 0       | 0         | 0         | 0         | 0          | 0        | 0         | 0          | 0.0         | 0                  | 0.0                 | 0                 | 0.0                | -    | -         | 0        | 0         | 0          | 0          | 0          | 0          | 0          | 0          |
| 1600  | 2     | 0        | 2       | 0        | 0        | 0        | 0       | 0         | 0         | 0         | 0          | 0        | 0         | 0          | 0.0         | 0                  | 0.0                 | 0                 | 0.0                | 15.2 | -         | 0        | 0         | 1          | 1          | 0          | 0          | 0          | 0          |
| 1700  | 4     | 0        | 4       | 0        | 0        | 0        | 0       | 0         | 0         | 0         | 0          | 0        | 0         | 0          | 0.0         | 0                  | 0.0                 | 0                 | 0.0                | 13.4 | -         | 0        | 0         | 4          | 0          | 0          | 0          | 0          | 0          |
| 1800  | 3     | 0        | 3       | 0        | 0        | 0        | 0       | 0         | 0         | 0         | 0          | 0        | 0         | 0          | 0.0         | 0                  | 0.0                 | 0                 | 0.0                | 13.7 | -         | 0        | 0         | 2          | 1          | 0          | 0          | 0          | 0          |
| 1900  | 3     | 0        | 2       | 0        | 0        | 0        | 1       | 0         | 0         | 0         | 0          | 0        | 0         | 0          | 0.0         | 0                  | 0.0                 | 0                 | 0.0                | 13.9 | -         | 0        | 0         | 2          | 1          | 0          | 0          | 0          | 0          |
| 2000  | 1     | 0        | 1       | 0        | 0        | 0        | 0       | 0         | 0         | 0         | 0          | 0        | 0         | 0          | 0.0         | 0                  | 0.0                 | 0                 | 0.0                | 17.4 | -         | 0        | 0         | 0          | 1          | 0          | 0          | 0          | 0          |
| 2100  | 0     | 0        | 0       | 0        | 0        | 0        | 0       | 0         | 0         | 0         | 0          | 0        | 0         | 0          | 0.0         | 0                  | 0.0                 | 0                 | 0.0                | -    | -         | 0        | 0         | 0          | 0          | 0          | 0          | 0          | 0          |
| 2200  | 0     | 0        | 0       | 0        | 0        | 0        | 0       | 0         | 0         | 0         | 0          | 0        | 0         | 0          | 0.0         | 0                  | 0.0                 | 0                 | 0.0                | -    | -         | 0        | 0         | 0          | 0          | 0          | 0          | 0          | 0          |
| 2300  | 0     | 0        | 0       | 0        | 0        | 0        | 0       | 0         | 0         | 0         | 0          | 0        | 0         | 0          | 0.0         | 0                  | 0.0                 | 0                 | 0.0                | -    | -         | 0        | 0         | 0          | 0          | 0          | 0          | 0          | 0          |
| 07-19 | 19    | 0        | 17      | 0        | 2        | 0        | 0       | 0         | 0         | 0         | 0          | 0        | 0         | 0          | 0.0         | 0                  | 0.0                 | 0                 | 0.0                | 14.2 | 16.7      | 0        | 0         | 13         | 6          | 0          | 0          | 0          | 0          |
| 06-22 | 23    | 0        | 20      | 0        | 2        | 0        | 1       | 0         | 0         | 0         | 0          | 0        | 0         | 0          | 0.0         | 0                  | 0.0                 | 0                 | 0.0                | 14.3 | 17.1      | 0        | 0         | 15         | 8          | 0          | 0          | 0          | 0          |
| 06-00 | 23    | 0        | 20      | 0        | 2        | 0        | 1       | 0         | 0         | 0         | 0          | 0        | 0         | 0          | 0.0         | 0                  | 0.0                 | 0                 | 0.0                | 14.3 | 17.1      | 0        | 0         | 15         | 8          | 0          | 0          | 0          | 0          |
| 00-00 | 24    | 0        | 21      | 0        | 2        | 0        | 1       | 0         | 0         | 0         | 0          | 0        | 0         | 0          | 0.0         | 0                  | 0.0                 | 0                 | 0.0                | 14.5 | 17.4      | 0        | 0         | 15         | 9          | 0          | 0          | 0          | 0          |

Site 1  
Location Common Farm, Quemerford - Attached to Telepole, OSGR: SU 01268 69715  
Direction North

12845 / Quemerford 1  
April 2022 Common Farm, Quemerford - Attached  
Automatic Traffic Count North

27 April 2022

27 April 2022

| Time  | Total | Classification |    |   |   |   |   |   |   |   |   |   |   | JPSL<br>30 | JPSL%<br>30 | JSL1<br>35<br>ACPO | JSL1%<br>35<br>ACPO | JSL2<br>45<br>DfT | JSL2%<br>45<br>DfT | Mean | Vpp<br>85 | 0 -<br>5 | 5 -<br>10 | 10 -<br>15 | 15 -<br>20 | 20 -<br>25 | 25 -<br>30 | 30 -<br>35 | 35 -<br>40 |
|-------|-------|----------------|----|---|---|---|---|---|---|---|---|---|---|------------|-------------|--------------------|---------------------|-------------------|--------------------|------|-----------|----------|-----------|------------|------------|------------|------------|------------|------------|
| 0000  | 0     | 0              | 0  | 0 | 0 | 0 | 0 | 0 | 0 | 0 | 0 | 0 | 0 | 0          | 0.0         | 0                  | 0.0                 | 0                 | 0.0                | -    | -         | 0        | 0         | 0          | 0          | 0          | 0          | 0          | 0          |
| 0100  | 0     | 0              | 0  | 0 | 0 | 0 | 0 | 0 | 0 | 0 | 0 | 0 | 0 | 0          | 0.0         | 0                  | 0.0                 | 0                 | 0.0                | -    | -         | 0        | 0         | 0          | 0          | 0          | 0          | 0          | 0          |
| 0200  | 0     | 0              | 0  | 0 | 0 | 0 | 0 | 0 | 0 | 0 | 0 | 0 | 0 | 0          | 0.0         | 0                  | 0.0                 | 0                 | 0.0                | -    | -         | 0        | 0         | 0          | 0          | 0          | 0          | 0          | 0          |
| 0300  | 0     | 0              | 0  | 0 | 0 | 0 | 0 | 0 | 0 | 0 | 0 | 0 | 0 | 0          | 0.0         | 0                  | 0.0                 | 0                 | 0.0                | -    | -         | 0        | 0         | 0          | 0          | 0          | 0          | 0          | 0          |
| 0400  | 1     | 0              | 1  | 0 | 0 | 0 | 0 | 0 | 0 | 0 | 0 | 0 | 0 | 0          | 0.0         | 0                  | 0.0                 | 0                 | 0.0                | 18.7 | -         | 0        | 0         | 0          | 1          | 0          | 0          | 0          | 0          |
| 0500  | 0     | 0              | 0  | 0 | 0 | 0 | 0 | 0 | 0 | 0 | 0 | 0 | 0 | 0          | 0.0         | 0                  | 0.0                 | 0                 | 0.0                | -    | -         | 0        | 0         | 0          | 0          | 0          | 0          | 0          | 0          |
| 0600  | 0     | 0              | 0  | 0 | 0 | 0 | 0 | 0 | 0 | 0 | 0 | 0 | 0 | 0          | 0.0         | 0                  | 0.0                 | 0                 | 0.0                | -    | -         | 0        | 0         | 0          | 0          | 0          | 0          | 0          | 0          |
| 0700  | 2     | 0              | 2  | 0 | 0 | 0 | 0 | 0 | 0 | 0 | 0 | 0 | 0 | 0          | 0.0         | 0                  | 0.0                 | 0                 | 0.0                | 13.7 | -         | 0        | 0         | 2          | 0          | 0          | 0          | 0          | 0          |
| 0800  | 3     | 0              | 3  | 0 | 0 | 0 | 0 | 0 | 0 | 0 | 0 | 0 | 0 | 0          | 0.0         | 0                  | 0.0                 | 0                 | 0.0                | 13.6 | -         | 0        | 0         | 3          | 0          | 0          | 0          | 0          | 0          |
| 0900  | 2     | 0              | 2  | 0 | 0 | 0 | 0 | 0 | 0 | 0 | 0 | 0 | 0 | 0          | 0.0         | 0                  | 0.0                 | 0                 | 0.0                | 14.7 | -         | 0        | 0         | 1          | 1          | 0          | 0          | 0          | 0          |
| 1000  | 1     | 0              | 0  | 0 | 1 | 0 | 0 | 0 | 0 | 0 | 0 | 0 | 0 | 0          | 0.0         | 0                  | 0.0                 | 0                 | 0.0                | 11.4 | -         | 0        | 0         | 1          | 0          | 0          | 0          | 0          | 0          |
| 1100  | 1     | 0              | 1  | 0 | 0 | 0 | 0 | 0 | 0 | 0 | 0 | 0 | 0 | 0          | 0.0         | 0                  | 0.0                 | 0                 | 0.0                | 15.9 | -         | 0        | 0         | 0          | 1          | 0          | 0          | 0          | 0          |
| 1200  | 4     | 0              | 3  | 0 | 1 | 0 | 0 | 0 | 0 | 0 | 0 | 0 | 0 | 0          | 0.0         | 0                  | 0.0                 | 0                 | 0.0                | 15.4 | -         | 0        | 0         | 2          | 2          | 0          | 0          | 0          | 0          |
| 1300  | 1     | 0              | 0  | 0 | 1 | 0 | 0 | 0 | 0 | 0 | 0 | 0 | 0 | 0          | 0.0         | 0                  | 0.0                 | 0                 | 0.0                | 12.7 | -         | 0        | 0         | 1          | 0          | 0          | 0          | 0          | 0          |
| 1400  | 0     | 0              | 0  | 0 | 0 | 0 | 0 | 0 | 0 | 0 | 0 | 0 | 0 | 0          | 0.0         | 0                  | 0.0                 | 0                 | 0.0                | -    | -         | 0        | 0         | 0          | 0          | 0          | 0          | 0          | 0          |
| 1500  | 4     | 0              | 4  | 0 | 0 | 0 | 0 | 0 | 0 | 0 | 0 | 0 | 0 | 0          | 0.0         | 0                  | 0.0                 | 0                 | 0.0                | 12.9 | -         | 0        | 0         | 3          | 1          | 0          | 0          | 0          | 0          |
| 1600  | 4     | 0              | 4  | 0 | 0 | 0 | 0 | 0 | 0 | 0 | 0 | 0 | 0 | 0          | 0.0         | 0                  | 0.0                 | 0                 | 0.0                | 15.1 | -         | 0        | 0         | 3          | 1          | 0          | 0          | 0          | 0          |
| 1700  | 3     | 0              | 3  | 0 | 0 | 0 | 0 | 0 | 0 | 0 | 0 | 0 | 0 | 0          | 0.0         | 0                  | 0.0                 | 0                 | 0.0                | 17.3 | -         | 0        | 0         | 0          | 3          | 0          | 0          | 0          | 0          |
| 1800  | 5     | 1              | 4  | 0 | 0 | 0 | 0 | 0 | 0 | 0 | 0 | 0 | 0 | 0          | 0.0         | 0                  | 0.0                 | 0                 | 0.0                | 13   | -         | 0        | 1         | 3          | 1          | 0          | 0          | 0          | 0          |
| 1900  | 1     | 0              | 0  | 0 | 1 | 0 | 0 | 0 | 0 | 0 | 0 | 0 | 0 | 0          | 0.0         | 0                  | 0.0                 | 0                 | 0.0                | 8.1  | -         | 0        | 1         | 0          | 0          | 0          | 0          | 0          | 0          |
| 2000  | 2     | 0              | 2  | 0 | 0 | 0 | 0 | 0 | 0 | 0 | 0 | 0 | 0 | 0          | 0.0         | 0                  | 0.0                 | 0                 | 0.0                | 15.6 | -         | 0        | 0         | 0          | 2          | 0          | 0          | 0          | 0          |
| 2100  | 1     | 0              | 1  | 0 | 0 | 0 | 0 | 0 | 0 | 0 | 0 | 0 | 0 | 0          | 0.0         | 0                  | 0.0                 | 0                 | 0.0                | 17.8 | -         | 0        | 0         | 0          | 1          | 0          | 0          | 0          | 0          |
| 2200  | 0     | 0              | 0  | 0 | 0 | 0 | 0 | 0 | 0 | 0 | 0 | 0 | 0 | 0          | 0.0         | 0                  | 0.0                 | 0                 | 0.0                | -    | -         | 0        | 0         | 0          | 0          | 0          | 0          | 0          | 0          |
| 2300  | 0     | 0              | 0  | 0 | 0 | 0 | 0 | 0 | 0 | 0 | 0 | 0 | 0 | 0          | 0.0         | 0                  | 0.0                 | 0                 | 0.0                | -    | -         | 0        | 0         | 0          | 0          | 0          | 0          | 0          | 0          |
| 07-19 | 30    | 1              | 26 | 0 | 3 | 0 | 0 | 0 | 0 | 0 | 0 | 0 | 0 | 0          | 0.0         | 0                  | 0.0                 | 0                 | 0.0                | 14.3 | 17.5      | 0        | 1         | 19         | 10         | 0          | 0          | 0          | 0          |
| 06-22 | 34    | 1              | 29 | 0 | 4 | 0 | 0 | 0 | 0 | 0 | 0 | 0 | 0 | 0          | 0.0         | 0                  | 0.0                 | 0                 | 0.0                | 14.3 | 17.6      | 0        | 2         | 19         | 13         | 0          | 0          | 0          | 0          |
| 06-00 | 34    | 1              | 29 | 0 | 4 | 0 | 0 | 0 | 0 | 0 | 0 | 0 | 0 | 0          | 0.0         | 0                  | 0.0                 | 0                 | 0.0                | 14.3 | 17.6      | 0        | 2         | 19         | 13         | 0          | 0          | 0          | 0          |
| 00-00 | 35    | 1              | 30 | 0 | 4 | 0 | 0 | 0 | 0 | 0 | 0 | 0 | 0 | 0          | 0.0         | 0                  | 0.0                 | 0                 | 0.0                | 14.4 | 17.8      | 0        | 2         | 19         | 14         | 0          | 0          | 0          | 0          |

Site 1  
Location Common Farm, Quemerford - Attached to Telepole, OSGR: SU 01268 69715  
Direction North

12845 / Quemerford 1  
April 2022 Common Farm, Quemerford - Attached  
Automatic Traffic Count North

28 April 2022

28 April 2022

| Time  | Total | 1<br>MCL | 2<br>SV | 3<br>SVT | 4<br>TB2 | 5<br>TB3 | 6<br>T4 | 7<br>ART3 | 8<br>ART4 | 9<br>ART5 | 10<br>ART6 | 11<br>BD | 12<br>DRT | JPSL<br>30 | JPSL%<br>30 | JSL1<br>35<br>ACPO | JSL1%<br>35<br>ACPO | JSL2<br>45<br>DfT | JSL2%<br>45<br>DfT | Mean | Vpp<br>85 | 0 -<br>5 | 5 -<br>10 | 10 -<br>15 | 15 -<br>20 | 20 -<br>25 | 25 -<br>30 | 30 -<br>35 | 35 -<br>40 |
|-------|-------|----------|---------|----------|----------|----------|---------|-----------|-----------|-----------|------------|----------|-----------|------------|-------------|--------------------|---------------------|-------------------|--------------------|------|-----------|----------|-----------|------------|------------|------------|------------|------------|------------|
| 0000  | 1     | 0        | 1       | 0        | 0        | 0        | 0       | 0         | 0         | 0         | 0          | 0        | 0         | 0          | 0.0         | 0                  | 0.0                 | 0                 | 0.0                | 19.7 | -         | 0        | 0         | 0          | 1          | 0          | 0          | 0          | 0          |
| 0100  | 1     | 0        | 1       | 0        | 0        | 0        | 0       | 0         | 0         | 0         | 0          | 0        | 0         | 0          | 0.0         | 0                  | 0.0                 | 0                 | 0.0                | 18.3 | -         | 0        | 0         | 0          | 1          | 0          | 0          | 0          | 0          |
| 0200  | 0     | 0        | 0       | 0        | 0        | 0        | 0       | 0         | 0         | 0         | 0          | 0        | 0         | 0          | 0.0         | 0                  | 0.0                 | 0                 | 0.0                | -    | -         | 0        | 0         | 0          | 0          | 0          | 0          | 0          | 0          |
| 0300  | 0     | 0        | 0       | 0        | 0        | 0        | 0       | 0         | 0         | 0         | 0          | 0        | 0         | 0          | 0.0         | 0                  | 0.0                 | 0                 | 0.0                | -    | -         | 0        | 0         | 0          | 0          | 0          | 0          | 0          | 0          |
| 0400  | 0     | 0        | 0       | 0        | 0        | 0        | 0       | 0         | 0         | 0         | 0          | 0        | 0         | 0          | 0.0         | 0                  | 0.0                 | 0                 | 0.0                | -    | -         | 0        | 0         | 0          | 0          | 0          | 0          | 0          | 0          |
| 0500  | 0     | 0        | 0       | 0        | 0        | 0        | 0       | 0         | 0         | 0         | 0          | 0        | 0         | 0          | 0.0         | 0                  | 0.0                 | 0                 | 0.0                | -    | -         | 0        | 0         | 0          | 0          | 0          | 0          | 0          | 0          |
| 0600  | 0     | 0        | 0       | 0        | 0        | 0        | 0       | 0         | 0         | 0         | 0          | 0        | 0         | 0          | 0.0         | 0                  | 0.0                 | 0                 | 0.0                | -    | -         | 0        | 0         | 0          | 0          | 0          | 0          | 0          | 0          |
| 0700  | 1     | 0        | 1       | 0        | 0        | 0        | 0       | 0         | 0         | 0         | 0          | 0        | 0         | 0          | 0.0         | 0                  | 0.0                 | 0                 | 0.0                | 13.1 | -         | 0        | 0         | 1          | 0          | 0          | 0          | 0          | 0          |
| 0800  | 0     | 0        | 0       | 0        | 0        | 0        | 0       | 0         | 0         | 0         | 0          | 0        | 0         | 0          | 0.0         | 0                  | 0.0                 | 0                 | 0.0                | -    | -         | 0        | 0         | 0          | 0          | 0          | 0          | 0          | 0          |
| 0900  | 1     | 0        | 1       | 0        | 0        | 0        | 0       | 0         | 0         | 0         | 0          | 0        | 0         | 0          | 0.0         | 0                  | 0.0                 | 0                 | 0.0                | 15.4 | -         | 0        | 0         | 0          | 1          | 0          | 0          | 0          | 0          |
| 1000  | 1     | 0        | 1       | 0        | 0        | 0        | 0       | 0         | 0         | 0         | 0          | 0        | 0         | 0          | 0.0         | 0                  | 0.0                 | 0                 | 0.0                | 12.8 | -         | 0        | 0         | 1          | 0          | 0          | 0          | 0          | 0          |
| 1100  | 3     | 0        | 3       | 0        | 0        | 0        | 0       | 0         | 0         | 0         | 0          | 0        | 0         | 0          | 0.0         | 0                  | 0.0                 | 0                 | 0.0                | 13   | -         | 0        | 0         | 3          | 0          | 0          | 0          | 0          | 0          |
| 1200  | 3     | 0        | 1       | 0        | 2        | 0        | 0       | 0         | 0         | 0         | 0          | 0        | 0         | 0          | 0.0         | 0                  | 0.0                 | 0                 | 0.0                | 12.3 | -         | 0        | 1         | 2          | 0          | 0          | 0          | 0          | 0          |
| 1300  | 6     | 0        | 6       | 0        | 0        | 0        | 0       | 0         | 0         | 0         | 0          | 0        | 0         | 0          | 0.0         | 0                  | 0.0                 | 0                 | 0.0                | 16.3 | -         | 0        | 0         | 2          | 4          | 0          | 0          | 0          | 0          |
| 1400  | 0     | 0        | 0       | 0        | 0        | 0        | 0       | 0         | 0         | 0         | 0          | 0        | 0         | 0          | 0.0         | 0                  | 0.0                 | 0                 | 0.0                | -    | -         | 0        | 0         | 0          | 0          | 0          | 0          | 0          | 0          |
| 1500  | 2     | 0        | 1       | 0        | 1        | 0        | 0       | 0         | 0         | 0         | 0          | 0        | 0         | 0          | 0.0         | 0                  | 0.0                 | 0                 | 0.0                | 14.1 | -         | 0        | 0         | 1          | 1          | 0          | 0          | 0          | 0          |
| 1600  | 5     | 0        | 5       | 0        | 0        | 0        | 0       | 0         | 0         | 0         | 0          | 0        | 0         | 0          | 0.0         | 0                  | 0.0                 | 0                 | 0.0                | 13.9 | -         | 0        | 0         | 5          | 0          | 0          | 0          | 0          | 0          |
| 1700  | 1     | 0        | 1       | 0        | 0        | 0        | 0       | 0         | 0         | 0         | 0          | 0        | 0         | 0          | 0.0         | 0                  | 0.0                 | 0                 | 0.0                | 17.7 | -         | 0        | 0         | 0          | 1          | 0          | 0          | 0          | 0          |
| 1800  | 2     | 1        | 1       | 0        | 0        | 0        | 0       | 0         | 0         | 0         | 0          | 0        | 0         | 0          | 0.0         | 0                  | 0.0                 | 0                 | 0.0                | 11.6 | -         | 0        | 1         | 0          | 1          | 0          | 0          | 0          | 0          |
| 1900  | 2     | 0        | 2       | 0        | 0        | 0        | 0       | 0         | 0         | 0         | 0          | 0        | 0         | 0          | 0.0         | 0                  | 0.0                 | 0                 | 0.0                | 16.3 | -         | 0        | 0         | 1          | 1          | 0          | 0          | 0          | 0          |
| 2000  | 3     | 0        | 3       | 0        | 0        | 0        | 0       | 0         | 0         | 0         | 0          | 0        | 0         | 0          | 0.0         | 0                  | 0.0                 | 0                 | 0.0                | 14.6 | -         | 0        | 0         | 1          | 2          | 0          | 0          | 0          | 0          |
| 2100  | 1     | 0        | 1       | 0        | 0        | 0        | 0       | 0         | 0         | 0         | 0          | 0        | 0         | 0          | 0.0         | 0                  | 0.0                 | 0                 | 0.0                | 18   | -         | 0        | 0         | 0          | 1          | 0          | 0          | 0          | 0          |
| 2200  | 1     | 0        | 1       | 0        | 0        | 0        | 0       | 0         | 0         | 0         | 0          | 0        | 0         | 0          | 0.0         | 0                  | 0.0                 | 0                 | 0.0                | 14.2 | -         | 0        | 0         | 1          | 0          | 0          | 0          | 0          | 0          |
| 2300  | 0     | 0        | 0       | 0        | 0        | 0        | 0       | 0         | 0         | 0         | 0          | 0        | 0         | 0          | 0.0         | 0                  | 0.0                 | 0                 | 0.0                | -    | -         | 0        | 0         | 0          | 0          | 0          | 0          | 0          | 0          |
| 07-19 | 25    | 1        | 21      | 0        | 3        | 0        | 0       | 0         | 0         | 0         | 0          | 0        | 0         | 0          | 0.0         | 0                  | 0.0                 | 0                 | 0.0                | 14.1 | 16.9      | 0        | 2         | 15         | 8          | 0          | 0          | 0          | 0          |
| 06-22 | 31    | 1        | 27      | 0        | 3        | 0        | 0       | 0         | 0         | 0         | 0          | 0        | 0         | 0          | 0.0         | 0                  | 0.0                 | 0                 | 0.0                | 14.4 | 17.7      | 0        | 2         | 17         | 12         | 0          | 0          | 0          | 0          |
| 06-00 | 32    | 1        | 28      | 0        | 3        | 0        | 0       | 0         | 0         | 0         | 0          | 0        | 0         | 0          | 0.0         | 0                  | 0.0                 | 0                 | 0.0                | 14.4 | 17.7      | 0        | 2         | 18         | 12         | 0          | 0          | 0          | 0          |
| 00-00 | 34    | 1        | 30      | 0        | 3        | 0        | 0       | 0         | 0         | 0         | 0          | 0        | 0         | 0          | 0.0         | 0                  | 0.0                 | 0                 | 0.0                | 14.7 | 18        | 0        | 2         | 18         | 14         | 0          | 0          | 0          | 0          |

Site 1  
Location Common Farm, Quemerford - Attached to Telepole, OSGR: SU 01268 69715  
Direction North

12845 / Quemerford 1  
April 2022 Common Farm, Quemerford - Attached  
Automatic Traffic Count North

Virtual Day (7)

Virtual Day (7)

| Time  | Total | 1<br>MCL | 2<br>SV | 3<br>SVT | 4<br>TB2 | 5<br>TB3 | 6<br>T4 | 7<br>ART3 | 8<br>ART4 | 9<br>ART5 | 10<br>ART6 | 11<br>BD | 12<br>DRT | JPSL<br>30 | JPSL%<br>30 | JSL1<br>35<br>ACPO | JSL1%<br>35<br>ACPO | JSL2<br>45<br>DfT | JSL2%<br>45<br>DfT | Mean | Vpp<br>85 | 0 -<br>5 | 5 -<br>10 | 10 -<br>15 | 15 -<br>20 | 20 -<br>25 | 25 -<br>30 | 30 -<br>35 | 35 -<br>40 |
|-------|-------|----------|---------|----------|----------|----------|---------|-----------|-----------|-----------|------------|----------|-----------|------------|-------------|--------------------|---------------------|-------------------|--------------------|------|-----------|----------|-----------|------------|------------|------------|------------|------------|------------|
| 0000  | 1     | 0        | 1       | 0        | 0        | 0        | 0       | 0         | 0         | 0         | 0          | 0        | 0         | 0          | 0.0         | 0                  | 0.0                 | 0                 | 0.0                | 17.1 | -         | 0        | 0         | 0          | 1          | 0          | 0          | 0          | 0          |
| 0100  | 0     | 0        | 0       | 0        | 0        | 0        | 0       | 0         | 0         | 0         | 0          | 0        | 0         | 0          | 0.0         | 0                  | 0.0                 | 0                 | 0.0                | 18.2 | -         | 0        | 0         | 0          | 0          | 0          | 0          | 0          | 0          |
| 0200  | 0     | 0        | 0       | 0        | 0        | 0        | 0       | 0         | 0         | 0         | 0          | 0        | 0         | 0          | 0.0         | 0                  | 0.0                 | 0                 | 0.0                | -    | -         | 0        | 0         | 0          | 0          | 0          | 0          | 0          | 0          |
| 0300  | 0     | 0        | 0       | 0        | 0        | 0        | 0       | 0         | 0         | 0         | 0          | 0        | 0         | 0          | 0.0         | 0                  | 0.0                 | 0                 | 0.0                | -    | -         | 0        | 0         | 0          | 0          | 0          | 0          | 0          | 0          |
| 0400  | 0     | 0        | 0       | 0        | 0        | 0        | 0       | 0         | 0         | 0         | 0          | 0        | 0         | 0          | 0.0         | 0                  | 0.0                 | 0                 | 0.0                | 18.7 | -         | 0        | 0         | 0          | 0          | 0          | 0          | 0          | 0          |
| 0500  | 0     | 0        | 0       | 0        | 0        | 0        | 0       | 0         | 0         | 0         | 0          | 0        | 0         | 0          | 0.0         | 0                  | 0.0                 | 0                 | 0.0                | -    | -         | 0        | 0         | 0          | 0          | 0          | 0          | 0          | 0          |
| 0600  | 0     | 0        | 0       | 0        | 0        | 0        | 0       | 0         | 0         | 0         | 0          | 0        | 0         | 0          | 0.0         | 0                  | 0.0                 | 0                 | 0.0                | -    | -         | 0        | 0         | 0          | 0          | 0          | 0          | 0          | 0          |
| 0700  | 1     | 0        | 1       | 0        | 0        | 0        | 0       | 0         | 0         | 0         | 0          | 0        | 0         | 0          | 0.0         | 0                  | 0.0                 | 0                 | 0.0                | 14.6 | -         | 0        | 0         | 1          | 1          | 0          | 0          | 0          | 0          |
| 0800  | 1     | 0        | 1       | 0        | 0        | 0        | 0       | 0         | 0         | 0         | 0          | 0        | 0         | 0          | 0.0         | 0                  | 0.0                 | 0                 | 0.0                | 14.1 | -         | 0        | 0         | 1          | 0          | 0          | 0          | 0          | 0          |
| 0900  | 1     | 0        | 1       | 0        | 0        | 0        | 0       | 0         | 0         | 0         | 0          | 0        | 0         | 0          | 0.0         | 0                  | 0.0                 | 0                 | 0.0                | 14.8 | -         | 0        | 0         | 1          | 0          | 0          | 0          | 0          | 0          |
| 1000  | 1     | 0        | 0       | 0        | 0        | 0        | 0       | 0         | 0         | 0         | 0          | 0        | 0         | 0          | 0.0         | 0                  | 0.0                 | 0                 | 0.0                | 13.5 | -         | 0        | 0         | 0          | 0          | 0          | 0          | 0          | 0          |
| 1100  | 2     | 0        | 2       | 0        | 0        | 0        | 0       | 0         | 0         | 0         | 0          | 0        | 0         | 0          | 0.0         | 0                  | 0.0                 | 0                 | 0.0                | 13.9 | -         | 0        | 0         | 1          | 1          | 0          | 0          | 0          | 0          |
| 1200  | 3     | 0        | 3       | 0        | 1        | 0        | 0       | 0         | 0         | 0         | 0          | 0        | 0         | 0          | 0.0         | 0                  | 0.0                 | 0                 | 0.0                | 14.8 | -         | 0        | 0         | 2          | 1          | 0          | 0          | 0          | 0          |
| 1300  | 3     | 0        | 3       | 0        | 1        | 0        | 0       | 0         | 0         | 0         | 0          | 0        | 0         | 0          | 0.0         | 0                  | 0.0                 | 0                 | 0.0                | 14.5 | -         | 0        | 0         | 2          | 1          | 0          | 0          | 0          | 0          |
| 1400  | 1     | 0        | 1       | 0        | 0        | 0        | 0       | 0         | 0         | 0         | 0          | 0        | 0         | 0          | 0.0         | 0                  | 0.0                 | 0                 | 0.0                | 14.7 | -         | 0        | 0         | 1          | 1          | 0          | 0          | 0          | 0          |
| 1500  | 2     | 0        | 2       | 0        | 0        | 0        | 0       | 0         | 0         | 0         | 0          | 0        | 0         | 0          | 0.0         | 0                  | 0.0                 | 0                 | 0.0                | 13.6 | -         | 0        | 0         | 1          | 1          | 0          | 0          | 0          | 0          |
| 1600  | 3     | 0        | 3       | 0        | 0        | 0        | 0       | 0         | 0         | 0         | 0          | 0        | 0         | 0          | 0.0         | 0                  | 0.0                 | 0                 | 0.0                | 13.4 | -         | 0        | 0         | 2          | 0          | 0          | 0          | 0          | 0          |
| 1700  | 3     | 0        | 3       | 0        | 0        | 0        | 0       | 0         | 0         | 0         | 0          | 0        | 0         | 0          | 0.0         | 0                  | 0.0                 | 0                 | 0.0                | 14.8 | -         | 0        | 0         | 2          | 1          | 0          | 0          | 0          | 0          |
| 1800  | 3     | 0        | 2       | 0        | 0        | 0        | 0       | 0         | 0         | 0         | 0          | 0        | 0         | 0          | 0.0         | 0                  | 0.0                 | 0                 | 0.0                | 13.7 | -         | 0        | 0         | 1          | 1          | 0          | 0          | 0          | 0          |
| 1900  | 1     | 0        | 1       | 0        | 0        | 0        | 0       | 0         | 0         | 0         | 0          | 0        | 0         | 0          | 0.0         | 0                  | 0.0                 | 0                 | 0.0                | 14.2 | -         | 0        | 0         | 1          | 0          | 0          | 0          | 0          | 0          |
| 2000  | 2     | 0        | 1       | 0        | 0        | 0        | 0       | 0         | 0         | 0         | 0          | 0        | 0         | 0          | 0.0         | 0                  | 0.0                 | 0                 | 0.0                | 14   | -         | 0        | 0         | 0          | 1          | 0          | 0          | 0          | 0          |
| 2100  | 1     | 0        | 1       | 0        | 0        | 0        | 0       | 0         | 0         | 0         | 0          | 0        | 0         | 0          | 0.0         | 0                  | 0.0                 | 0                 | 0.0                | 16.4 | -         | 0        | 0         | 0          | 1          | 0          | 0          | 0          | 0          |
| 2200  | 0     | 0        | 0       | 0        | 0        | 0        | 0       | 0         | 0         | 0         | 0          | 0        | 0         | 0          | 0.0         | 0                  | 0.0                 | 0                 | 0.0                | 14.2 | -         | 0        | 0         | 0          | 0          | 0          | 0          | 0          | 0          |
| 2300  | 0     | 0        | 0       | 0        | 0        | 0        | 0       | 0         | 0         | 0         | 0          | 0        | 0         | 0          | 0.0         | 0                  | 0.0                 | 0                 | 0.0                | 14.6 | -         | 0        | 0         | 0          | 0          | 0          | 0          | 0          | 0          |
| 07-19 | 25    | 0        | 21      | 0        | 3        | 0        | 0       | 0         | 0         | 0         | 0          | 0        | 0         | 0          | 0.0         | 0                  | 0.0                 | 0                 | 0.0                | 14.2 | 16.8      | 0        | 1         | 15         | 8          | 0          | 0          | 0          | 0          |
| 06-22 | 29    | 1        | 25      | 0        | 3        | 0        | 0       | 0         | 0         | 0         | 0          | 0        | 0         | 0          | 0.0         | 0                  | 0.0                 | 0                 | 0.0                | 14.3 | 17        | 0        | 1         | 17         | 10         | 0          | 0          | 0          | 0          |
| 06-00 | 29    | 1        | 25      | 0        | 3        | 0        | 0       | 0         | 0         | 0         | 0          | 0        | 0         | 0          | 0.0         | 0                  | 0.0                 | 0                 | 0.0                | 14.3 | 17        | 0        | 1         | 17         | 10         | 0          | 0          | 0          | 0          |
| 00-00 | 30    | 1        | 26      | 0        | 3        | 0        | 0       | 0         | 0         | 0         | 0          | 0        | 0         | 0          | 0.0         | 0                  | 0.0                 | 0                 | 0.0                | 14.4 | 17.4      | 0        | 1         | 17         | 11         | 0          | 0          | 0          | 0          |

Site 1  
Location Common Farm, Quemerford - Attached to Telepole, OSGR: SU 01268 69715  
Direction North


12845 / Quemerford 1  
April 2022 Common Farm, Quemerford - Attached  
Automatic Traffic Count North

Virtual Week (1)

Virtual Week (1)

| Time       | Total | 1<br>MCL | 2<br>SV | 3<br>SVT | 4<br>TB2 | 5<br>TB3 | 6<br>T4 | 7<br>ART3 | 8<br>ART4 | 9<br>ART5 | 10<br>ART6 | 11<br>BD | 12<br>DRT | JPSL<br>30 | JPSL%<br>30 | JSL1<br>35<br>ACPO | JSL1%<br>35<br>ACPO | JSL2<br>45<br>DfT | JSL2%<br>45<br>DfT | Mean | Vpp<br>85 | 0 -<br>5 | 5 -<br>10 | 10 -<br>15 | 15 -<br>20 | 20 -<br>25 | 25 -<br>30 | 30 -<br>35 | 35 -<br>40 |
|------------|-------|----------|---------|----------|----------|----------|---------|-----------|-----------|-----------|------------|----------|-----------|------------|-------------|--------------------|---------------------|-------------------|--------------------|------|-----------|----------|-----------|------------|------------|------------|------------|------------|------------|
| Mon        | 39    | 3        | 32      | 0        | 4        | 0        | 0       | 0         | 0         | 0         | 0          | 0        | 0         | 0          | 0.0         | 0                  | 0.0                 | 0                 | 0.0                | 14   | 17.2      | 0        | 4         | 21         | 14         | 0          | 0          | 0          | 0          |
| Tue        | 24    | 0        | 21      | 0        | 2        | 0        | 1       | 0         | 0         | 0         | 0          | 0        | 0         | 0          | 0.0         | 0                  | 0.0                 | 0                 | 0.0                | 14.5 | 17.4      | 0        | 0         | 15         | 9          | 0          | 0          | 0          | 0          |
| Wed        | 35    | 1        | 30      | 0        | 4        | 0        | 0       | 0         | 0         | 0         | 0          | 0        | 0         | 0          | 0.0         | 0                  | 0.0                 | 0                 | 0.0                | 14.4 | 17.8      | 0        | 2         | 19         | 14         | 0          | 0          | 0          | 0          |
| Thu        | 34    | 1        | 30      | 0        | 3        | 0        | 0       | 0         | 0         | 0         | 0          | 0        | 0         | 0          | 0.0         | 0                  | 0.0                 | 0                 | 0.0                | 14.7 | 18        | 0        | 2         | 18         | 14         | 0          | 0          | 0          | 0          |
| Fri        | 35    | 0        | 29      | 1        | 5        | 0        | 0       | 0         | 0         | 0         | 0          | 0        | 0         | 0          | 0.0         | 0                  | 0.0                 | 0                 | 0.0                | 14.1 | 16.2      | 0        | 0         | 23         | 12         | 0          | 0          | 0          | 0          |
| Sat        | 27    | 0        | 25      | 0        | 2        | 0        | 0       | 0         | 0         | 0         | 0          | 0        | 0         | 0          | 0.0         | 0                  | 0.0                 | 0                 | 0.0                | 14.6 | 17.1      | 0        | 1         | 16         | 10         | 0          | 0          | 0          | 0          |
| Sun        | 16    | 0        | 15      | 0        | 1        | 0        | 0       | 0         | 0         | 0         | 0          | 0        | 0         | 0          | 0.0         | 0                  | 0.0                 | 0                 | 0.0                | 14.8 | 17.6      | 0        | 1         | 8          | 6          | 1          | 0          | 0          | 0          |
| 5 Day Ave. | 33    | 1        | 28      | 0        | 4        | 0        | 0       | 0         | 0         | 0         | 0          | 0        | 0         | 0          | 0.0         | 0                  | 0.0                 | 0                 | 0.0                | 14.3 | 17.3      | 0        | 2         | 19         | 13         | 0          | 0          | 0          | 0          |
| 7 Day Ave. | 30    | 1        | 26      | 0        | 3        | 0        | 0       | 0         | 0         | 0         | 0          | 0        | 0         | 0          | 0.0         | 0                  | 0.0                 | 0                 | 0.0                | 14.4 | 17.4      | 0        | 1         | 17         | 11         | 0          | 0          | 0          | 0          |
| --         | 210   | 5        | 182     | 1        | 21       | 0        | 1       | 0         | 0         | 0         | 0          | 0        | 0         | 0          | 0.0         | 0                  | 0.0                 | 0                 | 0.0                | 14.4 | 17.4      | 0        | 10        | 120        | 79         | 1          | 0          | 0          | 0          |

Summary Graphs

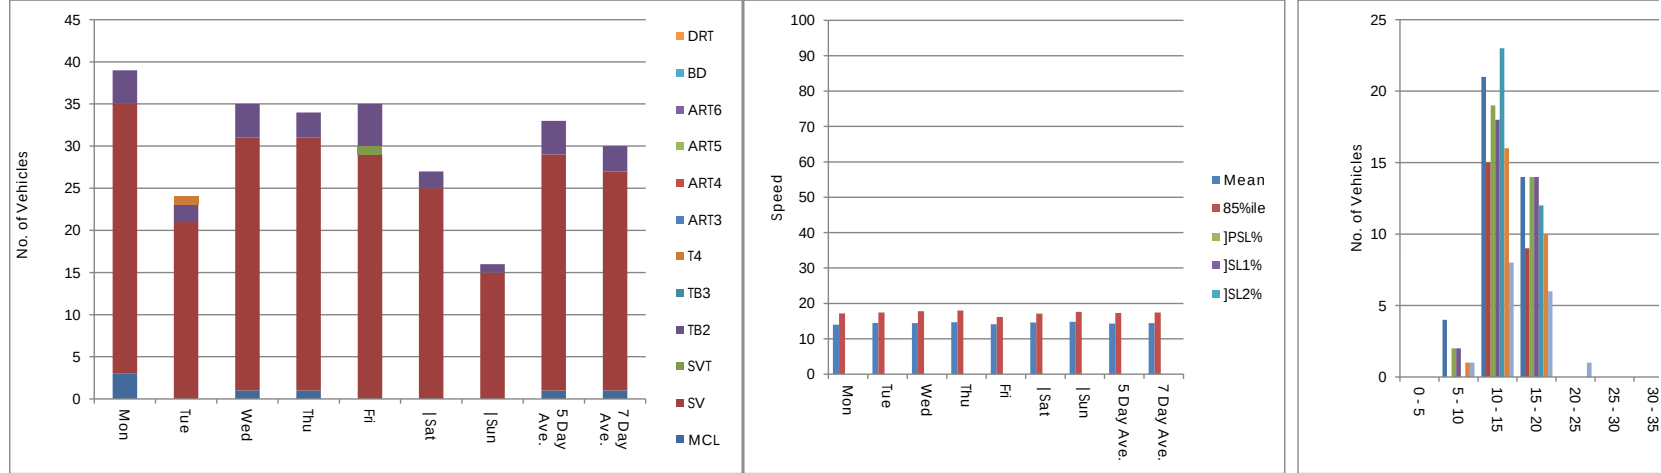

Site  
Location to Telepole, OSGR: SU 01268 69715  
Direction

12845 / Quemerford  
April 2022  
Automatic Traffic Count

| Time  | Total | Speed Bins (mph) |         |         |         |         |         |         |         |         |         |         |          |           |           |           |           |           |           |           |           |
|-------|-------|------------------|---------|---------|---------|---------|---------|---------|---------|---------|---------|---------|----------|-----------|-----------|-----------|-----------|-----------|-----------|-----------|-----------|
|       |       | 40 - 45          | 45 - 50 | 50 - 55 | 55 - 60 | 60 - 65 | 65 - 70 | 70 - 75 | 75 - 80 | 80 - 85 | 85 - 90 | 90 - 95 | 95 - 100 | 100 - 105 | 105 - 110 | 110 - 115 | 115 - 120 | 120 - 125 | 125 - 130 | 130 - 135 | 135 - 140 |
| 0000  | 0     | 0                | 0       | 0       | 0       | 0       | 0       | 0       | 0       | 0       | 0       | 0       | 0        | 0         | 0         | 0         | 0         | 0         | 0         | 0         | 0         |
| 0100  | 1     | 0                | 0       | 0       | 0       | 0       | 0       | 0       | 0       | 0       | 0       | 0       | 0        | 0         | 0         | 0         | 0         | 0         | 0         | 0         | 0         |
| 0200  | 0     | 0                | 0       | 0       | 0       | 0       | 0       | 0       | 0       | 0       | 0       | 0       | 0        | 0         | 0         | 0         | 0         | 0         | 0         | 0         | 0         |
| 0300  | 0     | 0                | 0       | 0       | 0       | 0       | 0       | 0       | 0       | 0       | 0       | 0       | 0        | 0         | 0         | 0         | 0         | 0         | 0         | 0         | 0         |
| 0400  | 0     | 0                | 0       | 0       | 0       | 0       | 0       | 0       | 0       | 0       | 0       | 0       | 0        | 0         | 0         | 0         | 0         | 0         | 0         | 0         | 0         |
| 0500  | 0     | 0                | 0       | 0       | 0       | 0       | 0       | 0       | 0       | 0       | 0       | 0       | 0        | 0         | 0         | 0         | 0         | 0         | 0         | 0         | 0         |
| 0600  | 0     | 0                | 0       | 0       | 0       | 0       | 0       | 0       | 0       | 0       | 0       | 0       | 0        | 0         | 0         | 0         | 0         | 0         | 0         | 0         | 0         |
| 0700  | 2     | 0                | 0       | 0       | 0       | 0       | 0       | 0       | 0       | 0       | 0       | 0       | 0        | 0         | 0         | 0         | 0         | 0         | 0         | 0         | 0         |
| 0800  | 3     | 0                | 0       | 0       | 0       | 0       | 0       | 0       | 0       | 0       | 0       | 0       | 0        | 0         | 0         | 0         | 0         | 0         | 0         | 0         | 0         |
| 0900  | 0     | 0                | 0       | 0       | 0       | 0       | 0       | 0       | 0       | 0       | 0       | 0       | 0        | 0         | 0         | 0         | 0         | 0         | 0         | 0         | 0         |
| 1000  | 0     | 0                | 0       | 0       | 0       | 0       | 0       | 0       | 0       | 0       | 0       | 0       | 0        | 0         | 0         | 0         | 0         | 0         | 0         | 0         | 0         |
| 1100  | 1     | 0                | 0       | 0       | 0       | 0       | 0       | 0       | 0       | 0       | 0       | 0       | 0        | 0         | 0         | 0         | 0         | 0         | 0         | 0         | 0         |
| 1200  | 3     | 0                | 0       | 0       | 0       | 0       | 0       | 0       | 0       | 0       | 0       | 0       | 0        | 0         | 0         | 0         | 0         | 0         | 0         | 0         | 0         |
| 1300  | 5     | 0                | 0       | 0       | 0       | 0       | 0       | 0       | 0       | 0       | 0       | 0       | 0        | 0         | 0         | 0         | 0         | 0         | 0         | 0         | 0         |
| 1400  | 4     | 0                | 0       | 0       | 0       | 0       | 0       | 0       | 0       | 0       | 0       | 0       | 0        | 0         | 0         | 0         | 0         | 0         | 0         | 0         | 0         |
| 1500  | 3     | 0                | 0       | 0       | 0       | 0       | 0       | 0       | 0       | 0       | 0       | 0       | 0        | 0         | 0         | 0         | 0         | 0         | 0         | 0         | 0         |
| 1600  | 3     | 0                | 0       | 0       | 0       | 0       | 0       | 0       | 0       | 0       | 0       | 0       | 0        | 0         | 0         | 0         | 0         | 0         | 0         | 0         | 0         |
| 1700  | 2     | 0                | 0       | 0       | 0       | 0       | 0       | 0       | 0       | 0       | 0       | 0       | 0        | 0         | 0         | 0         | 0         | 0         | 0         | 0         | 0         |
| 1800  | 3     | 0                | 0       | 0       | 0       | 0       | 0       | 0       | 0       | 0       | 0       | 0       | 0        | 0         | 0         | 0         | 0         | 0         | 0         | 0         | 0         |
| 1900  | 2     | 0                | 0       | 0       | 0       | 0       | 0       | 0       | 0       | 0       | 0       | 0       | 0        | 0         | 0         | 0         | 0         | 0         | 0         | 0         | 0         |
| 2000  | 1     | 0                | 0       | 0       | 0       | 0       | 0       | 0       | 0       | 0       | 0       | 0       | 0        | 0         | 0         | 0         | 0         | 0         | 0         | 0         | 0         |
| 2100  | 2     | 0                | 0       | 0       | 0       | 0       | 0       | 0       | 0       | 0       | 0       | 0       | 0        | 0         | 0         | 0         | 0         | 0         | 0         | 0         | 0         |
| 2200  | 0     | 0                | 0       | 0       | 0       | 0       | 0       | 0       | 0       | 0       | 0       | 0       | 0        | 0         | 0         | 0         | 0         | 0         | 0         | 0         | 0         |
| 2300  | 0     | 0                | 0       | 0       | 0       | 0       | 0       | 0       | 0       | 0       | 0       | 0       | 0        | 0         | 0         | 0         | 0         | 0         | 0         | 0         | 0         |
| 07-19 | 29    | 0                | 0       | 0       | 0       | 0       | 0       | 0       | 0       | 0       | 0       | 0       | 0        | 0         | 0         | 0         | 0         | 0         | 0         | 0         | 0         |
| 06-22 | 34    | 0                | 0       | 0       | 0       | 0       | 0       | 0       | 0       | 0       | 0       | 0       | 0        | 0         | 0         | 0         | 0         | 0         | 0         | 0         | 0         |
| 06-00 | 34    | 0                | 0       | 0       | 0       | 0       | 0       | 0       | 0       | 0       | 0       | 0       | 0        | 0         | 0         | 0         | 0         | 0         | 0         | 0         | 0         |
| 00-00 | 35    | 0                | 0       | 0       | 0       | 0       | 0       | 0       | 0       | 0       | 0       | 0       | 0        | 0         | 0         | 0         | 0         | 0         | 0         | 0         | 0         |

Site  
Location to Telepole, OSGR: SU 01268 69715  
Direction

12845 / Quemerford  
April 2022  
Automatic Traffic Count

| Time  | Total | Speed Bins (mph) |         |         |         |         |         |         |         |         |         |         |          |           |           |           |           |           |           |           |           |
|-------|-------|------------------|---------|---------|---------|---------|---------|---------|---------|---------|---------|---------|----------|-----------|-----------|-----------|-----------|-----------|-----------|-----------|-----------|
|       |       | 40 - 45          | 45 - 50 | 50 - 55 | 55 - 60 | 60 - 65 | 65 - 70 | 70 - 75 | 75 - 80 | 80 - 85 | 85 - 90 | 90 - 95 | 95 - 100 | 100 - 105 | 105 - 110 | 110 - 115 | 115 - 120 | 120 - 125 | 125 - 130 | 130 - 135 | 135 - 140 |
| 0000  | 3     | 0                | 0       | 0       | 0       | 0       | 0       | 0       | 0       | 0       | 0       | 0       | 0        | 0         | 0         | 0         | 0         | 0         | 0         | 0         | 0         |
| 0100  | 0     | 0                | 0       | 0       | 0       | 0       | 0       | 0       | 0       | 0       | 0       | 0       | 0        | 0         | 0         | 0         | 0         | 0         | 0         | 0         | 0         |
| 0200  | 0     | 0                | 0       | 0       | 0       | 0       | 0       | 0       | 0       | 0       | 0       | 0       | 0        | 0         | 0         | 0         | 0         | 0         | 0         | 0         | 0         |
| 0300  | 0     | 0                | 0       | 0       | 0       | 0       | 0       | 0       | 0       | 0       | 0       | 0       | 0        | 0         | 0         | 0         | 0         | 0         | 0         | 0         | 0         |
| 0400  | 0     | 0                | 0       | 0       | 0       | 0       | 0       | 0       | 0       | 0       | 0       | 0       | 0        | 0         | 0         | 0         | 0         | 0         | 0         | 0         | 0         |
| 0500  | 0     | 0                | 0       | 0       | 0       | 0       | 0       | 0       | 0       | 0       | 0       | 0       | 0        | 0         | 0         | 0         | 0         | 0         | 0         | 0         | 0         |
| 0600  | 0     | 0                | 0       | 0       | 0       | 0       | 0       | 0       | 0       | 0       | 0       | 0       | 0        | 0         | 0         | 0         | 0         | 0         | 0         | 0         | 0         |
| 0700  | 1     | 0                | 0       | 0       | 0       | 0       | 0       | 0       | 0       | 0       | 0       | 0       | 0        | 0         | 0         | 0         | 0         | 0         | 0         | 0         | 0         |
| 0800  | 0     | 0                | 0       | 0       | 0       | 0       | 0       | 0       | 0       | 0       | 0       | 0       | 0        | 0         | 0         | 0         | 0         | 0         | 0         | 0         | 0         |
| 0900  | 0     | 0                | 0       | 0       | 0       | 0       | 0       | 0       | 0       | 0       | 0       | 0       | 0        | 0         | 0         | 0         | 0         | 0         | 0         | 0         | 0         |
| 1000  | 0     | 0                | 0       | 0       | 0       | 0       | 0       | 0       | 0       | 0       | 0       | 0       | 0        | 0         | 0         | 0         | 0         | 0         | 0         | 0         | 0         |
| 1100  | 2     | 0                | 0       | 0       | 0       | 0       | 0       | 0       | 0       | 0       | 0       | 0       | 0        | 0         | 0         | 0         | 0         | 0         | 0         | 0         | 0         |
| 1200  | 4     | 0                | 0       | 0       | 0       | 0       | 0       | 0       | 0       | 0       | 0       | 0       | 0        | 0         | 0         | 0         | 0         | 0         | 0         | 0         | 0         |
| 1300  | 3     | 0                | 0       | 0       | 0       | 0       | 0       | 0       | 0       | 0       | 0       | 0       | 0        | 0         | 0         | 0         | 0         | 0         | 0         | 0         | 0         |
| 1400  | 2     | 0                | 0       | 0       | 0       | 0       | 0       | 0       | 0       | 0       | 0       | 0       | 0        | 0         | 0         | 0         | 0         | 0         | 0         | 0         | 0         |
| 1500  | 3     | 0                | 0       | 0       | 0       | 0       | 0       | 0       | 0       | 0       | 0       | 0       | 0        | 0         | 0         | 0         | 0         | 0         | 0         | 0         | 0         |
| 1600  | 2     | 0                | 0       | 0       | 0       | 0       | 0       | 0       | 0       | 0       | 0       | 0       | 0        | 0         | 0         | 0         | 0         | 0         | 0         | 0         | 0         |
| 1700  | 2     | 0                | 0       | 0       | 0       | 0       | 0       | 0       | 0       | 0       | 0       | 0       | 0        | 0         | 0         | 0         | 0         | 0         | 0         | 0         | 0         |
| 1800  | 1     | 0                | 0       | 0       | 0       | 0       | 0       | 0       | 0       | 0       | 0       | 0       | 0        | 0         | 0         | 0         | 0         | 0         | 0         | 0         | 0         |
| 1900  | 1     | 0                | 0       | 0       | 0       | 0       | 0       | 0       | 0       | 0       | 0       | 0       | 0        | 0         | 0         | 0         | 0         | 0         | 0         | 0         | 0         |
| 2000  | 1     | 0                | 0       | 0       | 0       | 0       | 0       | 0       | 0       | 0       | 0       | 0       | 0        | 0         | 0         | 0         | 0         | 0         | 0         | 0         | 0         |
| 2100  | 1     | 0                | 0       | 0       | 0       | 0       | 0       | 0       | 0       | 0       | 0       | 0       | 0        | 0         | 0         | 0         | 0         | 0         | 0         | 0         | 0         |
| 2200  | 0     | 0                | 0       | 0       | 0       | 0       | 0       | 0       | 0       | 0       | 0       | 0       | 0        | 0         | 0         | 0         | 0         | 0         | 0         | 0         | 0         |
| 2300  | 1     | 0                | 0       | 0       | 0       | 0       | 0       | 0       | 0       | 0       | 0       | 0       | 0        | 0         | 0         | 0         | 0         | 0         | 0         | 0         | 0         |
| 07-19 | 20    | 0                | 0       | 0       | 0       | 0       | 0       | 0       | 0       | 0       | 0       | 0       | 0        | 0         | 0         | 0         | 0         | 0         | 0         | 0         | 0         |
| 06-22 | 23    | 0                | 0       | 0       | 0       | 0       | 0       | 0       | 0       | 0       | 0       | 0       | 0        | 0         | 0         | 0         | 0         | 0         | 0         | 0         | 0         |
| 06-00 | 24    | 0                | 0       | 0       | 0       | 0       | 0       | 0       | 0       | 0       | 0       | 0       | 0        | 0         | 0         | 0         | 0         | 0         | 0         | 0         | 0         |
| 00-00 | 27    | 0                | 0       | 0       | 0       | 0       | 0       | 0       | 0       | 0       | 0       | 0       | 0        | 0         | 0         | 0         | 0         | 0         | 0         | 0         | 0         |

Site  
Location to Telepole, OSGR: SU 01268 69715  
Direction

12845 / Quemerford  
April 2022  
Automatic Traffic Count

| Time  | Total | Speed Bins (mph) |         |         |         |         |         |         |         |         |         |         |          |           |           |           |           |           |           |           |           |
|-------|-------|------------------|---------|---------|---------|---------|---------|---------|---------|---------|---------|---------|----------|-----------|-----------|-----------|-----------|-----------|-----------|-----------|-----------|
|       |       | 40 - 45          | 45 - 50 | 50 - 55 | 55 - 60 | 60 - 65 | 65 - 70 | 70 - 75 | 75 - 80 | 80 - 85 | 85 - 90 | 90 - 95 | 95 - 100 | 100 - 105 | 105 - 110 | 110 - 115 | 115 - 120 | 120 - 125 | 125 - 130 | 130 - 135 | 135 - 140 |
| 0000  | 0     | 0                | 0       | 0       | 0       | 0       | 0       | 0       | 0       | 0       | 0       | 0       | 0        | 0         | 0         | 0         | 0         | 0         | 0         | 0         | 0         |
| 0100  | 0     | 0                | 0       | 0       | 0       | 0       | 0       | 0       | 0       | 0       | 0       | 0       | 0        | 0         | 0         | 0         | 0         | 0         | 0         | 0         | 0         |
| 0200  | 0     | 0                | 0       | 0       | 0       | 0       | 0       | 0       | 0       | 0       | 0       | 0       | 0        | 0         | 0         | 0         | 0         | 0         | 0         | 0         | 0         |
| 0300  | 0     | 0                | 0       | 0       | 0       | 0       | 0       | 0       | 0       | 0       | 0       | 0       | 0        | 0         | 0         | 0         | 0         | 0         | 0         | 0         | 0         |
| 0400  | 0     | 0                | 0       | 0       | 0       | 0       | 0       | 0       | 0       | 0       | 0       | 0       | 0        | 0         | 0         | 0         | 0         | 0         | 0         | 0         | 0         |
| 0500  | 0     | 0                | 0       | 0       | 0       | 0       | 0       | 0       | 0       | 0       | 0       | 0       | 0        | 0         | 0         | 0         | 0         | 0         | 0         | 0         | 0         |
| 0600  | 0     | 0                | 0       | 0       | 0       | 0       | 0       | 0       | 0       | 0       | 0       | 0       | 0        | 0         | 0         | 0         | 0         | 0         | 0         | 0         | 0         |
| 0700  | 0     | 0                | 0       | 0       | 0       | 0       | 0       | 0       | 0       | 0       | 0       | 0       | 0        | 0         | 0         | 0         | 0         | 0         | 0         | 0         | 0         |
| 0800  | 0     | 0                | 0       | 0       | 0       | 0       | 0       | 0       | 0       | 0       | 0       | 0       | 0        | 0         | 0         | 0         | 0         | 0         | 0         | 0         | 0         |
| 0900  | 2     | 0                | 0       | 0       | 0       | 0       | 0       | 0       | 0       | 0       | 0       | 0       | 0        | 0         | 0         | 0         | 0         | 0         | 0         | 0         | 0         |
| 1000  | 1     | 0                | 0       | 0       | 0       | 0       | 0       | 0       | 0       | 0       | 0       | 0       | 0        | 0         | 0         | 0         | 0         | 0         | 0         | 0         | 0         |
| 1100  | 2     | 0                | 0       | 0       | 0       | 0       | 0       | 0       | 0       | 0       | 0       | 0       | 0        | 0         | 0         | 0         | 0         | 0         | 0         | 0         | 0         |
| 1200  | 0     | 0                | 0       | 0       | 0       | 0       | 0       | 0       | 0       | 0       | 0       | 0       | 0        | 0         | 0         | 0         | 0         | 0         | 0         | 0         | 0         |
| 1300  | 3     | 0                | 0       | 0       | 0       | 0       | 0       | 0       | 0       | 0       | 0       | 0       | 0        | 0         | 0         | 0         | 0         | 0         | 0         | 0         | 0         |
| 1400  | 0     | 0                | 0       | 0       | 0       | 0       | 0       | 0       | 0       | 0       | 0       | 0       | 0        | 0         | 0         | 0         | 0         | 0         | 0         | 0         | 0         |
| 1500  | 1     | 0                | 0       | 0       | 0       | 0       | 0       | 0       | 0       | 0       | 0       | 0       | 0        | 0         | 0         | 0         | 0         | 0         | 0         | 0         | 0         |
| 1600  | 0     | 0                | 0       | 0       | 0       | 0       | 0       | 0       | 0       | 0       | 0       | 0       | 0        | 0         | 0         | 0         | 0         | 0         | 0         | 0         | 0         |
| 1700  | 3     | 0                | 0       | 0       | 0       | 0       | 0       | 0       | 0       | 0       | 0       | 0       | 0        | 0         | 0         | 0         | 0         | 0         | 0         | 0         | 0         |
| 1800  | 3     | 0                | 0       | 0       | 0       | 0       | 0       | 0       | 0       | 0       | 0       | 0       | 0        | 0         | 0         | 0         | 0         | 0         | 0         | 0         | 0         |
| 1900  | 0     | 0                | 0       | 0       | 0       | 0       | 0       | 0       | 0       | 0       | 0       | 0       | 0        | 0         | 0         | 0         | 0         | 0         | 0         | 0         | 0         |
| 2000  | 1     | 0                | 0       | 0       | 0       | 0       | 0       | 0       | 0       | 0       | 0       | 0       | 0        | 0         | 0         | 0         | 0         | 0         | 0         | 0         | 0         |
| 2100  | 0     | 0                | 0       | 0       | 0       | 0       | 0       | 0       | 0       | 0       | 0       | 0       | 0        | 0         | 0         | 0         | 0         | 0         | 0         | 0         | 0         |
| 2200  | 0     | 0                | 0       | 0       | 0       | 0       | 0       | 0       | 0       | 0       | 0       | 0       | 0        | 0         | 0         | 0         | 0         | 0         | 0         | 0         | 0         |
| 2300  | 0     | 0                | 0       | 0       | 0       | 0       | 0       | 0       | 0       | 0       | 0       | 0       | 0        | 0         | 0         | 0         | 0         | 0         | 0         | 0         | 0         |
| 07-19 | 15    | 0                | 0       | 0       | 0       | 0       | 0       | 0       | 0       | 0       | 0       | 0       | 0        | 0         | 0         | 0         | 0         | 0         | 0         | 0         | 0         |
| 06-22 | 16    | 0                | 0       | 0       | 0       | 0       | 0       | 0       | 0       | 0       | 0       | 0       | 0        | 0         | 0         | 0         | 0         | 0         | 0         | 0         | 0         |
| 06-00 | 16    | 0                | 0       | 0       | 0       | 0       | 0       | 0       | 0       | 0       | 0       | 0       | 0        | 0         | 0         | 0         | 0         | 0         | 0         | 0         | 0         |
| 00-00 | 16    | 0                | 0       | 0       | 0       | 0       | 0       | 0       | 0       | 0       | 0       | 0       | 0        | 0         | 0         | 0         | 0         | 0         | 0         | 0         | 0         |

Site  
Location to Telepole, OSGR: SU 01268 69715  
Direction

12845 / Quemerford  
April 2022  
Automatic Traffic Count

| Time  | Total | Speed Bins (mph) |         |         |         |         |         |         |         |         |         |         |          |           |           |           |           |           |           |           |           |
|-------|-------|------------------|---------|---------|---------|---------|---------|---------|---------|---------|---------|---------|----------|-----------|-----------|-----------|-----------|-----------|-----------|-----------|-----------|
|       |       | 40 - 45          | 45 - 50 | 50 - 55 | 55 - 60 | 60 - 65 | 65 - 70 | 70 - 75 | 75 - 80 | 80 - 85 | 85 - 90 | 90 - 95 | 95 - 100 | 100 - 105 | 105 - 110 | 110 - 115 | 115 - 120 | 120 - 125 | 125 - 130 | 130 - 135 | 135 - 140 |
| 0000  | 0     | 0                | 0       | 0       | 0       | 0       | 0       | 0       | 0       | 0       | 0       | 0       | 0        | 0         | 0         | 0         | 0         | 0         | 0         | 0         | 0         |
| 0100  | 0     | 0                | 0       | 0       | 0       | 0       | 0       | 0       | 0       | 0       | 0       | 0       | 0        | 0         | 0         | 0         | 0         | 0         | 0         | 0         | 0         |
| 0200  | 0     | 0                | 0       | 0       | 0       | 0       | 0       | 0       | 0       | 0       | 0       | 0       | 0        | 0         | 0         | 0         | 0         | 0         | 0         | 0         | 0         |
| 0300  | 0     | 0                | 0       | 0       | 0       | 0       | 0       | 0       | 0       | 0       | 0       | 0       | 0        | 0         | 0         | 0         | 0         | 0         | 0         | 0         | 0         |
| 0400  | 0     | 0                | 0       | 0       | 0       | 0       | 0       | 0       | 0       | 0       | 0       | 0       | 0        | 0         | 0         | 0         | 0         | 0         | 0         | 0         | 0         |
| 0500  | 0     | 0                | 0       | 0       | 0       | 0       | 0       | 0       | 0       | 0       | 0       | 0       | 0        | 0         | 0         | 0         | 0         | 0         | 0         | 0         | 0         |
| 0600  | 0     | 0                | 0       | 0       | 0       | 0       | 0       | 0       | 0       | 0       | 0       | 0       | 0        | 0         | 0         | 0         | 0         | 0         | 0         | 0         | 0         |
| 0700  | 2     | 0                | 0       | 0       | 0       | 0       | 0       | 0       | 0       | 0       | 0       | 0       | 0        | 0         | 0         | 0         | 0         | 0         | 0         | 0         | 0         |
| 0800  | 3     | 0                | 0       | 0       | 0       | 0       | 0       | 0       | 0       | 0       | 0       | 0       | 0        | 0         | 0         | 0         | 0         | 0         | 0         | 0         | 0         |
| 0900  | 3     | 0                | 0       | 0       | 0       | 0       | 0       | 0       | 0       | 0       | 0       | 0       | 0        | 0         | 0         | 0         | 0         | 0         | 0         | 0         | 0         |
| 1000  | 1     | 0                | 0       | 0       | 0       | 0       | 0       | 0       | 0       | 0       | 0       | 0       | 0        | 0         | 0         | 0         | 0         | 0         | 0         | 0         | 0         |
| 1100  | 3     | 0                | 0       | 0       | 0       | 0       | 0       | 0       | 0       | 0       | 0       | 0       | 0        | 0         | 0         | 0         | 0         | 0         | 0         | 0         | 0         |
| 1200  | 6     | 0                | 0       | 0       | 0       | 0       | 0       | 0       | 0       | 0       | 0       | 0       | 0        | 0         | 0         | 0         | 0         | 0         | 0         | 0         | 0         |
| 1300  | 4     | 0                | 0       | 0       | 0       | 0       | 0       | 0       | 0       | 0       | 0       | 0       | 0        | 0         | 0         | 0         | 0         | 0         | 0         | 0         | 0         |
| 1400  | 3     | 0                | 0       | 0       | 0       | 0       | 0       | 0       | 0       | 0       | 0       | 0       | 0        | 0         | 0         | 0         | 0         | 0         | 0         | 0         | 0         |
| 1500  | 0     | 0                | 0       | 0       | 0       | 0       | 0       | 0       | 0       | 0       | 0       | 0       | 0        | 0         | 0         | 0         | 0         | 0         | 0         | 0         | 0         |
| 1600  | 3     | 0                | 0       | 0       | 0       | 0       | 0       | 0       | 0       | 0       | 0       | 0       | 0        | 0         | 0         | 0         | 0         | 0         | 0         | 0         | 0         |
| 1700  | 4     | 0                | 0       | 0       | 0       | 0       | 0       | 0       | 0       | 0       | 0       | 0       | 0        | 0         | 0         | 0         | 0         | 0         | 0         | 0         | 0         |
| 1800  | 2     | 0                | 0       | 0       | 0       | 0       | 0       | 0       | 0       | 0       | 0       | 0       | 0        | 0         | 0         | 0         | 0         | 0         | 0         | 0         | 0         |
| 1900  | 1     | 0                | 0       | 0       | 0       | 0       | 0       | 0       | 0       | 0       | 0       | 0       | 0        | 0         | 0         | 0         | 0         | 0         | 0         | 0         | 0         |
| 2000  | 4     | 0                | 0       | 0       | 0       | 0       | 0       | 0       | 0       | 0       | 0       | 0       | 0        | 0         | 0         | 0         | 0         | 0         | 0         | 0         | 0         |
| 2100  | 0     | 0                | 0       | 0       | 0       | 0       | 0       | 0       | 0       | 0       | 0       | 0       | 0        | 0         | 0         | 0         | 0         | 0         | 0         | 0         | 0         |
| 2200  | 0     | 0                | 0       | 0       | 0       | 0       | 0       | 0       | 0       | 0       | 0       | 0       | 0        | 0         | 0         | 0         | 0         | 0         | 0         | 0         | 0         |
| 2300  | 0     | 0                | 0       | 0       | 0       | 0       | 0       | 0       | 0       | 0       | 0       | 0       | 0        | 0         | 0         | 0         | 0         | 0         | 0         | 0         | 0         |
| 07-19 | 34    | 0                | 0       | 0       | 0       | 0       | 0       | 0       | 0       | 0       | 0       | 0       | 0        | 0         | 0         | 0         | 0         | 0         | 0         | 0         | 0         |
| 06-22 | 39    | 0                | 0       | 0       | 0       | 0       | 0       | 0       | 0       | 0       | 0       | 0       | 0        | 0         | 0         | 0         | 0         | 0         | 0         | 0         | 0         |
| 06-00 | 39    | 0                | 0       | 0       | 0       | 0       | 0       | 0       | 0       | 0       | 0       | 0       | 0        | 0         | 0         | 0         | 0         | 0         | 0         | 0         | 0         |
| 00-00 | 39    | 0                | 0       | 0       | 0       | 0       | 0       | 0       | 0       | 0       | 0       | 0       | 0        | 0         | 0         | 0         | 0         | 0         | 0         | 0         | 0         |

Site  
Location to Telepole, OSGR: SU 01268 69715  
Direction

12845 / Quemerford  
April 2022  
Automatic Traffic Count

| Time  | Total | Speed Bins (mph) |         |         |         |         |         |         |         |         |         |         |          |           |           |           |           |           |           |           |           |
|-------|-------|------------------|---------|---------|---------|---------|---------|---------|---------|---------|---------|---------|----------|-----------|-----------|-----------|-----------|-----------|-----------|-----------|-----------|
|       |       | 40 - 45          | 45 - 50 | 50 - 55 | 55 - 60 | 60 - 65 | 65 - 70 | 70 - 75 | 75 - 80 | 80 - 85 | 85 - 90 | 90 - 95 | 95 - 100 | 100 - 105 | 105 - 110 | 110 - 115 | 115 - 120 | 120 - 125 | 125 - 130 | 130 - 135 | 135 - 140 |
| 0000  | 1     | 0                | 0       | 0       | 0       | 0       | 0       | 0       | 0       | 0       | 0       | 0       | 0        | 0         | 0         | 0         | 0         | 0         | 0         | 0         | 0         |
| 0100  | 0     | 0                | 0       | 0       | 0       | 0       | 0       | 0       | 0       | 0       | 0       | 0       | 0        | 0         | 0         | 0         | 0         | 0         | 0         | 0         | 0         |
| 0200  | 0     | 0                | 0       | 0       | 0       | 0       | 0       | 0       | 0       | 0       | 0       | 0       | 0        | 0         | 0         | 0         | 0         | 0         | 0         | 0         | 0         |
| 0300  | 0     | 0                | 0       | 0       | 0       | 0       | 0       | 0       | 0       | 0       | 0       | 0       | 0        | 0         | 0         | 0         | 0         | 0         | 0         | 0         | 0         |
| 0400  | 0     | 0                | 0       | 0       | 0       | 0       | 0       | 0       | 0       | 0       | 0       | 0       | 0        | 0         | 0         | 0         | 0         | 0         | 0         | 0         | 0         |
| 0500  | 0     | 0                | 0       | 0       | 0       | 0       | 0       | 0       | 0       | 0       | 0       | 0       | 0        | 0         | 0         | 0         | 0         | 0         | 0         | 0         | 0         |
| 0600  | 0     | 0                | 0       | 0       | 0       | 0       | 0       | 0       | 0       | 0       | 0       | 0       | 0        | 0         | 0         | 0         | 0         | 0         | 0         | 0         | 0         |
| 0700  | 2     | 0                | 0       | 0       | 0       | 0       | 0       | 0       | 0       | 0       | 0       | 0       | 0        | 0         | 0         | 0         | 0         | 0         | 0         | 0         | 0         |
| 0800  | 1     | 0                | 0       | 0       | 0       | 0       | 0       | 0       | 0       | 0       | 0       | 0       | 0        | 0         | 0         | 0         | 0         | 0         | 0         | 0         | 0         |
| 0900  | 0     | 0                | 0       | 0       | 0       | 0       | 0       | 0       | 0       | 0       | 0       | 0       | 0        | 0         | 0         | 0         | 0         | 0         | 0         | 0         | 0         |
| 1000  | 1     | 0                | 0       | 0       | 0       | 0       | 0       | 0       | 0       | 0       | 0       | 0       | 0        | 0         | 0         | 0         | 0         | 0         | 0         | 0         | 0         |
| 1100  | 2     | 0                | 0       | 0       | 0       | 0       | 0       | 0       | 0       | 0       | 0       | 0       | 0        | 0         | 0         | 0         | 0         | 0         | 0         | 0         | 0         |
| 1200  | 3     | 0                | 0       | 0       | 0       | 0       | 0       | 0       | 0       | 0       | 0       | 0       | 0        | 0         | 0         | 0         | 0         | 0         | 0         | 0         | 0         |
| 1300  | 0     | 0                | 0       | 0       | 0       | 0       | 0       | 0       | 0       | 0       | 0       | 0       | 0        | 0         | 0         | 0         | 0         | 0         | 0         | 0         | 0         |
| 1400  | 1     | 0                | 0       | 0       | 0       | 0       | 0       | 0       | 0       | 0       | 0       | 0       | 0        | 0         | 0         | 0         | 0         | 0         | 0         | 0         | 0         |
| 1500  | 0     | 0                | 0       | 0       | 0       | 0       | 0       | 0       | 0       | 0       | 0       | 0       | 0        | 0         | 0         | 0         | 0         | 0         | 0         | 0         | 0         |
| 1600  | 2     | 0                | 0       | 0       | 0       | 0       | 0       | 0       | 0       | 0       | 0       | 0       | 0        | 0         | 0         | 0         | 0         | 0         | 0         | 0         | 0         |
| 1700  | 4     | 0                | 0       | 0       | 0       | 0       | 0       | 0       | 0       | 0       | 0       | 0       | 0        | 0         | 0         | 0         | 0         | 0         | 0         | 0         | 0         |
| 1800  | 3     | 0                | 0       | 0       | 0       | 0       | 0       | 0       | 0       | 0       | 0       | 0       | 0        | 0         | 0         | 0         | 0         | 0         | 0         | 0         | 0         |
| 1900  | 3     | 0                | 0       | 0       | 0       | 0       | 0       | 0       | 0       | 0       | 0       | 0       | 0        | 0         | 0         | 0         | 0         | 0         | 0         | 0         | 0         |
| 2000  | 1     | 0                | 0       | 0       | 0       | 0       | 0       | 0       | 0       | 0       | 0       | 0       | 0        | 0         | 0         | 0         | 0         | 0         | 0         | 0         | 0         |
| 2100  | 0     | 0                | 0       | 0       | 0       | 0       | 0       | 0       | 0       | 0       | 0       | 0       | 0        | 0         | 0         | 0         | 0         | 0         | 0         | 0         | 0         |
| 2200  | 0     | 0                | 0       | 0       | 0       | 0       | 0       | 0       | 0       | 0       | 0       | 0       | 0        | 0         | 0         | 0         | 0         | 0         | 0         | 0         | 0         |
| 2300  | 0     | 0                | 0       | 0       | 0       | 0       | 0       | 0       | 0       | 0       | 0       | 0       | 0        | 0         | 0         | 0         | 0         | 0         | 0         | 0         | 0         |
| 07-19 | 19    | 0                | 0       | 0       | 0       | 0       | 0       | 0       | 0       | 0       | 0       | 0       | 0        | 0         | 0         | 0         | 0         | 0         | 0         | 0         | 0         |
| 06-22 | 23    | 0                | 0       | 0       | 0       | 0       | 0       | 0       | 0       | 0       | 0       | 0       | 0        | 0         | 0         | 0         | 0         | 0         | 0         | 0         | 0         |
| 06-00 | 23    | 0                | 0       | 0       | 0       | 0       | 0       | 0       | 0       | 0       | 0       | 0       | 0        | 0         | 0         | 0         | 0         | 0         | 0         | 0         | 0         |
| 00-00 | 24    | 0                | 0       | 0       | 0       | 0       | 0       | 0       | 0       | 0       | 0       | 0       | 0        | 0         | 0         | 0         | 0         | 0         | 0         | 0         | 0         |

Site  
Location to Telepole, OSGR: SU 01268 69715  
Direction

12845 / Quemerford  
April 2022  
Automatic Traffic Count

| Time  | Total | Speed Bins (mph) |         |         |         |         |         |         |         |         |         |         |          |           |           |           |           |           |           |           |           |
|-------|-------|------------------|---------|---------|---------|---------|---------|---------|---------|---------|---------|---------|----------|-----------|-----------|-----------|-----------|-----------|-----------|-----------|-----------|
|       |       | 40 - 45          | 45 - 50 | 50 - 55 | 55 - 60 | 60 - 65 | 65 - 70 | 70 - 75 | 75 - 80 | 80 - 85 | 85 - 90 | 90 - 95 | 95 - 100 | 100 - 105 | 105 - 110 | 110 - 115 | 115 - 120 | 120 - 125 | 125 - 130 | 130 - 135 | 135 - 140 |
| 0000  | 0     | 0                | 0       | 0       | 0       | 0       | 0       | 0       | 0       | 0       | 0       | 0       | 0        | 0         | 0         | 0         | 0         | 0         | 0         | 0         | 0         |
| 0100  | 0     | 0                | 0       | 0       | 0       | 0       | 0       | 0       | 0       | 0       | 0       | 0       | 0        | 0         | 0         | 0         | 0         | 0         | 0         | 0         | 0         |
| 0200  | 0     | 0                | 0       | 0       | 0       | 0       | 0       | 0       | 0       | 0       | 0       | 0       | 0        | 0         | 0         | 0         | 0         | 0         | 0         | 0         | 0         |
| 0300  | 0     | 0                | 0       | 0       | 0       | 0       | 0       | 0       | 0       | 0       | 0       | 0       | 0        | 0         | 0         | 0         | 0         | 0         | 0         | 0         | 0         |
| 0400  | 1     | 0                | 0       | 0       | 0       | 0       | 0       | 0       | 0       | 0       | 0       | 0       | 0        | 0         | 0         | 0         | 0         | 0         | 0         | 0         | 0         |
| 0500  | 0     | 0                | 0       | 0       | 0       | 0       | 0       | 0       | 0       | 0       | 0       | 0       | 0        | 0         | 0         | 0         | 0         | 0         | 0         | 0         | 0         |
| 0600  | 0     | 0                | 0       | 0       | 0       | 0       | 0       | 0       | 0       | 0       | 0       | 0       | 0        | 0         | 0         | 0         | 0         | 0         | 0         | 0         | 0         |
| 0700  | 2     | 0                | 0       | 0       | 0       | 0       | 0       | 0       | 0       | 0       | 0       | 0       | 0        | 0         | 0         | 0         | 0         | 0         | 0         | 0         | 0         |
| 0800  | 3     | 0                | 0       | 0       | 0       | 0       | 0       | 0       | 0       | 0       | 0       | 0       | 0        | 0         | 0         | 0         | 0         | 0         | 0         | 0         | 0         |
| 0900  | 2     | 0                | 0       | 0       | 0       | 0       | 0       | 0       | 0       | 0       | 0       | 0       | 0        | 0         | 0         | 0         | 0         | 0         | 0         | 0         | 0         |
| 1000  | 1     | 0                | 0       | 0       | 0       | 0       | 0       | 0       | 0       | 0       | 0       | 0       | 0        | 0         | 0         | 0         | 0         | 0         | 0         | 0         | 0         |
| 1100  | 1     | 0                | 0       | 0       | 0       | 0       | 0       | 0       | 0       | 0       | 0       | 0       | 0        | 0         | 0         | 0         | 0         | 0         | 0         | 0         | 0         |
| 1200  | 4     | 0                | 0       | 0       | 0       | 0       | 0       | 0       | 0       | 0       | 0       | 0       | 0        | 0         | 0         | 0         | 0         | 0         | 0         | 0         | 0         |
| 1300  | 1     | 0                | 0       | 0       | 0       | 0       | 0       | 0       | 0       | 0       | 0       | 0       | 0        | 0         | 0         | 0         | 0         | 0         | 0         | 0         | 0         |
| 1400  | 0     | 0                | 0       | 0       | 0       | 0       | 0       | 0       | 0       | 0       | 0       | 0       | 0        | 0         | 0         | 0         | 0         | 0         | 0         | 0         | 0         |
| 1500  | 4     | 0                | 0       | 0       | 0       | 0       | 0       | 0       | 0       | 0       | 0       | 0       | 0        | 0         | 0         | 0         | 0         | 0         | 0         | 0         | 0         |
| 1600  | 4     | 0                | 0       | 0       | 0       | 0       | 0       | 0       | 0       | 0       | 0       | 0       | 0        | 0         | 0         | 0         | 0         | 0         | 0         | 0         | 0         |
| 1700  | 3     | 0                | 0       | 0       | 0       | 0       | 0       | 0       | 0       | 0       | 0       | 0       | 0        | 0         | 0         | 0         | 0         | 0         | 0         | 0         | 0         |
| 1800  | 5     | 0                | 0       | 0       | 0       | 0       | 0       | 0       | 0       | 0       | 0       | 0       | 0        | 0         | 0         | 0         | 0         | 0         | 0         | 0         | 0         |
| 1900  | 1     | 0                | 0       | 0       | 0       | 0       | 0       | 0       | 0       | 0       | 0       | 0       | 0        | 0         | 0         | 0         | 0         | 0         | 0         | 0         | 0         |
| 2000  | 2     | 0                | 0       | 0       | 0       | 0       | 0       | 0       | 0       | 0       | 0       | 0       | 0        | 0         | 0         | 0         | 0         | 0         | 0         | 0         | 0         |
| 2100  | 1     | 0                | 0       | 0       | 0       | 0       | 0       | 0       | 0       | 0       | 0       | 0       | 0        | 0         | 0         | 0         | 0         | 0         | 0         | 0         | 0         |
| 2200  | 0     | 0                | 0       | 0       | 0       | 0       | 0       | 0       | 0       | 0       | 0       | 0       | 0        | 0         | 0         | 0         | 0         | 0         | 0         | 0         | 0         |
| 2300  | 0     | 0                | 0       | 0       | 0       | 0       | 0       | 0       | 0       | 0       | 0       | 0       | 0        | 0         | 0         | 0         | 0         | 0         | 0         | 0         | 0         |
| 07-19 | 30    | 0                | 0       | 0       | 0       | 0       | 0       | 0       | 0       | 0       | 0       | 0       | 0        | 0         | 0         | 0         | 0         | 0         | 0         | 0         | 0         |
| 06-22 | 34    | 0                | 0       | 0       | 0       | 0       | 0       | 0       | 0       | 0       | 0       | 0       | 0        | 0         | 0         | 0         | 0         | 0         | 0         | 0         | 0         |
| 06-00 | 34    | 0                | 0       | 0       | 0       | 0       | 0       | 0       | 0       | 0       | 0       | 0       | 0        | 0         | 0         | 0         | 0         | 0         | 0         | 0         | 0         |
| 00-00 | 35    | 0                | 0       | 0       | 0       | 0       | 0       | 0       | 0       | 0       | 0       | 0       | 0        | 0         | 0         | 0         | 0         | 0         | 0         | 0         | 0         |

Site  
Location to Telepole, OSGR: SU 01268 69715  
Direction

12845 / Quemerford  
April 2022  
Automatic Traffic Count

| Time  | Total | Speed Bins (mph) |         |         |         |         |         |         |         |         |         |         |          |           |           |           |           |           |           |           |           |
|-------|-------|------------------|---------|---------|---------|---------|---------|---------|---------|---------|---------|---------|----------|-----------|-----------|-----------|-----------|-----------|-----------|-----------|-----------|
|       |       | 40 - 45          | 45 - 50 | 50 - 55 | 55 - 60 | 60 - 65 | 65 - 70 | 70 - 75 | 75 - 80 | 80 - 85 | 85 - 90 | 90 - 95 | 95 - 100 | 100 - 105 | 105 - 110 | 110 - 115 | 115 - 120 | 120 - 125 | 125 - 130 | 130 - 135 | 135 - 140 |
| 0000  | 1     | 0                | 0       | 0       | 0       | 0       | 0       | 0       | 0       | 0       | 0       | 0       | 0        | 0         | 0         | 0         | 0         | 0         | 0         | 0         | 0         |
| 0100  | 1     | 0                | 0       | 0       | 0       | 0       | 0       | 0       | 0       | 0       | 0       | 0       | 0        | 0         | 0         | 0         | 0         | 0         | 0         | 0         | 0         |
| 0200  | 0     | 0                | 0       | 0       | 0       | 0       | 0       | 0       | 0       | 0       | 0       | 0       | 0        | 0         | 0         | 0         | 0         | 0         | 0         | 0         | 0         |
| 0300  | 0     | 0                | 0       | 0       | 0       | 0       | 0       | 0       | 0       | 0       | 0       | 0       | 0        | 0         | 0         | 0         | 0         | 0         | 0         | 0         | 0         |
| 0400  | 0     | 0                | 0       | 0       | 0       | 0       | 0       | 0       | 0       | 0       | 0       | 0       | 0        | 0         | 0         | 0         | 0         | 0         | 0         | 0         | 0         |
| 0500  | 0     | 0                | 0       | 0       | 0       | 0       | 0       | 0       | 0       | 0       | 0       | 0       | 0        | 0         | 0         | 0         | 0         | 0         | 0         | 0         | 0         |
| 0600  | 0     | 0                | 0       | 0       | 0       | 0       | 0       | 0       | 0       | 0       | 0       | 0       | 0        | 0         | 0         | 0         | 0         | 0         | 0         | 0         | 0         |
| 0700  | 1     | 0                | 0       | 0       | 0       | 0       | 0       | 0       | 0       | 0       | 0       | 0       | 0        | 0         | 0         | 0         | 0         | 0         | 0         | 0         | 0         |
| 0800  | 0     | 0                | 0       | 0       | 0       | 0       | 0       | 0       | 0       | 0       | 0       | 0       | 0        | 0         | 0         | 0         | 0         | 0         | 0         | 0         | 0         |
| 0900  | 1     | 0                | 0       | 0       | 0       | 0       | 0       | 0       | 0       | 0       | 0       | 0       | 0        | 0         | 0         | 0         | 0         | 0         | 0         | 0         | 0         |
| 1000  | 1     | 0                | 0       | 0       | 0       | 0       | 0       | 0       | 0       | 0       | 0       | 0       | 0        | 0         | 0         | 0         | 0         | 0         | 0         | 0         | 0         |
| 1100  | 3     | 0                | 0       | 0       | 0       | 0       | 0       | 0       | 0       | 0       | 0       | 0       | 0        | 0         | 0         | 0         | 0         | 0         | 0         | 0         | 0         |
| 1200  | 3     | 0                | 0       | 0       | 0       | 0       | 0       | 0       | 0       | 0       | 0       | 0       | 0        | 0         | 0         | 0         | 0         | 0         | 0         | 0         | 0         |
| 1300  | 6     | 0                | 0       | 0       | 0       | 0       | 0       | 0       | 0       | 0       | 0       | 0       | 0        | 0         | 0         | 0         | 0         | 0         | 0         | 0         | 0         |
| 1400  | 0     | 0                | 0       | 0       | 0       | 0       | 0       | 0       | 0       | 0       | 0       | 0       | 0        | 0         | 0         | 0         | 0         | 0         | 0         | 0         | 0         |
| 1500  | 2     | 0                | 0       | 0       | 0       | 0       | 0       | 0       | 0       | 0       | 0       | 0       | 0        | 0         | 0         | 0         | 0         | 0         | 0         | 0         | 0         |
| 1600  | 5     | 0                | 0       | 0       | 0       | 0       | 0       | 0       | 0       | 0       | 0       | 0       | 0        | 0         | 0         | 0         | 0         | 0         | 0         | 0         | 0         |
| 1700  | 1     | 0                | 0       | 0       | 0       | 0       | 0       | 0       | 0       | 0       | 0       | 0       | 0        | 0         | 0         | 0         | 0         | 0         | 0         | 0         | 0         |
| 1800  | 2     | 0                | 0       | 0       | 0       | 0       | 0       | 0       | 0       | 0       | 0       | 0       | 0        | 0         | 0         | 0         | 0         | 0         | 0         | 0         | 0         |
| 1900  | 2     | 0                | 0       | 0       | 0       | 0       | 0       | 0       | 0       | 0       | 0       | 0       | 0        | 0         | 0         | 0         | 0         | 0         | 0         | 0         | 0         |
| 2000  | 3     | 0                | 0       | 0       | 0       | 0       | 0       | 0       | 0       | 0       | 0       | 0       | 0        | 0         | 0         | 0         | 0         | 0         | 0         | 0         | 0         |
| 2100  | 1     | 0                | 0       | 0       | 0       | 0       | 0       | 0       | 0       | 0       | 0       | 0       | 0        | 0         | 0         | 0         | 0         | 0         | 0         | 0         | 0         |
| 2200  | 1     | 0                | 0       | 0       | 0       | 0       | 0       | 0       | 0       | 0       | 0       | 0       | 0        | 0         | 0         | 0         | 0         | 0         | 0         | 0         | 0         |
| 2300  | 0     | 0                | 0       | 0       | 0       | 0       | 0       | 0       | 0       | 0       | 0       | 0       | 0        | 0         | 0         | 0         | 0         | 0         | 0         | 0         | 0         |
| 07-19 | 25    | 0                | 0       | 0       | 0       | 0       | 0       | 0       | 0       | 0       | 0       | 0       | 0        | 0         | 0         | 0         | 0         | 0         | 0         | 0         | 0         |
| 06-22 | 31    | 0                | 0       | 0       | 0       | 0       | 0       | 0       | 0       | 0       | 0       | 0       | 0        | 0         | 0         | 0         | 0         | 0         | 0         | 0         | 0         |
| 06-00 | 32    | 0                | 0       | 0       | 0       | 0       | 0       | 0       | 0       | 0       | 0       | 0       | 0        | 0         | 0         | 0         | 0         | 0         | 0         | 0         | 0         |
| 00-00 | 34    | 0                | 0       | 0       | 0       | 0       | 0       | 0       | 0       | 0       | 0       | 0       | 0        | 0         | 0         | 0         | 0         | 0         | 0         | 0         | 0         |

Site  
Location to Telepole, OSGR: SU 01268 69715  
Direction

12845 / Quemerford  
April 2022  
Automatic Traffic Count


| Time  | Total | Speed Bins (mph) |         |         |         |         |         |         |         |         |         |         |          |           |           |           |           |           |           |           |           |
|-------|-------|------------------|---------|---------|---------|---------|---------|---------|---------|---------|---------|---------|----------|-----------|-----------|-----------|-----------|-----------|-----------|-----------|-----------|
|       |       | 40 - 45          | 45 - 50 | 50 - 55 | 55 - 60 | 60 - 65 | 65 - 70 | 70 - 75 | 75 - 80 | 80 - 85 | 85 - 90 | 90 - 95 | 95 - 100 | 100 - 105 | 105 - 110 | 110 - 115 | 115 - 120 | 120 - 125 | 125 - 130 | 130 - 135 | 135 - 140 |
| 0000  | 1     | 0                | 0       | 0       | 0       | 0       | 0       | 0       | 0       | 0       | 0       | 0       | 0        | 0         | 0         | 0         | 0         | 0         | 0         | 0         | 0         |
| 0100  | 0     | 0                | 0       | 0       | 0       | 0       | 0       | 0       | 0       | 0       | 0       | 0       | 0        | 0         | 0         | 0         | 0         | 0         | 0         | 0         | 0         |
| 0200  | 0     | 0                | 0       | 0       | 0       | 0       | 0       | 0       | 0       | 0       | 0       | 0       | 0        | 0         | 0         | 0         | 0         | 0         | 0         | 0         | 0         |
| 0300  | 0     | 0                | 0       | 0       | 0       | 0       | 0       | 0       | 0       | 0       | 0       | 0       | 0        | 0         | 0         | 0         | 0         | 0         | 0         | 0         | 0         |
| 0400  | 0     | 0                | 0       | 0       | 0       | 0       | 0       | 0       | 0       | 0       | 0       | 0       | 0        | 0         | 0         | 0         | 0         | 0         | 0         | 0         | 0         |
| 0500  | 0     | 0                | 0       | 0       | 0       | 0       | 0       | 0       | 0       | 0       | 0       | 0       | 0        | 0         | 0         | 0         | 0         | 0         | 0         | 0         | 0         |
| 0600  | 0     | 0                | 0       | 0       | 0       | 0       | 0       | 0       | 0       | 0       | 0       | 0       | 0        | 0         | 0         | 0         | 0         | 0         | 0         | 0         | 0         |
| 0700  | 1     | 0                | 0       | 0       | 0       | 0       | 0       | 0       | 0       | 0       | 0       | 0       | 0        | 0         | 0         | 0         | 0         | 0         | 0         | 0         | 0         |
| 0800  | 1     | 0                | 0       | 0       | 0       | 0       | 0       | 0       | 0       | 0       | 0       | 0       | 0        | 0         | 0         | 0         | 0         | 0         | 0         | 0         | 0         |
| 0900  | 1     | 0                | 0       | 0       | 0       | 0       | 0       | 0       | 0       | 0       | 0       | 0       | 0        | 0         | 0         | 0         | 0         | 0         | 0         | 0         | 0         |
| 1000  | 1     | 0                | 0       | 0       | 0       | 0       | 0       | 0       | 0       | 0       | 0       | 0       | 0        | 0         | 0         | 0         | 0         | 0         | 0         | 0         | 0         |
| 1100  | 2     | 0                | 0       | 0       | 0       | 0       | 0       | 0       | 0       | 0       | 0       | 0       | 0        | 0         | 0         | 0         | 0         | 0         | 0         | 0         | 0         |
| 1200  | 3     | 0                | 0       | 0       | 0       | 0       | 0       | 0       | 0       | 0       | 0       | 0       | 0        | 0         | 0         | 0         | 0         | 0         | 0         | 0         | 0         |
| 1300  | 3     | 0                | 0       | 0       | 0       | 0       | 0       | 0       | 0       | 0       | 0       | 0       | 0        | 0         | 0         | 0         | 0         | 0         | 0         | 0         | 0         |
| 1400  | 1     | 0                | 0       | 0       | 0       | 0       | 0       | 0       | 0       | 0       | 0       | 0       | 0        | 0         | 0         | 0         | 0         | 0         | 0         | 0         | 0         |
| 1500  | 2     | 0                | 0       | 0       | 0       | 0       | 0       | 0       | 0       | 0       | 0       | 0       | 0        | 0         | 0         | 0         | 0         | 0         | 0         | 0         | 0         |
| 1600  | 3     | 0                | 0       | 0       | 0       | 0       | 0       | 0       | 0       | 0       | 0       | 0       | 0        | 0         | 0         | 0         | 0         | 0         | 0         | 0         | 0         |
| 1700  | 3     | 0                | 0       | 0       | 0       | 0       | 0       | 0       | 0       | 0       | 0       | 0       | 0        | 0         | 0         | 0         | 0         | 0         | 0         | 0         | 0         |
| 1800  | 3     | 0                | 0       | 0       | 0       | 0       | 0       | 0       | 0       | 0       | 0       | 0       | 0        | 0         | 0         | 0         | 0         | 0         | 0         | 0         | 0         |
| 1900  | 1     | 0                | 0       | 0       | 0       | 0       | 0       | 0       | 0       | 0       | 0       | 0       | 0        | 0         | 0         | 0         | 0         | 0         | 0         | 0         | 0         |
| 2000  | 2     | 0                | 0       | 0       | 0       | 0       | 0       | 0       | 0       | 0       | 0       | 0       | 0        | 0         | 0         | 0         | 0         | 0         | 0         | 0         | 0         |
| 2100  | 1     | 0                | 0       | 0       | 0       | 0       | 0       | 0       | 0       | 0       | 0       | 0       | 0        | 0         | 0         | 0         | 0         | 0         | 0         | 0         | 0         |
| 2200  | 0     | 0                | 0       | 0       | 0       | 0       | 0       | 0       | 0       | 0       | 0       | 0       | 0        | 0         | 0         | 0         | 0         | 0         | 0         | 0         | 0         |
| 2300  | 0     | 0                | 0       | 0       | 0       | 0       | 0       | 0       | 0       | 0       | 0       | 0       | 0        | 0         | 0         | 0         | 0         | 0         | 0         | 0         | 0         |
| 07-19 | 25    | 0                | 0       | 0       | 0       | 0       | 0       | 0       | 0       | 0       | 0       | 0       | 0        | 0         | 0         | 0         | 0         | 0         | 0         | 0         | 0         |
| 06-22 | 29    | 0                | 0       | 0       | 0       | 0       | 0       | 0       | 0       | 0       | 0       | 0       | 0        | 0         | 0         | 0         | 0         | 0         | 0         | 0         | 0         |
| 06-00 | 29    | 0                | 0       | 0       | 0       | 0       | 0       | 0       | 0       | 0       | 0       | 0       | 0        | 0         | 0         | 0         | 0         | 0         | 0         | 0         | 0         |
| 00-00 | 30    | 0                | 0       | 0       | 0       | 0       | 0       | 0       | 0       | 0       | 0       | 0       | 0        | 0         | 0         | 0         | 0         | 0         | 0         | 0         | 0         |

Site  
Location to Telepole, OSGR: SU 01268 69715  
Direction

12845 / Quemerford  
April 2022  
Automatic Traffic Count

| Time       | Total | Speed Bins (mph) |         |         |         |         |         |         |         |         |         |         |          |           |           |           |           |           |           |           |           |
|------------|-------|------------------|---------|---------|---------|---------|---------|---------|---------|---------|---------|---------|----------|-----------|-----------|-----------|-----------|-----------|-----------|-----------|-----------|
|            |       | 40 - 45          | 45 - 50 | 50 - 55 | 55 - 60 | 60 - 65 | 65 - 70 | 70 - 75 | 75 - 80 | 80 - 85 | 85 - 90 | 90 - 95 | 95 - 100 | 100 - 105 | 105 - 110 | 110 - 115 | 115 - 120 | 120 - 125 | 125 - 130 | 130 - 135 | 135 - 140 |
| Mon        | 39    | 0                | 0       | 0       | 0       | 0       | 0       | 0       | 0       | 0       | 0       | 0       | 0        | 0         | 0         | 0         | 0         | 0         | 0         | 0         | 0         |
| Tue        | 24    | 0                | 0       | 0       | 0       | 0       | 0       | 0       | 0       | 0       | 0       | 0       | 0        | 0         | 0         | 0         | 0         | 0         | 0         | 0         | 0         |
| Wed        | 35    | 0                | 0       | 0       | 0       | 0       | 0       | 0       | 0       | 0       | 0       | 0       | 0        | 0         | 0         | 0         | 0         | 0         | 0         | 0         | 0         |
| Thu        | 34    | 0                | 0       | 0       | 0       | 0       | 0       | 0       | 0       | 0       | 0       | 0       | 0        | 0         | 0         | 0         | 0         | 0         | 0         | 0         | 0         |
| Fri        | 35    | 0                | 0       | 0       | 0       | 0       | 0       | 0       | 0       | 0       | 0       | 0       | 0        | 0         | 0         | 0         | 0         | 0         | 0         | 0         | 0         |
| Sat        | 27    | 0                | 0       | 0       | 0       | 0       | 0       | 0       | 0       | 0       | 0       | 0       | 0        | 0         | 0         | 0         | 0         | 0         | 0         | 0         | 0         |
| Sun        | 16    | 0                | 0       | 0       | 0       | 0       | 0       | 0       | 0       | 0       | 0       | 0       | 0        | 0         | 0         | 0         | 0         | 0         | 0         | 0         | 0         |
| 5 Day Ave. | 33    | 0                | 0       | 0       | 0       | 0       | 0       | 0       | 0       | 0       | 0       | 0       | 0        | 0         | 0         | 0         | 0         | 0         | 0         | 0         | 0         |
| 7 Day Ave. | 30    | 0                | 0       | 0       | 0       | 0       | 0       | 0       | 0       | 0       | 0       | 0       | 0        | 0         | 0         | 0         | 0         | 0         | 0         | 0         | 0         |
| --         | 210   | 0                | 0       | 0       | 0       | 0       | 0       | 0       | 0       | 0       | 0       | 0       | 0        | 0         | 0         | 0         | 0         | 0         | 0         | 0         | 0         |

Summary Graphs

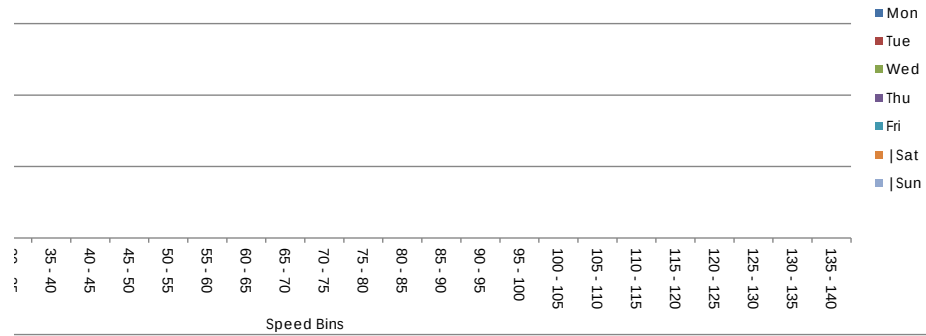

Site 1  
Location Common Farm, Quemerford - Attached to Telepole, OSGR: SU 01268 69715  
Direction South

12845 / Quemerford 1  
April 2022 Common Farm, Quemerford - Attached  
Automatic Traffic Count South

22 April 2022

22 April 2022

| Time  | Total | Classification |    |   |   |   |   |   |   |   |   |   |   | JPSL<br>30 | JPSL%<br>30 | JSL1<br>35<br>ACPO | JSL1%<br>35<br>ACPO | JSL2<br>45<br>DfT | JSL2%<br>45<br>DfT | Mean | Vpp<br>85 | 0 -<br>5 | 5 -<br>10 | 10 -<br>15 | 15 -<br>20 | 20 -<br>25 | 25 -<br>30 | 30 -<br>35 | 35 -<br>40 |
|-------|-------|----------------|----|---|---|---|---|---|---|---|---|---|---|------------|-------------|--------------------|---------------------|-------------------|--------------------|------|-----------|----------|-----------|------------|------------|------------|------------|------------|------------|
| 0000  | 0     | 0              | 0  | 0 | 0 | 0 | 0 | 0 | 0 | 0 | 0 | 0 | 0 | 0          | 0.0         | 0                  | 0.0                 | 0                 | 0.0                | -    | -         | 0        | 0         | 0          | 0          | 0          | 0          | 0          | 0          |
| 0100  | 0     | 0              | 0  | 0 | 0 | 0 | 0 | 0 | 0 | 0 | 0 | 0 | 0 | 0          | 0.0         | 0                  | 0.0                 | 0                 | 0.0                | -    | -         | 0        | 0         | 0          | 0          | 0          | 0          | 0          | 0          |
| 0200  | 0     | 0              | 0  | 0 | 0 | 0 | 0 | 0 | 0 | 0 | 0 | 0 | 0 | 0          | 0.0         | 0                  | 0.0                 | 0                 | 0.0                | -    | -         | 0        | 0         | 0          | 0          | 0          | 0          | 0          | 0          |
| 0300  | 0     | 0              | 0  | 0 | 0 | 0 | 0 | 0 | 0 | 0 | 0 | 0 | 0 | 0          | 0.0         | 0                  | 0.0                 | 0                 | 0.0                | -    | -         | 0        | 0         | 0          | 0          | 0          | 0          | 0          | 0          |
| 0400  | 0     | 0              | 0  | 0 | 0 | 0 | 0 | 0 | 0 | 0 | 0 | 0 | 0 | 0          | 0.0         | 0                  | 0.0                 | 0                 | 0.0                | -    | -         | 0        | 0         | 0          | 0          | 0          | 0          | 0          | 0          |
| 0500  | 0     | 0              | 0  | 0 | 0 | 0 | 0 | 0 | 0 | 0 | 0 | 0 | 0 | 0          | 0.0         | 0                  | 0.0                 | 0                 | 0.0                | -    | -         | 0        | 0         | 0          | 0          | 0          | 0          | 0          | 0          |
| 0600  | 0     | 0              | 0  | 0 | 0 | 0 | 0 | 0 | 0 | 0 | 0 | 0 | 0 | 0          | 0.0         | 0                  | 0.0                 | 0                 | 0.0                | -    | -         | 0        | 0         | 0          | 0          | 0          | 0          | 0          | 0          |
| 0700  | 2     | 0              | 2  | 0 | 0 | 0 | 0 | 0 | 0 | 0 | 0 | 0 | 0 | 0          | 0.0         | 0                  | 0.0                 | 0                 | 0.0                | 12.9 | -         | 0        | 0         | 2          | 0          | 0          | 0          | 0          | 0          |
| 0800  | 4     | 1              | 3  | 0 | 0 | 0 | 0 | 0 | 0 | 0 | 0 | 0 | 0 | 0          | 0.0         | 0                  | 0.0                 | 0                 | 0.0                | 14.2 | -         | 0        | 1         | 1          | 2          | 0          | 0          | 0          | 0          |
| 0900  | 0     | 0              | 0  | 0 | 0 | 0 | 0 | 0 | 0 | 0 | 0 | 0 | 0 | 0          | 0.0         | 0                  | 0.0                 | 0                 | 0.0                | -    | -         | 0        | 0         | 0          | 0          | 0          | 0          | 0          | 0          |
| 1000  | 2     | 0              | 1  | 0 | 1 | 0 | 0 | 0 | 0 | 0 | 0 | 0 | 0 | 0          | 0.0         | 0                  | 0.0                 | 0                 | 0.0                | 14.6 | -         | 0        | 0         | 1          | 1          | 0          | 0          | 0          | 0          |
| 1100  | 3     | 0              | 2  | 0 | 1 | 0 | 0 | 0 | 0 | 0 | 0 | 0 | 0 | 0          | 0.0         | 0                  | 0.0                 | 0                 | 0.0                | 15   | -         | 0        | 0         | 1          | 2          | 0          | 0          | 0          | 0          |
| 1200  | 2     | 0              | 2  | 0 | 0 | 0 | 0 | 0 | 0 | 0 | 0 | 0 | 0 | 0          | 0.0         | 0                  | 0.0                 | 0                 | 0.0                | 14.4 | -         | 0        | 0         | 1          | 1          | 0          | 0          | 0          | 0          |
| 1300  | 5     | 1              | 3  | 0 | 1 | 0 | 0 | 0 | 0 | 0 | 0 | 0 | 0 | 0          | 0.0         | 0                  | 0.0                 | 0                 | 0.0                | 9.8  | -         | 0        | 2         | 3          | 0          | 0          | 0          | 0          | 0          |
| 1400  | 5     | 0              | 3  | 0 | 2 | 0 | 0 | 0 | 0 | 0 | 0 | 0 | 0 | 0          | 0.0         | 0                  | 0.0                 | 0                 | 0.0                | 14.8 | -         | 0        | 0         | 3          | 2          | 0          | 0          | 0          | 0          |
| 1500  | 3     | 0              | 3  | 0 | 0 | 0 | 0 | 0 | 0 | 0 | 0 | 0 | 0 | 0          | 0.0         | 0                  | 0.0                 | 0                 | 0.0                | 12.7 | -         | 0        | 0         | 3          | 0          | 0          | 0          | 0          | 0          |
| 1600  | 3     | 0              | 2  | 0 | 1 | 0 | 0 | 0 | 0 | 0 | 0 | 0 | 0 | 0          | 0.0         | 0                  | 0.0                 | 0                 | 0.0                | 12.5 | -         | 0        | 0         | 3          | 0          | 0          | 0          | 0          | 0          |
| 1700  | 0     | 0              | 0  | 0 | 0 | 0 | 0 | 0 | 0 | 0 | 0 | 0 | 0 | 0          | 0.0         | 0                  | 0.0                 | 0                 | 0.0                | -    | -         | 0        | 0         | 0          | 0          | 0          | 0          | 0          | 0          |
| 1800  | 4     | 0              | 3  | 0 | 1 | 0 | 0 | 0 | 0 | 0 | 0 | 0 | 0 | 0          | 0.0         | 0                  | 0.0                 | 0                 | 0.0                | 12.2 | -         | 0        | 1         | 3          | 0          | 0          | 0          | 0          | 0          |
| 1900  | 2     | 0              | 2  | 0 | 0 | 0 | 0 | 0 | 0 | 0 | 0 | 0 | 0 | 0          | 0.0         | 0                  | 0.0                 | 0                 | 0.0                | 12   | -         | 0        | 0         | 2          | 0          | 0          | 0          | 0          | 0          |
| 2000  | 1     | 0              | 1  | 0 | 0 | 0 | 0 | 0 | 0 | 0 | 0 | 0 | 0 | 0          | 0.0         | 0                  | 0.0                 | 0                 | 0.0                | 11.3 | -         | 0        | 0         | 1          | 0          | 0          | 0          | 0          | 0          |
| 2100  | 1     | 0              | 1  | 0 | 0 | 0 | 0 | 0 | 0 | 0 | 0 | 0 | 0 | 0          | 0.0         | 0                  | 0.0                 | 0                 | 0.0                | 13   | -         | 0        | 0         | 1          | 0          | 0          | 0          | 0          | 0          |
| 2200  | 0     | 0              | 0  | 0 | 0 | 0 | 0 | 0 | 0 | 0 | 0 | 0 | 0 | 0          | 0.0         | 0                  | 0.0                 | 0                 | 0.0                | -    | -         | 0        | 0         | 0          | 0          | 0          | 0          | 0          | 0          |
| 2300  | 0     | 0              | 0  | 0 | 0 | 0 | 0 | 0 | 0 | 0 | 0 | 0 | 0 | 0          | 0.0         | 0                  | 0.0                 | 0                 | 0.0                | -    | -         | 0        | 0         | 0          | 0          | 0          | 0          | 0          | 0          |
| 07-19 | 33    | 2              | 24 | 0 | 7 | 0 | 0 | 0 | 0 | 0 | 0 | 0 | 0 | 0          | 0.0         | 0                  | 0.0                 | 0                 | 0.0                | 13.1 | 15.9      | 0        | 4         | 21         | 8          | 0          | 0          | 0          | 0          |
| 06-22 | 37    | 2              | 28 | 0 | 7 | 0 | 0 | 0 | 0 | 0 | 0 | 0 | 0 | 0          | 0.0         | 0                  | 0.0                 | 0                 | 0.0                | 13   | 15.9      | 0        | 4         | 25         | 8          | 0          | 0          | 0          | 0          |
| 06-00 | 37    | 2              | 28 | 0 | 7 | 0 | 0 | 0 | 0 | 0 | 0 | 0 | 0 | 0          | 0.0         | 0                  | 0.0                 | 0                 | 0.0                | 13   | 15.9      | 0        | 4         | 25         | 8          | 0          | 0          | 0          | 0          |
| 00-00 | 37    | 2              | 28 | 0 | 7 | 0 | 0 | 0 | 0 | 0 | 0 | 0 | 0 | 0          | 0.0         | 0                  | 0.0                 | 0                 | 0.0                | 13   | 15.9      | 0        | 4         | 25         | 8          | 0          | 0          | 0          | 0          |

Site 1  
Location Common Farm, Quemerford - Attached to Telepole, OSGR: SU 01268 69715  
Direction South

12845 / Quemerford 1  
April 2022 Common Farm, Quemerford - Attached  
Automatic Traffic Count South

23 April 2022

23 April 2022

| Time  | Total | 1<br>MCL | 2<br>SV | 3<br>SVT | 4<br>TB2 | 5<br>TB3 | 6<br>T4 | 7<br>ART3 | 8<br>ART4 | 9<br>ART5 | 10<br>ART6 | 11<br>BD | 12<br>DRT | JPSL<br>30 | JPSL%<br>30 | JSL1<br>35<br>ACPO | JSL1%<br>35<br>ACPO | JSL2<br>45<br>DfT | JSL2%<br>45<br>DfT | Mean | Vpp<br>85 | 0 -<br>5 | 5 -<br>10 | 10 -<br>15 | 15 -<br>20 | 20 -<br>25 | 25 -<br>30 | 30 -<br>35 | 35 -<br>40 |
|-------|-------|----------|---------|----------|----------|----------|---------|-----------|-----------|-----------|------------|----------|-----------|------------|-------------|--------------------|---------------------|-------------------|--------------------|------|-----------|----------|-----------|------------|------------|------------|------------|------------|------------|
| 0000  | 1     | 0        | 1       | 0        | 0        | 0        | 0       | 0         | 0         | 0         | 0          | 0        | 0         | 0          | 0.0         | 0                  | 0.0                 | 0                 | 0.0                | 18.7 | -         | 0        | 0         | 0          | 1          | 0          | 0          | 0          | 0          |
| 0100  | 0     | 0        | 0       | 0        | 0        | 0        | 0       | 0         | 0         | 0         | 0          | 0        | 0         | 0          | 0.0         | 0                  | 0.0                 | 0                 | 0.0                | -    | -         | 0        | 0         | 0          | 0          | 0          | 0          | 0          | 0          |
| 0200  | 0     | 0        | 0       | 0        | 0        | 0        | 0       | 0         | 0         | 0         | 0          | 0        | 0         | 0          | 0.0         | 0                  | 0.0                 | 0                 | 0.0                | -    | -         | 0        | 0         | 0          | 0          | 0          | 0          | 0          | 0          |
| 0300  | 0     | 0        | 0       | 0        | 0        | 0        | 0       | 0         | 0         | 0         | 0          | 0        | 0         | 0          | 0.0         | 0                  | 0.0                 | 0                 | 0.0                | -    | -         | 0        | 0         | 0          | 0          | 0          | 0          | 0          | 0          |
| 0400  | 1     | 0        | 1       | 0        | 0        | 0        | 0       | 0         | 0         | 0         | 0          | 0        | 0         | 0          | 0.0         | 0                  | 0.0                 | 0                 | 0.0                | 19   | -         | 0        | 0         | 0          | 1          | 0          | 0          | 0          | 0          |
| 0500  | 0     | 0        | 0       | 0        | 0        | 0        | 0       | 0         | 0         | 0         | 0          | 0        | 0         | 0          | 0.0         | 0                  | 0.0                 | 0                 | 0.0                | -    | -         | 0        | 0         | 0          | 0          | 0          | 0          | 0          | 0          |
| 0600  | 0     | 0        | 0       | 0        | 0        | 0        | 0       | 0         | 0         | 0         | 0          | 0        | 0         | 0          | 0.0         | 0                  | 0.0                 | 0                 | 0.0                | -    | -         | 0        | 0         | 0          | 0          | 0          | 0          | 0          | 0          |
| 0700  | 1     | 0        | 0       | 0        | 1        | 0        | 0       | 0         | 0         | 0         | 0          | 0        | 0         | 0          | 0.0         | 0                  | 0.0                 | 0                 | 0.0                | 15.7 | -         | 0        | 0         | 0          | 1          | 0          | 0          | 0          | 0          |
| 0800  | 1     | 0        | 1       | 0        | 0        | 0        | 0       | 0         | 0         | 0         | 0          | 0        | 0         | 0          | 0.0         | 0                  | 0.0                 | 0                 | 0.0                | 18.2 | -         | 0        | 0         | 0          | 1          | 0          | 0          | 0          | 0          |
| 0900  | 0     | 0        | 0       | 0        | 0        | 0        | 0       | 0         | 0         | 0         | 0          | 0        | 0         | 0          | 0.0         | 0                  | 0.0                 | 0                 | 0.0                | -    | -         | 0        | 0         | 0          | 0          | 0          | 0          | 0          | 0          |
| 1000  | 1     | 0        | 1       | 0        | 0        | 0        | 0       | 0         | 0         | 0         | 0          | 0        | 0         | 0          | 0.0         | 0                  | 0.0                 | 0                 | 0.0                | 14.3 | -         | 0        | 0         | 1          | 0          | 0          | 0          | 0          | 0          |
| 1100  | 2     | 0        | 2       | 0        | 0        | 0        | 0       | 0         | 0         | 0         | 0          | 0        | 0         | 0          | 0.0         | 0                  | 0.0                 | 0                 | 0.0                | 14.4 | -         | 0        | 0         | 1          | 1          | 0          | 0          | 0          | 0          |
| 1200  | 5     | 0        | 5       | 0        | 0        | 0        | 0       | 0         | 0         | 0         | 0          | 0        | 0         | 0          | 0.0         | 0                  | 0.0                 | 0                 | 0.0                | 13   | -         | 0        | 1         | 2          | 2          | 0          | 0          | 0          | 0          |
| 1300  | 2     | 0        | 2       | 0        | 0        | 0        | 0       | 0         | 0         | 0         | 0          | 0        | 0         | 0          | 0.0         | 0                  | 0.0                 | 0                 | 0.0                | 12.5 | -         | 0        | 0         | 2          | 0          | 0          | 0          | 0          | 0          |
| 1400  | 3     | 0        | 3       | 0        | 0        | 0        | 0       | 0         | 0         | 0         | 0          | 0        | 0         | 0          | 0.0         | 0                  | 0.0                 | 0                 | 0.0                | 13.7 | -         | 0        | 0         | 2          | 1          | 0          | 0          | 0          | 0          |
| 1500  | 2     | 0        | 2       | 0        | 0        | 0        | 0       | 0         | 0         | 0         | 0          | 0        | 0         | 0          | 0.0         | 0                  | 0.0                 | 0                 | 0.0                | 11.8 | -         | 0        | 0         | 2          | 0          | 0          | 0          | 0          | 0          |
| 1600  | 2     | 0        | 2       | 0        | 0        | 0        | 0       | 0         | 0         | 0         | 0          | 0        | 0         | 0          | 0.0         | 0                  | 0.0                 | 0                 | 0.0                | 13.7 | -         | 0        | 0         | 1          | 1          | 0          | 0          | 0          | 0          |
| 1700  | 3     | 0        | 3       | 0        | 0        | 0        | 0       | 0         | 0         | 0         | 0          | 0        | 0         | 0          | 0.0         | 0                  | 0.0                 | 0                 | 0.0                | 13.7 | -         | 0        | 0         | 3          | 0          | 0          | 0          | 0          | 0          |
| 1800  | 0     | 0        | 0       | 0        | 0        | 0        | 0       | 0         | 0         | 0         | 0          | 0        | 0         | 0          | 0.0         | 0                  | 0.0                 | 0                 | 0.0                | -    | -         | 0        | 0         | 0          | 0          | 0          | 0          | 0          | 0          |
| 1900  | 1     | 0        | 1       | 0        | 0        | 0        | 0       | 0         | 0         | 0         | 0          | 0        | 0         | 0          | 0.0         | 0                  | 0.0                 | 0                 | 0.0                | 17.5 | -         | 0        | 0         | 0          | 1          | 0          | 0          | 0          | 0          |
| 2000  | 0     | 0        | 0       | 0        | 0        | 0        | 0       | 0         | 0         | 0         | 0          | 0        | 0         | 0          | 0.0         | 0                  | 0.0                 | 0                 | 0.0                | -    | -         | 0        | 0         | 0          | 0          | 0          | 0          | 0          | 0          |
| 2100  | 1     | 0        | 1       | 0        | 0        | 0        | 0       | 0         | 0         | 0         | 0          | 0        | 0         | 0          | 0.0         | 0                  | 0.0                 | 0                 | 0.0                | 17   | -         | 0        | 0         | 0          | 1          | 0          | 0          | 0          | 0          |
| 2200  | 0     | 0        | 0       | 0        | 0        | 0        | 0       | 0         | 0         | 0         | 0          | 0        | 0         | 0          | 0.0         | 0                  | 0.0                 | 0                 | 0.0                | -    | -         | 0        | 0         | 0          | 0          | 0          | 0          | 0          | 0          |
| 2300  | 0     | 0        | 0       | 0        | 0        | 0        | 0       | 0         | 0         | 0         | 0          | 0        | 0         | 0          | 0.0         | 0                  | 0.0                 | 0                 | 0.0                | -    | -         | 0        | 0         | 0          | 0          | 0          | 0          | 0          | 0          |
| 07-19 | 22    | 0        | 21      | 0        | 1        | 0        | 0       | 0         | 0         | 0         | 0          | 0        | 0         | 0          | 0.0         | 0                  | 0.0                 | 0                 | 0.0                | 13.7 | 15.8      | 0        | 1         | 14         | 7          | 0          | 0          | 0          | 0          |
| 06-22 | 24    | 0        | 23      | 0        | 1        | 0        | 0       | 0         | 0         | 0         | 0          | 0        | 0         | 0          | 0.0         | 0                  | 0.0                 | 0                 | 0.0                | 14   | 17        | 0        | 1         | 14         | 9          | 0          | 0          | 0          | 0          |
| 06-00 | 24    | 0        | 23      | 0        | 1        | 0        | 0       | 0         | 0         | 0         | 0          | 0        | 0         | 0          | 0.0         | 0                  | 0.0                 | 0                 | 0.0                | 14   | 17        | 0        | 1         | 14         | 9          | 0          | 0          | 0          | 0          |
| 00-00 | 26    | 0        | 25      | 0        | 1        | 0        | 0       | 0         | 0         | 0         | 0          | 0        | 0         | 0          | 0.0         | 0                  | 0.0                 | 0                 | 0.0                | 14.3 | 17.5      | 0        | 1         | 14         | 11         | 0          | 0          | 0          | 0          |

Site 1  
Location Common Farm, Quemerford - Attached to Telepole, OSGR: SU 01268 69715  
Direction South

12845 / Quemerford 1  
April 2022 Common Farm, Quemerford - Attached  
Automatic Traffic Count South

24 April 2022

24 April 2022

| Time  | Total | Classification |    |   |   |   |   |   |   |   |   |   |   | JPSL<br>30 | JPSL%<br>30 | JSL1<br>35<br>ACPO | JSL1%<br>35<br>ACPO | JSL2<br>45<br>DfT | JSL2%<br>45<br>DfT | Mean | Vpp<br>85 | 0 -<br>5 | 5 -<br>10 | 10 -<br>15 | 15 -<br>20 | 20 -<br>25 | 25 -<br>30 | 30 -<br>35 | 35 -<br>40 |
|-------|-------|----------------|----|---|---|---|---|---|---|---|---|---|---|------------|-------------|--------------------|---------------------|-------------------|--------------------|------|-----------|----------|-----------|------------|------------|------------|------------|------------|------------|
| 0000  | 0     | 0              | 0  | 0 | 0 | 0 | 0 | 0 | 0 | 0 | 0 | 0 | 0 | 0          | 0.0         | 0                  | 0.0                 | 0                 | 0.0                | -    | -         | 0        | 0         | 0          | 0          | 0          | 0          | 0          | 0          |
| 0100  | 0     | 0              | 0  | 0 | 0 | 0 | 0 | 0 | 0 | 0 | 0 | 0 | 0 | 0          | 0.0         | 0                  | 0.0                 | 0                 | 0.0                | -    | -         | 0        | 0         | 0          | 0          | 0          | 0          | 0          | 0          |
| 0200  | 0     | 0              | 0  | 0 | 0 | 0 | 0 | 0 | 0 | 0 | 0 | 0 | 0 | 0          | 0.0         | 0                  | 0.0                 | 0                 | 0.0                | -    | -         | 0        | 0         | 0          | 0          | 0          | 0          | 0          | 0          |
| 0300  | 0     | 0              | 0  | 0 | 0 | 0 | 0 | 0 | 0 | 0 | 0 | 0 | 0 | 0          | 0.0         | 0                  | 0.0                 | 0                 | 0.0                | -    | -         | 0        | 0         | 0          | 0          | 0          | 0          | 0          | 0          |
| 0400  | 0     | 0              | 0  | 0 | 0 | 0 | 0 | 0 | 0 | 0 | 0 | 0 | 0 | 0          | 0.0         | 0                  | 0.0                 | 0                 | 0.0                | -    | -         | 0        | 0         | 0          | 0          | 0          | 0          | 0          | 0          |
| 0500  | 0     | 0              | 0  | 0 | 0 | 0 | 0 | 0 | 0 | 0 | 0 | 0 | 0 | 0          | 0.0         | 0                  | 0.0                 | 0                 | 0.0                | -    | -         | 0        | 0         | 0          | 0          | 0          | 0          | 0          | 0          |
| 0600  | 0     | 0              | 0  | 0 | 0 | 0 | 0 | 0 | 0 | 0 | 0 | 0 | 0 | 0          | 0.0         | 0                  | 0.0                 | 0                 | 0.0                | -    | -         | 0        | 0         | 0          | 0          | 0          | 0          | 0          | 0          |
| 0700  | 0     | 0              | 0  | 0 | 0 | 0 | 0 | 0 | 0 | 0 | 0 | 0 | 0 | 0          | 0.0         | 0                  | 0.0                 | 0                 | 0.0                | -    | -         | 0        | 0         | 0          | 0          | 0          | 0          | 0          | 0          |
| 0800  | 2     | 0              | 2  | 0 | 0 | 0 | 0 | 0 | 0 | 0 | 0 | 0 | 0 | 0          | 0.0         | 0                  | 0.0                 | 0                 | 0.0                | 15.7 | -         | 0        | 0         | 1          | 1          | 0          | 0          | 0          | 0          |
| 0900  | 1     | 0              | 1  | 0 | 0 | 0 | 0 | 0 | 0 | 0 | 0 | 0 | 0 | 0          | 0.0         | 0                  | 0.0                 | 0                 | 0.0                | 14.8 | -         | 0        | 0         | 1          | 0          | 0          | 0          | 0          | 0          |
| 1000  | 4     | 0              | 4  | 0 | 0 | 0 | 0 | 0 | 0 | 0 | 0 | 0 | 0 | 0          | 0.0         | 0                  | 0.0                 | 0                 | 0.0                | 14.6 | -         | 0        | 0         | 2          | 2          | 0          | 0          | 0          | 0          |
| 1100  | 0     | 0              | 0  | 0 | 0 | 0 | 0 | 0 | 0 | 0 | 0 | 0 | 0 | 0          | 0.0         | 0                  | 0.0                 | 0                 | 0.0                | -    | -         | 0        | 0         | 0          | 0          | 0          | 0          | 0          | 0          |
| 1200  | 0     | 0              | 0  | 0 | 0 | 0 | 0 | 0 | 0 | 0 | 0 | 0 | 0 | 0          | 0.0         | 0                  | 0.0                 | 0                 | 0.0                | -    | -         | 0        | 0         | 0          | 0          | 0          | 0          | 0          | 0          |
| 1300  | 3     | 0              | 2  | 0 | 1 | 0 | 0 | 0 | 0 | 0 | 0 | 0 | 0 | 0          | 0.0         | 0                  | 0.0                 | 0                 | 0.0                | 13.1 | -         | 0        | 0         | 3          | 0          | 0          | 0          | 0          | 0          |
| 1400  | 0     | 0              | 0  | 0 | 0 | 0 | 0 | 0 | 0 | 0 | 0 | 0 | 0 | 0          | 0.0         | 0                  | 0.0                 | 0                 | 0.0                | -    | -         | 0        | 0         | 0          | 0          | 0          | 0          | 0          | 0          |
| 1500  | 2     | 0              | 2  | 0 | 0 | 0 | 0 | 0 | 0 | 0 | 0 | 0 | 0 | 0          | 0.0         | 0                  | 0.0                 | 0                 | 0.0                | 13.7 | -         | 0        | 0         | 2          | 0          | 0          | 0          | 0          | 0          |
| 1600  | 0     | 0              | 0  | 0 | 0 | 0 | 0 | 0 | 0 | 0 | 0 | 0 | 0 | 0          | 0.0         | 0                  | 0.0                 | 0                 | 0.0                | -    | -         | 0        | 0         | 0          | 0          | 0          | 0          | 0          | 0          |
| 1700  | 0     | 0              | 0  | 0 | 0 | 0 | 0 | 0 | 0 | 0 | 0 | 0 | 0 | 0          | 0.0         | 0                  | 0.0                 | 0                 | 0.0                | -    | -         | 0        | 0         | 0          | 0          | 0          | 0          | 0          | 0          |
| 1800  | 4     | 0              | 3  | 0 | 1 | 0 | 0 | 0 | 0 | 0 | 0 | 0 | 0 | 0          | 0.0         | 0                  | 0.0                 | 0                 | 0.0                | 15.2 | -         | 0        | 0         | 2          | 2          | 0          | 0          | 0          | 0          |
| 1900  | 0     | 0              | 0  | 0 | 0 | 0 | 0 | 0 | 0 | 0 | 0 | 0 | 0 | 0          | 0.0         | 0                  | 0.0                 | 0                 | 0.0                | -    | -         | 0        | 0         | 0          | 0          | 0          | 0          | 0          | 0          |
| 2000  | 1     | 0              | 1  | 0 | 0 | 0 | 0 | 0 | 0 | 0 | 0 | 0 | 0 | 0          | 0.0         | 0                  | 0.0                 | 0                 | 0.0                | 14.9 | -         | 0        | 0         | 1          | 0          | 0          | 0          | 0          | 0          |
| 2100  | 0     | 0              | 0  | 0 | 0 | 0 | 0 | 0 | 0 | 0 | 0 | 0 | 0 | 0          | 0.0         | 0                  | 0.0                 | 0                 | 0.0                | -    | -         | 0        | 0         | 0          | 0          | 0          | 0          | 0          | 0          |
| 2200  | 0     | 0              | 0  | 0 | 0 | 0 | 0 | 0 | 0 | 0 | 0 | 0 | 0 | 0          | 0.0         | 0                  | 0.0                 | 0                 | 0.0                | -    | -         | 0        | 0         | 0          | 0          | 0          | 0          | 0          | 0          |
| 2300  | 0     | 0              | 0  | 0 | 0 | 0 | 0 | 0 | 0 | 0 | 0 | 0 | 0 | 0          | 0.0         | 0                  | 0.0                 | 0                 | 0.0                | -    | -         | 0        | 0         | 0          | 0          | 0          | 0          | 0          | 0          |
| 07-19 | 16    | 0              | 14 | 0 | 2 | 0 | 0 | 0 | 0 | 0 | 0 | 0 | 0 | 0          | 0.0         | 0                  | 0.0                 | 0                 | 0.0                | 14.5 | 16.8      | 0        | 0         | 11         | 5          | 0          | 0          | 0          | 0          |
| 06-22 | 17    | 0              | 15 | 0 | 2 | 0 | 0 | 0 | 0 | 0 | 0 | 0 | 0 | 0          | 0.0         | 0                  | 0.0                 | 0                 | 0.0                | 14.5 | 16.8      | 0        | 0         | 12         | 5          | 0          | 0          | 0          | 0          |
| 06-00 | 17    | 0              | 15 | 0 | 2 | 0 | 0 | 0 | 0 | 0 | 0 | 0 | 0 | 0          | 0.0         | 0                  | 0.0                 | 0                 | 0.0                | 14.5 | 16.8      | 0        | 0         | 12         | 5          | 0          | 0          | 0          | 0          |
| 00-00 | 17    | 0              | 15 | 0 | 2 | 0 | 0 | 0 | 0 | 0 | 0 | 0 | 0 | 0          | 0.0         | 0                  | 0.0                 | 0                 | 0.0                | 14.5 | 16.8      | 0        | 0         | 12         | 5          | 0          | 0          | 0          | 0          |

Site 1  
Location Common Farm, Quemerford - Attached to Telepole, OSGR: SU 01268 69715  
Direction South

12845 / Quemerford 1  
April 2022 Common Farm, Quemerford - Attached  
Automatic Traffic Count South

25 April 2022

25 April 2022

| Time  | Total | 1<br>MCL | 2<br>SV | 3<br>SVT | 4<br>TB2 | 5<br>TB3 | 6<br>T4 | 7<br>ART3 | 8<br>ART4 | 9<br>ART5 | 10<br>ART6 | 11<br>BD | 12<br>DRT | JPSL<br>30 | JPSL%<br>30 | JSL1<br>35<br>ACPO | JSL1%<br>35<br>ACPO | JSL2<br>45<br>DfT | JSL2%<br>45<br>DfT | Mean | Vpp<br>85 | 0 -<br>5 | 5 -<br>10 | 10 -<br>15 | 15 -<br>20 | 20 -<br>25 | 25 -<br>30 | 30 -<br>35 | 35 -<br>40 |
|-------|-------|----------|---------|----------|----------|----------|---------|-----------|-----------|-----------|------------|----------|-----------|------------|-------------|--------------------|---------------------|-------------------|--------------------|------|-----------|----------|-----------|------------|------------|------------|------------|------------|------------|
| 0000  | 0     | 0        | 0       | 0        | 0        | 0        | 0       | 0         | 0         | 0         | 0          | 0        | 0         | 0          | 0.0         | 0                  | 0.0                 | 0                 | 0.0                | -    | -         | 0        | 0         | 0          | 0          | 0          | 0          | 0          | 0          |
| 0100  | 0     | 0        | 0       | 0        | 0        | 0        | 0       | 0         | 0         | 0         | 0          | 0        | 0         | 0          | 0.0         | 0                  | 0.0                 | 0                 | 0.0                | -    | -         | 0        | 0         | 0          | 0          | 0          | 0          | 0          | 0          |
| 0200  | 0     | 0        | 0       | 0        | 0        | 0        | 0       | 0         | 0         | 0         | 0          | 0        | 0         | 0          | 0.0         | 0                  | 0.0                 | 0                 | 0.0                | -    | -         | 0        | 0         | 0          | 0          | 0          | 0          | 0          | 0          |
| 0300  | 0     | 0        | 0       | 0        | 0        | 0        | 0       | 0         | 0         | 0         | 0          | 0        | 0         | 0          | 0.0         | 0                  | 0.0                 | 0                 | 0.0                | -    | -         | 0        | 0         | 0          | 0          | 0          | 0          | 0          | 0          |
| 0400  | 1     | 0        | 1       | 0        | 0        | 0        | 0       | 0         | 0         | 0         | 0          | 0        | 0         | 0          | 0.0         | 0                  | 0.0                 | 0                 | 0.0                | 16.7 | -         | 0        | 0         | 0          | 1          | 0          | 0          | 0          | 0          |
| 0500  | 0     | 0        | 0       | 0        | 0        | 0        | 0       | 0         | 0         | 0         | 0          | 0        | 0         | 0          | 0.0         | 0                  | 0.0                 | 0                 | 0.0                | -    | -         | 0        | 0         | 0          | 0          | 0          | 0          | 0          | 0          |
| 0600  | 0     | 0        | 0       | 0        | 0        | 0        | 0       | 0         | 0         | 0         | 0          | 0        | 0         | 0          | 0.0         | 0                  | 0.0                 | 0                 | 0.0                | -    | -         | 0        | 0         | 0          | 0          | 0          | 0          | 0          | 0          |
| 0700  | 3     | 0        | 2       | 0        | 1        | 0        | 0       | 0         | 0         | 0         | 0          | 0        | 0         | 0          | 0.0         | 0                  | 0.0                 | 0                 | 0.0                | 13.6 | -         | 0        | 0         | 3          | 0          | 0          | 0          | 0          | 0          |
| 0800  | 3     | 0        | 3       | 0        | 0        | 0        | 0       | 0         | 0         | 0         | 0          | 0        | 0         | 0          | 0.0         | 0                  | 0.0                 | 0                 | 0.0                | 14.4 | -         | 0        | 0         | 3          | 0          | 0          | 0          | 0          | 0          |
| 0900  | 2     | 0        | 1       | 0        | 1        | 0        | 0       | 0         | 0         | 0         | 0          | 0        | 0         | 0          | 0.0         | 0                  | 0.0                 | 0                 | 0.0                | 15.5 | -         | 0        | 0         | 0          | 2          | 0          | 0          | 0          | 0          |
| 1000  | 5     | 0        | 5       | 0        | 0        | 0        | 0       | 0         | 0         | 0         | 0          | 0        | 0         | 0          | 0.0         | 0                  | 0.0                 | 0                 | 0.0                | 16.3 | -         | 0        | 0         | 2          | 3          | 0          | 0          | 0          | 0          |
| 1100  | 3     | 0        | 3       | 0        | 0        | 0        | 0       | 0         | 0         | 0         | 0          | 0        | 0         | 0          | 0.0         | 0                  | 0.0                 | 0                 | 0.0                | 15.7 | -         | 0        | 0         | 0          | 3          | 0          | 0          | 0          | 0          |
| 1200  | 5     | 0        | 5       | 0        | 0        | 0        | 0       | 0         | 0         | 0         | 0          | 0        | 0         | 0          | 0.0         | 0                  | 0.0                 | 0                 | 0.0                | 15.2 | -         | 0        | 0         | 1          | 4          | 0          | 0          | 0          | 0          |
| 1300  | 3     | 0        | 3       | 0        | 0        | 0        | 0       | 0         | 0         | 0         | 0          | 0        | 0         | 0          | 0.0         | 0                  | 0.0                 | 0                 | 0.0                | 15.5 | -         | 0        | 0         | 1          | 2          | 0          | 0          | 0          | 0          |
| 1400  | 2     | 0        | 0       | 0        | 2        | 0        | 0       | 0         | 0         | 0         | 0          | 0        | 0         | 0          | 0.0         | 0                  | 0.0                 | 0                 | 0.0                | 14.3 | -         | 0        | 0         | 1          | 1          | 0          | 0          | 0          | 0          |
| 1500  | 2     | 0        | 2       | 0        | 0        | 0        | 0       | 0         | 0         | 0         | 0          | 0        | 0         | 0          | 0.0         | 0                  | 0.0                 | 0                 | 0.0                | 13.1 | -         | 0        | 0         | 1          | 1          | 0          | 0          | 0          | 0          |
| 1600  | 3     | 0        | 3       | 0        | 0        | 0        | 0       | 0         | 0         | 0         | 0          | 0        | 0         | 0          | 0.0         | 0                  | 0.0                 | 0                 | 0.0                | 15.1 | -         | 0        | 0         | 1          | 2          | 0          | 0          | 0          | 0          |
| 1700  | 4     | 0        | 3       | 0        | 1        | 0        | 0       | 0         | 0         | 0         | 0          | 0        | 0         | 0          | 0.0         | 0                  | 0.0                 | 0                 | 0.0                | 14.5 | -         | 0        | 0         | 3          | 1          | 0          | 0          | 0          | 0          |
| 1800  | 0     | 0        | 0       | 0        | 0        | 0        | 0       | 0         | 0         | 0         | 0          | 0        | 0         | 0          | 0.0         | 0                  | 0.0                 | 0                 | 0.0                | -    | -         | 0        | 0         | 0          | 0          | 0          | 0          | 0          | 0          |
| 1900  | 4     | 1        | 3       | 0        | 0        | 0        | 0       | 0         | 0         | 0         | 0          | 0        | 0         | 0          | 0.0         | 0                  | 0.0                 | 0                 | 0.0                | 12.5 | -         | 0        | 1         | 3          | 0          | 0          | 0          | 0          | 0          |
| 2000  | 1     | 0        | 1       | 0        | 0        | 0        | 0       | 0         | 0         | 0         | 0          | 0        | 0         | 0          | 0.0         | 0                  | 0.0                 | 0                 | 0.0                | 16.4 | -         | 0        | 0         | 0          | 1          | 0          | 0          | 0          | 0          |
| 2100  | 0     | 0        | 0       | 0        | 0        | 0        | 0       | 0         | 0         | 0         | 0          | 0        | 0         | 0          | 0.0         | 0                  | 0.0                 | 0                 | 0.0                | -    | -         | 0        | 0         | 0          | 0          | 0          | 0          | 0          | 0          |
| 2200  | 0     | 0        | 0       | 0        | 0        | 0        | 0       | 0         | 0         | 0         | 0          | 0        | 0         | 0          | 0.0         | 0                  | 0.0                 | 0                 | 0.0                | -    | -         | 0        | 0         | 0          | 0          | 0          | 0          | 0          | 0          |
| 2300  | 0     | 0        | 0       | 0        | 0        | 0        | 0       | 0         | 0         | 0         | 0          | 0        | 0         | 0          | 0.0         | 0                  | 0.0                 | 0                 | 0.0                | -    | -         | 0        | 0         | 0          | 0          | 0          | 0          | 0          | 0          |
| 07-19 | 35    | 0        | 30      | 0        | 5        | 0        | 0       | 0         | 0         | 0         | 0          | 0        | 0         | 0          | 0.0         | 0                  | 0.0                 | 0                 | 0.0                | 15   | 16.2      | 0        | 0         | 16         | 19         | 0          | 0          | 0          | 0          |
| 06-22 | 40    | 1        | 34      | 0        | 5        | 0        | 0       | 0         | 0         | 0         | 0          | 0        | 0         | 0          | 0.0         | 0                  | 0.0                 | 0                 | 0.0                | 14.8 | 16.2      | 0        | 1         | 19         | 20         | 0          | 0          | 0          | 0          |
| 06-00 | 40    | 1        | 34      | 0        | 5        | 0        | 0       | 0         | 0         | 0         | 0          | 0        | 0         | 0          | 0.0         | 0                  | 0.0                 | 0                 | 0.0                | 14.8 | 16.2      | 0        | 1         | 19         | 20         | 0          | 0          | 0          | 0          |
| 00-00 | 41    | 1        | 35      | 0        | 5        | 0        | 0       | 0         | 0         | 0         | 0          | 0        | 0         | 0          | 0.0         | 0                  | 0.0                 | 0                 | 0.0                | 14.8 | 16.3      | 0        | 1         | 19         | 21         | 0          | 0          | 0          | 0          |

Site 1  
Location Common Farm, Quemerford - Attached to Telepole, OSGR: SU 01268 69715  
Direction South

12845 / Quemerford 1  
April 2022 Common Farm, Quemerford - Attached  
Automatic Traffic Count South

26 April 2022

26 April 2022

| Time  | Total | 1<br>MCL | 2<br>SV | 3<br>SVT | 4<br>TB2 | 5<br>TB3 | 6<br>T4 | 7<br>ART3 | 8<br>ART4 | 9<br>ART5 | 10<br>ART6 | 11<br>BD | 12<br>DRT | JPSL<br>30 | JPSL%<br>30 | JSL1<br>35<br>ACPO | JSL1%<br>35<br>ACPO | JSL2<br>45<br>DfT | JSL2%<br>45<br>DfT | Mean | Vpp<br>85 | 0 -<br>5 | 5 -<br>10 | 10 -<br>15 | 15 -<br>20 | 20 -<br>25 | 25 -<br>30 | 30 -<br>35 | 35 -<br>40 |
|-------|-------|----------|---------|----------|----------|----------|---------|-----------|-----------|-----------|------------|----------|-----------|------------|-------------|--------------------|---------------------|-------------------|--------------------|------|-----------|----------|-----------|------------|------------|------------|------------|------------|------------|
| 0000  | 0     | 0        | 0       | 0        | 0        | 0        | 0       | 0         | 0         | 0         | 0          | 0        | 0         | 0          | 0.0         | 0                  | 0.0                 | 0                 | 0.0                | -    | -         | 0        | 0         | 0          | 0          | 0          | 0          | 0          | 0          |
| 0100  | 0     | 0        | 0       | 0        | 0        | 0        | 0       | 0         | 0         | 0         | 0          | 0        | 0         | 0          | 0.0         | 0                  | 0.0                 | 0                 | 0.0                | -    | -         | 0        | 0         | 0          | 0          | 0          | 0          | 0          | 0          |
| 0200  | 0     | 0        | 0       | 0        | 0        | 0        | 0       | 0         | 0         | 0         | 0          | 0        | 0         | 0          | 0.0         | 0                  | 0.0                 | 0                 | 0.0                | -    | -         | 0        | 0         | 0          | 0          | 0          | 0          | 0          | 0          |
| 0300  | 0     | 0        | 0       | 0        | 0        | 0        | 0       | 0         | 0         | 0         | 0          | 0        | 0         | 0          | 0.0         | 0                  | 0.0                 | 0                 | 0.0                | -    | -         | 0        | 0         | 0          | 0          | 0          | 0          | 0          | 0          |
| 0400  | 0     | 0        | 0       | 0        | 0        | 0        | 0       | 0         | 0         | 0         | 0          | 0        | 0         | 0          | 0.0         | 0                  | 0.0                 | 0                 | 0.0                | -    | -         | 0        | 0         | 0          | 0          | 0          | 0          | 0          | 0          |
| 0500  | 0     | 0        | 0       | 0        | 0        | 0        | 0       | 0         | 0         | 0         | 0          | 0        | 0         | 0          | 0.0         | 0                  | 0.0                 | 0                 | 0.0                | -    | -         | 0        | 0         | 0          | 0          | 0          | 0          | 0          | 0          |
| 0600  | 1     | 0        | 1       | 0        | 0        | 0        | 0       | 0         | 0         | 0         | 0          | 0        | 0         | 0          | 0.0         | 0                  | 0.0                 | 0                 | 0.0                | 12.4 | -         | 0        | 0         | 1          | 0          | 0          | 0          | 0          | 0          |
| 0700  | 4     | 0        | 4       | 0        | 0        | 0        | 0       | 0         | 0         | 0         | 0          | 0        | 0         | 0          | 0.0         | 0                  | 0.0                 | 0                 | 0.0                | 14.2 | -         | 0        | 0         | 3          | 1          | 0          | 0          | 0          | 0          |
| 0800  | 2     | 0        | 1       | 0        | 1        | 0        | 0       | 0         | 0         | 0         | 0          | 0        | 0         | 0          | 0.0         | 0                  | 0.0                 | 0                 | 0.0                | 15.1 | -         | 0        | 0         | 1          | 1          | 0          | 0          | 0          | 0          |
| 0900  | 1     | 0        | 1       | 0        | 0        | 0        | 0       | 0         | 0         | 0         | 0          | 0        | 0         | 0          | 0.0         | 0                  | 0.0                 | 0                 | 0.0                | 17.7 | -         | 0        | 0         | 0          | 1          | 0          | 0          | 0          | 0          |
| 1000  | 3     | 0        | 2       | 0        | 1        | 0        | 0       | 0         | 0         | 0         | 0          | 0        | 0         | 0          | 0.0         | 0                  | 0.0                 | 0                 | 0.0                | 15   | -         | 0        | 0         | 2          | 1          | 0          | 0          | 0          | 0          |
| 1100  | 1     | 0        | 1       | 0        | 0        | 0        | 0       | 0         | 0         | 0         | 0          | 0        | 0         | 0          | 0.0         | 0                  | 0.0                 | 0                 | 0.0                | 15.8 | -         | 0        | 0         | 0          | 1          | 0          | 0          | 0          | 0          |
| 1200  | 2     | 0        | 1       | 0        | 1        | 0        | 0       | 0         | 0         | 0         | 0          | 0        | 0         | 0          | 0.0         | 0                  | 0.0                 | 0                 | 0.0                | 12.7 | -         | 0        | 0         | 2          | 0          | 0          | 0          | 0          | 0          |
| 1300  | 1     | 0        | 1       | 0        | 0        | 0        | 0       | 0         | 0         | 0         | 0          | 0        | 0         | 0          | 0.0         | 0                  | 0.0                 | 0                 | 0.0                | 12.1 | -         | 0        | 0         | 1          | 0          | 0          | 0          | 0          | 0          |
| 1400  | 1     | 0        | 1       | 0        | 0        | 0        | 0       | 0         | 0         | 0         | 0          | 0        | 0         | 0          | 0.0         | 0                  | 0.0                 | 0                 | 0.0                | 12.6 | -         | 0        | 0         | 1          | 0          | 0          | 0          | 0          | 0          |
| 1500  | 0     | 0        | 0       | 0        | 0        | 0        | 0       | 0         | 0         | 0         | 0          | 0        | 0         | 0          | 0.0         | 0                  | 0.0                 | 0                 | 0.0                | -    | -         | 0        | 0         | 0          | 0          | 0          | 0          | 0          | 0          |
| 1600  | 2     | 0        | 2       | 0        | 0        | 0        | 0       | 0         | 0         | 0         | 0          | 0        | 0         | 0          | 0.0         | 0                  | 0.0                 | 0                 | 0.0                | 15.3 | -         | 0        | 0         | 1          | 1          | 0          | 0          | 0          | 0          |
| 1700  | 4     | 0        | 3       | 0        | 1        | 0        | 0       | 0         | 0         | 0         | 0          | 0        | 0         | 0          | 0.0         | 0                  | 0.0                 | 0                 | 0.0                | 14.5 | -         | 0        | 0         | 3          | 1          | 0          | 0          | 0          | 0          |
| 1800  | 3     | 0        | 2       | 0        | 0        | 0        | 1       | 0         | 0         | 0         | 0          | 0        | 0         | 0          | 0.0         | 0                  | 0.0                 | 0                 | 0.0                | 10.6 | -         | 0        | 2         | 0          | 1          | 0          | 0          | 0          | 0          |
| 1900  | 0     | 0        | 0       | 0        | 0        | 0        | 0       | 0         | 0         | 0         | 0          | 0        | 0         | 0          | 0.0         | 0                  | 0.0                 | 0                 | 0.0                | -    | -         | 0        | 0         | 0          | 0          | 0          | 0          | 0          | 0          |
| 2000  | 1     | 0        | 1       | 0        | 0        | 0        | 0       | 0         | 0         | 0         | 0          | 0        | 0         | 0          | 0.0         | 0                  | 0.0                 | 0                 | 0.0                | 10.6 | -         | 0        | 0         | 1          | 0          | 0          | 0          | 0          | 0          |
| 2100  | 0     | 0        | 0       | 0        | 0        | 0        | 0       | 0         | 0         | 0         | 0          | 0        | 0         | 0          | 0.0         | 0                  | 0.0                 | 0                 | 0.0                | -    | -         | 0        | 0         | 0          | 0          | 0          | 0          | 0          | 0          |
| 2200  | 0     | 0        | 0       | 0        | 0        | 0        | 0       | 0         | 0         | 0         | 0          | 0        | 0         | 0          | 0.0         | 0                  | 0.0                 | 0                 | 0.0                | -    | -         | 0        | 0         | 0          | 0          | 0          | 0          | 0          | 0          |
| 2300  | 1     | 0        | 0       | 0        | 1        | 0        | 0       | 0         | 0         | 0         | 0          | 0        | 0         | 0          | 0.0         | 0                  | 0.0                 | 0                 | 0.0                | 15.3 | -         | 0        | 0         | 0          | 1          | 0          | 0          | 0          | 0          |
| 07-19 | 24    | 0        | 19      | 0        | 4        | 0        | 1       | 0         | 0         | 0         | 0          | 0        | 0         | 0          | 0.0         | 0                  | 0.0                 | 0                 | 0.0                | 14   | 16.3      | 0        | 2         | 14         | 8          | 0          | 0          | 0          | 0          |
| 06-22 | 26    | 0        | 21      | 0        | 4        | 0        | 1       | 0         | 0         | 0         | 0          | 0        | 0         | 0          | 0.0         | 0                  | 0.0                 | 0                 | 0.0                | 13.8 | 16.1      | 0        | 2         | 16         | 8          | 0          | 0          | 0          | 0          |
| 06-00 | 27    | 0        | 21      | 0        | 5        | 0        | 1       | 0         | 0         | 0         | 0          | 0        | 0         | 0          | 0.0         | 0                  | 0.0                 | 0                 | 0.0                | 13.9 | 16.1      | 0        | 2         | 16         | 9          | 0          | 0          | 0          | 0          |
| 00-00 | 27    | 0        | 21      | 0        | 5        | 0        | 1       | 0         | 0         | 0         | 0          | 0        | 0         | 0          | 0.0         | 0                  | 0.0                 | 0                 | 0.0                | 13.9 | 16.1      | 0        | 2         | 16         | 9          | 0          | 0          | 0          | 0          |

Site 1  
Location Common Farm, Quemerford - Attached to Telepole, OSGR: SU 01268 69715  
Direction South

12845 / Quemerford 1  
April 2022 Common Farm, Quemerford - Attached  
Automatic Traffic Count South

27 April 2022

27 April 2022

| Time  | Total | Classification |    |   |   |   |   |   |   |   |   |   |   | JPSL<br>30 | JPSL%<br>30 | JSL1<br>35<br>ACPO | JSL1%<br>35<br>ACPO | JSL2<br>45<br>DfT | JSL2%<br>45<br>DfT | Mean | Vpp<br>85 | 0 -<br>5 | 5 -<br>10 | 10 -<br>15 | 15 -<br>20 | 20 -<br>25 | 25 -<br>30 | 30 -<br>35 | 35 -<br>40 |
|-------|-------|----------------|----|---|---|---|---|---|---|---|---|---|---|------------|-------------|--------------------|---------------------|-------------------|--------------------|------|-----------|----------|-----------|------------|------------|------------|------------|------------|------------|
| 0000  | 0     | 0              | 0  | 0 | 0 | 0 | 0 | 0 | 0 | 0 | 0 | 0 | 0 | 0          | 0.0         | 0                  | 0.0                 | 0                 | 0.0                | -    | -         | 0        | 0         | 0          | 0          | 0          | 0          | 0          | 0          |
| 0100  | 0     | 0              | 0  | 0 | 0 | 0 | 0 | 0 | 0 | 0 | 0 | 0 | 0 | 0          | 0.0         | 0                  | 0.0                 | 0                 | 0.0                | -    | -         | 0        | 0         | 0          | 0          | 0          | 0          | 0          | 0          |
| 0200  | 0     | 0              | 0  | 0 | 0 | 0 | 0 | 0 | 0 | 0 | 0 | 0 | 0 | 0          | 0.0         | 0                  | 0.0                 | 0                 | 0.0                | -    | -         | 0        | 0         | 0          | 0          | 0          | 0          | 0          | 0          |
| 0300  | 0     | 0              | 0  | 0 | 0 | 0 | 0 | 0 | 0 | 0 | 0 | 0 | 0 | 0          | 0.0         | 0                  | 0.0                 | 0                 | 0.0                | -    | -         | 0        | 0         | 0          | 0          | 0          | 0          | 0          | 0          |
| 0400  | 0     | 0              | 0  | 0 | 0 | 0 | 0 | 0 | 0 | 0 | 0 | 0 | 0 | 0          | 0.0         | 0                  | 0.0                 | 0                 | 0.0                | -    | -         | 0        | 0         | 0          | 0          | 0          | 0          | 0          | 0          |
| 0500  | 0     | 0              | 0  | 0 | 0 | 0 | 0 | 0 | 0 | 0 | 0 | 0 | 0 | 0          | 0.0         | 0                  | 0.0                 | 0                 | 0.0                | -    | -         | 0        | 0         | 0          | 0          | 0          | 0          | 0          | 0          |
| 0600  | 1     | 0              | 1  | 0 | 0 | 0 | 0 | 0 | 0 | 0 | 0 | 0 | 0 | 0          | 0.0         | 0                  | 0.0                 | 0                 | 0.0                | 13.5 | -         | 0        | 0         | 1          | 0          | 0          | 0          | 0          | 0          |
| 0700  | 1     | 0              | 1  | 0 | 0 | 0 | 0 | 0 | 0 | 0 | 0 | 0 | 0 | 0          | 0.0         | 0                  | 0.0                 | 0                 | 0.0                | 13.1 | -         | 0        | 0         | 1          | 0          | 0          | 0          | 0          | 0          |
| 0800  | 6     | 0              | 5  | 0 | 1 | 0 | 0 | 0 | 0 | 0 | 0 | 0 | 0 | 0          | 0.0         | 0                  | 0.0                 | 0                 | 0.0                | 14.8 | -         | 0        | 0         | 2          | 4          | 0          | 0          | 0          | 0          |
| 0900  | 2     | 0              | 2  | 0 | 0 | 0 | 0 | 0 | 0 | 0 | 0 | 0 | 0 | 0          | 0.0         | 0                  | 0.0                 | 0                 | 0.0                | 14.2 | -         | 0        | 0         | 2          | 0          | 0          | 0          | 0          | 0          |
| 1000  | 3     | 0              | 2  | 0 | 1 | 0 | 0 | 0 | 0 | 0 | 0 | 0 | 0 | 0          | 0.0         | 0                  | 0.0                 | 0                 | 0.0                | 12.6 | -         | 0        | 1         | 2          | 0          | 0          | 0          | 0          | 0          |
| 1100  | 0     | 0              | 0  | 0 | 0 | 0 | 0 | 0 | 0 | 0 | 0 | 0 | 0 | 0          | 0.0         | 0                  | 0.0                 | 0                 | 0.0                | -    | -         | 0        | 0         | 0          | 0          | 0          | 0          | 0          | 0          |
| 1200  | 2     | 0              | 1  | 0 | 1 | 0 | 0 | 0 | 0 | 0 | 0 | 0 | 0 | 0          | 0.0         | 0                  | 0.0                 | 0                 | 0.0                | 13.9 | -         | 0        | 0         | 1          | 1          | 0          | 0          | 0          | 0          |
| 1300  | 4     | 0              | 3  | 0 | 1 | 0 | 0 | 0 | 0 | 0 | 0 | 0 | 0 | 0          | 0.0         | 0                  | 0.0                 | 0                 | 0.0                | 13.8 | -         | 0        | 0         | 3          | 1          | 0          | 0          | 0          | 0          |
| 1400  | 1     | 0              | 1  | 0 | 0 | 0 | 0 | 0 | 0 | 0 | 0 | 0 | 0 | 0          | 0.0         | 0                  | 0.0                 | 0                 | 0.0                | 14.1 | -         | 0        | 0         | 1          | 0          | 0          | 0          | 0          | 0          |
| 1500  | 3     | 0              | 3  | 0 | 0 | 0 | 0 | 0 | 0 | 0 | 0 | 0 | 0 | 0          | 0.0         | 0                  | 0.0                 | 0                 | 0.0                | 15   | -         | 0        | 0         | 2          | 1          | 0          | 0          | 0          | 0          |
| 1600  | 5     | 1              | 4  | 0 | 0 | 0 | 0 | 0 | 0 | 0 | 0 | 0 | 0 | 0          | 0.0         | 0                  | 0.0                 | 0                 | 0.0                | 13.7 | -         | 0        | 1         | 1          | 3          | 0          | 0          | 0          | 0          |
| 1700  | 1     | 0              | 1  | 0 | 0 | 0 | 0 | 0 | 0 | 0 | 0 | 0 | 0 | 0          | 0.0         | 0                  | 0.0                 | 0                 | 0.0                | 14.9 | -         | 0        | 0         | 1          | 0          | 0          | 0          | 0          | 0          |
| 1800  | 0     | 0              | 0  | 0 | 0 | 0 | 0 | 0 | 0 | 0 | 0 | 0 | 0 | 0          | 0.0         | 0                  | 0.0                 | 0                 | 0.0                | -    | -         | 0        | 0         | 0          | 0          | 0          | 0          | 0          | 0          |
| 1900  | 3     | 0              | 1  | 0 | 2 | 0 | 0 | 0 | 0 | 0 | 0 | 0 | 0 | 0          | 0.0         | 0                  | 0.0                 | 0                 | 0.0                | 13.7 | -         | 0        | 0         | 2          | 1          | 0          | 0          | 0          | 0          |
| 2000  | 2     | 0              | 2  | 0 | 0 | 0 | 0 | 0 | 0 | 0 | 0 | 0 | 0 | 0          | 0.0         | 0                  | 0.0                 | 0                 | 0.0                | 15.1 | -         | 0        | 0         | 1          | 1          | 0          | 0          | 0          | 0          |
| 2100  | 0     | 0              | 0  | 0 | 0 | 0 | 0 | 0 | 0 | 0 | 0 | 0 | 0 | 0          | 0.0         | 0                  | 0.0                 | 0                 | 0.0                | -    | -         | 0        | 0         | 0          | 0          | 0          | 0          | 0          | 0          |
| 2200  | 0     | 0              | 0  | 0 | 0 | 0 | 0 | 0 | 0 | 0 | 0 | 0 | 0 | 0          | 0.0         | 0                  | 0.0                 | 0                 | 0.0                | -    | -         | 0        | 0         | 0          | 0          | 0          | 0          | 0          | 0          |
| 2300  | 0     | 0              | 0  | 0 | 0 | 0 | 0 | 0 | 0 | 0 | 0 | 0 | 0 | 0          | 0.0         | 0                  | 0.0                 | 0                 | 0.0                | -    | -         | 0        | 0         | 0          | 0          | 0          | 0          | 0          | 0          |
| 07-19 | 28    | 1              | 23 | 0 | 4 | 0 | 0 | 0 | 0 | 0 | 0 | 0 | 0 | 0          | 0.0         | 0                  | 0.0                 | 0                 | 0.0                | 14.1 | 15.8      | 0        | 2         | 16         | 10         | 0          | 0          | 0          | 0          |
| 06-22 | 34    | 1              | 27 | 0 | 6 | 0 | 0 | 0 | 0 | 0 | 0 | 0 | 0 | 0          | 0.0         | 0                  | 0.0                 | 0                 | 0.0                | 14.1 | 16        | 0        | 2         | 20         | 12         | 0          | 0          | 0          | 0          |
| 06-00 | 34    | 1              | 27 | 0 | 6 | 0 | 0 | 0 | 0 | 0 | 0 | 0 | 0 | 0          | 0.0         | 0                  | 0.0                 | 0                 | 0.0                | 14.1 | 16        | 0        | 2         | 20         | 12         | 0          | 0          | 0          | 0          |
| 00-00 | 34    | 1              | 27 | 0 | 6 | 0 | 0 | 0 | 0 | 0 | 0 | 0 | 0 | 0          | 0.0         | 0                  | 0.0                 | 0                 | 0.0                | 14.1 | 16        | 0        | 2         | 20         | 12         | 0          | 0          | 0          | 0          |

Site 1  
Location Common Farm, Quemerford - Attached to Telepole, OSGR: SU 01268 69715  
Direction South

12845 / Quemerford 1  
April 2022 Common Farm, Quemerford - Attached  
Automatic Traffic Count South

28 April 2022

28 April 2022

| Time  | Total | Classification |    |   |   |   |   |   |   |   |   |   |   | JPSL<br>30 | JPSL%<br>30 | JSL1<br>35<br>ACPO | JSL1%<br>35<br>ACPO | JSL2<br>45<br>DfT | JSL2%<br>45<br>DfT | Mean | Vpp<br>85 | 0 -<br>5 | 5 -<br>10 | 10 -<br>15 | 15 -<br>20 | 20 -<br>25 | 25 -<br>30 | 30 -<br>35 | 35 -<br>40 |
|-------|-------|----------------|----|---|---|---|---|---|---|---|---|---|---|------------|-------------|--------------------|---------------------|-------------------|--------------------|------|-----------|----------|-----------|------------|------------|------------|------------|------------|------------|
| 0000  | 1     | 0              | 1  | 0 | 0 | 0 | 0 | 0 | 0 | 0 | 0 | 0 | 0 | 0          | 0.0         | 0                  | 0.0                 | 0                 | 0.0                | 12.9 | -         | 0        | 0         | 1          | 0          | 0          | 0          | 0          | 0          |
| 0100  | 0     | 0              | 0  | 0 | 0 | 0 | 0 | 0 | 0 | 0 | 0 | 0 | 0 | 0          | 0.0         | 0                  | 0.0                 | 0                 | 0.0                | -    | -         | 0        | 0         | 0          | 0          | 0          | 0          | 0          | 0          |
| 0200  | 0     | 0              | 0  | 0 | 0 | 0 | 0 | 0 | 0 | 0 | 0 | 0 | 0 | 0          | 0.0         | 0                  | 0.0                 | 0                 | 0.0                | -    | -         | 0        | 0         | 0          | 0          | 0          | 0          | 0          | 0          |
| 0300  | 0     | 0              | 0  | 0 | 0 | 0 | 0 | 0 | 0 | 0 | 0 | 0 | 0 | 0          | 0.0         | 0                  | 0.0                 | 0                 | 0.0                | -    | -         | 0        | 0         | 0          | 0          | 0          | 0          | 0          | 0          |
| 0400  | 0     | 0              | 0  | 0 | 0 | 0 | 0 | 0 | 0 | 0 | 0 | 0 | 0 | 0          | 0.0         | 0                  | 0.0                 | 0                 | 0.0                | -    | -         | 0        | 0         | 0          | 0          | 0          | 0          | 0          | 0          |
| 0500  | 0     | 0              | 0  | 0 | 0 | 0 | 0 | 0 | 0 | 0 | 0 | 0 | 0 | 0          | 0.0         | 0                  | 0.0                 | 0                 | 0.0                | -    | -         | 0        | 0         | 0          | 0          | 0          | 0          | 0          | 0          |
| 0600  | 0     | 0              | 0  | 0 | 0 | 0 | 0 | 0 | 0 | 0 | 0 | 0 | 0 | 0          | 0.0         | 0                  | 0.0                 | 0                 | 0.0                | -    | -         | 0        | 0         | 0          | 0          | 0          | 0          | 0          | 0          |
| 0700  | 3     | 0              | 2  | 0 | 1 | 0 | 0 | 0 | 0 | 0 | 0 | 0 | 0 | 0          | 0.0         | 0                  | 0.0                 | 0                 | 0.0                | 14.3 | -         | 0        | 0         | 3          | 0          | 0          | 0          | 0          | 0          |
| 0800  | 4     | 0              | 4  | 0 | 0 | 0 | 0 | 0 | 0 | 0 | 0 | 0 | 0 | 0          | 0.0         | 0                  | 0.0                 | 0                 | 0.0                | 13.8 | -         | 0        | 1         | 1          | 2          | 0          | 0          | 0          | 0          |
| 0900  | 0     | 0              | 0  | 0 | 0 | 0 | 0 | 0 | 0 | 0 | 0 | 0 | 0 | 0          | 0.0         | 0                  | 0.0                 | 0                 | 0.0                | -    | -         | 0        | 0         | 0          | 0          | 0          | 0          | 0          | 0          |
| 1000  | 3     | 0              | 2  | 0 | 1 | 0 | 0 | 0 | 0 | 0 | 0 | 0 | 0 | 0          | 0.0         | 0                  | 0.0                 | 0                 | 0.0                | 13.3 | -         | 0        | 0         | 2          | 1          | 0          | 0          | 0          | 0          |
| 1100  | 3     | 0              | 1  | 0 | 2 | 0 | 0 | 0 | 0 | 0 | 0 | 0 | 0 | 0          | 0.0         | 0                  | 0.0                 | 0                 | 0.0                | 14.6 | -         | 0        | 0         | 1          | 2          | 0          | 0          | 0          | 0          |
| 1200  | 4     | 0              | 2  | 0 | 2 | 0 | 0 | 0 | 0 | 0 | 0 | 0 | 0 | 0          | 0.0         | 0                  | 0.0                 | 0                 | 0.0                | 15.7 | -         | 0        | 0         | 1          | 3          | 0          | 0          | 0          | 0          |
| 1300  | 1     | 0              | 1  | 0 | 0 | 0 | 0 | 0 | 0 | 0 | 0 | 0 | 0 | 0          | 0.0         | 0                  | 0.0                 | 0                 | 0.0                | 16.4 | -         | 0        | 0         | 0          | 1          | 0          | 0          | 0          | 0          |
| 1400  | 2     | 0              | 2  | 0 | 0 | 0 | 0 | 0 | 0 | 0 | 0 | 0 | 0 | 0          | 0.0         | 0                  | 0.0                 | 0                 | 0.0                | 13.2 | -         | 0        | 0         | 2          | 0          | 0          | 0          | 0          | 0          |
| 1500  | 3     | 0              | 2  | 0 | 1 | 0 | 0 | 0 | 0 | 0 | 0 | 0 | 0 | 0          | 0.0         | 0                  | 0.0                 | 0                 | 0.0                | 15.7 | -         | 0        | 0         | 1          | 2          | 0          | 0          | 0          | 0          |
| 1600  | 7     | 1              | 6  | 0 | 0 | 0 | 0 | 0 | 0 | 0 | 0 | 0 | 0 | 0          | 0.0         | 0                  | 0.0                 | 0                 | 0.0                | 15.3 | -         | 0        | 1         | 1          | 5          | 0          | 0          | 0          | 0          |
| 1700  | 1     | 0              | 1  | 0 | 0 | 0 | 0 | 0 | 0 | 0 | 0 | 0 | 0 | 0          | 0.0         | 0                  | 0.0                 | 0                 | 0.0                | 15.6 | -         | 0        | 0         | 0          | 1          | 0          | 0          | 0          | 0          |
| 1800  | 0     | 0              | 0  | 0 | 0 | 0 | 0 | 0 | 0 | 0 | 0 | 0 | 0 | 0          | 0.0         | 0                  | 0.0                 | 0                 | 0.0                | -    | -         | 0        | 0         | 0          | 0          | 0          | 0          | 0          | 0          |
| 1900  | 0     | 0              | 0  | 0 | 0 | 0 | 0 | 0 | 0 | 0 | 0 | 0 | 0 | 0          | 0.0         | 0                  | 0.0                 | 0                 | 0.0                | -    | -         | 0        | 0         | 0          | 0          | 0          | 0          | 0          | 0          |
| 2000  | 1     | 0              | 1  | 0 | 0 | 0 | 0 | 0 | 0 | 0 | 0 | 0 | 0 | 0          | 0.0         | 0                  | 0.0                 | 0                 | 0.0                | 14.9 | -         | 0        | 0         | 1          | 0          | 0          | 0          | 0          | 0          |
| 2100  | 1     | 0              | 1  | 0 | 0 | 0 | 0 | 0 | 0 | 0 | 0 | 0 | 0 | 0          | 0.0         | 0                  | 0.0                 | 0                 | 0.0                | 15   | -         | 0        | 0         | 1          | 0          | 0          | 0          | 0          | 0          |
| 2200  | 0     | 0              | 0  | 0 | 0 | 0 | 0 | 0 | 0 | 0 | 0 | 0 | 0 | 0          | 0.0         | 0                  | 0.0                 | 0                 | 0.0                | -    | -         | 0        | 0         | 0          | 0          | 0          | 0          | 0          | 0          |
| 2300  | 0     | 0              | 0  | 0 | 0 | 0 | 0 | 0 | 0 | 0 | 0 | 0 | 0 | 0          | 0.0         | 0                  | 0.0                 | 0                 | 0.0                | -    | -         | 0        | 0         | 0          | 0          | 0          | 0          | 0          | 0          |
| 07-19 | 31    | 1              | 23 | 0 | 7 | 0 | 0 | 0 | 0 | 0 | 0 | 0 | 0 | 0          | 0.0         | 0                  | 0.0                 | 0                 | 0.0                | 14.7 | 17.2      | 0        | 2         | 12         | 17         | 0          | 0          | 0          | 0          |
| 06-22 | 33    | 1              | 25 | 0 | 7 | 0 | 0 | 0 | 0 | 0 | 0 | 0 | 0 | 0          | 0.0         | 0                  | 0.0                 | 0                 | 0.0                | 14.8 | 17.2      | 0        | 2         | 14         | 17         | 0          | 0          | 0          | 0          |
| 06-00 | 33    | 1              | 25 | 0 | 7 | 0 | 0 | 0 | 0 | 0 | 0 | 0 | 0 | 0          | 0.0         | 0                  | 0.0                 | 0                 | 0.0                | 14.8 | 17.2      | 0        | 2         | 14         | 17         | 0          | 0          | 0          | 0          |
| 00-00 | 34    | 1              | 26 | 0 | 7 | 0 | 0 | 0 | 0 | 0 | 0 | 0 | 0 | 0          | 0.0         | 0                  | 0.0                 | 0                 | 0.0                | 14.7 | 17.2      | 0        | 2         | 15         | 17         | 0          | 0          | 0          | 0          |

Site 1  
Location Common Farm, Quemerford - Attached to Telepole, OSGR: SU 01268 69715  
Direction South

12845 / Quemerford 1  
April 2022 Common Farm, Quemerford - Attached  
Automatic Traffic Count South

Virtual Day (7)

Virtual Day (7)

| Time  | Total | 1<br>MCL | 2<br>SV | 3<br>SVT | 4<br>TB2 | 5<br>TB3 | 6<br>T4 | 7<br>ART3 | 8<br>ART4 | 9<br>ART5 | 10<br>ART6 | 11<br>BD | 12<br>DRT | JPSL<br>30 | JPSL%<br>30 | JSL1<br>35<br>ACPO | JSL1%<br>35<br>ACPO | JSL2<br>45<br>DfT | JSL2%<br>45<br>DfT | Mean | Vpp<br>85 | 0 -<br>5 | 5 -<br>10 | 10 -<br>15 | 15 -<br>20 | 20 -<br>25 | 25 -<br>30 | 30 -<br>35 | 35 -<br>40 |
|-------|-------|----------|---------|----------|----------|----------|---------|-----------|-----------|-----------|------------|----------|-----------|------------|-------------|--------------------|---------------------|-------------------|--------------------|------|-----------|----------|-----------|------------|------------|------------|------------|------------|------------|
| 0000  | 0     | 0        | 0       | 0        | 0        | 0        | 0       | 0         | 0         | 0         | 0          | 0        | 0         | 0          | 0.0         | 0                  | 0.0                 | 0                 | 0.0                | 15.8 | -         | 0        | 0         | 0          | 0          | 0          | 0          | 0          | 0          |
| 0100  | 0     | 0        | 0       | 0        | 0        | 0        | 0       | 0         | 0         | 0         | 0          | 0        | 0         | 0          | 0.0         | 0                  | 0.0                 | 0                 | 0.0                | -    | -         | 0        | 0         | 0          | 0          | 0          | 0          | 0          | 0          |
| 0200  | 0     | 0        | 0       | 0        | 0        | 0        | 0       | 0         | 0         | 0         | 0          | 0        | 0         | 0          | 0.0         | 0                  | 0.0                 | 0                 | 0.0                | -    | -         | 0        | 0         | 0          | 0          | 0          | 0          | 0          | 0          |
| 0300  | 0     | 0        | 0       | 0        | 0        | 0        | 0       | 0         | 0         | 0         | 0          | 0        | 0         | 0          | 0.0         | 0                  | 0.0                 | 0                 | 0.0                | -    | -         | 0        | 0         | 0          | 0          | 0          | 0          | 0          | 0          |
| 0400  | 0     | 0        | 0       | 0        | 0        | 0        | 0       | 0         | 0         | 0         | 0          | 0        | 0         | 0          | 0.0         | 0                  | 0.0                 | 0                 | 0.0                | 17.8 | -         | 0        | 0         | 0          | 0          | 0          | 0          | 0          | 0          |
| 0500  | 0     | 0        | 0       | 0        | 0        | 0        | 0       | 0         | 0         | 0         | 0          | 0        | 0         | 0          | 0.0         | 0                  | 0.0                 | 0                 | 0.0                | -    | -         | 0        | 0         | 0          | 0          | 0          | 0          | 0          | 0          |
| 0600  | 0     | 0        | 0       | 0        | 0        | 0        | 0       | 0         | 0         | 0         | 0          | 0        | 0         | 0          | 0.0         | 0                  | 0.0                 | 0                 | 0.0                | 12.9 | -         | 0        | 0         | 0          | 0          | 0          | 0          | 0          | 0          |
| 0700  | 2     | 0        | 2       | 0        | 0        | 0        | 0       | 0         | 0         | 0         | 0          | 0        | 0         | 0          | 0.0         | 0                  | 0.0                 | 0                 | 0.0                | 13.9 | -         | 0        | 0         | 2          | 0          | 0          | 0          | 0          | 0          |
| 0800  | 3     | 0        | 3       | 0        | 0        | 0        | 0       | 0         | 0         | 0         | 0          | 0        | 0         | 0          | 0.0         | 0                  | 0.0                 | 0                 | 0.0                | 14.7 | -         | 0        | 0         | 1          | 2          | 0          | 0          | 0          | 0          |
| 0900  | 1     | 0        | 1       | 0        | 0        | 0        | 0       | 0         | 0         | 0         | 0          | 0        | 0         | 0          | 0.0         | 0                  | 0.0                 | 0                 | 0.0                | 15.3 | -         | 0        | 0         | 0          | 0          | 0          | 0          | 0          | 0          |
| 1000  | 3     | 0        | 2       | 0        | 1        | 0        | 0       | 0         | 0         | 0         | 0          | 0        | 0         | 0          | 0.0         | 0                  | 0.0                 | 0                 | 0.0                | 14.6 | -         | 0        | 0         | 2          | 1          | 0          | 0          | 0          | 0          |
| 1100  | 2     | 0        | 1       | 0        | 0        | 0        | 0       | 0         | 0         | 0         | 0          | 0        | 0         | 0          | 0.0         | 0                  | 0.0                 | 0                 | 0.0                | 15   | -         | 0        | 0         | 0          | 1          | 0          | 0          | 0          | 0          |
| 1200  | 3     | 0        | 2       | 0        | 1        | 0        | 0       | 0         | 0         | 0         | 0          | 0        | 0         | 0          | 0.0         | 0                  | 0.0                 | 0                 | 0.0                | 14.3 | -         | 0        | 0         | 1          | 2          | 0          | 0          | 0          | 0          |
| 1300  | 3     | 0        | 2       | 0        | 0        | 0        | 0       | 0         | 0         | 0         | 0          | 0        | 0         | 0          | 0.0         | 0                  | 0.0                 | 0                 | 0.0                | 12.8 | -         | 0        | 0         | 2          | 1          | 0          | 0          | 0          | 0          |
| 1400  | 2     | 0        | 1       | 0        | 1        | 0        | 0       | 0         | 0         | 0         | 0          | 0        | 0         | 0          | 0.0         | 0                  | 0.0                 | 0                 | 0.0                | 14.1 | -         | 0        | 0         | 1          | 1          | 0          | 0          | 0          | 0          |
| 1500  | 2     | 0        | 2       | 0        | 0        | 0        | 0       | 0         | 0         | 0         | 0          | 0        | 0         | 0          | 0.0         | 0                  | 0.0                 | 0                 | 0.0                | 13.8 | -         | 0        | 0         | 2          | 1          | 0          | 0          | 0          | 0          |
| 1600  | 3     | 0        | 3       | 0        | 0        | 0        | 0       | 0         | 0         | 0         | 0          | 0        | 0         | 0          | 0.0         | 0                  | 0.0                 | 0                 | 0.0                | 14.4 | -         | 0        | 0         | 1          | 2          | 0          | 0          | 0          | 0          |
| 1700  | 2     | 0        | 2       | 0        | 0        | 0        | 0       | 0         | 0         | 0         | 0          | 0        | 0         | 0          | 0.0         | 0                  | 0.0                 | 0                 | 0.0                | 14.4 | -         | 0        | 0         | 1          | 0          | 0          | 0          | 0          | 0          |
| 1800  | 2     | 0        | 1       | 0        | 0        | 0        | 0       | 0         | 0         | 0         | 0          | 0        | 0         | 0          | 0.0         | 0                  | 0.0                 | 0                 | 0.0                | 12.9 | -         | 0        | 0         | 1          | 0          | 0          | 0          | 0          | 0          |
| 1900  | 1     | 0        | 1       | 0        | 0        | 0        | 0       | 0         | 0         | 0         | 0          | 0        | 0         | 0          | 0.0         | 0                  | 0.0                 | 0                 | 0.0                | 13.3 | -         | 0        | 0         | 1          | 0          | 0          | 0          | 0          | 0          |
| 2000  | 1     | 0        | 1       | 0        | 0        | 0        | 0       | 0         | 0         | 0         | 0          | 0        | 0         | 0          | 0.0         | 0                  | 0.0                 | 0                 | 0.0                | 14   | -         | 0        | 0         | 1          | 0          | 0          | 0          | 0          | 0          |
| 2100  | 0     | 0        | 0       | 0        | 0        | 0        | 0       | 0         | 0         | 0         | 0          | 0        | 0         | 0          | 0.0         | 0                  | 0.0                 | 0                 | 0.0                | 15   | -         | 0        | 0         | 0          | 0          | 0          | 0          | 0          | 0          |
| 2200  | 0     | 0        | 0       | 0        | 0        | 0        | 0       | 0         | 0         | 0         | 0          | 0        | 0         | 0          | 0.0         | 0                  | 0.0                 | 0                 | 0.0                | -    | -         | 0        | 0         | 0          | 0          | 0          | 0          | 0          | 0          |
| 2300  | 0     | 0        | 0       | 0        | 0        | 0        | 0       | 0         | 0         | 0         | 0          | 0        | 0         | 0          | 0.0         | 0                  | 0.0                 | 0                 | 0.0                | 15.3 | -         | 0        | 0         | 0          | 0          | 0          | 0          | 0          | 0          |
| 07-19 | 27    | 1        | 22      | 0        | 4        | 0        | 0       | 0         | 0         | 0         | 0          | 0        | 0         | 0          | 0.0         | 0                  | 0.0                 | 0                 | 0.0                | 14.2 | 16.2      | 0        | 2         | 15         | 11         | 0          | 0          | 0          | 0          |
| 06-22 | 30    | 1        | 25      | 0        | 5        | 0        | 0       | 0         | 0         | 0         | 0          | 0        | 0         | 0          | 0.0         | 0                  | 0.0                 | 0                 | 0.0                | 14.1 | 16.2      | 0        | 2         | 17         | 11         | 0          | 0          | 0          | 0          |
| 06-00 | 30    | 1        | 25      | 0        | 5        | 0        | 0       | 0         | 0         | 0         | 0          | 0        | 0         | 0          | 0.0         | 0                  | 0.0                 | 0                 | 0.0                | 14.1 | 16.2      | 0        | 2         | 17         | 11         | 0          | 0          | 0          | 0          |
| 00-00 | 31    | 1        | 25      | 0        | 5        | 0        | 0       | 0         | 0         | 0         | 0          | 0        | 0         | 0          | 0.0         | 0                  | 0.0                 | 0                 | 0.0                | 14.2 | 16.3      | 0        | 2         | 17         | 12         | 0          | 0          | 0          | 0          |

Site 1  
 Location Common Farm, Quemerford - Attached to Telepole, OSGR: SU 01268 69715  
 Direction South


12845 / Quemerford 1  
 April 2022 Common Farm, Quemerford - Attached  
 Automatic Traffic Count South

Virtual Week (1)

Virtual Week (1)

| Time       | Total | 1<br>MCL | 2<br>SV | 3<br>SVT | 4<br>TB2 | 5<br>TB3 | 6<br>T4 | 7<br>ART3 | 8<br>ART4 | 9<br>ART5 | 10<br>ART6 | 11<br>BD | 12<br>DRT | JPSL<br>30 | JPSL%<br>30 | JSL1<br>35<br>ACPO | JSL1%<br>35<br>ACPO | JSL2<br>45<br>DfT | JSL2%<br>45<br>DfT | Mean | Vpp<br>85 | 0 -<br>5 | 5 -<br>10 | 10 -<br>15 | 15 -<br>20 | 20 -<br>25 | 25 -<br>30 | 30 -<br>35 | 35 -<br>40 |
|------------|-------|----------|---------|----------|----------|----------|---------|-----------|-----------|-----------|------------|----------|-----------|------------|-------------|--------------------|---------------------|-------------------|--------------------|------|-----------|----------|-----------|------------|------------|------------|------------|------------|------------|
| Mon        | 41    | 1        | 35      | 0        | 5        | 0        | 0       | 0         | 0         | 0         | 0          | 0        | 0         | 0          | 0.0         | 0                  | 0.0                 | 0                 | 0.0                | 14.8 | 16.3      | 0        | 1         | 19         | 21         | 0          | 0          | 0          | 0          |
| Tue        | 27    | 0        | 21      | 0        | 5        | 0        | 1       | 0         | 0         | 0         | 0          | 0        | 0         | 0          | 0.0         | 0                  | 0.0                 | 0                 | 0.0                | 13.9 | 16.1      | 0        | 2         | 16         | 9          | 0          | 0          | 0          | 0          |
| Wed        | 34    | 1        | 27      | 0        | 6        | 0        | 0       | 0         | 0         | 0         | 0          | 0        | 0         | 0          | 0.0         | 0                  | 0.0                 | 0                 | 0.0                | 14.1 | 16        | 0        | 2         | 20         | 12         | 0          | 0          | 0          | 0          |
| Thu        | 34    | 1        | 26      | 0        | 7        | 0        | 0       | 0         | 0         | 0         | 0          | 0        | 0         | 0          | 0.0         | 0                  | 0.0                 | 0                 | 0.0                | 14.7 | 17.2      | 0        | 2         | 15         | 17         | 0          | 0          | 0          | 0          |
| Fri        | 37    | 2        | 28      | 0        | 7        | 0        | 0       | 0         | 0         | 0         | 0          | 0        | 0         | 0          | 0.0         | 0                  | 0.0                 | 0                 | 0.0                | 13   | 15.9      | 0        | 4         | 25         | 8          | 0          | 0          | 0          | 0          |
| Sat        | 26    | 0        | 25      | 0        | 1        | 0        | 0       | 0         | 0         | 0         | 0          | 0        | 0         | 0          | 0.0         | 0                  | 0.0                 | 0                 | 0.0                | 14.3 | 17.5      | 0        | 1         | 14         | 11         | 0          | 0          | 0          | 0          |
| Sun        | 17    | 0        | 15      | 0        | 2        | 0        | 0       | 0         | 0         | 0         | 0          | 0        | 0         | 0          | 0.0         | 0                  | 0.0                 | 0                 | 0.0                | 14.5 | 16.8      | 0        | 0         | 12         | 5          | 0          | 0          | 0          | 0          |
| 5 Day Ave. | 35    | 1        | 27      | 0        | 6        | 0        | 0       | 0         | 0         | 0         | 0          | 0        | 0         | 0          | 0.0         | 0                  | 0.0                 | 0                 | 0.0                | 14.1 | 16.3      | 0        | 2         | 19         | 13         | 0          | 0          | 0          | 0          |
| 7 Day Ave. | 31    | 1        | 25      | 0        | 5        | 0        | 0       | 0         | 0         | 0         | 0          | 0        | 0         | 0          | 0.0         | 0                  | 0.0                 | 0                 | 0.0                | 14.2 | 16.3      | 0        | 2         | 17         | 12         | 0          | 0          | 0          | 0          |
| --         | 216   | 5        | 177     | 0        | 33       | 0        | 1       | 0         | 0         | 0         | 0          | 0        | 0         | 0          | 0.0         | 0                  | 0.0                 | 0                 | 0.0                | 14.2 | 16.3      | 0        | 12        | 121        | 83         | 0          | 0          | 0          | 0          |

Summary Graphs

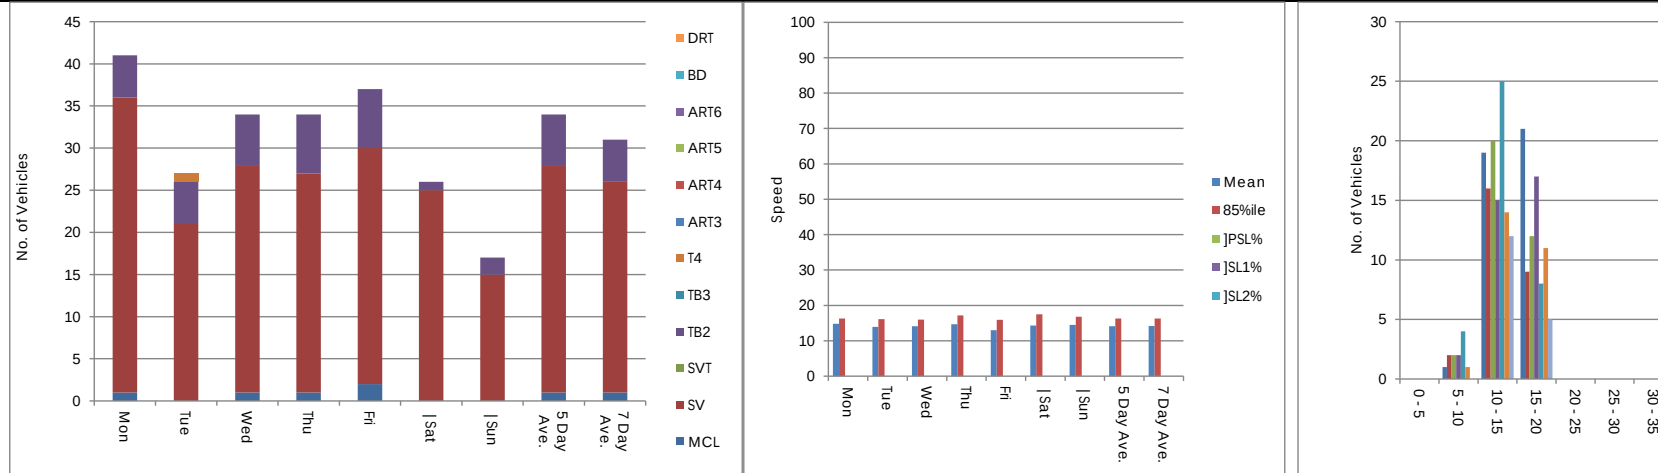

Site  
Location to Telepole, OSGR: SU 01268 69715  
Direction

12845 / Quemerford  
April 2022  
Automatic Traffic Count

| Time  | Total | Speed Bins (mph) |         |         |         |         |         |         |         |         |         |         |          |           |           |           |           |           |           |           |           |
|-------|-------|------------------|---------|---------|---------|---------|---------|---------|---------|---------|---------|---------|----------|-----------|-----------|-----------|-----------|-----------|-----------|-----------|-----------|
|       |       | 40 - 45          | 45 - 50 | 50 - 55 | 55 - 60 | 60 - 65 | 65 - 70 | 70 - 75 | 75 - 80 | 80 - 85 | 85 - 90 | 90 - 95 | 95 - 100 | 100 - 105 | 105 - 110 | 110 - 115 | 115 - 120 | 120 - 125 | 125 - 130 | 130 - 135 | 135 - 140 |
| 0000  | 0     | 0                | 0       | 0       | 0       | 0       | 0       | 0       | 0       | 0       | 0       | 0       | 0        | 0         | 0         | 0         | 0         | 0         | 0         | 0         | 0         |
| 0100  | 0     | 0                | 0       | 0       | 0       | 0       | 0       | 0       | 0       | 0       | 0       | 0       | 0        | 0         | 0         | 0         | 0         | 0         | 0         | 0         | 0         |
| 0200  | 0     | 0                | 0       | 0       | 0       | 0       | 0       | 0       | 0       | 0       | 0       | 0       | 0        | 0         | 0         | 0         | 0         | 0         | 0         | 0         | 0         |
| 0300  | 0     | 0                | 0       | 0       | 0       | 0       | 0       | 0       | 0       | 0       | 0       | 0       | 0        | 0         | 0         | 0         | 0         | 0         | 0         | 0         | 0         |
| 0400  | 0     | 0                | 0       | 0       | 0       | 0       | 0       | 0       | 0       | 0       | 0       | 0       | 0        | 0         | 0         | 0         | 0         | 0         | 0         | 0         | 0         |
| 0500  | 0     | 0                | 0       | 0       | 0       | 0       | 0       | 0       | 0       | 0       | 0       | 0       | 0        | 0         | 0         | 0         | 0         | 0         | 0         | 0         | 0         |
| 0600  | 0     | 0                | 0       | 0       | 0       | 0       | 0       | 0       | 0       | 0       | 0       | 0       | 0        | 0         | 0         | 0         | 0         | 0         | 0         | 0         | 0         |
| 0700  | 2     | 0                | 0       | 0       | 0       | 0       | 0       | 0       | 0       | 0       | 0       | 0       | 0        | 0         | 0         | 0         | 0         | 0         | 0         | 0         | 0         |
| 0800  | 4     | 0                | 0       | 0       | 0       | 0       | 0       | 0       | 0       | 0       | 0       | 0       | 0        | 0         | 0         | 0         | 0         | 0         | 0         | 0         | 0         |
| 0900  | 0     | 0                | 0       | 0       | 0       | 0       | 0       | 0       | 0       | 0       | 0       | 0       | 0        | 0         | 0         | 0         | 0         | 0         | 0         | 0         | 0         |
| 1000  | 2     | 0                | 0       | 0       | 0       | 0       | 0       | 0       | 0       | 0       | 0       | 0       | 0        | 0         | 0         | 0         | 0         | 0         | 0         | 0         | 0         |
| 1100  | 3     | 0                | 0       | 0       | 0       | 0       | 0       | 0       | 0       | 0       | 0       | 0       | 0        | 0         | 0         | 0         | 0         | 0         | 0         | 0         | 0         |
| 1200  | 2     | 0                | 0       | 0       | 0       | 0       | 0       | 0       | 0       | 0       | 0       | 0       | 0        | 0         | 0         | 0         | 0         | 0         | 0         | 0         | 0         |
| 1300  | 5     | 0                | 0       | 0       | 0       | 0       | 0       | 0       | 0       | 0       | 0       | 0       | 0        | 0         | 0         | 0         | 0         | 0         | 0         | 0         | 0         |
| 1400  | 5     | 0                | 0       | 0       | 0       | 0       | 0       | 0       | 0       | 0       | 0       | 0       | 0        | 0         | 0         | 0         | 0         | 0         | 0         | 0         | 0         |
| 1500  | 3     | 0                | 0       | 0       | 0       | 0       | 0       | 0       | 0       | 0       | 0       | 0       | 0        | 0         | 0         | 0         | 0         | 0         | 0         | 0         | 0         |
| 1600  | 3     | 0                | 0       | 0       | 0       | 0       | 0       | 0       | 0       | 0       | 0       | 0       | 0        | 0         | 0         | 0         | 0         | 0         | 0         | 0         | 0         |
| 1700  | 0     | 0                | 0       | 0       | 0       | 0       | 0       | 0       | 0       | 0       | 0       | 0       | 0        | 0         | 0         | 0         | 0         | 0         | 0         | 0         | 0         |
| 1800  | 4     | 0                | 0       | 0       | 0       | 0       | 0       | 0       | 0       | 0       | 0       | 0       | 0        | 0         | 0         | 0         | 0         | 0         | 0         | 0         | 0         |
| 1900  | 2     | 0                | 0       | 0       | 0       | 0       | 0       | 0       | 0       | 0       | 0       | 0       | 0        | 0         | 0         | 0         | 0         | 0         | 0         | 0         | 0         |
| 2000  | 1     | 0                | 0       | 0       | 0       | 0       | 0       | 0       | 0       | 0       | 0       | 0       | 0        | 0         | 0         | 0         | 0         | 0         | 0         | 0         | 0         |
| 2100  | 1     | 0                | 0       | 0       | 0       | 0       | 0       | 0       | 0       | 0       | 0       | 0       | 0        | 0         | 0         | 0         | 0         | 0         | 0         | 0         | 0         |
| 2200  | 0     | 0                | 0       | 0       | 0       | 0       | 0       | 0       | 0       | 0       | 0       | 0       | 0        | 0         | 0         | 0         | 0         | 0         | 0         | 0         | 0         |
| 2300  | 0     | 0                | 0       | 0       | 0       | 0       | 0       | 0       | 0       | 0       | 0       | 0       | 0        | 0         | 0         | 0         | 0         | 0         | 0         | 0         | 0         |
| 07-19 | 33    | 0                | 0       | 0       | 0       | 0       | 0       | 0       | 0       | 0       | 0       | 0       | 0        | 0         | 0         | 0         | 0         | 0         | 0         | 0         | 0         |
| 06-22 | 37    | 0                | 0       | 0       | 0       | 0       | 0       | 0       | 0       | 0       | 0       | 0       | 0        | 0         | 0         | 0         | 0         | 0         | 0         | 0         | 0         |
| 06-00 | 37    | 0                | 0       | 0       | 0       | 0       | 0       | 0       | 0       | 0       | 0       | 0       | 0        | 0         | 0         | 0         | 0         | 0         | 0         | 0         | 0         |
| 00-00 | 37    | 0                | 0       | 0       | 0       | 0       | 0       | 0       | 0       | 0       | 0       | 0       | 0        | 0         | 0         | 0         | 0         | 0         | 0         | 0         | 0         |

Site  
Location to Telepole, OSGR: SU 01268 69715  
Direction

12845 / Quemerford  
April 2022  
Automatic Traffic Count

| Time  | Total | Speed Bins (mph) |         |         |         |         |         |         |         |         |         |         |          |           |           |           |           |           |           |           |           |
|-------|-------|------------------|---------|---------|---------|---------|---------|---------|---------|---------|---------|---------|----------|-----------|-----------|-----------|-----------|-----------|-----------|-----------|-----------|
|       |       | 40 - 45          | 45 - 50 | 50 - 55 | 55 - 60 | 60 - 65 | 65 - 70 | 70 - 75 | 75 - 80 | 80 - 85 | 85 - 90 | 90 - 95 | 95 - 100 | 100 - 105 | 105 - 110 | 110 - 115 | 115 - 120 | 120 - 125 | 125 - 130 | 130 - 135 | 135 - 140 |
| 0000  | 1     | 0                | 0       | 0       | 0       | 0       | 0       | 0       | 0       | 0       | 0       | 0       | 0        | 0         | 0         | 0         | 0         | 0         | 0         | 0         | 0         |
| 0100  | 0     | 0                | 0       | 0       | 0       | 0       | 0       | 0       | 0       | 0       | 0       | 0       | 0        | 0         | 0         | 0         | 0         | 0         | 0         | 0         | 0         |
| 0200  | 0     | 0                | 0       | 0       | 0       | 0       | 0       | 0       | 0       | 0       | 0       | 0       | 0        | 0         | 0         | 0         | 0         | 0         | 0         | 0         | 0         |
| 0300  | 0     | 0                | 0       | 0       | 0       | 0       | 0       | 0       | 0       | 0       | 0       | 0       | 0        | 0         | 0         | 0         | 0         | 0         | 0         | 0         | 0         |
| 0400  | 1     | 0                | 0       | 0       | 0       | 0       | 0       | 0       | 0       | 0       | 0       | 0       | 0        | 0         | 0         | 0         | 0         | 0         | 0         | 0         | 0         |
| 0500  | 0     | 0                | 0       | 0       | 0       | 0       | 0       | 0       | 0       | 0       | 0       | 0       | 0        | 0         | 0         | 0         | 0         | 0         | 0         | 0         | 0         |
| 0600  | 0     | 0                | 0       | 0       | 0       | 0       | 0       | 0       | 0       | 0       | 0       | 0       | 0        | 0         | 0         | 0         | 0         | 0         | 0         | 0         | 0         |
| 0700  | 1     | 0                | 0       | 0       | 0       | 0       | 0       | 0       | 0       | 0       | 0       | 0       | 0        | 0         | 0         | 0         | 0         | 0         | 0         | 0         | 0         |
| 0800  | 1     | 0                | 0       | 0       | 0       | 0       | 0       | 0       | 0       | 0       | 0       | 0       | 0        | 0         | 0         | 0         | 0         | 0         | 0         | 0         | 0         |
| 0900  | 0     | 0                | 0       | 0       | 0       | 0       | 0       | 0       | 0       | 0       | 0       | 0       | 0        | 0         | 0         | 0         | 0         | 0         | 0         | 0         | 0         |
| 1000  | 1     | 0                | 0       | 0       | 0       | 0       | 0       | 0       | 0       | 0       | 0       | 0       | 0        | 0         | 0         | 0         | 0         | 0         | 0         | 0         | 0         |
| 1100  | 2     | 0                | 0       | 0       | 0       | 0       | 0       | 0       | 0       | 0       | 0       | 0       | 0        | 0         | 0         | 0         | 0         | 0         | 0         | 0         | 0         |
| 1200  | 5     | 0                | 0       | 0       | 0       | 0       | 0       | 0       | 0       | 0       | 0       | 0       | 0        | 0         | 0         | 0         | 0         | 0         | 0         | 0         | 0         |
| 1300  | 2     | 0                | 0       | 0       | 0       | 0       | 0       | 0       | 0       | 0       | 0       | 0       | 0        | 0         | 0         | 0         | 0         | 0         | 0         | 0         | 0         |
| 1400  | 3     | 0                | 0       | 0       | 0       | 0       | 0       | 0       | 0       | 0       | 0       | 0       | 0        | 0         | 0         | 0         | 0         | 0         | 0         | 0         | 0         |
| 1500  | 2     | 0                | 0       | 0       | 0       | 0       | 0       | 0       | 0       | 0       | 0       | 0       | 0        | 0         | 0         | 0         | 0         | 0         | 0         | 0         | 0         |
| 1600  | 2     | 0                | 0       | 0       | 0       | 0       | 0       | 0       | 0       | 0       | 0       | 0       | 0        | 0         | 0         | 0         | 0         | 0         | 0         | 0         | 0         |
| 1700  | 3     | 0                | 0       | 0       | 0       | 0       | 0       | 0       | 0       | 0       | 0       | 0       | 0        | 0         | 0         | 0         | 0         | 0         | 0         | 0         | 0         |
| 1800  | 0     | 0                | 0       | 0       | 0       | 0       | 0       | 0       | 0       | 0       | 0       | 0       | 0        | 0         | 0         | 0         | 0         | 0         | 0         | 0         | 0         |
| 1900  | 1     | 0                | 0       | 0       | 0       | 0       | 0       | 0       | 0       | 0       | 0       | 0       | 0        | 0         | 0         | 0         | 0         | 0         | 0         | 0         | 0         |
| 2000  | 0     | 0                | 0       | 0       | 0       | 0       | 0       | 0       | 0       | 0       | 0       | 0       | 0        | 0         | 0         | 0         | 0         | 0         | 0         | 0         | 0         |
| 2100  | 1     | 0                | 0       | 0       | 0       | 0       | 0       | 0       | 0       | 0       | 0       | 0       | 0        | 0         | 0         | 0         | 0         | 0         | 0         | 0         | 0         |
| 2200  | 0     | 0                | 0       | 0       | 0       | 0       | 0       | 0       | 0       | 0       | 0       | 0       | 0        | 0         | 0         | 0         | 0         | 0         | 0         | 0         | 0         |
| 2300  | 0     | 0                | 0       | 0       | 0       | 0       | 0       | 0       | 0       | 0       | 0       | 0       | 0        | 0         | 0         | 0         | 0         | 0         | 0         | 0         | 0         |
| 07-19 | 22    | 0                | 0       | 0       | 0       | 0       | 0       | 0       | 0       | 0       | 0       | 0       | 0        | 0         | 0         | 0         | 0         | 0         | 0         | 0         | 0         |
| 06-22 | 24    | 0                | 0       | 0       | 0       | 0       | 0       | 0       | 0       | 0       | 0       | 0       | 0        | 0         | 0         | 0         | 0         | 0         | 0         | 0         | 0         |
| 06-00 | 24    | 0                | 0       | 0       | 0       | 0       | 0       | 0       | 0       | 0       | 0       | 0       | 0        | 0         | 0         | 0         | 0         | 0         | 0         | 0         | 0         |
| 00-00 | 26    | 0                | 0       | 0       | 0       | 0       | 0       | 0       | 0       | 0       | 0       | 0       | 0        | 0         | 0         | 0         | 0         | 0         | 0         | 0         | 0         |

Site  
Location to Telepole, OSGR: SU 01268 69715  
Direction

12845 / Quemerford  
April 2022  
Automatic Traffic Count

| Time  | Total | Speed Bins (mph) |         |         |         |         |         |         |         |         |         |         |          |           |           |           |           |           |           |           |           |
|-------|-------|------------------|---------|---------|---------|---------|---------|---------|---------|---------|---------|---------|----------|-----------|-----------|-----------|-----------|-----------|-----------|-----------|-----------|
|       |       | 40 - 45          | 45 - 50 | 50 - 55 | 55 - 60 | 60 - 65 | 65 - 70 | 70 - 75 | 75 - 80 | 80 - 85 | 85 - 90 | 90 - 95 | 95 - 100 | 100 - 105 | 105 - 110 | 110 - 115 | 115 - 120 | 120 - 125 | 125 - 130 | 130 - 135 | 135 - 140 |
| 0000  | 0     | 0                | 0       | 0       | 0       | 0       | 0       | 0       | 0       | 0       | 0       | 0       | 0        | 0         | 0         | 0         | 0         | 0         | 0         | 0         | 0         |
| 0100  | 0     | 0                | 0       | 0       | 0       | 0       | 0       | 0       | 0       | 0       | 0       | 0       | 0        | 0         | 0         | 0         | 0         | 0         | 0         | 0         | 0         |
| 0200  | 0     | 0                | 0       | 0       | 0       | 0       | 0       | 0       | 0       | 0       | 0       | 0       | 0        | 0         | 0         | 0         | 0         | 0         | 0         | 0         | 0         |
| 0300  | 0     | 0                | 0       | 0       | 0       | 0       | 0       | 0       | 0       | 0       | 0       | 0       | 0        | 0         | 0         | 0         | 0         | 0         | 0         | 0         | 0         |
| 0400  | 0     | 0                | 0       | 0       | 0       | 0       | 0       | 0       | 0       | 0       | 0       | 0       | 0        | 0         | 0         | 0         | 0         | 0         | 0         | 0         | 0         |
| 0500  | 0     | 0                | 0       | 0       | 0       | 0       | 0       | 0       | 0       | 0       | 0       | 0       | 0        | 0         | 0         | 0         | 0         | 0         | 0         | 0         | 0         |
| 0600  | 0     | 0                | 0       | 0       | 0       | 0       | 0       | 0       | 0       | 0       | 0       | 0       | 0        | 0         | 0         | 0         | 0         | 0         | 0         | 0         | 0         |
| 0700  | 0     | 0                | 0       | 0       | 0       | 0       | 0       | 0       | 0       | 0       | 0       | 0       | 0        | 0         | 0         | 0         | 0         | 0         | 0         | 0         | 0         |
| 0800  | 2     | 0                | 0       | 0       | 0       | 0       | 0       | 0       | 0       | 0       | 0       | 0       | 0        | 0         | 0         | 0         | 0         | 0         | 0         | 0         | 0         |
| 0900  | 1     | 0                | 0       | 0       | 0       | 0       | 0       | 0       | 0       | 0       | 0       | 0       | 0        | 0         | 0         | 0         | 0         | 0         | 0         | 0         | 0         |
| 1000  | 4     | 0                | 0       | 0       | 0       | 0       | 0       | 0       | 0       | 0       | 0       | 0       | 0        | 0         | 0         | 0         | 0         | 0         | 0         | 0         | 0         |
| 1100  | 0     | 0                | 0       | 0       | 0       | 0       | 0       | 0       | 0       | 0       | 0       | 0       | 0        | 0         | 0         | 0         | 0         | 0         | 0         | 0         | 0         |
| 1200  | 0     | 0                | 0       | 0       | 0       | 0       | 0       | 0       | 0       | 0       | 0       | 0       | 0        | 0         | 0         | 0         | 0         | 0         | 0         | 0         | 0         |
| 1300  | 3     | 0                | 0       | 0       | 0       | 0       | 0       | 0       | 0       | 0       | 0       | 0       | 0        | 0         | 0         | 0         | 0         | 0         | 0         | 0         | 0         |
| 1400  | 0     | 0                | 0       | 0       | 0       | 0       | 0       | 0       | 0       | 0       | 0       | 0       | 0        | 0         | 0         | 0         | 0         | 0         | 0         | 0         | 0         |
| 1500  | 2     | 0                | 0       | 0       | 0       | 0       | 0       | 0       | 0       | 0       | 0       | 0       | 0        | 0         | 0         | 0         | 0         | 0         | 0         | 0         | 0         |
| 1600  | 0     | 0                | 0       | 0       | 0       | 0       | 0       | 0       | 0       | 0       | 0       | 0       | 0        | 0         | 0         | 0         | 0         | 0         | 0         | 0         | 0         |
| 1700  | 0     | 0                | 0       | 0       | 0       | 0       | 0       | 0       | 0       | 0       | 0       | 0       | 0        | 0         | 0         | 0         | 0         | 0         | 0         | 0         | 0         |
| 1800  | 4     | 0                | 0       | 0       | 0       | 0       | 0       | 0       | 0       | 0       | 0       | 0       | 0        | 0         | 0         | 0         | 0         | 0         | 0         | 0         | 0         |
| 1900  | 0     | 0                | 0       | 0       | 0       | 0       | 0       | 0       | 0       | 0       | 0       | 0       | 0        | 0         | 0         | 0         | 0         | 0         | 0         | 0         | 0         |
| 2000  | 1     | 0                | 0       | 0       | 0       | 0       | 0       | 0       | 0       | 0       | 0       | 0       | 0        | 0         | 0         | 0         | 0         | 0         | 0         | 0         | 0         |
| 2100  | 0     | 0                | 0       | 0       | 0       | 0       | 0       | 0       | 0       | 0       | 0       | 0       | 0        | 0         | 0         | 0         | 0         | 0         | 0         | 0         | 0         |
| 2200  | 0     | 0                | 0       | 0       | 0       | 0       | 0       | 0       | 0       | 0       | 0       | 0       | 0        | 0         | 0         | 0         | 0         | 0         | 0         | 0         | 0         |
| 2300  | 0     | 0                | 0       | 0       | 0       | 0       | 0       | 0       | 0       | 0       | 0       | 0       | 0        | 0         | 0         | 0         | 0         | 0         | 0         | 0         | 0         |
| 07-19 | 16    | 0                | 0       | 0       | 0       | 0       | 0       | 0       | 0       | 0       | 0       | 0       | 0        | 0         | 0         | 0         | 0         | 0         | 0         | 0         | 0         |
| 06-22 | 17    | 0                | 0       | 0       | 0       | 0       | 0       | 0       | 0       | 0       | 0       | 0       | 0        | 0         | 0         | 0         | 0         | 0         | 0         | 0         | 0         |
| 06-00 | 17    | 0                | 0       | 0       | 0       | 0       | 0       | 0       | 0       | 0       | 0       | 0       | 0        | 0         | 0         | 0         | 0         | 0         | 0         | 0         | 0         |
| 00-00 | 17    | 0                | 0       | 0       | 0       | 0       | 0       | 0       | 0       | 0       | 0       | 0       | 0        | 0         | 0         | 0         | 0         | 0         | 0         | 0         | 0         |

Site  
Location to Telepole, OSGR: SU 01268 69715  
Direction

12845 / Quemerford  
April 2022  
Automatic Traffic Count

| Time  | Total | Speed Bins (mph) |         |         |         |         |         |         |         |         |         |         |          |           |           |           |           |           |           |           |           |
|-------|-------|------------------|---------|---------|---------|---------|---------|---------|---------|---------|---------|---------|----------|-----------|-----------|-----------|-----------|-----------|-----------|-----------|-----------|
|       |       | 40 - 45          | 45 - 50 | 50 - 55 | 55 - 60 | 60 - 65 | 65 - 70 | 70 - 75 | 75 - 80 | 80 - 85 | 85 - 90 | 90 - 95 | 95 - 100 | 100 - 105 | 105 - 110 | 110 - 115 | 115 - 120 | 120 - 125 | 125 - 130 | 130 - 135 | 135 - 140 |
| 0000  | 0     | 0                | 0       | 0       | 0       | 0       | 0       | 0       | 0       | 0       | 0       | 0       | 0        | 0         | 0         | 0         | 0         | 0         | 0         | 0         | 0         |
| 0100  | 0     | 0                | 0       | 0       | 0       | 0       | 0       | 0       | 0       | 0       | 0       | 0       | 0        | 0         | 0         | 0         | 0         | 0         | 0         | 0         | 0         |
| 0200  | 0     | 0                | 0       | 0       | 0       | 0       | 0       | 0       | 0       | 0       | 0       | 0       | 0        | 0         | 0         | 0         | 0         | 0         | 0         | 0         | 0         |
| 0300  | 0     | 0                | 0       | 0       | 0       | 0       | 0       | 0       | 0       | 0       | 0       | 0       | 0        | 0         | 0         | 0         | 0         | 0         | 0         | 0         | 0         |
| 0400  | 1     | 0                | 0       | 0       | 0       | 0       | 0       | 0       | 0       | 0       | 0       | 0       | 0        | 0         | 0         | 0         | 0         | 0         | 0         | 0         | 0         |
| 0500  | 0     | 0                | 0       | 0       | 0       | 0       | 0       | 0       | 0       | 0       | 0       | 0       | 0        | 0         | 0         | 0         | 0         | 0         | 0         | 0         | 0         |
| 0600  | 0     | 0                | 0       | 0       | 0       | 0       | 0       | 0       | 0       | 0       | 0       | 0       | 0        | 0         | 0         | 0         | 0         | 0         | 0         | 0         | 0         |
| 0700  | 3     | 0                | 0       | 0       | 0       | 0       | 0       | 0       | 0       | 0       | 0       | 0       | 0        | 0         | 0         | 0         | 0         | 0         | 0         | 0         | 0         |
| 0800  | 3     | 0                | 0       | 0       | 0       | 0       | 0       | 0       | 0       | 0       | 0       | 0       | 0        | 0         | 0         | 0         | 0         | 0         | 0         | 0         | 0         |
| 0900  | 2     | 0                | 0       | 0       | 0       | 0       | 0       | 0       | 0       | 0       | 0       | 0       | 0        | 0         | 0         | 0         | 0         | 0         | 0         | 0         | 0         |
| 1000  | 5     | 0                | 0       | 0       | 0       | 0       | 0       | 0       | 0       | 0       | 0       | 0       | 0        | 0         | 0         | 0         | 0         | 0         | 0         | 0         | 0         |
| 1100  | 3     | 0                | 0       | 0       | 0       | 0       | 0       | 0       | 0       | 0       | 0       | 0       | 0        | 0         | 0         | 0         | 0         | 0         | 0         | 0         | 0         |
| 1200  | 5     | 0                | 0       | 0       | 0       | 0       | 0       | 0       | 0       | 0       | 0       | 0       | 0        | 0         | 0         | 0         | 0         | 0         | 0         | 0         | 0         |
| 1300  | 3     | 0                | 0       | 0       | 0       | 0       | 0       | 0       | 0       | 0       | 0       | 0       | 0        | 0         | 0         | 0         | 0         | 0         | 0         | 0         | 0         |
| 1400  | 2     | 0                | 0       | 0       | 0       | 0       | 0       | 0       | 0       | 0       | 0       | 0       | 0        | 0         | 0         | 0         | 0         | 0         | 0         | 0         | 0         |
| 1500  | 2     | 0                | 0       | 0       | 0       | 0       | 0       | 0       | 0       | 0       | 0       | 0       | 0        | 0         | 0         | 0         | 0         | 0         | 0         | 0         | 0         |
| 1600  | 3     | 0                | 0       | 0       | 0       | 0       | 0       | 0       | 0       | 0       | 0       | 0       | 0        | 0         | 0         | 0         | 0         | 0         | 0         | 0         | 0         |
| 1700  | 4     | 0                | 0       | 0       | 0       | 0       | 0       | 0       | 0       | 0       | 0       | 0       | 0        | 0         | 0         | 0         | 0         | 0         | 0         | 0         | 0         |
| 1800  | 0     | 0                | 0       | 0       | 0       | 0       | 0       | 0       | 0       | 0       | 0       | 0       | 0        | 0         | 0         | 0         | 0         | 0         | 0         | 0         | 0         |
| 1900  | 4     | 0                | 0       | 0       | 0       | 0       | 0       | 0       | 0       | 0       | 0       | 0       | 0        | 0         | 0         | 0         | 0         | 0         | 0         | 0         | 0         |
| 2000  | 1     | 0                | 0       | 0       | 0       | 0       | 0       | 0       | 0       | 0       | 0       | 0       | 0        | 0         | 0         | 0         | 0         | 0         | 0         | 0         | 0         |
| 2100  | 0     | 0                | 0       | 0       | 0       | 0       | 0       | 0       | 0       | 0       | 0       | 0       | 0        | 0         | 0         | 0         | 0         | 0         | 0         | 0         | 0         |
| 2200  | 0     | 0                | 0       | 0       | 0       | 0       | 0       | 0       | 0       | 0       | 0       | 0       | 0        | 0         | 0         | 0         | 0         | 0         | 0         | 0         | 0         |
| 2300  | 0     | 0                | 0       | 0       | 0       | 0       | 0       | 0       | 0       | 0       | 0       | 0       | 0        | 0         | 0         | 0         | 0         | 0         | 0         | 0         | 0         |
| 07-19 | 35    | 0                | 0       | 0       | 0       | 0       | 0       | 0       | 0       | 0       | 0       | 0       | 0        | 0         | 0         | 0         | 0         | 0         | 0         | 0         | 0         |
| 06-22 | 40    | 0                | 0       | 0       | 0       | 0       | 0       | 0       | 0       | 0       | 0       | 0       | 0        | 0         | 0         | 0         | 0         | 0         | 0         | 0         | 0         |
| 06-00 | 40    | 0                | 0       | 0       | 0       | 0       | 0       | 0       | 0       | 0       | 0       | 0       | 0        | 0         | 0         | 0         | 0         | 0         | 0         | 0         | 0         |
| 00-00 | 41    | 0                | 0       | 0       | 0       | 0       | 0       | 0       | 0       | 0       | 0       | 0       | 0        | 0         | 0         | 0         | 0         | 0         | 0         | 0         | 0         |

Site  
Location to Telepole, OSGR: SU 01268 69715  
Direction

12845 / Quemerford  
April 2022  
Automatic Traffic Count

| Time  | Total | Speed Bins (mph) |         |         |         |         |         |         |         |         |         |         |          |           |           |           |           |           |           |           |           |
|-------|-------|------------------|---------|---------|---------|---------|---------|---------|---------|---------|---------|---------|----------|-----------|-----------|-----------|-----------|-----------|-----------|-----------|-----------|
|       |       | 40 - 45          | 45 - 50 | 50 - 55 | 55 - 60 | 60 - 65 | 65 - 70 | 70 - 75 | 75 - 80 | 80 - 85 | 85 - 90 | 90 - 95 | 95 - 100 | 100 - 105 | 105 - 110 | 110 - 115 | 115 - 120 | 120 - 125 | 125 - 130 | 130 - 135 | 135 - 140 |
| 0000  | 0     | 0                | 0       | 0       | 0       | 0       | 0       | 0       | 0       | 0       | 0       | 0       | 0        | 0         | 0         | 0         | 0         | 0         | 0         | 0         | 0         |
| 0100  | 0     | 0                | 0       | 0       | 0       | 0       | 0       | 0       | 0       | 0       | 0       | 0       | 0        | 0         | 0         | 0         | 0         | 0         | 0         | 0         | 0         |
| 0200  | 0     | 0                | 0       | 0       | 0       | 0       | 0       | 0       | 0       | 0       | 0       | 0       | 0        | 0         | 0         | 0         | 0         | 0         | 0         | 0         | 0         |
| 0300  | 0     | 0                | 0       | 0       | 0       | 0       | 0       | 0       | 0       | 0       | 0       | 0       | 0        | 0         | 0         | 0         | 0         | 0         | 0         | 0         | 0         |
| 0400  | 0     | 0                | 0       | 0       | 0       | 0       | 0       | 0       | 0       | 0       | 0       | 0       | 0        | 0         | 0         | 0         | 0         | 0         | 0         | 0         | 0         |
| 0500  | 0     | 0                | 0       | 0       | 0       | 0       | 0       | 0       | 0       | 0       | 0       | 0       | 0        | 0         | 0         | 0         | 0         | 0         | 0         | 0         | 0         |
| 0600  | 1     | 0                | 0       | 0       | 0       | 0       | 0       | 0       | 0       | 0       | 0       | 0       | 0        | 0         | 0         | 0         | 0         | 0         | 0         | 0         | 0         |
| 0700  | 4     | 0                | 0       | 0       | 0       | 0       | 0       | 0       | 0       | 0       | 0       | 0       | 0        | 0         | 0         | 0         | 0         | 0         | 0         | 0         | 0         |
| 0800  | 2     | 0                | 0       | 0       | 0       | 0       | 0       | 0       | 0       | 0       | 0       | 0       | 0        | 0         | 0         | 0         | 0         | 0         | 0         | 0         | 0         |
| 0900  | 1     | 0                | 0       | 0       | 0       | 0       | 0       | 0       | 0       | 0       | 0       | 0       | 0        | 0         | 0         | 0         | 0         | 0         | 0         | 0         | 0         |
| 1000  | 3     | 0                | 0       | 0       | 0       | 0       | 0       | 0       | 0       | 0       | 0       | 0       | 0        | 0         | 0         | 0         | 0         | 0         | 0         | 0         | 0         |
| 1100  | 1     | 0                | 0       | 0       | 0       | 0       | 0       | 0       | 0       | 0       | 0       | 0       | 0        | 0         | 0         | 0         | 0         | 0         | 0         | 0         | 0         |
| 1200  | 2     | 0                | 0       | 0       | 0       | 0       | 0       | 0       | 0       | 0       | 0       | 0       | 0        | 0         | 0         | 0         | 0         | 0         | 0         | 0         | 0         |
| 1300  | 1     | 0                | 0       | 0       | 0       | 0       | 0       | 0       | 0       | 0       | 0       | 0       | 0        | 0         | 0         | 0         | 0         | 0         | 0         | 0         | 0         |
| 1400  | 1     | 0                | 0       | 0       | 0       | 0       | 0       | 0       | 0       | 0       | 0       | 0       | 0        | 0         | 0         | 0         | 0         | 0         | 0         | 0         | 0         |
| 1500  | 0     | 0                | 0       | 0       | 0       | 0       | 0       | 0       | 0       | 0       | 0       | 0       | 0        | 0         | 0         | 0         | 0         | 0         | 0         | 0         | 0         |
| 1600  | 2     | 0                | 0       | 0       | 0       | 0       | 0       | 0       | 0       | 0       | 0       | 0       | 0        | 0         | 0         | 0         | 0         | 0         | 0         | 0         | 0         |
| 1700  | 4     | 0                | 0       | 0       | 0       | 0       | 0       | 0       | 0       | 0       | 0       | 0       | 0        | 0         | 0         | 0         | 0         | 0         | 0         | 0         | 0         |
| 1800  | 3     | 0                | 0       | 0       | 0       | 0       | 0       | 0       | 0       | 0       | 0       | 0       | 0        | 0         | 0         | 0         | 0         | 0         | 0         | 0         | 0         |
| 1900  | 0     | 0                | 0       | 0       | 0       | 0       | 0       | 0       | 0       | 0       | 0       | 0       | 0        | 0         | 0         | 0         | 0         | 0         | 0         | 0         | 0         |
| 2000  | 1     | 0                | 0       | 0       | 0       | 0       | 0       | 0       | 0       | 0       | 0       | 0       | 0        | 0         | 0         | 0         | 0         | 0         | 0         | 0         | 0         |
| 2100  | 0     | 0                | 0       | 0       | 0       | 0       | 0       | 0       | 0       | 0       | 0       | 0       | 0        | 0         | 0         | 0         | 0         | 0         | 0         | 0         | 0         |
| 2200  | 0     | 0                | 0       | 0       | 0       | 0       | 0       | 0       | 0       | 0       | 0       | 0       | 0        | 0         | 0         | 0         | 0         | 0         | 0         | 0         | 0         |
| 2300  | 1     | 0                | 0       | 0       | 0       | 0       | 0       | 0       | 0       | 0       | 0       | 0       | 0        | 0         | 0         | 0         | 0         | 0         | 0         | 0         | 0         |
| 07-19 | 24    | 0                | 0       | 0       | 0       | 0       | 0       | 0       | 0       | 0       | 0       | 0       | 0        | 0         | 0         | 0         | 0         | 0         | 0         | 0         | 0         |
| 06-22 | 26    | 0                | 0       | 0       | 0       | 0       | 0       | 0       | 0       | 0       | 0       | 0       | 0        | 0         | 0         | 0         | 0         | 0         | 0         | 0         | 0         |
| 06-00 | 27    | 0                | 0       | 0       | 0       | 0       | 0       | 0       | 0       | 0       | 0       | 0       | 0        | 0         | 0         | 0         | 0         | 0         | 0         | 0         | 0         |
| 00-00 | 27    | 0                | 0       | 0       | 0       | 0       | 0       | 0       | 0       | 0       | 0       | 0       | 0        | 0         | 0         | 0         | 0         | 0         | 0         | 0         | 0         |

Site  
Location to Telepole, OSGR: SU 01268 69715  
Direction

12845 / Quemerford  
April 2022  
Automatic Traffic Count

| Time  | Total | Speed Bins (mph) |         |         |         |         |         |         |         |         |         |         |          |           |           |           |           |           |           |           |           |
|-------|-------|------------------|---------|---------|---------|---------|---------|---------|---------|---------|---------|---------|----------|-----------|-----------|-----------|-----------|-----------|-----------|-----------|-----------|
|       |       | 40 - 45          | 45 - 50 | 50 - 55 | 55 - 60 | 60 - 65 | 65 - 70 | 70 - 75 | 75 - 80 | 80 - 85 | 85 - 90 | 90 - 95 | 95 - 100 | 100 - 105 | 105 - 110 | 110 - 115 | 115 - 120 | 120 - 125 | 125 - 130 | 130 - 135 | 135 - 140 |
| 0000  | 0     | 0                | 0       | 0       | 0       | 0       | 0       | 0       | 0       | 0       | 0       | 0       | 0        | 0         | 0         | 0         | 0         | 0         | 0         | 0         | 0         |
| 0100  | 0     | 0                | 0       | 0       | 0       | 0       | 0       | 0       | 0       | 0       | 0       | 0       | 0        | 0         | 0         | 0         | 0         | 0         | 0         | 0         | 0         |
| 0200  | 0     | 0                | 0       | 0       | 0       | 0       | 0       | 0       | 0       | 0       | 0       | 0       | 0        | 0         | 0         | 0         | 0         | 0         | 0         | 0         | 0         |
| 0300  | 0     | 0                | 0       | 0       | 0       | 0       | 0       | 0       | 0       | 0       | 0       | 0       | 0        | 0         | 0         | 0         | 0         | 0         | 0         | 0         | 0         |
| 0400  | 0     | 0                | 0       | 0       | 0       | 0       | 0       | 0       | 0       | 0       | 0       | 0       | 0        | 0         | 0         | 0         | 0         | 0         | 0         | 0         | 0         |
| 0500  | 0     | 0                | 0       | 0       | 0       | 0       | 0       | 0       | 0       | 0       | 0       | 0       | 0        | 0         | 0         | 0         | 0         | 0         | 0         | 0         | 0         |
| 0600  | 1     | 0                | 0       | 0       | 0       | 0       | 0       | 0       | 0       | 0       | 0       | 0       | 0        | 0         | 0         | 0         | 0         | 0         | 0         | 0         | 0         |
| 0700  | 1     | 0                | 0       | 0       | 0       | 0       | 0       | 0       | 0       | 0       | 0       | 0       | 0        | 0         | 0         | 0         | 0         | 0         | 0         | 0         | 0         |
| 0800  | 6     | 0                | 0       | 0       | 0       | 0       | 0       | 0       | 0       | 0       | 0       | 0       | 0        | 0         | 0         | 0         | 0         | 0         | 0         | 0         | 0         |
| 0900  | 2     | 0                | 0       | 0       | 0       | 0       | 0       | 0       | 0       | 0       | 0       | 0       | 0        | 0         | 0         | 0         | 0         | 0         | 0         | 0         | 0         |
| 1000  | 3     | 0                | 0       | 0       | 0       | 0       | 0       | 0       | 0       | 0       | 0       | 0       | 0        | 0         | 0         | 0         | 0         | 0         | 0         | 0         | 0         |
| 1100  | 0     | 0                | 0       | 0       | 0       | 0       | 0       | 0       | 0       | 0       | 0       | 0       | 0        | 0         | 0         | 0         | 0         | 0         | 0         | 0         | 0         |
| 1200  | 2     | 0                | 0       | 0       | 0       | 0       | 0       | 0       | 0       | 0       | 0       | 0       | 0        | 0         | 0         | 0         | 0         | 0         | 0         | 0         | 0         |
| 1300  | 4     | 0                | 0       | 0       | 0       | 0       | 0       | 0       | 0       | 0       | 0       | 0       | 0        | 0         | 0         | 0         | 0         | 0         | 0         | 0         | 0         |
| 1400  | 1     | 0                | 0       | 0       | 0       | 0       | 0       | 0       | 0       | 0       | 0       | 0       | 0        | 0         | 0         | 0         | 0         | 0         | 0         | 0         | 0         |
| 1500  | 3     | 0                | 0       | 0       | 0       | 0       | 0       | 0       | 0       | 0       | 0       | 0       | 0        | 0         | 0         | 0         | 0         | 0         | 0         | 0         | 0         |
| 1600  | 5     | 0                | 0       | 0       | 0       | 0       | 0       | 0       | 0       | 0       | 0       | 0       | 0        | 0         | 0         | 0         | 0         | 0         | 0         | 0         | 0         |
| 1700  | 1     | 0                | 0       | 0       | 0       | 0       | 0       | 0       | 0       | 0       | 0       | 0       | 0        | 0         | 0         | 0         | 0         | 0         | 0         | 0         | 0         |
| 1800  | 0     | 0                | 0       | 0       | 0       | 0       | 0       | 0       | 0       | 0       | 0       | 0       | 0        | 0         | 0         | 0         | 0         | 0         | 0         | 0         | 0         |
| 1900  | 3     | 0                | 0       | 0       | 0       | 0       | 0       | 0       | 0       | 0       | 0       | 0       | 0        | 0         | 0         | 0         | 0         | 0         | 0         | 0         | 0         |
| 2000  | 2     | 0                | 0       | 0       | 0       | 0       | 0       | 0       | 0       | 0       | 0       | 0       | 0        | 0         | 0         | 0         | 0         | 0         | 0         | 0         | 0         |
| 2100  | 0     | 0                | 0       | 0       | 0       | 0       | 0       | 0       | 0       | 0       | 0       | 0       | 0        | 0         | 0         | 0         | 0         | 0         | 0         | 0         | 0         |
| 2200  | 0     | 0                | 0       | 0       | 0       | 0       | 0       | 0       | 0       | 0       | 0       | 0       | 0        | 0         | 0         | 0         | 0         | 0         | 0         | 0         | 0         |
| 2300  | 0     | 0                | 0       | 0       | 0       | 0       | 0       | 0       | 0       | 0       | 0       | 0       | 0        | 0         | 0         | 0         | 0         | 0         | 0         | 0         | 0         |
| 07-19 | 28    | 0                | 0       | 0       | 0       | 0       | 0       | 0       | 0       | 0       | 0       | 0       | 0        | 0         | 0         | 0         | 0         | 0         | 0         | 0         | 0         |
| 06-22 | 34    | 0                | 0       | 0       | 0       | 0       | 0       | 0       | 0       | 0       | 0       | 0       | 0        | 0         | 0         | 0         | 0         | 0         | 0         | 0         | 0         |
| 06-00 | 34    | 0                | 0       | 0       | 0       | 0       | 0       | 0       | 0       | 0       | 0       | 0       | 0        | 0         | 0         | 0         | 0         | 0         | 0         | 0         | 0         |
| 00-00 | 34    | 0                | 0       | 0       | 0       | 0       | 0       | 0       | 0       | 0       | 0       | 0       | 0        | 0         | 0         | 0         | 0         | 0         | 0         | 0         | 0         |

Site  
Location to Telepole, OSGR: SU 01268 69715  
Direction

12845 / Quemerford  
April 2022  
Automatic Traffic Count

| Time  | Total | Speed Bins (mph) |         |         |         |         |         |         |         |         |         |         |          |           |           |           |           |           |           |           |           |
|-------|-------|------------------|---------|---------|---------|---------|---------|---------|---------|---------|---------|---------|----------|-----------|-----------|-----------|-----------|-----------|-----------|-----------|-----------|
|       |       | 40 - 45          | 45 - 50 | 50 - 55 | 55 - 60 | 60 - 65 | 65 - 70 | 70 - 75 | 75 - 80 | 80 - 85 | 85 - 90 | 90 - 95 | 95 - 100 | 100 - 105 | 105 - 110 | 110 - 115 | 115 - 120 | 120 - 125 | 125 - 130 | 130 - 135 | 135 - 140 |
| 0000  | 1     | 0                | 0       | 0       | 0       | 0       | 0       | 0       | 0       | 0       | 0       | 0       | 0        | 0         | 0         | 0         | 0         | 0         | 0         | 0         | 0         |
| 0100  | 0     | 0                | 0       | 0       | 0       | 0       | 0       | 0       | 0       | 0       | 0       | 0       | 0        | 0         | 0         | 0         | 0         | 0         | 0         | 0         | 0         |
| 0200  | 0     | 0                | 0       | 0       | 0       | 0       | 0       | 0       | 0       | 0       | 0       | 0       | 0        | 0         | 0         | 0         | 0         | 0         | 0         | 0         | 0         |
| 0300  | 0     | 0                | 0       | 0       | 0       | 0       | 0       | 0       | 0       | 0       | 0       | 0       | 0        | 0         | 0         | 0         | 0         | 0         | 0         | 0         | 0         |
| 0400  | 0     | 0                | 0       | 0       | 0       | 0       | 0       | 0       | 0       | 0       | 0       | 0       | 0        | 0         | 0         | 0         | 0         | 0         | 0         | 0         | 0         |
| 0500  | 0     | 0                | 0       | 0       | 0       | 0       | 0       | 0       | 0       | 0       | 0       | 0       | 0        | 0         | 0         | 0         | 0         | 0         | 0         | 0         | 0         |
| 0600  | 0     | 0                | 0       | 0       | 0       | 0       | 0       | 0       | 0       | 0       | 0       | 0       | 0        | 0         | 0         | 0         | 0         | 0         | 0         | 0         | 0         |
| 0700  | 3     | 0                | 0       | 0       | 0       | 0       | 0       | 0       | 0       | 0       | 0       | 0       | 0        | 0         | 0         | 0         | 0         | 0         | 0         | 0         | 0         |
| 0800  | 4     | 0                | 0       | 0       | 0       | 0       | 0       | 0       | 0       | 0       | 0       | 0       | 0        | 0         | 0         | 0         | 0         | 0         | 0         | 0         | 0         |
| 0900  | 0     | 0                | 0       | 0       | 0       | 0       | 0       | 0       | 0       | 0       | 0       | 0       | 0        | 0         | 0         | 0         | 0         | 0         | 0         | 0         | 0         |
| 1000  | 3     | 0                | 0       | 0       | 0       | 0       | 0       | 0       | 0       | 0       | 0       | 0       | 0        | 0         | 0         | 0         | 0         | 0         | 0         | 0         | 0         |
| 1100  | 3     | 0                | 0       | 0       | 0       | 0       | 0       | 0       | 0       | 0       | 0       | 0       | 0        | 0         | 0         | 0         | 0         | 0         | 0         | 0         | 0         |
| 1200  | 4     | 0                | 0       | 0       | 0       | 0       | 0       | 0       | 0       | 0       | 0       | 0       | 0        | 0         | 0         | 0         | 0         | 0         | 0         | 0         | 0         |
| 1300  | 1     | 0                | 0       | 0       | 0       | 0       | 0       | 0       | 0       | 0       | 0       | 0       | 0        | 0         | 0         | 0         | 0         | 0         | 0         | 0         | 0         |
| 1400  | 2     | 0                | 0       | 0       | 0       | 0       | 0       | 0       | 0       | 0       | 0       | 0       | 0        | 0         | 0         | 0         | 0         | 0         | 0         | 0         | 0         |
| 1500  | 3     | 0                | 0       | 0       | 0       | 0       | 0       | 0       | 0       | 0       | 0       | 0       | 0        | 0         | 0         | 0         | 0         | 0         | 0         | 0         | 0         |
| 1600  | 7     | 0                | 0       | 0       | 0       | 0       | 0       | 0       | 0       | 0       | 0       | 0       | 0        | 0         | 0         | 0         | 0         | 0         | 0         | 0         | 0         |
| 1700  | 1     | 0                | 0       | 0       | 0       | 0       | 0       | 0       | 0       | 0       | 0       | 0       | 0        | 0         | 0         | 0         | 0         | 0         | 0         | 0         | 0         |
| 1800  | 0     | 0                | 0       | 0       | 0       | 0       | 0       | 0       | 0       | 0       | 0       | 0       | 0        | 0         | 0         | 0         | 0         | 0         | 0         | 0         | 0         |
| 1900  | 0     | 0                | 0       | 0       | 0       | 0       | 0       | 0       | 0       | 0       | 0       | 0       | 0        | 0         | 0         | 0         | 0         | 0         | 0         | 0         | 0         |
| 2000  | 1     | 0                | 0       | 0       | 0       | 0       | 0       | 0       | 0       | 0       | 0       | 0       | 0        | 0         | 0         | 0         | 0         | 0         | 0         | 0         | 0         |
| 2100  | 1     | 0                | 0       | 0       | 0       | 0       | 0       | 0       | 0       | 0       | 0       | 0       | 0        | 0         | 0         | 0         | 0         | 0         | 0         | 0         | 0         |
| 2200  | 0     | 0                | 0       | 0       | 0       | 0       | 0       | 0       | 0       | 0       | 0       | 0       | 0        | 0         | 0         | 0         | 0         | 0         | 0         | 0         | 0         |
| 2300  | 0     | 0                | 0       | 0       | 0       | 0       | 0       | 0       | 0       | 0       | 0       | 0       | 0        | 0         | 0         | 0         | 0         | 0         | 0         | 0         | 0         |
| 07-19 | 31    | 0                | 0       | 0       | 0       | 0       | 0       | 0       | 0       | 0       | 0       | 0       | 0        | 0         | 0         | 0         | 0         | 0         | 0         | 0         | 0         |
| 06-22 | 33    | 0                | 0       | 0       | 0       | 0       | 0       | 0       | 0       | 0       | 0       | 0       | 0        | 0         | 0         | 0         | 0         | 0         | 0         | 0         | 0         |
| 06-00 | 33    | 0                | 0       | 0       | 0       | 0       | 0       | 0       | 0       | 0       | 0       | 0       | 0        | 0         | 0         | 0         | 0         | 0         | 0         | 0         | 0         |
| 00-00 | 34    | 0                | 0       | 0       | 0       | 0       | 0       | 0       | 0       | 0       | 0       | 0       | 0        | 0         | 0         | 0         | 0         | 0         | 0         | 0         | 0         |

Site  
Location to Telepole, OSGR: SU 01268 69715  
Direction

12845 / Quemerford  
April 2022  
Automatic Traffic Count


| Time  | Total | Speed Bins (mph) |         |         |         |         |         |         |         |         |         |         |          |           |           |           |           |           |           |           |           |
|-------|-------|------------------|---------|---------|---------|---------|---------|---------|---------|---------|---------|---------|----------|-----------|-----------|-----------|-----------|-----------|-----------|-----------|-----------|
|       |       | 40 - 45          | 45 - 50 | 50 - 55 | 55 - 60 | 60 - 65 | 65 - 70 | 70 - 75 | 75 - 80 | 80 - 85 | 85 - 90 | 90 - 95 | 95 - 100 | 100 - 105 | 105 - 110 | 110 - 115 | 115 - 120 | 120 - 125 | 125 - 130 | 130 - 135 | 135 - 140 |
| 0000  | 0     | 0                | 0       | 0       | 0       | 0       | 0       | 0       | 0       | 0       | 0       | 0       | 0        | 0         | 0         | 0         | 0         | 0         | 0         | 0         | 0         |
| 0100  | 0     | 0                | 0       | 0       | 0       | 0       | 0       | 0       | 0       | 0       | 0       | 0       | 0        | 0         | 0         | 0         | 0         | 0         | 0         | 0         | 0         |
| 0200  | 0     | 0                | 0       | 0       | 0       | 0       | 0       | 0       | 0       | 0       | 0       | 0       | 0        | 0         | 0         | 0         | 0         | 0         | 0         | 0         | 0         |
| 0300  | 0     | 0                | 0       | 0       | 0       | 0       | 0       | 0       | 0       | 0       | 0       | 0       | 0        | 0         | 0         | 0         | 0         | 0         | 0         | 0         | 0         |
| 0400  | 0     | 0                | 0       | 0       | 0       | 0       | 0       | 0       | 0       | 0       | 0       | 0       | 0        | 0         | 0         | 0         | 0         | 0         | 0         | 0         | 0         |
| 0500  | 0     | 0                | 0       | 0       | 0       | 0       | 0       | 0       | 0       | 0       | 0       | 0       | 0        | 0         | 0         | 0         | 0         | 0         | 0         | 0         | 0         |
| 0600  | 0     | 0                | 0       | 0       | 0       | 0       | 0       | 0       | 0       | 0       | 0       | 0       | 0        | 0         | 0         | 0         | 0         | 0         | 0         | 0         | 0         |
| 0700  | 2     | 0                | 0       | 0       | 0       | 0       | 0       | 0       | 0       | 0       | 0       | 0       | 0        | 0         | 0         | 0         | 0         | 0         | 0         | 0         | 0         |
| 0800  | 3     | 0                | 0       | 0       | 0       | 0       | 0       | 0       | 0       | 0       | 0       | 0       | 0        | 0         | 0         | 0         | 0         | 0         | 0         | 0         | 0         |
| 0900  | 1     | 0                | 0       | 0       | 0       | 0       | 0       | 0       | 0       | 0       | 0       | 0       | 0        | 0         | 0         | 0         | 0         | 0         | 0         | 0         | 0         |
| 1000  | 3     | 0                | 0       | 0       | 0       | 0       | 0       | 0       | 0       | 0       | 0       | 0       | 0        | 0         | 0         | 0         | 0         | 0         | 0         | 0         | 0         |
| 1100  | 2     | 0                | 0       | 0       | 0       | 0       | 0       | 0       | 0       | 0       | 0       | 0       | 0        | 0         | 0         | 0         | 0         | 0         | 0         | 0         | 0         |
| 1200  | 3     | 0                | 0       | 0       | 0       | 0       | 0       | 0       | 0       | 0       | 0       | 0       | 0        | 0         | 0         | 0         | 0         | 0         | 0         | 0         | 0         |
| 1300  | 3     | 0                | 0       | 0       | 0       | 0       | 0       | 0       | 0       | 0       | 0       | 0       | 0        | 0         | 0         | 0         | 0         | 0         | 0         | 0         | 0         |
| 1400  | 2     | 0                | 0       | 0       | 0       | 0       | 0       | 0       | 0       | 0       | 0       | 0       | 0        | 0         | 0         | 0         | 0         | 0         | 0         | 0         | 0         |
| 1500  | 2     | 0                | 0       | 0       | 0       | 0       | 0       | 0       | 0       | 0       | 0       | 0       | 0        | 0         | 0         | 0         | 0         | 0         | 0         | 0         | 0         |
| 1600  | 3     | 0                | 0       | 0       | 0       | 0       | 0       | 0       | 0       | 0       | 0       | 0       | 0        | 0         | 0         | 0         | 0         | 0         | 0         | 0         | 0         |
| 1700  | 2     | 0                | 0       | 0       | 0       | 0       | 0       | 0       | 0       | 0       | 0       | 0       | 0        | 0         | 0         | 0         | 0         | 0         | 0         | 0         | 0         |
| 1800  | 2     | 0                | 0       | 0       | 0       | 0       | 0       | 0       | 0       | 0       | 0       | 0       | 0        | 0         | 0         | 0         | 0         | 0         | 0         | 0         | 0         |
| 1900  | 1     | 0                | 0       | 0       | 0       | 0       | 0       | 0       | 0       | 0       | 0       | 0       | 0        | 0         | 0         | 0         | 0         | 0         | 0         | 0         | 0         |
| 2000  | 1     | 0                | 0       | 0       | 0       | 0       | 0       | 0       | 0       | 0       | 0       | 0       | 0        | 0         | 0         | 0         | 0         | 0         | 0         | 0         | 0         |
| 2100  | 0     | 0                | 0       | 0       | 0       | 0       | 0       | 0       | 0       | 0       | 0       | 0       | 0        | 0         | 0         | 0         | 0         | 0         | 0         | 0         | 0         |
| 2200  | 0     | 0                | 0       | 0       | 0       | 0       | 0       | 0       | 0       | 0       | 0       | 0       | 0        | 0         | 0         | 0         | 0         | 0         | 0         | 0         | 0         |
| 2300  | 0     | 0                | 0       | 0       | 0       | 0       | 0       | 0       | 0       | 0       | 0       | 0       | 0        | 0         | 0         | 0         | 0         | 0         | 0         | 0         | 0         |
| 07-19 | 27    | 0                | 0       | 0       | 0       | 0       | 0       | 0       | 0       | 0       | 0       | 0       | 0        | 0         | 0         | 0         | 0         | 0         | 0         | 0         | 0         |
| 06-22 | 30    | 0                | 0       | 0       | 0       | 0       | 0       | 0       | 0       | 0       | 0       | 0       | 0        | 0         | 0         | 0         | 0         | 0         | 0         | 0         | 0         |
| 06-00 | 30    | 0                | 0       | 0       | 0       | 0       | 0       | 0       | 0       | 0       | 0       | 0       | 0        | 0         | 0         | 0         | 0         | 0         | 0         | 0         | 0         |
| 00-00 | 31    | 0                | 0       | 0       | 0       | 0       | 0       | 0       | 0       | 0       | 0       | 0       | 0        | 0         | 0         | 0         | 0         | 0         | 0         | 0         | 0         |

Site  
Location to Telepole, OSGR: SU 01268 69715  
Direction

12845 / Quemerford  
April 2022  
Automatic Traffic Count

| Time       | Total | Speed Bins (mph) |         |         |         |         |         |         |         |         |         |         |          |           |           |           |           |           |           |           |           |
|------------|-------|------------------|---------|---------|---------|---------|---------|---------|---------|---------|---------|---------|----------|-----------|-----------|-----------|-----------|-----------|-----------|-----------|-----------|
|            |       | 40 - 45          | 45 - 50 | 50 - 55 | 55 - 60 | 60 - 65 | 65 - 70 | 70 - 75 | 75 - 80 | 80 - 85 | 85 - 90 | 90 - 95 | 95 - 100 | 100 - 105 | 105 - 110 | 110 - 115 | 115 - 120 | 120 - 125 | 125 - 130 | 130 - 135 | 135 - 140 |
| Mon        | 41    | 0                | 0       | 0       | 0       | 0       | 0       | 0       | 0       | 0       | 0       | 0       | 0        | 0         | 0         | 0         | 0         | 0         | 0         | 0         | 0         |
| Tue        | 27    | 0                | 0       | 0       | 0       | 0       | 0       | 0       | 0       | 0       | 0       | 0       | 0        | 0         | 0         | 0         | 0         | 0         | 0         | 0         | 0         |
| Wed        | 34    | 0                | 0       | 0       | 0       | 0       | 0       | 0       | 0       | 0       | 0       | 0       | 0        | 0         | 0         | 0         | 0         | 0         | 0         | 0         | 0         |
| Thu        | 34    | 0                | 0       | 0       | 0       | 0       | 0       | 0       | 0       | 0       | 0       | 0       | 0        | 0         | 0         | 0         | 0         | 0         | 0         | 0         | 0         |
| Fri        | 37    | 0                | 0       | 0       | 0       | 0       | 0       | 0       | 0       | 0       | 0       | 0       | 0        | 0         | 0         | 0         | 0         | 0         | 0         | 0         | 0         |
| Sat        | 26    | 0                | 0       | 0       | 0       | 0       | 0       | 0       | 0       | 0       | 0       | 0       | 0        | 0         | 0         | 0         | 0         | 0         | 0         | 0         | 0         |
| Sun        | 17    | 0                | 0       | 0       | 0       | 0       | 0       | 0       | 0       | 0       | 0       | 0       | 0        | 0         | 0         | 0         | 0         | 0         | 0         | 0         | 0         |
| 5 Day Ave. | 35    | 0                | 0       | 0       | 0       | 0       | 0       | 0       | 0       | 0       | 0       | 0       | 0        | 0         | 0         | 0         | 0         | 0         | 0         | 0         | 0         |
| 7 Day Ave. | 31    | 0                | 0       | 0       | 0       | 0       | 0       | 0       | 0       | 0       | 0       | 0       | 0        | 0         | 0         | 0         | 0         | 0         | 0         | 0         | 0         |
| --         | 216   | 0                | 0       | 0       | 0       | 0       | 0       | 0       | 0       | 0       | 0       | 0       | 0        | 0         | 0         | 0         | 0         | 0         | 0         | 0         | 0         |

Summary Graphs

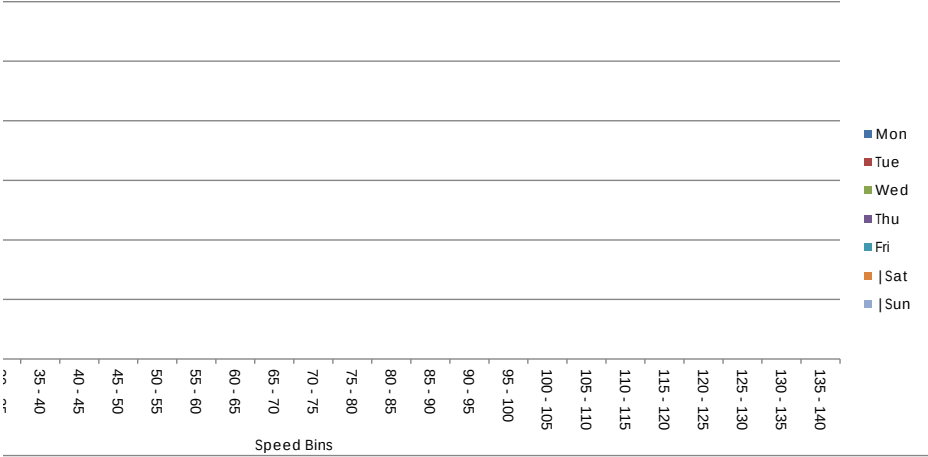

Site 1  
Location Common Farm, Quemerford - Attached to Telepole, OSGR: SU 01268 69715  
Direction Two Way  
22 April 2022

12845 / Quemerford 1  
April 2022 Common Farm, Quemerford - Attached  
Automatic Traffic Count Two Way  
22 April 2022

| Time  | Total | 1<br>MCL | 2<br>SV | 3<br>SVT | 4<br>TB2 | 5<br>TB3 | 6<br>T4 | 7<br>ART3 | 8<br>ART4 | 9<br>ART5 | 10<br>ART6 | 11<br>BD | 12<br>DRT | JPSL<br>30 | JPSL%<br>30 | JSL1<br>35<br>ACPO | JSL1%<br>35<br>ACPO | JSL2<br>45<br>DfT | JSL2%<br>45<br>DfT | Mean | Vpp<br>85 | 0 -<br>5 | 5 -<br>10 | 10 -<br>15 | 15 -<br>20 | 20 -<br>25 | 25 -<br>30 | 30 -<br>35 | 35 -<br>40 |
|-------|-------|----------|---------|----------|----------|----------|---------|-----------|-----------|-----------|------------|----------|-----------|------------|-------------|--------------------|---------------------|-------------------|--------------------|------|-----------|----------|-----------|------------|------------|------------|------------|------------|------------|
| 0000  | 0     | 0        | 0       | 0        | 0        | 0        | 0       | 0         | 0         | 0         | 0          | 0        | 0         | 0          | 0.0         | 0                  | 0.0                 | 0                 | 0.0                | -    | -         | 0        | 0         | 0          | 0          | 0          | 0          | 0          | 0          |
| 0100  | 1     | 0        | 1       | 0        | 0        | 0        | 0       | 0         | 0         | 0         | 0          | 0        | 0         | 0          | 0.0         | 0                  | 0.0                 | 0                 | 0.0                | 18.2 | -         | 0        | 0         | 0          | 1          | 0          | 0          | 0          | 0          |
| 0200  | 0     | 0        | 0       | 0        | 0        | 0        | 0       | 0         | 0         | 0         | 0          | 0        | 0         | 0          | 0.0         | 0                  | 0.0                 | 0                 | 0.0                | -    | -         | 0        | 0         | 0          | 0          | 0          | 0          | 0          | 0          |
| 0300  | 0     | 0        | 0       | 0        | 0        | 0        | 0       | 0         | 0         | 0         | 0          | 0        | 0         | 0          | 0.0         | 0                  | 0.0                 | 0                 | 0.0                | -    | -         | 0        | 0         | 0          | 0          | 0          | 0          | 0          | 0          |
| 0400  | 0     | 0        | 0       | 0        | 0        | 0        | 0       | 0         | 0         | 0         | 0          | 0        | 0         | 0          | 0.0         | 0                  | 0.0                 | 0                 | 0.0                | -    | -         | 0        | 0         | 0          | 0          | 0          | 0          | 0          | 0          |
| 0500  | 0     | 0        | 0       | 0        | 0        | 0        | 0       | 0         | 0         | 0         | 0          | 0        | 0         | 0          | 0.0         | 0                  | 0.0                 | 0                 | 0.0                | -    | -         | 0        | 0         | 0          | 0          | 0          | 0          | 0          | 0          |
| 0600  | 0     | 0        | 0       | 0        | 0        | 0        | 0       | 0         | 0         | 0         | 0          | 0        | 0         | 0          | 0.0         | 0                  | 0.0                 | 0                 | 0.0                | -    | -         | 0        | 0         | 0          | 0          | 0          | 0          | 0          | 0          |
| 0700  | 4     | 0        | 4       | 0        | 0        | 0        | 0       | 0         | 0         | 0         | 0          | 0        | 0         | 0          | 0.0         | 0                  | 0.0                 | 0                 | 0.0                | 13.6 | -         | 0        | 0         | 3          | 1          | 0          | 0          | 0          | 0          |
| 0800  | 7     | 1        | 4       | 1        | 1        | 0        | 0       | 0         | 0         | 0         | 0          | 0        | 0         | 0          | 0.0         | 0                  | 0.0                 | 0                 | 0.0                | 14.4 | -         | 0        | 1         | 3          | 3          | 0          | 0          | 0          | 0          |
| 0900  | 0     | 0        | 0       | 0        | 0        | 0        | 0       | 0         | 0         | 0         | 0          | 0        | 0         | 0          | 0.0         | 0                  | 0.0                 | 0                 | 0.0                | -    | -         | 0        | 0         | 0          | 0          | 0          | 0          | 0          | 0          |
| 1000  | 2     | 0        | 1       | 0        | 1        | 0        | 0       | 0         | 0         | 0         | 0          | 0        | 0         | 0          | 0.0         | 0                  | 0.0                 | 0                 | 0.0                | 14.6 | -         | 0        | 0         | 1          | 1          | 0          | 0          | 0          | 0          |
| 1100  | 4     | 0        | 3       | 0        | 1        | 0        | 0       | 0         | 0         | 0         | 0          | 0        | 0         | 0          | 0.0         | 0                  | 0.0                 | 0                 | 0.0                | 15   | -         | 0        | 0         | 1          | 3          | 0          | 0          | 0          | 0          |
| 1200  | 5     | 0        | 5       | 0        | 0        | 0        | 0       | 0         | 0         | 0         | 0          | 0        | 0         | 0          | 0.0         | 0                  | 0.0                 | 0                 | 0.0                | 14.7 | -         | 0        | 0         | 2          | 3          | 0          | 0          | 0          | 0          |
| 1300  | 10    | 1        | 6       | 0        | 3        | 0        | 0       | 0         | 0         | 0         | 0          | 0        | 0         | 0          | 0.0         | 0                  | 0.0                 | 0                 | 0.0                | 11.2 | -         | 0        | 2         | 7          | 1          | 0          | 0          | 0          | 0          |
| 1400  | 9     | 0        | 5       | 0        | 4        | 0        | 0       | 0         | 0         | 0         | 0          | 0        | 0         | 0          | 0.0         | 0                  | 0.0                 | 0                 | 0.0                | 15.2 | -         | 0        | 0         | 4          | 5          | 0          | 0          | 0          | 0          |
| 1500  | 6     | 0        | 6       | 0        | 0        | 0        | 0       | 0         | 0         | 0         | 0          | 0        | 0         | 0          | 0.0         | 0                  | 0.0                 | 0                 | 0.0                | 12.8 | -         | 0        | 0         | 6          | 0          | 0          | 0          | 0          | 0          |
| 1600  | 6     | 0        | 5       | 0        | 1        | 0        | 0       | 0         | 0         | 0         | 0          | 0        | 0         | 0          | 0.0         | 0                  | 0.0                 | 0                 | 0.0                | 12.8 | -         | 0        | 0         | 6          | 0          | 0          | 0          | 0          | 0          |
| 1700  | 2     | 0        | 2       | 0        | 0        | 0        | 0       | 0         | 0         | 0         | 0          | 0        | 0         | 0          | 0.0         | 0                  | 0.0                 | 0                 | 0.0                | 13.9 | -         | 0        | 0         | 1          | 1          | 0          | 0          | 0          | 0          |
| 1800  | 7     | 0        | 6       | 0        | 1        | 0        | 0       | 0         | 0         | 0         | 0          | 0        | 0         | 0          | 0.0         | 0                  | 0.0                 | 0                 | 0.0                | 12.7 | -         | 0        | 1         | 6          | 0          | 0          | 0          | 0          | 0          |
| 1900  | 4     | 0        | 4       | 0        | 0        | 0        | 0       | 0         | 0         | 0         | 0          | 0        | 0         | 0          | 0.0         | 0                  | 0.0                 | 0                 | 0.0                | 12.9 | -         | 0        | 0         | 4          | 0          | 0          | 0          | 0          | 0          |
| 2000  | 2     | 0        | 2       | 0        | 0        | 0        | 0       | 0         | 0         | 0         | 0          | 0        | 0         | 0          | 0.0         | 0                  | 0.0                 | 0                 | 0.0                | 12.4 | -         | 0        | 0         | 2          | 0          | 0          | 0          | 0          | 0          |
| 2100  | 3     | 0        | 3       | 0        | 0        | 0        | 0       | 0         | 0         | 0         | 0          | 0        | 0         | 0          | 0.0         | 0                  | 0.0                 | 0                 | 0.0                | 14   | -         | 0        | 0         | 2          | 1          | 0          | 0          | 0          | 0          |
| 2200  | 0     | 0        | 0       | 0        | 0        | 0        | 0       | 0         | 0         | 0         | 0          | 0        | 0         | 0          | 0.0         | 0                  | 0.0                 | 0                 | 0.0                | -    | -         | 0        | 0         | 0          | 0          | 0          | 0          | 0          | 0          |
| 2300  | 0     | 0        | 0       | 0        | 0        | 0        | 0       | 0         | 0         | 0         | 0          | 0        | 0         | 0          | 0.0         | 0                  | 0.0                 | 0                 | 0.0                | -    | -         | 0        | 0         | 0          | 0          | 0          | 0          | 0          | 0          |
| 07-19 | 62    | 2        | 47      | 1        | 12       | 0        | 0       | 0         | 0         | 0         | 0          | 0        | 0         | 0          | 0.0         | 0                  | 0.0                 | 0                 | 0.0                | 13.5 | 16        | 0        | 4         | 40         | 18         | 0          | 0          | 0          | 0          |
| 06-22 | 71    | 2        | 56      | 1        | 12       | 0        | 0       | 0         | 0         | 0         | 0          | 0        | 0         | 0          | 0.0         | 0                  | 0.0                 | 0                 | 0.0                | 13.5 | 16        | 0        | 4         | 48         | 19         | 0          | 0          | 0          | 0          |
| 06-00 | 71    | 2        | 56      | 1        | 12       | 0        | 0       | 0         | 0         | 0         | 0          | 0        | 0         | 0          | 0.0         | 0                  | 0.0                 | 0                 | 0.0                | 13.5 | 16        | 0        | 4         | 48         | 19         | 0          | 0          | 0          | 0          |
| 00-00 | 72    | 2        | 57      | 1        | 12       | 0        | 0       | 0         | 0         | 0         | 0          | 0        | 0         | 0          | 0.0         | 0                  | 0.0                 | 0                 | 0.0                | 13.5 | 16.1      | 0        | 4         | 48         | 20         | 0          | 0          | 0          | 0          |

Site 1  
Location Common Farm, Quemerford - Attached to Telepole, OSGR: SU 01268 69715  
Direction Two Way  
23 April 2022

12845 / Quemerford 1  
April 2022 Common Farm, Quemerford - Attached  
Automatic Traffic Count Two Way  
23 April 2022

| Time  | Total | 1<br>MCL | 2<br>SV | 3<br>SVT | 4<br>TB2 | 5<br>TB3 | 6<br>T4 | 7<br>ART3 | 8<br>ART4 | 9<br>ART5 | 10<br>ART6 | 11<br>BD | 12<br>DRT | JPSL<br>30 | JPSL%<br>30 | JSL1<br>35<br>ACPO | JSL1%<br>35<br>ACPO | JSL2<br>45<br>DfT | JSL2%<br>45<br>DfT | Mean | Vpp<br>85 | 0 -<br>5 | 5 -<br>10 | 10 -<br>15 | 15 -<br>20 | 20 -<br>25 | 25 -<br>30 | 30 -<br>35 | 35 -<br>40 |
|-------|-------|----------|---------|----------|----------|----------|---------|-----------|-----------|-----------|------------|----------|-----------|------------|-------------|--------------------|---------------------|-------------------|--------------------|------|-----------|----------|-----------|------------|------------|------------|------------|------------|------------|
| 0000  | 4     | 0        | 4       | 0        | 0        | 0        | 0       | 0         | 0         | 0         | 0          | 0        | 0         | 0          | 0.0         | 0                  | 0.0                 | 0                 | 0.0                | 16.4 | -         | 0        | 0         | 1          | 3          | 0          | 0          | 0          | 0          |
| 0100  | 0     | 0        | 0       | 0        | 0        | 0        | 0       | 0         | 0         | 0         | 0          | 0        | 0         | 0          | 0.0         | 0                  | 0.0                 | 0                 | 0.0                | -    | -         | 0        | 0         | 0          | 0          | 0          | 0          | 0          | 0          |
| 0200  | 0     | 0        | 0       | 0        | 0        | 0        | 0       | 0         | 0         | 0         | 0          | 0        | 0         | 0          | 0.0         | 0                  | 0.0                 | 0                 | 0.0                | -    | -         | 0        | 0         | 0          | 0          | 0          | 0          | 0          | 0          |
| 0300  | 0     | 0        | 0       | 0        | 0        | 0        | 0       | 0         | 0         | 0         | 0          | 0        | 0         | 0          | 0.0         | 0                  | 0.0                 | 0                 | 0.0                | -    | -         | 0        | 0         | 0          | 0          | 0          | 0          | 0          | 0          |
| 0400  | 1     | 0        | 1       | 0        | 0        | 0        | 0       | 0         | 0         | 0         | 0          | 0        | 0         | 0          | 0.0         | 0                  | 0.0                 | 0                 | 0.0                | 19   | -         | 0        | 0         | 0          | 1          | 0          | 0          | 0          | 0          |
| 0500  | 0     | 0        | 0       | 0        | 0        | 0        | 0       | 0         | 0         | 0         | 0          | 0        | 0         | 0          | 0.0         | 0                  | 0.0                 | 0                 | 0.0                | -    | -         | 0        | 0         | 0          | 0          | 0          | 0          | 0          | 0          |
| 0600  | 0     | 0        | 0       | 0        | 0        | 0        | 0       | 0         | 0         | 0         | 0          | 0        | 0         | 0          | 0.0         | 0                  | 0.0                 | 0                 | 0.0                | -    | -         | 0        | 0         | 0          | 0          | 0          | 0          | 0          | 0          |
| 0700  | 2     | 0        | 1       | 0        | 1        | 0        | 0       | 0         | 0         | 0         | 0          | 0        | 0         | 0          | 0.0         | 0                  | 0.0                 | 0                 | 0.0                | 15.2 | -         | 0        | 0         | 1          | 1          | 0          | 0          | 0          | 0          |
| 0800  | 1     | 0        | 1       | 0        | 0        | 0        | 0       | 0         | 0         | 0         | 0          | 0        | 0         | 0          | 0.0         | 0                  | 0.0                 | 0                 | 0.0                | 18.2 | -         | 0        | 0         | 0          | 1          | 0          | 0          | 0          | 0          |
| 0900  | 0     | 0        | 0       | 0        | 0        | 0        | 0       | 0         | 0         | 0         | 0          | 0        | 0         | 0          | 0.0         | 0                  | 0.0                 | 0                 | 0.0                | -    | -         | 0        | 0         | 0          | 0          | 0          | 0          | 0          | 0          |
| 1000  | 1     | 0        | 1       | 0        | 0        | 0        | 0       | 0         | 0         | 0         | 0          | 0        | 0         | 0          | 0.0         | 0                  | 0.0                 | 0                 | 0.0                | 14.3 | -         | 0        | 0         | 1          | 0          | 0          | 0          | 0          | 0          |
| 1100  | 4     | 0        | 4       | 0        | 0        | 0        | 0       | 0         | 0         | 0         | 0          | 0        | 0         | 0          | 0.0         | 0                  | 0.0                 | 0                 | 0.0                | 14.4 | -         | 0        | 0         | 3          | 1          | 0          | 0          | 0          | 0          |
| 1200  | 9     | 0        | 8       | 0        | 1        | 0        | 0       | 0         | 0         | 0         | 0          | 0        | 0         | 0          | 0.0         | 0                  | 0.0                 | 0                 | 0.0                | 13.8 | -         | 0        | 1         | 4          | 4          | 0          | 0          | 0          | 0          |
| 1300  | 5     | 0        | 4       | 0        | 1        | 0        | 0       | 0         | 0         | 0         | 0          | 0        | 0         | 0          | 0.0         | 0                  | 0.0                 | 0                 | 0.0                | 14.4 | -         | 0        | 0         | 3          | 2          | 0          | 0          | 0          | 0          |
| 1400  | 5     | 0        | 5       | 0        | 0        | 0        | 0       | 0         | 0         | 0         | 0          | 0        | 0         | 0          | 0.0         | 0                  | 0.0                 | 0                 | 0.0                | 13.9 | -         | 0        | 0         | 3          | 2          | 0          | 0          | 0          | 0          |
| 1500  | 5     | 0        | 5       | 0        | 0        | 0        | 0       | 0         | 0         | 0         | 0          | 0        | 0         | 0          | 0.0         | 0                  | 0.0                 | 0                 | 0.0                | 13.2 | -         | 0        | 0         | 4          | 1          | 0          | 0          | 0          | 0          |
| 1600  | 4     | 0        | 4       | 0        | 0        | 0        | 0       | 0         | 0         | 0         | 0          | 0        | 0         | 0          | 0.0         | 0                  | 0.0                 | 0                 | 0.0                | 13.5 | -         | 0        | 0         | 3          | 1          | 0          | 0          | 0          | 0          |
| 1700  | 5     | 0        | 5       | 0        | 0        | 0        | 0       | 0         | 0         | 0         | 0          | 0        | 0         | 0          | 0.0         | 0                  | 0.0                 | 0                 | 0.0                | 14   | -         | 0        | 0         | 5          | 0          | 0          | 0          | 0          | 0          |
| 1800  | 1     | 0        | 1       | 0        | 0        | 0        | 0       | 0         | 0         | 0         | 0          | 0        | 0         | 0          | 0.0         | 0                  | 0.0                 | 0                 | 0.0                | 9.5  | -         | 0        | 1         | 0          | 0          | 0          | 0          | 0          | 0          |
| 1900  | 2     | 0        | 2       | 0        | 0        | 0        | 0       | 0         | 0         | 0         | 0          | 0        | 0         | 0          | 0.0         | 0                  | 0.0                 | 0                 | 0.0                | 17.6 | -         | 0        | 0         | 0          | 2          | 0          | 0          | 0          | 0          |
| 2000  | 1     | 0        | 1       | 0        | 0        | 0        | 0       | 0         | 0         | 0         | 0          | 0        | 0         | 0          | 0.0         | 0                  | 0.0                 | 0                 | 0.0                | 13.9 | -         | 0        | 0         | 1          | 0          | 0          | 0          | 0          | 0          |
| 2100  | 2     | 0        | 2       | 0        | 0        | 0        | 0       | 0         | 0         | 0         | 0          | 0        | 0         | 0          | 0.0         | 0                  | 0.0                 | 0                 | 0.0                | 17   | -         | 0        | 0         | 0          | 2          | 0          | 0          | 0          | 0          |
| 2200  | 0     | 0        | 0       | 0        | 0        | 0        | 0       | 0         | 0         | 0         | 0          | 0        | 0         | 0          | 0.0         | 0                  | 0.0                 | 0                 | 0.0                | -    | -         | 0        | 0         | 0          | 0          | 0          | 0          | 0          | 0          |
| 2300  | 1     | 0        | 1       | 0        | 0        | 0        | 0       | 0         | 0         | 0         | 0          | 0        | 0         | 0          | 0.0         | 0                  | 0.0                 | 0                 | 0.0                | 14.6 | -         | 0        | 0         | 1          | 0          | 0          | 0          | 0          | 0          |
| 07-19 | 42    | 0        | 39      | 0        | 3        | 0        | 0       | 0         | 0         | 0         | 0          | 0        | 0         | 0          | 0.0         | 0                  | 0.0                 | 0                 | 0.0                | 13.9 | 16        | 0        | 2         | 27         | 13         | 0          | 0          | 0          | 0          |
| 06-22 | 47    | 0        | 44      | 0        | 3        | 0        | 0       | 0         | 0         | 0         | 0          | 0        | 0         | 0          | 0.0         | 0                  | 0.0                 | 0                 | 0.0                | 14.2 | 17        | 0        | 2         | 28         | 17         | 0          | 0          | 0          | 0          |
| 06-00 | 48    | 0        | 45      | 0        | 3        | 0        | 0       | 0         | 0         | 0         | 0          | 0        | 0         | 0          | 0.0         | 0                  | 0.0                 | 0                 | 0.0                | 14.2 | 17        | 0        | 2         | 29         | 17         | 0          | 0          | 0          | 0          |
| 00-00 | 53    | 0        | 50      | 0        | 3        | 0        | 0       | 0         | 0         | 0         | 0          | 0        | 0         | 0          | 0.0         | 0                  | 0.0                 | 0                 | 0.0                | 14.5 | 17.2      | 0        | 2         | 30         | 21         | 0          | 0          | 0          | 0          |

Site 1  
Location Common Farm, Quemerford - Attached to Telepole, OSGR: SU 01268 69715  
Direction Two Way

12845 / Quemerford 1  
April 2022 Common Farm, Quemerford - Attached  
Automatic Traffic Count Two Way

24 April 2022

24 April 2022

| Time  | Total | 1<br>MCL | 2<br>SV | 3<br>SVT | 4<br>TB2 | 5<br>TB3 | 6<br>T4 | 7<br>ART3 | 8<br>ART4 | 9<br>ART5 | 10<br>ART6 | 11<br>BD | 12<br>DRT | JPSL<br>30 | JPSL%<br>30 | JSL1<br>35<br>ACPO | JSL1%<br>35<br>ACPO | JSL2<br>45<br>DfT | JSL2%<br>45<br>DfT | Mean | Vpp<br>85 | 0 -<br>5 | 5 -<br>10 | 10 -<br>15 | 15 -<br>20 | 20 -<br>25 | 25 -<br>30 | 30 -<br>35 | 35 -<br>40 |
|-------|-------|----------|---------|----------|----------|----------|---------|-----------|-----------|-----------|------------|----------|-----------|------------|-------------|--------------------|---------------------|-------------------|--------------------|------|-----------|----------|-----------|------------|------------|------------|------------|------------|------------|
| 0000  | 0     | 0        | 0       | 0        | 0        | 0        | 0       | 0         | 0         | 0         | 0          | 0        | 0         | 0          | 0.0         | 0                  | 0.0                 | 0                 | 0.0                | -    | -         | 0        | 0         | 0          | 0          | 0          | 0          | 0          | 0          |
| 0100  | 0     | 0        | 0       | 0        | 0        | 0        | 0       | 0         | 0         | 0         | 0          | 0        | 0         | 0          | 0.0         | 0                  | 0.0                 | 0                 | 0.0                | -    | -         | 0        | 0         | 0          | 0          | 0          | 0          | 0          | 0          |
| 0200  | 0     | 0        | 0       | 0        | 0        | 0        | 0       | 0         | 0         | 0         | 0          | 0        | 0         | 0          | 0.0         | 0                  | 0.0                 | 0                 | 0.0                | -    | -         | 0        | 0         | 0          | 0          | 0          | 0          | 0          | 0          |
| 0300  | 0     | 0        | 0       | 0        | 0        | 0        | 0       | 0         | 0         | 0         | 0          | 0        | 0         | 0          | 0.0         | 0                  | 0.0                 | 0                 | 0.0                | -    | -         | 0        | 0         | 0          | 0          | 0          | 0          | 0          | 0          |
| 0400  | 0     | 0        | 0       | 0        | 0        | 0        | 0       | 0         | 0         | 0         | 0          | 0        | 0         | 0          | 0.0         | 0                  | 0.0                 | 0                 | 0.0                | -    | -         | 0        | 0         | 0          | 0          | 0          | 0          | 0          | 0          |
| 0500  | 0     | 0        | 0       | 0        | 0        | 0        | 0       | 0         | 0         | 0         | 0          | 0        | 0         | 0          | 0.0         | 0                  | 0.0                 | 0                 | 0.0                | -    | -         | 0        | 0         | 0          | 0          | 0          | 0          | 0          | 0          |
| 0600  | 0     | 0        | 0       | 0        | 0        | 0        | 0       | 0         | 0         | 0         | 0          | 0        | 0         | 0          | 0.0         | 0                  | 0.0                 | 0                 | 0.0                | -    | -         | 0        | 0         | 0          | 0          | 0          | 0          | 0          | 0          |
| 0700  | 0     | 0        | 0       | 0        | 0        | 0        | 0       | 0         | 0         | 0         | 0          | 0        | 0         | 0          | 0.0         | 0                  | 0.0                 | 0                 | 0.0                | -    | -         | 0        | 0         | 0          | 0          | 0          | 0          | 0          | 0          |
| 0800  | 2     | 0        | 2       | 0        | 0        | 0        | 0       | 0         | 0         | 0         | 0          | 0        | 0         | 0          | 0.0         | 0                  | 0.0                 | 0                 | 0.0                | 15.7 | -         | 0        | 0         | 1          | 1          | 0          | 0          | 0          | 0          |
| 0900  | 3     | 0        | 3       | 0        | 0        | 0        | 0       | 0         | 0         | 0         | 0          | 0        | 0         | 0          | 0.0         | 0                  | 0.0                 | 0                 | 0.0                | 13.9 | -         | 0        | 0         | 3          | 0          | 0          | 0          | 0          | 0          |
| 1000  | 5     | 0        | 5       | 0        | 0        | 0        | 0       | 0         | 0         | 0         | 0          | 0        | 0         | 0          | 0.0         | 0                  | 0.0                 | 0                 | 0.0                | 14.8 | -         | 0        | 0         | 2          | 3          | 0          | 0          | 0          | 0          |
| 1100  | 2     | 0        | 2       | 0        | 0        | 0        | 0       | 0         | 0         | 0         | 0          | 0        | 0         | 0          | 0.0         | 0                  | 0.0                 | 0                 | 0.0                | 14.1 | -         | 0        | 0         | 1          | 1          | 0          | 0          | 0          | 0          |
| 1200  | 0     | 0        | 0       | 0        | 0        | 0        | 0       | 0         | 0         | 0         | 0          | 0        | 0         | 0          | 0.0         | 0                  | 0.0                 | 0                 | 0.0                | -    | -         | 0        | 0         | 0          | 0          | 0          | 0          | 0          | 0          |
| 1300  | 6     | 0        | 5       | 0        | 1        | 0        | 0       | 0         | 0         | 0         | 0          | 0        | 0         | 0          | 0.0         | 0                  | 0.0                 | 0                 | 0.0                | 12.9 | -         | 0        | 1         | 4          | 1          | 0          | 0          | 0          | 0          |
| 1400  | 0     | 0        | 0       | 0        | 0        | 0        | 0       | 0         | 0         | 0         | 0          | 0        | 0         | 0          | 0.0         | 0                  | 0.0                 | 0                 | 0.0                | -    | -         | 0        | 0         | 0          | 0          | 0          | 0          | 0          | 0          |
| 1500  | 3     | 0        | 2       | 0        | 1        | 0        | 0       | 0         | 0         | 0         | 0          | 0        | 0         | 0          | 0.0         | 0                  | 0.0                 | 0                 | 0.0                | 14.7 | -         | 0        | 0         | 2          | 1          | 0          | 0          | 0          | 0          |
| 1600  | 0     | 0        | 0       | 0        | 0        | 0        | 0       | 0         | 0         | 0         | 0          | 0        | 0         | 0          | 0.0         | 0                  | 0.0                 | 0                 | 0.0                | -    | -         | 0        | 0         | 0          | 0          | 0          | 0          | 0          | 0          |
| 1700  | 3     | 0        | 3       | 0        | 0        | 0        | 0       | 0         | 0         | 0         | 0          | 0        | 0         | 0          | 0.0         | 0                  | 0.0                 | 0                 | 0.0                | 14.4 | -         | 0        | 0         | 3          | 0          | 0          | 0          | 0          | 0          |
| 1800  | 7     | 0        | 6       | 0        | 1        | 0        | 0       | 0         | 0         | 0         | 0          | 0        | 0         | 0          | 0.0         | 0                  | 0.0                 | 0                 | 0.0                | 15.7 | -         | 0        | 0         | 3          | 3          | 1          | 0          | 0          | 0          |
| 1900  | 0     | 0        | 0       | 0        | 0        | 0        | 0       | 0         | 0         | 0         | 0          | 0        | 0         | 0          | 0.0         | 0                  | 0.0                 | 0                 | 0.0                | -    | -         | 0        | 0         | 0          | 0          | 0          | 0          | 0          | 0          |
| 2000  | 2     | 0        | 2       | 0        | 0        | 0        | 0       | 0         | 0         | 0         | 0          | 0        | 0         | 0          | 0.0         | 0                  | 0.0                 | 0                 | 0.0                | 16.8 | -         | 0        | 0         | 1          | 1          | 0          | 0          | 0          | 0          |
| 2100  | 0     | 0        | 0       | 0        | 0        | 0        | 0       | 0         | 0         | 0         | 0          | 0        | 0         | 0          | 0.0         | 0                  | 0.0                 | 0                 | 0.0                | -    | -         | 0        | 0         | 0          | 0          | 0          | 0          | 0          | 0          |
| 2200  | 0     | 0        | 0       | 0        | 0        | 0        | 0       | 0         | 0         | 0         | 0          | 0        | 0         | 0          | 0.0         | 0                  | 0.0                 | 0                 | 0.0                | -    | -         | 0        | 0         | 0          | 0          | 0          | 0          | 0          | 0          |
| 2300  | 0     | 0        | 0       | 0        | 0        | 0        | 0       | 0         | 0         | 0         | 0          | 0        | 0         | 0          | 0.0         | 0                  | 0.0                 | 0                 | 0.0                | -    | -         | 0        | 0         | 0          | 0          | 0          | 0          | 0          | 0          |
| 07-19 | 31    | 0        | 28      | 0        | 3        | 0        | 0       | 0         | 0         | 0         | 0          | 0        | 0         | 0          | 0.0         | 0                  | 0.0                 | 0                 | 0.0                | 14.5 | 16.6      | 0        | 1         | 19         | 10         | 1          | 0          | 0          | 0          |
| 06-22 | 33    | 0        | 30      | 0        | 3        | 0        | 0       | 0         | 0         | 0         | 0          | 0        | 0         | 0          | 0.0         | 0                  | 0.0                 | 0                 | 0.0                | 14.7 | 16.7      | 0        | 1         | 20         | 11         | 1          | 0          | 0          | 0          |
| 06-00 | 33    | 0        | 30      | 0        | 3        | 0        | 0       | 0         | 0         | 0         | 0          | 0        | 0         | 0          | 0.0         | 0                  | 0.0                 | 0                 | 0.0                | 14.7 | 16.7      | 0        | 1         | 20         | 11         | 1          | 0          | 0          | 0          |
| 00-00 | 33    | 0        | 30      | 0        | 3        | 0        | 0       | 0         | 0         | 0         | 0          | 0        | 0         | 0          | 0.0         | 0                  | 0.0                 | 0                 | 0.0                | 14.7 | 16.7      | 0        | 1         | 20         | 11         | 1          | 0          | 0          | 0          |

Site 1  
Location Common Farm, Quemerford - Attached to Telepole, OSGR: SU 01268 69715  
Direction Two Way  
25 April 2022

12845 / Quemerford 1  
April 2022 Common Farm, Quemerford - Attached  
Automatic Traffic Count Two Way  
25 April 2022

| Time  | Total | 1<br>MCL | 2<br>SV | 3<br>SVT | 4<br>TB2 | 5<br>TB3 | 6<br>T4 | 7<br>ART3 | 8<br>ART4 | 9<br>ART5 | 10<br>ART6 | 11<br>BD | 12<br>DRT | JPSL<br>30 | JPSL%<br>30 | JSL1<br>35<br>ACPO | JSL1%<br>35<br>ACPO | JSL2<br>45<br>DfT | JSL2%<br>45<br>DfT | Mean | Vpp<br>85 | 0 -<br>5 | 5 -<br>10 | 10 -<br>15 | 15 -<br>20 | 20 -<br>25 | 25 -<br>30 | 30 -<br>35 | 35 -<br>40 |
|-------|-------|----------|---------|----------|----------|----------|---------|-----------|-----------|-----------|------------|----------|-----------|------------|-------------|--------------------|---------------------|-------------------|--------------------|------|-----------|----------|-----------|------------|------------|------------|------------|------------|------------|
| 0000  | 0     | 0        | 0       | 0        | 0        | 0        | 0       | 0         | 0         | 0         | 0          | 0        | 0         | 0          | 0.0         | 0                  | 0.0                 | 0                 | 0.0                | -    | -         | 0        | 0         | 0          | 0          | 0          | 0          | 0          | 0          |
| 0100  | 0     | 0        | 0       | 0        | 0        | 0        | 0       | 0         | 0         | 0         | 0          | 0        | 0         | 0          | 0.0         | 0                  | 0.0                 | 0                 | 0.0                | -    | -         | 0        | 0         | 0          | 0          | 0          | 0          | 0          | 0          |
| 0200  | 0     | 0        | 0       | 0        | 0        | 0        | 0       | 0         | 0         | 0         | 0          | 0        | 0         | 0          | 0.0         | 0                  | 0.0                 | 0                 | 0.0                | -    | -         | 0        | 0         | 0          | 0          | 0          | 0          | 0          | 0          |
| 0300  | 0     | 0        | 0       | 0        | 0        | 0        | 0       | 0         | 0         | 0         | 0          | 0        | 0         | 0          | 0.0         | 0                  | 0.0                 | 0                 | 0.0                | -    | -         | 0        | 0         | 0          | 0          | 0          | 0          | 0          | 0          |
| 0400  | 1     | 0        | 1       | 0        | 0        | 0        | 0       | 0         | 0         | 0         | 0          | 0        | 0         | 0          | 0.0         | 0                  | 0.0                 | 0                 | 0.0                | 16.7 | -         | 0        | 0         | 0          | 1          | 0          | 0          | 0          | 0          |
| 0500  | 0     | 0        | 0       | 0        | 0        | 0        | 0       | 0         | 0         | 0         | 0          | 0        | 0         | 0          | 0.0         | 0                  | 0.0                 | 0                 | 0.0                | -    | -         | 0        | 0         | 0          | 0          | 0          | 0          | 0          | 0          |
| 0600  | 0     | 0        | 0       | 0        | 0        | 0        | 0       | 0         | 0         | 0         | 0          | 0        | 0         | 0          | 0.0         | 0                  | 0.0                 | 0                 | 0.0                | -    | -         | 0        | 0         | 0          | 0          | 0          | 0          | 0          | 0          |
| 0700  | 5     | 0        | 4       | 0        | 1        | 0        | 0       | 0         | 0         | 0         | 0          | 0        | 0         | 0          | 0.0         | 0                  | 0.0                 | 0                 | 0.0                | 14   | -         | 0        | 0         | 4          | 1          | 0          | 0          | 0          | 0          |
| 0800  | 6     | 0        | 6       | 0        | 0        | 0        | 0       | 0         | 0         | 0         | 0          | 0        | 0         | 0          | 0.0         | 0                  | 0.0                 | 0                 | 0.0                | 13.8 | -         | 0        | 0         | 6          | 0          | 0          | 0          | 0          | 0          |
| 0900  | 5     | 0        | 4       | 0        | 1        | 0        | 0       | 0         | 0         | 0         | 0          | 0        | 0         | 0          | 0.0         | 0                  | 0.0                 | 0                 | 0.0                | 15.5 | -         | 0        | 0         | 2          | 3          | 0          | 0          | 0          | 0          |
| 1000  | 6     | 0        | 5       | 0        | 1        | 0        | 0       | 0         | 0         | 0         | 0          | 0        | 0         | 0          | 0.0         | 0                  | 0.0                 | 0                 | 0.0                | 15.4 | -         | 0        | 0         | 3          | 3          | 0          | 0          | 0          | 0          |
| 1100  | 6     | 0        | 5       | 0        | 1        | 0        | 0       | 0         | 0         | 0         | 0          | 0        | 0         | 0          | 0.0         | 0                  | 0.0                 | 0                 | 0.0                | 15   | -         | 0        | 0         | 2          | 4          | 0          | 0          | 0          | 0          |
| 1200  | 11    | 0        | 11      | 0        | 0        | 0        | 0       | 0         | 0         | 0         | 0          | 0        | 0         | 0          | 0.0         | 0                  | 0.0                 | 0                 | 0.0                | 15.8 | 19.2      | 0        | 0         | 3          | 8          | 0          | 0          | 0          | 0          |
| 1300  | 7     | 0        | 7       | 0        | 0        | 0        | 0       | 0         | 0         | 0         | 0          | 0        | 0         | 0          | 0.0         | 0                  | 0.0                 | 0                 | 0.0                | 15.2 | -         | 0        | 0         | 3          | 4          | 0          | 0          | 0          | 0          |
| 1400  | 5     | 0        | 3       | 0        | 2        | 0        | 0       | 0         | 0         | 0         | 0          | 0        | 0         | 0          | 0.0         | 0                  | 0.0                 | 0                 | 0.0                | 14.2 | -         | 0        | 0         | 3          | 2          | 0          | 0          | 0          | 0          |
| 1500  | 2     | 0        | 2       | 0        | 0        | 0        | 0       | 0         | 0         | 0         | 0          | 0        | 0         | 0          | 0.0         | 0                  | 0.0                 | 0                 | 0.0                | 13.1 | -         | 0        | 0         | 1          | 1          | 0          | 0          | 0          | 0          |
| 1600  | 6     | 0        | 5       | 0        | 1        | 0        | 0       | 0         | 0         | 0         | 0          | 0        | 0         | 0          | 0.0         | 0                  | 0.0                 | 0                 | 0.0                | 12.2 | -         | 0        | 1         | 3          | 2          | 0          | 0          | 0          | 0          |
| 1700  | 8     | 0        | 6       | 0        | 2        | 0        | 0       | 0         | 0         | 0         | 0          | 0        | 0         | 0          | 0.0         | 0                  | 0.0                 | 0                 | 0.0                | 14.6 | -         | 0        | 0         | 5          | 3          | 0          | 0          | 0          | 0          |
| 1800  | 2     | 0        | 2       | 0        | 0        | 0        | 0       | 0         | 0         | 0         | 0          | 0        | 0         | 0          | 0.0         | 0                  | 0.0                 | 0                 | 0.0                | 16   | -         | 0        | 0         | 1          | 1          | 0          | 0          | 0          | 0          |
| 1900  | 5     | 1        | 4       | 0        | 0        | 0        | 0       | 0         | 0         | 0         | 0          | 0        | 0         | 0          | 0.0         | 0                  | 0.0                 | 0                 | 0.0                | 12.9 | -         | 0        | 1         | 4          | 0          | 0          | 0          | 0          | 0          |
| 2000  | 5     | 3        | 2       | 0        | 0        | 0        | 0       | 0         | 0         | 0         | 0          | 0        | 0         | 0          | 0.0         | 0                  | 0.0                 | 0                 | 0.0                | 11.9 | -         | 0        | 3         | 0          | 2          | 0          | 0          | 0          | 0          |
| 2100  | 0     | 0        | 0       | 0        | 0        | 0        | 0       | 0         | 0         | 0         | 0          | 0        | 0         | 0          | 0.0         | 0                  | 0.0                 | 0                 | 0.0                | -    | -         | 0        | 0         | 0          | 0          | 0          | 0          | 0          | 0          |
| 2200  | 0     | 0        | 0       | 0        | 0        | 0        | 0       | 0         | 0         | 0         | 0          | 0        | 0         | 0          | 0.0         | 0                  | 0.0                 | 0                 | 0.0                | -    | -         | 0        | 0         | 0          | 0          | 0          | 0          | 0          | 0          |
| 2300  | 0     | 0        | 0       | 0        | 0        | 0        | 0       | 0         | 0         | 0         | 0          | 0        | 0         | 0          | 0.0         | 0                  | 0.0                 | 0                 | 0.0                | -    | -         | 0        | 0         | 0          | 0          | 0          | 0          | 0          | 0          |
| 07-19 | 69    | 0        | 60      | 0        | 9        | 0        | 0       | 0         | 0         | 0         | 0          | 0        | 0         | 0          | 0.0         | 0                  | 0.0                 | 0                 | 0.0                | 14.7 | 17        | 0        | 1         | 36         | 32         | 0          | 0          | 0          | 0          |
| 06-22 | 79    | 4        | 66      | 0        | 9        | 0        | 0       | 0         | 0         | 0         | 0          | 0        | 0         | 0          | 0.0         | 0                  | 0.0                 | 0                 | 0.0                | 14.4 | 16.8      | 0        | 5         | 40         | 34         | 0          | 0          | 0          | 0          |
| 06-00 | 79    | 4        | 66      | 0        | 9        | 0        | 0       | 0         | 0         | 0         | 0          | 0        | 0         | 0          | 0.0         | 0                  | 0.0                 | 0                 | 0.0                | 14.4 | 16.8      | 0        | 5         | 40         | 34         | 0          | 0          | 0          | 0          |
| 00-00 | 80    | 4        | 67      | 0        | 9        | 0        | 0       | 0         | 0         | 0         | 0          | 0        | 0         | 0          | 0.0         | 0                  | 0.0                 | 0                 | 0.0                | 14.4 | 16.8      | 0        | 5         | 40         | 35         | 0          | 0          | 0          | 0          |

Site 1  
Location Common Farm, Quemerford - Attached to Telepole, OSGR: SU 01268 69715  
Direction Two Way  
26 April 2022

12845 / Quemerford 1  
April 2022 Common Farm, Quemerford - Attached  
Automatic Traffic Count Two Way  
26 April 2022

| Time  | Total | 1<br>MCL | 2<br>SV | 3<br>SVT | 4<br>TB2 | 5<br>TB3 | 6<br>T4 | 7<br>ART3 | 8<br>ART4 | 9<br>ART5 | 10<br>ART6 | 11<br>BD | 12<br>DRT | JPSL<br>30 | JPSL%<br>30 | JSL1<br>35<br>ACPO | JSL1%<br>35<br>ACPO | JSL2<br>45<br>DfT | JSL2%<br>45<br>DfT | Mean | Vpp<br>85 | 0 -<br>5 | 5 -<br>10 | 10 -<br>15 | 15 -<br>20 | 20 -<br>25 | 25 -<br>30 | 30 -<br>35 | 35 -<br>40 |
|-------|-------|----------|---------|----------|----------|----------|---------|-----------|-----------|-----------|------------|----------|-----------|------------|-------------|--------------------|---------------------|-------------------|--------------------|------|-----------|----------|-----------|------------|------------|------------|------------|------------|------------|
| 0000  | 1     | 0        | 1       | 0        | 0        | 0        | 0       | 0         | 0         | 0         | 0          | 0        | 0         | 0          | 0.0         | 0                  | 0.0                 | 0                 | 0.0                | 18.6 | -         | 0        | 0         | 0          | 1          | 0          | 0          | 0          | 0          |
| 0100  | 0     | 0        | 0       | 0        | 0        | 0        | 0       | 0         | 0         | 0         | 0          | 0        | 0         | 0          | 0.0         | 0                  | 0.0                 | 0                 | 0.0                | -    | -         | 0        | 0         | 0          | 0          | 0          | 0          | 0          | 0          |
| 0200  | 0     | 0        | 0       | 0        | 0        | 0        | 0       | 0         | 0         | 0         | 0          | 0        | 0         | 0          | 0.0         | 0                  | 0.0                 | 0                 | 0.0                | -    | -         | 0        | 0         | 0          | 0          | 0          | 0          | 0          | 0          |
| 0300  | 0     | 0        | 0       | 0        | 0        | 0        | 0       | 0         | 0         | 0         | 0          | 0        | 0         | 0          | 0.0         | 0                  | 0.0                 | 0                 | 0.0                | -    | -         | 0        | 0         | 0          | 0          | 0          | 0          | 0          | 0          |
| 0400  | 0     | 0        | 0       | 0        | 0        | 0        | 0       | 0         | 0         | 0         | 0          | 0        | 0         | 0          | 0.0         | 0                  | 0.0                 | 0                 | 0.0                | -    | -         | 0        | 0         | 0          | 0          | 0          | 0          | 0          | 0          |
| 0500  | 0     | 0        | 0       | 0        | 0        | 0        | 0       | 0         | 0         | 0         | 0          | 0        | 0         | 0          | 0.0         | 0                  | 0.0                 | 0                 | 0.0                | -    | -         | 0        | 0         | 0          | 0          | 0          | 0          | 0          | 0          |
| 0600  | 1     | 0        | 1       | 0        | 0        | 0        | 0       | 0         | 0         | 0         | 0          | 0        | 0         | 0          | 0.0         | 0                  | 0.0                 | 0                 | 0.0                | 12.4 | -         | 0        | 0         | 1          | 0          | 0          | 0          | 0          | 0          |
| 0700  | 6     | 0        | 6       | 0        | 0        | 0        | 0       | 0         | 0         | 0         | 0          | 0        | 0         | 0          | 0.0         | 0                  | 0.0                 | 0                 | 0.0                | 15   | -         | 0        | 0         | 3          | 3          | 0          | 0          | 0          | 0          |
| 0800  | 3     | 0        | 2       | 0        | 1        | 0        | 0       | 0         | 0         | 0         | 0          | 0        | 0         | 0          | 0.0         | 0                  | 0.0                 | 0                 | 0.0                | 15.7 | -         | 0        | 0         | 1          | 2          | 0          | 0          | 0          | 0          |
| 0900  | 1     | 0        | 1       | 0        | 0        | 0        | 0       | 0         | 0         | 0         | 0          | 0        | 0         | 0          | 0.0         | 0                  | 0.0                 | 0                 | 0.0                | 17.7 | -         | 0        | 0         | 0          | 1          | 0          | 0          | 0          | 0          |
| 1000  | 4     | 0        | 2       | 0        | 2        | 0        | 0       | 0         | 0         | 0         | 0          | 0        | 0         | 0          | 0.0         | 0                  | 0.0                 | 0                 | 0.0                | 15.4 | -         | 0        | 0         | 2          | 2          | 0          | 0          | 0          | 0          |
| 1100  | 3     | 0        | 3       | 0        | 0        | 0        | 0       | 0         | 0         | 0         | 0          | 0        | 0         | 0          | 0.0         | 0                  | 0.0                 | 0                 | 0.0                | 13.3 | -         | 0        | 0         | 2          | 1          | 0          | 0          | 0          | 0          |
| 1200  | 5     | 0        | 3       | 0        | 2        | 0        | 0       | 0         | 0         | 0         | 0          | 0        | 0         | 0          | 0.0         | 0                  | 0.0                 | 0                 | 0.0                | 13.3 | -         | 0        | 0         | 5          | 0          | 0          | 0          | 0          | 0          |
| 1300  | 1     | 0        | 1       | 0        | 0        | 0        | 0       | 0         | 0         | 0         | 0          | 0        | 0         | 0          | 0.0         | 0                  | 0.0                 | 0                 | 0.0                | 12.1 | -         | 0        | 0         | 1          | 0          | 0          | 0          | 0          | 0          |
| 1400  | 2     | 0        | 2       | 0        | 0        | 0        | 0       | 0         | 0         | 0         | 0          | 0        | 0         | 0          | 0.0         | 0                  | 0.0                 | 0                 | 0.0                | 12.9 | -         | 0        | 0         | 2          | 0          | 0          | 0          | 0          | 0          |
| 1500  | 0     | 0        | 0       | 0        | 0        | 0        | 0       | 0         | 0         | 0         | 0          | 0        | 0         | 0          | 0.0         | 0                  | 0.0                 | 0                 | 0.0                | -    | -         | 0        | 0         | 0          | 0          | 0          | 0          | 0          | 0          |
| 1600  | 4     | 0        | 4       | 0        | 0        | 0        | 0       | 0         | 0         | 0         | 0          | 0        | 0         | 0          | 0.0         | 0                  | 0.0                 | 0                 | 0.0                | 15.3 | -         | 0        | 0         | 2          | 2          | 0          | 0          | 0          | 0          |
| 1700  | 8     | 0        | 7       | 0        | 1        | 0        | 0       | 0         | 0         | 0         | 0          | 0        | 0         | 0          | 0.0         | 0                  | 0.0                 | 0                 | 0.0                | 14   | -         | 0        | 0         | 7          | 1          | 0          | 0          | 0          | 0          |
| 1800  | 6     | 0        | 5       | 0        | 0        | 0        | 1       | 0         | 0         | 0         | 0          | 0        | 0         | 0          | 0.0         | 0                  | 0.0                 | 0                 | 0.0                | 12.2 | -         | 0        | 2         | 2          | 2          | 0          | 0          | 0          | 0          |
| 1900  | 3     | 0        | 2       | 0        | 0        | 0        | 1       | 0         | 0         | 0         | 0          | 0        | 0         | 0          | 0.0         | 0                  | 0.0                 | 0                 | 0.0                | 13.9 | -         | 0        | 0         | 2          | 1          | 0          | 0          | 0          | 0          |
| 2000  | 2     | 0        | 2       | 0        | 0        | 0        | 0       | 0         | 0         | 0         | 0          | 0        | 0         | 0          | 0.0         | 0                  | 0.0                 | 0                 | 0.0                | 14   | -         | 0        | 0         | 1          | 1          | 0          | 0          | 0          | 0          |
| 2100  | 0     | 0        | 0       | 0        | 0        | 0        | 0       | 0         | 0         | 0         | 0          | 0        | 0         | 0          | 0.0         | 0                  | 0.0                 | 0                 | 0.0                | -    | -         | 0        | 0         | 0          | 0          | 0          | 0          | 0          | 0          |
| 2200  | 0     | 0        | 0       | 0        | 0        | 0        | 0       | 0         | 0         | 0         | 0          | 0        | 0         | 0          | 0.0         | 0                  | 0.0                 | 0                 | 0.0                | -    | -         | 0        | 0         | 0          | 0          | 0          | 0          | 0          | 0          |
| 2300  | 1     | 0        | 0       | 0        | 1        | 0        | 0       | 0         | 0         | 0         | 0          | 0        | 0         | 0          | 0.0         | 0                  | 0.0                 | 0                 | 0.0                | 15.3 | -         | 0        | 0         | 0          | 1          | 0          | 0          | 0          | 0          |
| 07-19 | 43    | 0        | 36      | 0        | 6        | 0        | 1       | 0         | 0         | 0         | 0          | 0        | 0         | 0          | 0.0         | 0                  | 0.0                 | 0                 | 0.0                | 14.1 | 16.4      | 0        | 2         | 27         | 14         | 0          | 0          | 0          | 0          |
| 06-22 | 49    | 0        | 41      | 0        | 6        | 0        | 2       | 0         | 0         | 0         | 0          | 0        | 0         | 0          | 0.0         | 0                  | 0.0                 | 0                 | 0.0                | 14.1 | 16.8      | 0        | 2         | 31         | 16         | 0          | 0          | 0          | 0          |
| 06-00 | 50    | 0        | 41      | 0        | 7        | 0        | 2       | 0         | 0         | 0         | 0          | 0        | 0         | 0          | 0.0         | 0                  | 0.0                 | 0                 | 0.0                | 14.1 | 16.8      | 0        | 2         | 31         | 17         | 0          | 0          | 0          | 0          |
| 00-00 | 51    | 0        | 42      | 0        | 7        | 0        | 2       | 0         | 0         | 0         | 0          | 0        | 0         | 0          | 0.0         | 0                  | 0.0                 | 0                 | 0.0                | 14.2 | 17        | 0        | 2         | 31         | 18         | 0          | 0          | 0          | 0          |

Site 1  
Location Common Farm, Quemerford - Attached to Telepole, OSGR: SU 01268 69715  
Direction Two Way  
27 April 2022

12845 / Quemerford 1  
April 2022 Common Farm, Quemerford - Attached  
Automatic Traffic Count Two Way  
27 April 2022

| Time  | Total | Classification |    |   |    |   |   |   |   |   |   |   |   | JPSL<br>30 | JPSL%<br>30 | JSL1<br>35<br>ACPO | JSL1%<br>35<br>ACPO | JSL2<br>45<br>DfT | JSL2%<br>45<br>DfT | Mean | Vpp<br>85 | 0 -<br>5 | 5 -<br>10 | 10 -<br>15 | 15 -<br>20 | 20 -<br>25 | 25 -<br>30 | 30 -<br>35 | 35 -<br>40 |
|-------|-------|----------------|----|---|----|---|---|---|---|---|---|---|---|------------|-------------|--------------------|---------------------|-------------------|--------------------|------|-----------|----------|-----------|------------|------------|------------|------------|------------|------------|
| 0000  | 0     | 0              | 0  | 0 | 0  | 0 | 0 | 0 | 0 | 0 | 0 | 0 | 0 | 0          | 0.0         | 0                  | 0.0                 | 0                 | 0.0                | -    | -         | 0        | 0         | 0          | 0          | 0          | 0          | 0          | 0          |
| 0100  | 0     | 0              | 0  | 0 | 0  | 0 | 0 | 0 | 0 | 0 | 0 | 0 | 0 | 0          | 0.0         | 0                  | 0.0                 | 0                 | 0.0                | -    | -         | 0        | 0         | 0          | 0          | 0          | 0          | 0          | 0          |
| 0200  | 0     | 0              | 0  | 0 | 0  | 0 | 0 | 0 | 0 | 0 | 0 | 0 | 0 | 0          | 0.0         | 0                  | 0.0                 | 0                 | 0.0                | -    | -         | 0        | 0         | 0          | 0          | 0          | 0          | 0          | 0          |
| 0300  | 0     | 0              | 0  | 0 | 0  | 0 | 0 | 0 | 0 | 0 | 0 | 0 | 0 | 0          | 0.0         | 0                  | 0.0                 | 0                 | 0.0                | -    | -         | 0        | 0         | 0          | 0          | 0          | 0          | 0          | 0          |
| 0400  | 1     | 0              | 1  | 0 | 0  | 0 | 0 | 0 | 0 | 0 | 0 | 0 | 0 | 0          | 0.0         | 0                  | 0.0                 | 0                 | 0.0                | 18.7 | -         | 0        | 0         | 0          | 1          | 0          | 0          | 0          | 0          |
| 0500  | 0     | 0              | 0  | 0 | 0  | 0 | 0 | 0 | 0 | 0 | 0 | 0 | 0 | 0          | 0.0         | 0                  | 0.0                 | 0                 | 0.0                | -    | -         | 0        | 0         | 0          | 0          | 0          | 0          | 0          | 0          |
| 0600  | 1     | 0              | 1  | 0 | 0  | 0 | 0 | 0 | 0 | 0 | 0 | 0 | 0 | 0          | 0.0         | 0                  | 0.0                 | 0                 | 0.0                | 13.5 | -         | 0        | 0         | 1          | 0          | 0          | 0          | 0          | 0          |
| 0700  | 3     | 0              | 3  | 0 | 0  | 0 | 0 | 0 | 0 | 0 | 0 | 0 | 0 | 0          | 0.0         | 0                  | 0.0                 | 0                 | 0.0                | 13.5 | -         | 0        | 0         | 3          | 0          | 0          | 0          | 0          | 0          |
| 0800  | 9     | 0              | 8  | 0 | 1  | 0 | 0 | 0 | 0 | 0 | 0 | 0 | 0 | 0          | 0.0         | 0                  | 0.0                 | 0                 | 0.0                | 14.4 | -         | 0        | 0         | 5          | 4          | 0          | 0          | 0          | 0          |
| 0900  | 4     | 0              | 4  | 0 | 0  | 0 | 0 | 0 | 0 | 0 | 0 | 0 | 0 | 0          | 0.0         | 0                  | 0.0                 | 0                 | 0.0                | 14.5 | -         | 0        | 0         | 3          | 1          | 0          | 0          | 0          | 0          |
| 1000  | 4     | 0              | 2  | 0 | 2  | 0 | 0 | 0 | 0 | 0 | 0 | 0 | 0 | 0          | 0.0         | 0                  | 0.0                 | 0                 | 0.0                | 12.3 | -         | 0        | 1         | 3          | 0          | 0          | 0          | 0          | 0          |
| 1100  | 1     | 0              | 1  | 0 | 0  | 0 | 0 | 0 | 0 | 0 | 0 | 0 | 0 | 0          | 0.0         | 0                  | 0.0                 | 0                 | 0.0                | 15.9 | -         | 0        | 0         | 0          | 1          | 0          | 0          | 0          | 0          |
| 1200  | 6     | 0              | 4  | 0 | 2  | 0 | 0 | 0 | 0 | 0 | 0 | 0 | 0 | 0          | 0.0         | 0                  | 0.0                 | 0                 | 0.0                | 14.9 | -         | 0        | 0         | 3          | 3          | 0          | 0          | 0          | 0          |
| 1300  | 5     | 0              | 3  | 0 | 2  | 0 | 0 | 0 | 0 | 0 | 0 | 0 | 0 | 0          | 0.0         | 0                  | 0.0                 | 0                 | 0.0                | 13.6 | -         | 0        | 0         | 4          | 1          | 0          | 0          | 0          | 0          |
| 1400  | 1     | 0              | 1  | 0 | 0  | 0 | 0 | 0 | 0 | 0 | 0 | 0 | 0 | 0          | 0.0         | 0                  | 0.0                 | 0                 | 0.0                | 14.1 | -         | 0        | 0         | 1          | 0          | 0          | 0          | 0          | 0          |
| 1500  | 7     | 0              | 7  | 0 | 0  | 0 | 0 | 0 | 0 | 0 | 0 | 0 | 0 | 0          | 0.0         | 0                  | 0.0                 | 0                 | 0.0                | 13.8 | -         | 0        | 0         | 5          | 2          | 0          | 0          | 0          | 0          |
| 1600  | 9     | 1              | 8  | 0 | 0  | 0 | 0 | 0 | 0 | 0 | 0 | 0 | 0 | 0          | 0.0         | 0                  | 0.0                 | 0                 | 0.0                | 14.3 | -         | 0        | 1         | 4          | 4          | 0          | 0          | 0          | 0          |
| 1700  | 4     | 0              | 4  | 0 | 0  | 0 | 0 | 0 | 0 | 0 | 0 | 0 | 0 | 0          | 0.0         | 0                  | 0.0                 | 0                 | 0.0                | 16.7 | -         | 0        | 0         | 1          | 3          | 0          | 0          | 0          | 0          |
| 1800  | 5     | 1              | 4  | 0 | 0  | 0 | 0 | 0 | 0 | 0 | 0 | 0 | 0 | 0          | 0.0         | 0                  | 0.0                 | 0                 | 0.0                | 13   | -         | 0        | 1         | 3          | 1          | 0          | 0          | 0          | 0          |
| 1900  | 4     | 0              | 1  | 0 | 3  | 0 | 0 | 0 | 0 | 0 | 0 | 0 | 0 | 0          | 0.0         | 0                  | 0.0                 | 0                 | 0.0                | 12.3 | -         | 0        | 1         | 2          | 1          | 0          | 0          | 0          | 0          |
| 2000  | 4     | 0              | 4  | 0 | 0  | 0 | 0 | 0 | 0 | 0 | 0 | 0 | 0 | 0          | 0.0         | 0                  | 0.0                 | 0                 | 0.0                | 15.4 | -         | 0        | 0         | 1          | 3          | 0          | 0          | 0          | 0          |
| 2100  | 1     | 0              | 1  | 0 | 0  | 0 | 0 | 0 | 0 | 0 | 0 | 0 | 0 | 0          | 0.0         | 0                  | 0.0                 | 0                 | 0.0                | 17.8 | -         | 0        | 0         | 0          | 1          | 0          | 0          | 0          | 0          |
| 2200  | 0     | 0              | 0  | 0 | 0  | 0 | 0 | 0 | 0 | 0 | 0 | 0 | 0 | 0          | 0.0         | 0                  | 0.0                 | 0                 | 0.0                | -    | -         | 0        | 0         | 0          | 0          | 0          | 0          | 0          | 0          |
| 2300  | 0     | 0              | 0  | 0 | 0  | 0 | 0 | 0 | 0 | 0 | 0 | 0 | 0 | 0          | 0.0         | 0                  | 0.0                 | 0                 | 0.0                | -    | -         | 0        | 0         | 0          | 0          | 0          | 0          | 0          | 0          |
| 07-19 | 58    | 2              | 49 | 0 | 7  | 0 | 0 | 0 | 0 | 0 | 0 | 0 | 0 | 0          | 0.0         | 0                  | 0.0                 | 0                 | 0.0                | 14.2 | 17        | 0        | 3         | 35         | 20         | 0          | 0          | 0          | 0          |
| 06-22 | 68    | 2              | 56 | 0 | 10 | 0 | 0 | 0 | 0 | 0 | 0 | 0 | 0 | 0          | 0.0         | 0                  | 0.0                 | 0                 | 0.0                | 14.2 | 16.6      | 0        | 4         | 39         | 25         | 0          | 0          | 0          | 0          |
| 06-00 | 68    | 2              | 56 | 0 | 10 | 0 | 0 | 0 | 0 | 0 | 0 | 0 | 0 | 0          | 0.0         | 0                  | 0.0                 | 0                 | 0.0                | 14.2 | 16.6      | 0        | 4         | 39         | 25         | 0          | 0          | 0          | 0          |
| 00-00 | 69    | 2              | 57 | 0 | 10 | 0 | 0 | 0 | 0 | 0 | 0 | 0 | 0 | 0          | 0.0         | 0                  | 0.0                 | 0                 | 0.0                | 14.2 | 17.2      | 0        | 4         | 39         | 26         | 0          | 0          | 0          | 0          |

Site 1  
Location Common Farm, Quemerford - Attached to Telepole, OSGR: SU 01268 69715  
Direction Two Way  
28 April 2022

12845 / Quemerford 1  
April 2022 Common Farm, Quemerford - Attached  
Automatic Traffic Count Two Way  
28 April 2022

| Time  | Total | 1<br>MCL | 2<br>SV | 3<br>SVT | 4<br>TB2 | 5<br>TB3 | 6<br>T4 | 7<br>ART3 | 8<br>ART4 | 9<br>ART5 | 10<br>ART6 | 11<br>BD | 12<br>DRT | JPSL<br>30 | JPSL%<br>30 | JSL1<br>35<br>ACPO | JSL1%<br>35<br>ACPO | JSL2<br>45<br>DfT | JSL2%<br>45<br>DfT | Mean | Vpp<br>85 | 0 -<br>5 | 5 -<br>10 | 10 -<br>15 | 15 -<br>20 | 20 -<br>25 | 25 -<br>30 | 30 -<br>35 | 35 -<br>40 |
|-------|-------|----------|---------|----------|----------|----------|---------|-----------|-----------|-----------|------------|----------|-----------|------------|-------------|--------------------|---------------------|-------------------|--------------------|------|-----------|----------|-----------|------------|------------|------------|------------|------------|------------|
| 0000  | 2     | 0        | 2       | 0        | 0        | 0        | 0       | 0         | 0         | 0         | 0          | 0        | 0         | 0          | 0.0         | 0                  | 0.0                 | 0                 | 0.0                | 16.3 | -         | 0        | 0         | 1          | 1          | 0          | 0          | 0          | 0          |
| 0100  | 1     | 0        | 1       | 0        | 0        | 0        | 0       | 0         | 0         | 0         | 0          | 0        | 0         | 0          | 0.0         | 0                  | 0.0                 | 0                 | 0.0                | 18.3 | -         | 0        | 0         | 0          | 1          | 0          | 0          | 0          | 0          |
| 0200  | 0     | 0        | 0       | 0        | 0        | 0        | 0       | 0         | 0         | 0         | 0          | 0        | 0         | 0          | 0.0         | 0                  | 0.0                 | 0                 | 0.0                | -    | -         | 0        | 0         | 0          | 0          | 0          | 0          | 0          | 0          |
| 0300  | 0     | 0        | 0       | 0        | 0        | 0        | 0       | 0         | 0         | 0         | 0          | 0        | 0         | 0          | 0.0         | 0                  | 0.0                 | 0                 | 0.0                | -    | -         | 0        | 0         | 0          | 0          | 0          | 0          | 0          | 0          |
| 0400  | 0     | 0        | 0       | 0        | 0        | 0        | 0       | 0         | 0         | 0         | 0          | 0        | 0         | 0          | 0.0         | 0                  | 0.0                 | 0                 | 0.0                | -    | -         | 0        | 0         | 0          | 0          | 0          | 0          | 0          | 0          |
| 0500  | 0     | 0        | 0       | 0        | 0        | 0        | 0       | 0         | 0         | 0         | 0          | 0        | 0         | 0          | 0.0         | 0                  | 0.0                 | 0                 | 0.0                | -    | -         | 0        | 0         | 0          | 0          | 0          | 0          | 0          | 0          |
| 0600  | 0     | 0        | 0       | 0        | 0        | 0        | 0       | 0         | 0         | 0         | 0          | 0        | 0         | 0          | 0.0         | 0                  | 0.0                 | 0                 | 0.0                | -    | -         | 0        | 0         | 0          | 0          | 0          | 0          | 0          | 0          |
| 0700  | 4     | 0        | 3       | 0        | 1        | 0        | 0       | 0         | 0         | 0         | 0          | 0        | 0         | 0          | 0.0         | 0                  | 0.0                 | 0                 | 0.0                | 14   | -         | 0        | 0         | 4          | 0          | 0          | 0          | 0          | 0          |
| 0800  | 4     | 0        | 4       | 0        | 0        | 0        | 0       | 0         | 0         | 0         | 0          | 0        | 0         | 0          | 0.0         | 0                  | 0.0                 | 0                 | 0.0                | 13.8 | -         | 0        | 1         | 1          | 2          | 0          | 0          | 0          | 0          |
| 0900  | 1     | 0        | 1       | 0        | 0        | 0        | 0       | 0         | 0         | 0         | 0          | 0        | 0         | 0          | 0.0         | 0                  | 0.0                 | 0                 | 0.0                | 15.4 | -         | 0        | 0         | 0          | 1          | 0          | 0          | 0          | 0          |
| 1000  | 4     | 0        | 3       | 0        | 1        | 0        | 0       | 0         | 0         | 0         | 0          | 0        | 0         | 0          | 0.0         | 0                  | 0.0                 | 0                 | 0.0                | 13.2 | -         | 0        | 0         | 3          | 1          | 0          | 0          | 0          | 0          |
| 1100  | 6     | 0        | 4       | 0        | 2        | 0        | 0       | 0         | 0         | 0         | 0          | 0        | 0         | 0          | 0.0         | 0                  | 0.0                 | 0                 | 0.0                | 13.8 | -         | 0        | 0         | 4          | 2          | 0          | 0          | 0          | 0          |
| 1200  | 7     | 0        | 3       | 0        | 4        | 0        | 0       | 0         | 0         | 0         | 0          | 0        | 0         | 0          | 0.0         | 0                  | 0.0                 | 0                 | 0.0                | 14.2 | -         | 0        | 1         | 3          | 3          | 0          | 0          | 0          | 0          |
| 1300  | 7     | 0        | 7       | 0        | 0        | 0        | 0       | 0         | 0         | 0         | 0          | 0        | 0         | 0          | 0.0         | 0                  | 0.0                 | 0                 | 0.0                | 16.3 | -         | 0        | 0         | 2          | 5          | 0          | 0          | 0          | 0          |
| 1400  | 2     | 0        | 2       | 0        | 0        | 0        | 0       | 0         | 0         | 0         | 0          | 0        | 0         | 0          | 0.0         | 0                  | 0.0                 | 0                 | 0.0                | 13.2 | -         | 0        | 0         | 2          | 0          | 0          | 0          | 0          | 0          |
| 1500  | 5     | 0        | 3       | 0        | 2        | 0        | 0       | 0         | 0         | 0         | 0          | 0        | 0         | 0          | 0.0         | 0                  | 0.0                 | 0                 | 0.0                | 15   | -         | 0        | 0         | 2          | 3          | 0          | 0          | 0          | 0          |
| 1600  | 12    | 1        | 11      | 0        | 0        | 0        | 0       | 0         | 0         | 0         | 0          | 0        | 0         | 0          | 0.0         | 0                  | 0.0                 | 0                 | 0.0                | 14.7 | 17.6      | 0        | 1         | 6          | 5          | 0          | 0          | 0          | 0          |
| 1700  | 2     | 0        | 2       | 0        | 0        | 0        | 0       | 0         | 0         | 0         | 0          | 0        | 0         | 0          | 0.0         | 0                  | 0.0                 | 0                 | 0.0                | 16.6 | -         | 0        | 0         | 0          | 2          | 0          | 0          | 0          | 0          |
| 1800  | 2     | 1        | 1       | 0        | 0        | 0        | 0       | 0         | 0         | 0         | 0          | 0        | 0         | 0          | 0.0         | 0                  | 0.0                 | 0                 | 0.0                | 11.6 | -         | 0        | 1         | 0          | 1          | 0          | 0          | 0          | 0          |
| 1900  | 2     | 0        | 2       | 0        | 0        | 0        | 0       | 0         | 0         | 0         | 0          | 0        | 0         | 0          | 0.0         | 0                  | 0.0                 | 0                 | 0.0                | 16.3 | -         | 0        | 0         | 1          | 1          | 0          | 0          | 0          | 0          |
| 2000  | 4     | 0        | 4       | 0        | 0        | 0        | 0       | 0         | 0         | 0         | 0          | 0        | 0         | 0          | 0.0         | 0                  | 0.0                 | 0                 | 0.0                | 14.6 | -         | 0        | 0         | 2          | 2          | 0          | 0          | 0          | 0          |
| 2100  | 2     | 0        | 2       | 0        | 0        | 0        | 0       | 0         | 0         | 0         | 0          | 0        | 0         | 0          | 0.0         | 0                  | 0.0                 | 0                 | 0.0                | 16.5 | -         | 0        | 0         | 1          | 1          | 0          | 0          | 0          | 0          |
| 2200  | 1     | 0        | 1       | 0        | 0        | 0        | 0       | 0         | 0         | 0         | 0          | 0        | 0         | 0          | 0.0         | 0                  | 0.0                 | 0                 | 0.0                | 14.2 | -         | 0        | 0         | 1          | 0          | 0          | 0          | 0          | 0          |
| 2300  | 0     | 0        | 0       | 0        | 0        | 0        | 0       | 0         | 0         | 0         | 0          | 0        | 0         | 0          | 0.0         | 0                  | 0.0                 | 0                 | 0.0                | -    | -         | 0        | 0         | 0          | 0          | 0          | 0          | 0          | 0          |
| 07-19 | 56    | 2        | 44      | 0        | 10       | 0        | 0       | 0         | 0         | 0         | 0          | 0        | 0         | 0          | 0.0         | 0                  | 0.0                 | 0                 | 0.0                | 14.5 | 17.1      | 0        | 4         | 27         | 25         | 0          | 0          | 0          | 0          |
| 06-22 | 64    | 2        | 52      | 0        | 10       | 0        | 0       | 0         | 0         | 0         | 0          | 0        | 0         | 0          | 0.0         | 0                  | 0.0                 | 0                 | 0.0                | 14.6 | 17.3      | 0        | 4         | 31         | 29         | 0          | 0          | 0          | 0          |
| 06-00 | 65    | 2        | 53      | 0        | 10       | 0        | 0       | 0         | 0         | 0         | 0          | 0        | 0         | 0          | 0.0         | 0                  | 0.0                 | 0                 | 0.0                | 14.6 | 17.3      | 0        | 4         | 32         | 29         | 0          | 0          | 0          | 0          |
| 00-00 | 68    | 2        | 56      | 0        | 10       | 0        | 0       | 0         | 0         | 0         | 0          | 0        | 0         | 0          | 0.0         | 0                  | 0.0                 | 0                 | 0.0                | 14.7 | 17.6      | 0        | 4         | 33         | 31         | 0          | 0          | 0          | 0          |

Site 1  
Location Common Farm, Quemerford - Attached to Telepole, OSGR: SU 01268 69715  
Direction Two Way

12845 / Quemerford 1  
April 2022 Common Farm, Quemerford - Attached  
Automatic Traffic Count Two Way

Virtual Day (7)

Virtual Day (7)

| Time  | Total | 1<br>MCL | 2<br>SV | 3<br>SVT | 4<br>TB2 | 5<br>TB3 | 6<br>T4 | 7<br>ART3 | 8<br>ART4 | 9<br>ART5 | 10<br>ART6 | 11<br>BD | 12<br>DRT | JPSL<br>30 | JPSL%<br>30 | JSL1<br>35<br>ACPO | JSL1%<br>35<br>ACPO | JSL2<br>45<br>DfT | JSL2%<br>45<br>DfT | Mean | Vpp<br>85 | 0 -<br>5 | 5 -<br>10 | 10 -<br>15 | 15 -<br>20 | 20 -<br>25 | 25 -<br>30 | 30 -<br>35 | 35 -<br>40 |
|-------|-------|----------|---------|----------|----------|----------|---------|-----------|-----------|-----------|------------|----------|-----------|------------|-------------|--------------------|---------------------|-------------------|--------------------|------|-----------|----------|-----------|------------|------------|------------|------------|------------|------------|
| 0000  | 1     | 0        | 1       | 0        | 0        | 0        | 0       | 0         | 0         | 0         | 0          | 0        | 0         | 0          | 0.0         | 0                  | 0.0                 | 0                 | 0.0                | 16.7 | -         | 0        | 0         | 0          | 1          | 0          | 0          | 0          | 0          |
| 0100  | 0     | 0        | 0       | 0        | 0        | 0        | 0       | 0         | 0         | 0         | 0          | 0        | 0         | 0          | 0.0         | 0                  | 0.0                 | 0                 | 0.0                | 18.2 | -         | 0        | 0         | 0          | 0          | 0          | 0          | 0          | 0          |
| 0200  | 0     | 0        | 0       | 0        | 0        | 0        | 0       | 0         | 0         | 0         | 0          | 0        | 0         | 0          | 0.0         | 0                  | 0.0                 | 0                 | 0.0                | -    | -         | 0        | 0         | 0          | 0          | 0          | 0          | 0          | 0          |
| 0300  | 0     | 0        | 0       | 0        | 0        | 0        | 0       | 0         | 0         | 0         | 0          | 0        | 0         | 0          | 0.0         | 0                  | 0.0                 | 0                 | 0.0                | -    | -         | 0        | 0         | 0          | 0          | 0          | 0          | 0          | 0          |
| 0400  | 0     | 0        | 0       | 0        | 0        | 0        | 0       | 0         | 0         | 0         | 0          | 0        | 0         | 0          | 0.0         | 0                  | 0.0                 | 0                 | 0.0                | 18.1 | -         | 0        | 0         | 0          | 0          | 0          | 0          | 0          | 0          |
| 0500  | 0     | 0        | 0       | 0        | 0        | 0        | 0       | 0         | 0         | 0         | 0          | 0        | 0         | 0          | 0.0         | 0                  | 0.0                 | 0                 | 0.0                | -    | -         | 0        | 0         | 0          | 0          | 0          | 0          | 0          | 0          |
| 0600  | 0     | 0        | 0       | 0        | 0        | 0        | 0       | 0         | 0         | 0         | 0          | 0        | 0         | 0          | 0.0         | 0                  | 0.0                 | 0                 | 0.0                | 12.9 | -         | 0        | 0         | 0          | 0          | 0          | 0          | 0          | 0          |
| 0700  | 3     | 0        | 3       | 0        | 0        | 0        | 0       | 0         | 0         | 0         | 0          | 0        | 0         | 0          | 0.0         | 0                  | 0.0                 | 0                 | 0.0                | 14.2 | -         | 0        | 0         | 3          | 1          | 0          | 0          | 0          | 0          |
| 0800  | 5     | 0        | 4       | 0        | 0        | 0        | 0       | 0         | 0         | 0         | 0          | 0        | 0         | 0          | 0.0         | 0                  | 0.0                 | 0                 | 0.0                | 14.5 | -         | 0        | 0         | 2          | 2          | 0          | 0          | 0          | 0          |
| 0900  | 2     | 0        | 2       | 0        | 0        | 0        | 0       | 0         | 0         | 0         | 0          | 0        | 0         | 0          | 0.0         | 0                  | 0.0                 | 0                 | 0.0                | 15   | -         | 0        | 0         | 1          | 1          | 0          | 0          | 0          | 0          |
| 1000  | 4     | 0        | 3       | 0        | 1        | 0        | 0       | 0         | 0         | 0         | 0          | 0        | 0         | 0          | 0.0         | 0                  | 0.0                 | 0                 | 0.0                | 14.4 | -         | 0        | 0         | 2          | 1          | 0          | 0          | 0          | 0          |
| 1100  | 4     | 0        | 3       | 0        | 1        | 0        | 0       | 0         | 0         | 0         | 0          | 0        | 0         | 0          | 0.0         | 0                  | 0.0                 | 0                 | 0.0                | 14.4 | -         | 0        | 0         | 2          | 2          | 0          | 0          | 0          | 0          |
| 1200  | 6     | 0        | 5       | 0        | 1        | 0        | 0       | 0         | 0         | 0         | 0          | 0        | 0         | 0          | 0.0         | 0                  | 0.0                 | 0                 | 0.0                | 14.6 | -         | 0        | 0         | 3          | 3          | 0          | 0          | 0          | 0          |
| 1300  | 6     | 0        | 5       | 0        | 1        | 0        | 0       | 0         | 0         | 0         | 0          | 0        | 0         | 0          | 0.0         | 0                  | 0.0                 | 0                 | 0.0                | 13.7 | -         | 0        | 0         | 3          | 2          | 0          | 0          | 0          | 0          |
| 1400  | 3     | 0        | 3       | 0        | 1        | 0        | 0       | 0         | 0         | 0         | 0          | 0        | 0         | 0          | 0.0         | 0                  | 0.0                 | 0                 | 0.0                | 14.3 | -         | 0        | 0         | 2          | 1          | 0          | 0          | 0          | 0          |
| 1500  | 4     | 0        | 4       | 0        | 0        | 0        | 0       | 0         | 0         | 0         | 0          | 0        | 0         | 0          | 0.0         | 0                  | 0.0                 | 0                 | 0.0                | 13.7 | -         | 0        | 0         | 3          | 1          | 0          | 0          | 0          | 0          |
| 1600  | 6     | 0        | 5       | 0        | 0        | 0        | 0       | 0         | 0         | 0         | 0          | 0        | 0         | 0          | 0.0         | 0                  | 0.0                 | 0                 | 0.0                | 13.9 | -         | 0        | 0         | 3          | 2          | 0          | 0          | 0          | 0          |
| 1700  | 5     | 0        | 4       | 0        | 0        | 0        | 0       | 0         | 0         | 0         | 0          | 0        | 0         | 0          | 0.0         | 0                  | 0.0                 | 0                 | 0.0                | 14.7 | -         | 0        | 0         | 3          | 1          | 0          | 0          | 0          | 0          |
| 1800  | 4     | 0        | 4       | 0        | 0        | 0        | 0       | 0         | 0         | 0         | 0          | 0        | 0         | 0          | 0.0         | 0                  | 0.0                 | 0                 | 0.0                | 13.4 | -         | 0        | 1         | 2          | 1          | 0          | 0          | 0          | 0          |
| 1900  | 3     | 0        | 2       | 0        | 0        | 0        | 0       | 0         | 0         | 0         | 0          | 0        | 0         | 0          | 0.0         | 0                  | 0.0                 | 0                 | 0.0                | 13.7 | -         | 0        | 0         | 2          | 1          | 0          | 0          | 0          | 0          |
| 2000  | 3     | 0        | 2       | 0        | 0        | 0        | 0       | 0         | 0         | 0         | 0          | 0        | 0         | 0          | 0.0         | 0                  | 0.0                 | 0                 | 0.0                | 14   | -         | 0        | 0         | 1          | 1          | 0          | 0          | 0          | 0          |
| 2100  | 1     | 0        | 1       | 0        | 0        | 0        | 0       | 0         | 0         | 0         | 0          | 0        | 0         | 0          | 0.0         | 0                  | 0.0                 | 0                 | 0.0                | 15.9 | -         | 0        | 0         | 0          | 1          | 0          | 0          | 0          | 0          |
| 2200  | 0     | 0        | 0       | 0        | 0        | 0        | 0       | 0         | 0         | 0         | 0          | 0        | 0         | 0          | 0.0         | 0                  | 0.0                 | 0                 | 0.0                | 14.2 | -         | 0        | 0         | 0          | 0          | 0          | 0          | 0          | 0          |
| 2300  | 0     | 0        | 0       | 0        | 0        | 0        | 0       | 0         | 0         | 0         | 0          | 0        | 0         | 0          | 0.0         | 0                  | 0.0                 | 0                 | 0.0                | 15   | -         | 0        | 0         | 0          | 0          | 0          | 0          | 0          | 0          |
| 07-19 | 52    | 1        | 43      | 0        | 7        | 0        | 0       | 0         | 0         | 0         | 0          | 0        | 0         | 0          | 0.0         | 0                  | 0.0                 | 0                 | 0.0                | 14.2 | 16.5      | 0        | 2         | 30         | 19         | 0          | 0          | 0          | 0          |
| 06-22 | 59    | 1        | 49      | 0        | 8        | 0        | 0       | 0         | 0         | 0         | 0          | 0        | 0         | 0          | 0.0         | 0                  | 0.0                 | 0                 | 0.0                | 14.2 | 16.7      | 0        | 3         | 34         | 22         | 0          | 0          | 0          | 0          |
| 06-00 | 59    | 1        | 50      | 0        | 8        | 0        | 0       | 0         | 0         | 0         | 0          | 0        | 0         | 0          | 0.0         | 0                  | 0.0                 | 0                 | 0.0                | 14.2 | 16.7      | 0        | 3         | 34         | 22         | 0          | 0          | 0          | 0          |
| 00-00 | 61    | 1        | 51      | 0        | 8        | 0        | 0       | 0         | 0         | 0         | 0          | 0        | 0         | 0          | 0.0         | 0                  | 0.0                 | 0                 | 0.0                | 14.3 | 16.9      | 0        | 3         | 34         | 23         | 0          | 0          | 0          | 0          |

Site 1  
 Location Common Farm, Quemerford - Attached to Telepole, OSGR: SU 01268 69715  
 Direction Two Way


12845 / Quemerford 1  
 April 2022 Common Farm, Quemerford - Attached  
 Automatic Traffic Count Two Way

Virtual Week (1)

Virtual Week (1)

| Time       | Total | 1<br>MCL | 2<br>SV | 3<br>SVT | 4<br>TB2 | 5<br>TB3 | 6<br>T4 | 7<br>ART3 | 8<br>ART4 | 9<br>ART5 | 10<br>ART6 | 11<br>BD | 12<br>DRT | JPSL<br>30 | JPSL%<br>30 | JSL1<br>35<br>ACPO | JSL1%<br>35<br>ACPO | JSL2<br>45<br>DfT | JSL2%<br>45<br>DfT | Mean | Vpp<br>85 | 0 -<br>5 | 5 -<br>10 | 10 -<br>15 | 15 -<br>20 | 20 -<br>25 | 25 -<br>30 | 30 -<br>35 | 35 -<br>40 |
|------------|-------|----------|---------|----------|----------|----------|---------|-----------|-----------|-----------|------------|----------|-----------|------------|-------------|--------------------|---------------------|-------------------|--------------------|------|-----------|----------|-----------|------------|------------|------------|------------|------------|------------|
| Mon        | 80    | 4        | 67      | 0        | 9        | 0        | 0       | 0         | 0         | 0         | 0          | 0        | 0         | 0          | 0.0         | 0                  | 0.0                 | 0                 | 0.0                | 14.4 | 16.8      | 0        | 5         | 40         | 35         | 0          | 0          | 0          | 0          |
| Tue        | 51    | 0        | 42      | 0        | 7        | 0        | 2       | 0         | 0         | 0         | 0          | 0        | 0         | 0          | 0.0         | 0                  | 0.0                 | 0                 | 0.0                | 14.2 | 17        | 0        | 2         | 31         | 18         | 0          | 0          | 0          | 0          |
| Wed        | 69    | 2        | 57      | 0        | 10       | 0        | 0       | 0         | 0         | 0         | 0          | 0        | 0         | 0          | 0.0         | 0                  | 0.0                 | 0                 | 0.0                | 14.2 | 17.2      | 0        | 4         | 39         | 26         | 0          | 0          | 0          | 0          |
| Thu        | 68    | 2        | 56      | 0        | 10       | 0        | 0       | 0         | 0         | 0         | 0          | 0        | 0         | 0          | 0.0         | 0                  | 0.0                 | 0                 | 0.0                | 14.7 | 17.6      | 0        | 4         | 33         | 31         | 0          | 0          | 0          | 0          |
| Fri        | 72    | 2        | 57      | 1        | 12       | 0        | 0       | 0         | 0         | 0         | 0          | 0        | 0         | 0          | 0.0         | 0                  | 0.0                 | 0                 | 0.0                | 13.5 | 16.1      | 0        | 4         | 48         | 20         | 0          | 0          | 0          | 0          |
| Sat        | 53    | 0        | 50      | 0        | 3        | 0        | 0       | 0         | 0         | 0         | 0          | 0        | 0         | 0          | 0.0         | 0                  | 0.0                 | 0                 | 0.0                | 14.5 | 17.2      | 0        | 2         | 30         | 21         | 0          | 0          | 0          | 0          |
| Sun        | 33    | 0        | 30      | 0        | 3        | 0        | 0       | 0         | 0         | 0         | 0          | 0        | 0         | 0          | 0.0         | 0                  | 0.0                 | 0                 | 0.0                | 14.7 | 16.7      | 0        | 1         | 20         | 11         | 1          | 0          | 0          | 0          |
| 5 Day Ave. | 68    | 2        | 56      | 0        | 10       | 0        | 0       | 0         | 0         | 0         | 0          | 0        | 0         | 0          | 0.0         | 0                  | 0.0                 | 0                 | 0.0                | 14.2 | 16.9      | 0        | 4         | 38         | 26         | 0          | 0          | 0          | 0          |
| 7 Day Ave. | 61    | 1        | 51      | 0        | 8        | 0        | 0       | 0         | 0         | 0         | 0          | 0        | 0         | 0          | 0.0         | 0                  | 0.0                 | 0                 | 0.0                | 14.3 | 16.9      | 0        | 3         | 34         | 23         | 0          | 0          | 0          | 0          |
| --         | 426   | 10       | 359     | 1        | 54       | 0        | 2       | 0         | 0         | 0         | 0          | 0        | 0         | 0          | 0.0         | 0                  | 0.0                 | 0                 | 0.0                | 14.3 | 16.9      | 0        | 22        | 241        | 162        | 1          | 0          | 0          | 0          |

Summary Graphs

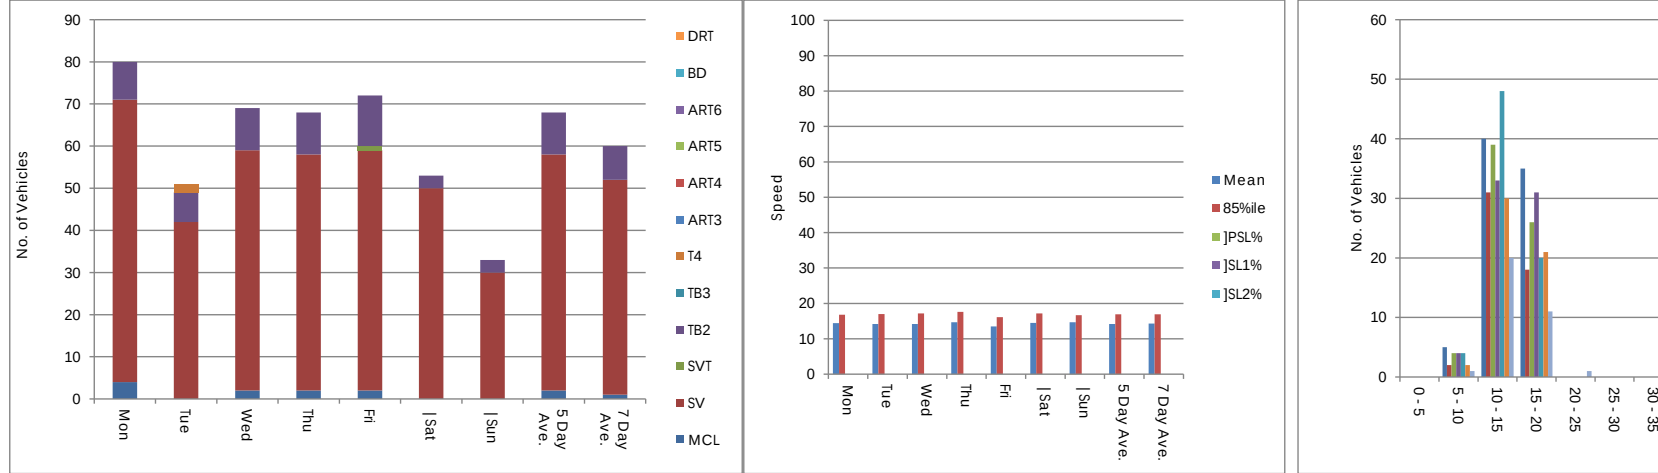

Site  
Location to Telepole, OSGR: SU 01268 69715  
Direction

12845 / Quemerford  
April 2022  
Automatic Traffic Count

| Time  | Total | Speed Bins (mph) |         |         |         |         |         |         |         |         |         |         |          |           |           |           |           |           |           |           |           |
|-------|-------|------------------|---------|---------|---------|---------|---------|---------|---------|---------|---------|---------|----------|-----------|-----------|-----------|-----------|-----------|-----------|-----------|-----------|
|       |       | 40 - 45          | 45 - 50 | 50 - 55 | 55 - 60 | 60 - 65 | 65 - 70 | 70 - 75 | 75 - 80 | 80 - 85 | 85 - 90 | 90 - 95 | 95 - 100 | 100 - 105 | 105 - 110 | 110 - 115 | 115 - 120 | 120 - 125 | 125 - 130 | 130 - 135 | 135 - 140 |
| 0000  | 0     | 0                | 0       | 0       | 0       | 0       | 0       | 0       | 0       | 0       | 0       | 0       | 0        | 0         | 0         | 0         | 0         | 0         | 0         | 0         | 0         |
| 0100  | 1     | 0                | 0       | 0       | 0       | 0       | 0       | 0       | 0       | 0       | 0       | 0       | 0        | 0         | 0         | 0         | 0         | 0         | 0         | 0         | 0         |
| 0200  | 0     | 0                | 0       | 0       | 0       | 0       | 0       | 0       | 0       | 0       | 0       | 0       | 0        | 0         | 0         | 0         | 0         | 0         | 0         | 0         | 0         |
| 0300  | 0     | 0                | 0       | 0       | 0       | 0       | 0       | 0       | 0       | 0       | 0       | 0       | 0        | 0         | 0         | 0         | 0         | 0         | 0         | 0         | 0         |
| 0400  | 0     | 0                | 0       | 0       | 0       | 0       | 0       | 0       | 0       | 0       | 0       | 0       | 0        | 0         | 0         | 0         | 0         | 0         | 0         | 0         | 0         |
| 0500  | 0     | 0                | 0       | 0       | 0       | 0       | 0       | 0       | 0       | 0       | 0       | 0       | 0        | 0         | 0         | 0         | 0         | 0         | 0         | 0         | 0         |
| 0600  | 0     | 0                | 0       | 0       | 0       | 0       | 0       | 0       | 0       | 0       | 0       | 0       | 0        | 0         | 0         | 0         | 0         | 0         | 0         | 0         | 0         |
| 0700  | 4     | 0                | 0       | 0       | 0       | 0       | 0       | 0       | 0       | 0       | 0       | 0       | 0        | 0         | 0         | 0         | 0         | 0         | 0         | 0         | 0         |
| 0800  | 7     | 0                | 0       | 0       | 0       | 0       | 0       | 0       | 0       | 0       | 0       | 0       | 0        | 0         | 0         | 0         | 0         | 0         | 0         | 0         | 0         |
| 0900  | 0     | 0                | 0       | 0       | 0       | 0       | 0       | 0       | 0       | 0       | 0       | 0       | 0        | 0         | 0         | 0         | 0         | 0         | 0         | 0         | 0         |
| 1000  | 2     | 0                | 0       | 0       | 0       | 0       | 0       | 0       | 0       | 0       | 0       | 0       | 0        | 0         | 0         | 0         | 0         | 0         | 0         | 0         | 0         |
| 1100  | 4     | 0                | 0       | 0       | 0       | 0       | 0       | 0       | 0       | 0       | 0       | 0       | 0        | 0         | 0         | 0         | 0         | 0         | 0         | 0         | 0         |
| 1200  | 5     | 0                | 0       | 0       | 0       | 0       | 0       | 0       | 0       | 0       | 0       | 0       | 0        | 0         | 0         | 0         | 0         | 0         | 0         | 0         | 0         |
| 1300  | 10    | 0                | 0       | 0       | 0       | 0       | 0       | 0       | 0       | 0       | 0       | 0       | 0        | 0         | 0         | 0         | 0         | 0         | 0         | 0         | 0         |
| 1400  | 9     | 0                | 0       | 0       | 0       | 0       | 0       | 0       | 0       | 0       | 0       | 0       | 0        | 0         | 0         | 0         | 0         | 0         | 0         | 0         | 0         |
| 1500  | 6     | 0                | 0       | 0       | 0       | 0       | 0       | 0       | 0       | 0       | 0       | 0       | 0        | 0         | 0         | 0         | 0         | 0         | 0         | 0         | 0         |
| 1600  | 6     | 0                | 0       | 0       | 0       | 0       | 0       | 0       | 0       | 0       | 0       | 0       | 0        | 0         | 0         | 0         | 0         | 0         | 0         | 0         | 0         |
| 1700  | 2     | 0                | 0       | 0       | 0       | 0       | 0       | 0       | 0       | 0       | 0       | 0       | 0        | 0         | 0         | 0         | 0         | 0         | 0         | 0         | 0         |
| 1800  | 7     | 0                | 0       | 0       | 0       | 0       | 0       | 0       | 0       | 0       | 0       | 0       | 0        | 0         | 0         | 0         | 0         | 0         | 0         | 0         | 0         |
| 1900  | 4     | 0                | 0       | 0       | 0       | 0       | 0       | 0       | 0       | 0       | 0       | 0       | 0        | 0         | 0         | 0         | 0         | 0         | 0         | 0         | 0         |
| 2000  | 2     | 0                | 0       | 0       | 0       | 0       | 0       | 0       | 0       | 0       | 0       | 0       | 0        | 0         | 0         | 0         | 0         | 0         | 0         | 0         | 0         |
| 2100  | 3     | 0                | 0       | 0       | 0       | 0       | 0       | 0       | 0       | 0       | 0       | 0       | 0        | 0         | 0         | 0         | 0         | 0         | 0         | 0         | 0         |
| 2200  | 0     | 0                | 0       | 0       | 0       | 0       | 0       | 0       | 0       | 0       | 0       | 0       | 0        | 0         | 0         | 0         | 0         | 0         | 0         | 0         | 0         |
| 2300  | 0     | 0                | 0       | 0       | 0       | 0       | 0       | 0       | 0       | 0       | 0       | 0       | 0        | 0         | 0         | 0         | 0         | 0         | 0         | 0         | 0         |
| 07-19 | 62    | 0                | 0       | 0       | 0       | 0       | 0       | 0       | 0       | 0       | 0       | 0       | 0        | 0         | 0         | 0         | 0         | 0         | 0         | 0         | 0         |
| 06-22 | 71    | 0                | 0       | 0       | 0       | 0       | 0       | 0       | 0       | 0       | 0       | 0       | 0        | 0         | 0         | 0         | 0         | 0         | 0         | 0         | 0         |
| 06-00 | 71    | 0                | 0       | 0       | 0       | 0       | 0       | 0       | 0       | 0       | 0       | 0       | 0        | 0         | 0         | 0         | 0         | 0         | 0         | 0         | 0         |
| 00-00 | 72    | 0                | 0       | 0       | 0       | 0       | 0       | 0       | 0       | 0       | 0       | 0       | 0        | 0         | 0         | 0         | 0         | 0         | 0         | 0         | 0         |

Site  
Location to Telepole, OSGR: SU 01268 69715  
Direction

12845 / Quemerford  
April 2022  
Automatic Traffic Count

| Time  | Total | Speed Bins (mph) |         |         |         |         |         |         |         |         |         |         |          |           |           |           |           |           |           |           |           |
|-------|-------|------------------|---------|---------|---------|---------|---------|---------|---------|---------|---------|---------|----------|-----------|-----------|-----------|-----------|-----------|-----------|-----------|-----------|
|       |       | 40 - 45          | 45 - 50 | 50 - 55 | 55 - 60 | 60 - 65 | 65 - 70 | 70 - 75 | 75 - 80 | 80 - 85 | 85 - 90 | 90 - 95 | 95 - 100 | 100 - 105 | 105 - 110 | 110 - 115 | 115 - 120 | 120 - 125 | 125 - 130 | 130 - 135 | 135 - 140 |
| 0000  | 4     | 0                | 0       | 0       | 0       | 0       | 0       | 0       | 0       | 0       | 0       | 0       | 0        | 0         | 0         | 0         | 0         | 0         | 0         | 0         | 0         |
| 0100  | 0     | 0                | 0       | 0       | 0       | 0       | 0       | 0       | 0       | 0       | 0       | 0       | 0        | 0         | 0         | 0         | 0         | 0         | 0         | 0         | 0         |
| 0200  | 0     | 0                | 0       | 0       | 0       | 0       | 0       | 0       | 0       | 0       | 0       | 0       | 0        | 0         | 0         | 0         | 0         | 0         | 0         | 0         | 0         |
| 0300  | 0     | 0                | 0       | 0       | 0       | 0       | 0       | 0       | 0       | 0       | 0       | 0       | 0        | 0         | 0         | 0         | 0         | 0         | 0         | 0         | 0         |
| 0400  | 1     | 0                | 0       | 0       | 0       | 0       | 0       | 0       | 0       | 0       | 0       | 0       | 0        | 0         | 0         | 0         | 0         | 0         | 0         | 0         | 0         |
| 0500  | 0     | 0                | 0       | 0       | 0       | 0       | 0       | 0       | 0       | 0       | 0       | 0       | 0        | 0         | 0         | 0         | 0         | 0         | 0         | 0         | 0         |
| 0600  | 0     | 0                | 0       | 0       | 0       | 0       | 0       | 0       | 0       | 0       | 0       | 0       | 0        | 0         | 0         | 0         | 0         | 0         | 0         | 0         | 0         |
| 0700  | 2     | 0                | 0       | 0       | 0       | 0       | 0       | 0       | 0       | 0       | 0       | 0       | 0        | 0         | 0         | 0         | 0         | 0         | 0         | 0         | 0         |
| 0800  | 1     | 0                | 0       | 0       | 0       | 0       | 0       | 0       | 0       | 0       | 0       | 0       | 0        | 0         | 0         | 0         | 0         | 0         | 0         | 0         | 0         |
| 0900  | 0     | 0                | 0       | 0       | 0       | 0       | 0       | 0       | 0       | 0       | 0       | 0       | 0        | 0         | 0         | 0         | 0         | 0         | 0         | 0         | 0         |
| 1000  | 1     | 0                | 0       | 0       | 0       | 0       | 0       | 0       | 0       | 0       | 0       | 0       | 0        | 0         | 0         | 0         | 0         | 0         | 0         | 0         | 0         |
| 1100  | 4     | 0                | 0       | 0       | 0       | 0       | 0       | 0       | 0       | 0       | 0       | 0       | 0        | 0         | 0         | 0         | 0         | 0         | 0         | 0         | 0         |
| 1200  | 9     | 0                | 0       | 0       | 0       | 0       | 0       | 0       | 0       | 0       | 0       | 0       | 0        | 0         | 0         | 0         | 0         | 0         | 0         | 0         | 0         |
| 1300  | 5     | 0                | 0       | 0       | 0       | 0       | 0       | 0       | 0       | 0       | 0       | 0       | 0        | 0         | 0         | 0         | 0         | 0         | 0         | 0         | 0         |
| 1400  | 5     | 0                | 0       | 0       | 0       | 0       | 0       | 0       | 0       | 0       | 0       | 0       | 0        | 0         | 0         | 0         | 0         | 0         | 0         | 0         | 0         |
| 1500  | 5     | 0                | 0       | 0       | 0       | 0       | 0       | 0       | 0       | 0       | 0       | 0       | 0        | 0         | 0         | 0         | 0         | 0         | 0         | 0         | 0         |
| 1600  | 4     | 0                | 0       | 0       | 0       | 0       | 0       | 0       | 0       | 0       | 0       | 0       | 0        | 0         | 0         | 0         | 0         | 0         | 0         | 0         | 0         |
| 1700  | 5     | 0                | 0       | 0       | 0       | 0       | 0       | 0       | 0       | 0       | 0       | 0       | 0        | 0         | 0         | 0         | 0         | 0         | 0         | 0         | 0         |
| 1800  | 1     | 0                | 0       | 0       | 0       | 0       | 0       | 0       | 0       | 0       | 0       | 0       | 0        | 0         | 0         | 0         | 0         | 0         | 0         | 0         | 0         |
| 1900  | 2     | 0                | 0       | 0       | 0       | 0       | 0       | 0       | 0       | 0       | 0       | 0       | 0        | 0         | 0         | 0         | 0         | 0         | 0         | 0         | 0         |
| 2000  | 1     | 0                | 0       | 0       | 0       | 0       | 0       | 0       | 0       | 0       | 0       | 0       | 0        | 0         | 0         | 0         | 0         | 0         | 0         | 0         | 0         |
| 2100  | 2     | 0                | 0       | 0       | 0       | 0       | 0       | 0       | 0       | 0       | 0       | 0       | 0        | 0         | 0         | 0         | 0         | 0         | 0         | 0         | 0         |
| 2200  | 0     | 0                | 0       | 0       | 0       | 0       | 0       | 0       | 0       | 0       | 0       | 0       | 0        | 0         | 0         | 0         | 0         | 0         | 0         | 0         | 0         |
| 2300  | 1     | 0                | 0       | 0       | 0       | 0       | 0       | 0       | 0       | 0       | 0       | 0       | 0        | 0         | 0         | 0         | 0         | 0         | 0         | 0         | 0         |
| 07-19 | 42    | 0                | 0       | 0       | 0       | 0       | 0       | 0       | 0       | 0       | 0       | 0       | 0        | 0         | 0         | 0         | 0         | 0         | 0         | 0         | 0         |
| 06-22 | 47    | 0                | 0       | 0       | 0       | 0       | 0       | 0       | 0       | 0       | 0       | 0       | 0        | 0         | 0         | 0         | 0         | 0         | 0         | 0         | 0         |
| 06-00 | 48    | 0                | 0       | 0       | 0       | 0       | 0       | 0       | 0       | 0       | 0       | 0       | 0        | 0         | 0         | 0         | 0         | 0         | 0         | 0         | 0         |
| 00-00 | 53    | 0                | 0       | 0       | 0       | 0       | 0       | 0       | 0       | 0       | 0       | 0       | 0        | 0         | 0         | 0         | 0         | 0         | 0         | 0         | 0         |

Site  
Location to Telepole, OSGR: SU 01268 69715  
Direction

12845 / Quemerford  
April 2022  
Automatic Traffic Count

| Time  | Total | Speed Bins (mph) |         |         |         |         |         |         |         |         |         |         |          |           |           |           |           |           |           |           |           |
|-------|-------|------------------|---------|---------|---------|---------|---------|---------|---------|---------|---------|---------|----------|-----------|-----------|-----------|-----------|-----------|-----------|-----------|-----------|
|       |       | 40 - 45          | 45 - 50 | 50 - 55 | 55 - 60 | 60 - 65 | 65 - 70 | 70 - 75 | 75 - 80 | 80 - 85 | 85 - 90 | 90 - 95 | 95 - 100 | 100 - 105 | 105 - 110 | 110 - 115 | 115 - 120 | 120 - 125 | 125 - 130 | 130 - 135 | 135 - 140 |
| 0000  | 0     | 0                | 0       | 0       | 0       | 0       | 0       | 0       | 0       | 0       | 0       | 0       | 0        | 0         | 0         | 0         | 0         | 0         | 0         | 0         | 0         |
| 0100  | 0     | 0                | 0       | 0       | 0       | 0       | 0       | 0       | 0       | 0       | 0       | 0       | 0        | 0         | 0         | 0         | 0         | 0         | 0         | 0         | 0         |
| 0200  | 0     | 0                | 0       | 0       | 0       | 0       | 0       | 0       | 0       | 0       | 0       | 0       | 0        | 0         | 0         | 0         | 0         | 0         | 0         | 0         | 0         |
| 0300  | 0     | 0                | 0       | 0       | 0       | 0       | 0       | 0       | 0       | 0       | 0       | 0       | 0        | 0         | 0         | 0         | 0         | 0         | 0         | 0         | 0         |
| 0400  | 0     | 0                | 0       | 0       | 0       | 0       | 0       | 0       | 0       | 0       | 0       | 0       | 0        | 0         | 0         | 0         | 0         | 0         | 0         | 0         | 0         |
| 0500  | 0     | 0                | 0       | 0       | 0       | 0       | 0       | 0       | 0       | 0       | 0       | 0       | 0        | 0         | 0         | 0         | 0         | 0         | 0         | 0         | 0         |
| 0600  | 0     | 0                | 0       | 0       | 0       | 0       | 0       | 0       | 0       | 0       | 0       | 0       | 0        | 0         | 0         | 0         | 0         | 0         | 0         | 0         | 0         |
| 0700  | 0     | 0                | 0       | 0       | 0       | 0       | 0       | 0       | 0       | 0       | 0       | 0       | 0        | 0         | 0         | 0         | 0         | 0         | 0         | 0         | 0         |
| 0800  | 2     | 0                | 0       | 0       | 0       | 0       | 0       | 0       | 0       | 0       | 0       | 0       | 0        | 0         | 0         | 0         | 0         | 0         | 0         | 0         | 0         |
| 0900  | 3     | 0                | 0       | 0       | 0       | 0       | 0       | 0       | 0       | 0       | 0       | 0       | 0        | 0         | 0         | 0         | 0         | 0         | 0         | 0         | 0         |
| 1000  | 5     | 0                | 0       | 0       | 0       | 0       | 0       | 0       | 0       | 0       | 0       | 0       | 0        | 0         | 0         | 0         | 0         | 0         | 0         | 0         | 0         |
| 1100  | 2     | 0                | 0       | 0       | 0       | 0       | 0       | 0       | 0       | 0       | 0       | 0       | 0        | 0         | 0         | 0         | 0         | 0         | 0         | 0         | 0         |
| 1200  | 0     | 0                | 0       | 0       | 0       | 0       | 0       | 0       | 0       | 0       | 0       | 0       | 0        | 0         | 0         | 0         | 0         | 0         | 0         | 0         | 0         |
| 1300  | 6     | 0                | 0       | 0       | 0       | 0       | 0       | 0       | 0       | 0       | 0       | 0       | 0        | 0         | 0         | 0         | 0         | 0         | 0         | 0         | 0         |
| 1400  | 0     | 0                | 0       | 0       | 0       | 0       | 0       | 0       | 0       | 0       | 0       | 0       | 0        | 0         | 0         | 0         | 0         | 0         | 0         | 0         | 0         |
| 1500  | 3     | 0                | 0       | 0       | 0       | 0       | 0       | 0       | 0       | 0       | 0       | 0       | 0        | 0         | 0         | 0         | 0         | 0         | 0         | 0         | 0         |
| 1600  | 0     | 0                | 0       | 0       | 0       | 0       | 0       | 0       | 0       | 0       | 0       | 0       | 0        | 0         | 0         | 0         | 0         | 0         | 0         | 0         | 0         |
| 1700  | 3     | 0                | 0       | 0       | 0       | 0       | 0       | 0       | 0       | 0       | 0       | 0       | 0        | 0         | 0         | 0         | 0         | 0         | 0         | 0         | 0         |
| 1800  | 7     | 0                | 0       | 0       | 0       | 0       | 0       | 0       | 0       | 0       | 0       | 0       | 0        | 0         | 0         | 0         | 0         | 0         | 0         | 0         | 0         |
| 1900  | 0     | 0                | 0       | 0       | 0       | 0       | 0       | 0       | 0       | 0       | 0       | 0       | 0        | 0         | 0         | 0         | 0         | 0         | 0         | 0         | 0         |
| 2000  | 2     | 0                | 0       | 0       | 0       | 0       | 0       | 0       | 0       | 0       | 0       | 0       | 0        | 0         | 0         | 0         | 0         | 0         | 0         | 0         | 0         |
| 2100  | 0     | 0                | 0       | 0       | 0       | 0       | 0       | 0       | 0       | 0       | 0       | 0       | 0        | 0         | 0         | 0         | 0         | 0         | 0         | 0         | 0         |
| 2200  | 0     | 0                | 0       | 0       | 0       | 0       | 0       | 0       | 0       | 0       | 0       | 0       | 0        | 0         | 0         | 0         | 0         | 0         | 0         | 0         | 0         |
| 2300  | 0     | 0                | 0       | 0       | 0       | 0       | 0       | 0       | 0       | 0       | 0       | 0       | 0        | 0         | 0         | 0         | 0         | 0         | 0         | 0         | 0         |
| 07-19 | 31    | 0                | 0       | 0       | 0       | 0       | 0       | 0       | 0       | 0       | 0       | 0       | 0        | 0         | 0         | 0         | 0         | 0         | 0         | 0         | 0         |
| 06-22 | 33    | 0                | 0       | 0       | 0       | 0       | 0       | 0       | 0       | 0       | 0       | 0       | 0        | 0         | 0         | 0         | 0         | 0         | 0         | 0         | 0         |
| 06-00 | 33    | 0                | 0       | 0       | 0       | 0       | 0       | 0       | 0       | 0       | 0       | 0       | 0        | 0         | 0         | 0         | 0         | 0         | 0         | 0         | 0         |
| 00-00 | 33    | 0                | 0       | 0       | 0       | 0       | 0       | 0       | 0       | 0       | 0       | 0       | 0        | 0         | 0         | 0         | 0         | 0         | 0         | 0         | 0         |

Site  
Location to Telepole, OSGR: SU 01268 69715  
Direction

12845 / Quemerford  
April 2022  
Automatic Traffic Count

| Time  | Total | Speed Bins (mph) |         |         |         |         |         |         |         |         |         |         |          |           |           |           |           |           |           |           |           |
|-------|-------|------------------|---------|---------|---------|---------|---------|---------|---------|---------|---------|---------|----------|-----------|-----------|-----------|-----------|-----------|-----------|-----------|-----------|
|       |       | 40 - 45          | 45 - 50 | 50 - 55 | 55 - 60 | 60 - 65 | 65 - 70 | 70 - 75 | 75 - 80 | 80 - 85 | 85 - 90 | 90 - 95 | 95 - 100 | 100 - 105 | 105 - 110 | 110 - 115 | 115 - 120 | 120 - 125 | 125 - 130 | 130 - 135 | 135 - 140 |
| 0000  | 0     | 0                | 0       | 0       | 0       | 0       | 0       | 0       | 0       | 0       | 0       | 0       | 0        | 0         | 0         | 0         | 0         | 0         | 0         | 0         | 0         |
| 0100  | 0     | 0                | 0       | 0       | 0       | 0       | 0       | 0       | 0       | 0       | 0       | 0       | 0        | 0         | 0         | 0         | 0         | 0         | 0         | 0         | 0         |
| 0200  | 0     | 0                | 0       | 0       | 0       | 0       | 0       | 0       | 0       | 0       | 0       | 0       | 0        | 0         | 0         | 0         | 0         | 0         | 0         | 0         | 0         |
| 0300  | 0     | 0                | 0       | 0       | 0       | 0       | 0       | 0       | 0       | 0       | 0       | 0       | 0        | 0         | 0         | 0         | 0         | 0         | 0         | 0         | 0         |
| 0400  | 1     | 0                | 0       | 0       | 0       | 0       | 0       | 0       | 0       | 0       | 0       | 0       | 0        | 0         | 0         | 0         | 0         | 0         | 0         | 0         | 0         |
| 0500  | 0     | 0                | 0       | 0       | 0       | 0       | 0       | 0       | 0       | 0       | 0       | 0       | 0        | 0         | 0         | 0         | 0         | 0         | 0         | 0         | 0         |
| 0600  | 0     | 0                | 0       | 0       | 0       | 0       | 0       | 0       | 0       | 0       | 0       | 0       | 0        | 0         | 0         | 0         | 0         | 0         | 0         | 0         | 0         |
| 0700  | 5     | 0                | 0       | 0       | 0       | 0       | 0       | 0       | 0       | 0       | 0       | 0       | 0        | 0         | 0         | 0         | 0         | 0         | 0         | 0         | 0         |
| 0800  | 6     | 0                | 0       | 0       | 0       | 0       | 0       | 0       | 0       | 0       | 0       | 0       | 0        | 0         | 0         | 0         | 0         | 0         | 0         | 0         | 0         |
| 0900  | 5     | 0                | 0       | 0       | 0       | 0       | 0       | 0       | 0       | 0       | 0       | 0       | 0        | 0         | 0         | 0         | 0         | 0         | 0         | 0         | 0         |
| 1000  | 6     | 0                | 0       | 0       | 0       | 0       | 0       | 0       | 0       | 0       | 0       | 0       | 0        | 0         | 0         | 0         | 0         | 0         | 0         | 0         | 0         |
| 1100  | 6     | 0                | 0       | 0       | 0       | 0       | 0       | 0       | 0       | 0       | 0       | 0       | 0        | 0         | 0         | 0         | 0         | 0         | 0         | 0         | 0         |
| 1200  | 11    | 0                | 0       | 0       | 0       | 0       | 0       | 0       | 0       | 0       | 0       | 0       | 0        | 0         | 0         | 0         | 0         | 0         | 0         | 0         | 0         |
| 1300  | 7     | 0                | 0       | 0       | 0       | 0       | 0       | 0       | 0       | 0       | 0       | 0       | 0        | 0         | 0         | 0         | 0         | 0         | 0         | 0         | 0         |
| 1400  | 5     | 0                | 0       | 0       | 0       | 0       | 0       | 0       | 0       | 0       | 0       | 0       | 0        | 0         | 0         | 0         | 0         | 0         | 0         | 0         | 0         |
| 1500  | 2     | 0                | 0       | 0       | 0       | 0       | 0       | 0       | 0       | 0       | 0       | 0       | 0        | 0         | 0         | 0         | 0         | 0         | 0         | 0         | 0         |
| 1600  | 6     | 0                | 0       | 0       | 0       | 0       | 0       | 0       | 0       | 0       | 0       | 0       | 0        | 0         | 0         | 0         | 0         | 0         | 0         | 0         | 0         |
| 1700  | 8     | 0                | 0       | 0       | 0       | 0       | 0       | 0       | 0       | 0       | 0       | 0       | 0        | 0         | 0         | 0         | 0         | 0         | 0         | 0         | 0         |
| 1800  | 2     | 0                | 0       | 0       | 0       | 0       | 0       | 0       | 0       | 0       | 0       | 0       | 0        | 0         | 0         | 0         | 0         | 0         | 0         | 0         | 0         |
| 1900  | 5     | 0                | 0       | 0       | 0       | 0       | 0       | 0       | 0       | 0       | 0       | 0       | 0        | 0         | 0         | 0         | 0         | 0         | 0         | 0         | 0         |
| 2000  | 5     | 0                | 0       | 0       | 0       | 0       | 0       | 0       | 0       | 0       | 0       | 0       | 0        | 0         | 0         | 0         | 0         | 0         | 0         | 0         | 0         |
| 2100  | 0     | 0                | 0       | 0       | 0       | 0       | 0       | 0       | 0       | 0       | 0       | 0       | 0        | 0         | 0         | 0         | 0         | 0         | 0         | 0         | 0         |
| 2200  | 0     | 0                | 0       | 0       | 0       | 0       | 0       | 0       | 0       | 0       | 0       | 0       | 0        | 0         | 0         | 0         | 0         | 0         | 0         | 0         | 0         |
| 2300  | 0     | 0                | 0       | 0       | 0       | 0       | 0       | 0       | 0       | 0       | 0       | 0       | 0        | 0         | 0         | 0         | 0         | 0         | 0         | 0         | 0         |
| 07-19 | 69    | 0                | 0       | 0       | 0       | 0       | 0       | 0       | 0       | 0       | 0       | 0       | 0        | 0         | 0         | 0         | 0         | 0         | 0         | 0         | 0         |
| 06-22 | 79    | 0                | 0       | 0       | 0       | 0       | 0       | 0       | 0       | 0       | 0       | 0       | 0        | 0         | 0         | 0         | 0         | 0         | 0         | 0         | 0         |
| 06-00 | 79    | 0                | 0       | 0       | 0       | 0       | 0       | 0       | 0       | 0       | 0       | 0       | 0        | 0         | 0         | 0         | 0         | 0         | 0         | 0         | 0         |
| 00-00 | 80    | 0                | 0       | 0       | 0       | 0       | 0       | 0       | 0       | 0       | 0       | 0       | 0        | 0         | 0         | 0         | 0         | 0         | 0         | 0         | 0         |

Site  
Location to Telepole, OSGR: SU 01268 69715  
Direction

12845 / Quemerford  
April 2022  
Automatic Traffic Count

| Time  | Total | Speed Bins (mph) |         |         |         |         |         |         |         |         |         |         |          |           |           |           |           |           |           |           |           |
|-------|-------|------------------|---------|---------|---------|---------|---------|---------|---------|---------|---------|---------|----------|-----------|-----------|-----------|-----------|-----------|-----------|-----------|-----------|
|       |       | 40 - 45          | 45 - 50 | 50 - 55 | 55 - 60 | 60 - 65 | 65 - 70 | 70 - 75 | 75 - 80 | 80 - 85 | 85 - 90 | 90 - 95 | 95 - 100 | 100 - 105 | 105 - 110 | 110 - 115 | 115 - 120 | 120 - 125 | 125 - 130 | 130 - 135 | 135 - 140 |
| 0000  | 1     | 0                | 0       | 0       | 0       | 0       | 0       | 0       | 0       | 0       | 0       | 0       | 0        | 0         | 0         | 0         | 0         | 0         | 0         | 0         | 0         |
| 0100  | 0     | 0                | 0       | 0       | 0       | 0       | 0       | 0       | 0       | 0       | 0       | 0       | 0        | 0         | 0         | 0         | 0         | 0         | 0         | 0         | 0         |
| 0200  | 0     | 0                | 0       | 0       | 0       | 0       | 0       | 0       | 0       | 0       | 0       | 0       | 0        | 0         | 0         | 0         | 0         | 0         | 0         | 0         | 0         |
| 0300  | 0     | 0                | 0       | 0       | 0       | 0       | 0       | 0       | 0       | 0       | 0       | 0       | 0        | 0         | 0         | 0         | 0         | 0         | 0         | 0         | 0         |
| 0400  | 0     | 0                | 0       | 0       | 0       | 0       | 0       | 0       | 0       | 0       | 0       | 0       | 0        | 0         | 0         | 0         | 0         | 0         | 0         | 0         | 0         |
| 0500  | 0     | 0                | 0       | 0       | 0       | 0       | 0       | 0       | 0       | 0       | 0       | 0       | 0        | 0         | 0         | 0         | 0         | 0         | 0         | 0         | 0         |
| 0600  | 1     | 0                | 0       | 0       | 0       | 0       | 0       | 0       | 0       | 0       | 0       | 0       | 0        | 0         | 0         | 0         | 0         | 0         | 0         | 0         | 0         |
| 0700  | 6     | 0                | 0       | 0       | 0       | 0       | 0       | 0       | 0       | 0       | 0       | 0       | 0        | 0         | 0         | 0         | 0         | 0         | 0         | 0         | 0         |
| 0800  | 3     | 0                | 0       | 0       | 0       | 0       | 0       | 0       | 0       | 0       | 0       | 0       | 0        | 0         | 0         | 0         | 0         | 0         | 0         | 0         | 0         |
| 0900  | 1     | 0                | 0       | 0       | 0       | 0       | 0       | 0       | 0       | 0       | 0       | 0       | 0        | 0         | 0         | 0         | 0         | 0         | 0         | 0         | 0         |
| 1000  | 4     | 0                | 0       | 0       | 0       | 0       | 0       | 0       | 0       | 0       | 0       | 0       | 0        | 0         | 0         | 0         | 0         | 0         | 0         | 0         | 0         |
| 1100  | 3     | 0                | 0       | 0       | 0       | 0       | 0       | 0       | 0       | 0       | 0       | 0       | 0        | 0         | 0         | 0         | 0         | 0         | 0         | 0         | 0         |
| 1200  | 5     | 0                | 0       | 0       | 0       | 0       | 0       | 0       | 0       | 0       | 0       | 0       | 0        | 0         | 0         | 0         | 0         | 0         | 0         | 0         | 0         |
| 1300  | 1     | 0                | 0       | 0       | 0       | 0       | 0       | 0       | 0       | 0       | 0       | 0       | 0        | 0         | 0         | 0         | 0         | 0         | 0         | 0         | 0         |
| 1400  | 2     | 0                | 0       | 0       | 0       | 0       | 0       | 0       | 0       | 0       | 0       | 0       | 0        | 0         | 0         | 0         | 0         | 0         | 0         | 0         | 0         |
| 1500  | 0     | 0                | 0       | 0       | 0       | 0       | 0       | 0       | 0       | 0       | 0       | 0       | 0        | 0         | 0         | 0         | 0         | 0         | 0         | 0         | 0         |
| 1600  | 4     | 0                | 0       | 0       | 0       | 0       | 0       | 0       | 0       | 0       | 0       | 0       | 0        | 0         | 0         | 0         | 0         | 0         | 0         | 0         | 0         |
| 1700  | 8     | 0                | 0       | 0       | 0       | 0       | 0       | 0       | 0       | 0       | 0       | 0       | 0        | 0         | 0         | 0         | 0         | 0         | 0         | 0         | 0         |
| 1800  | 6     | 0                | 0       | 0       | 0       | 0       | 0       | 0       | 0       | 0       | 0       | 0       | 0        | 0         | 0         | 0         | 0         | 0         | 0         | 0         | 0         |
| 1900  | 3     | 0                | 0       | 0       | 0       | 0       | 0       | 0       | 0       | 0       | 0       | 0       | 0        | 0         | 0         | 0         | 0         | 0         | 0         | 0         | 0         |
| 2000  | 2     | 0                | 0       | 0       | 0       | 0       | 0       | 0       | 0       | 0       | 0       | 0       | 0        | 0         | 0         | 0         | 0         | 0         | 0         | 0         | 0         |
| 2100  | 0     | 0                | 0       | 0       | 0       | 0       | 0       | 0       | 0       | 0       | 0       | 0       | 0        | 0         | 0         | 0         | 0         | 0         | 0         | 0         | 0         |
| 2200  | 0     | 0                | 0       | 0       | 0       | 0       | 0       | 0       | 0       | 0       | 0       | 0       | 0        | 0         | 0         | 0         | 0         | 0         | 0         | 0         | 0         |
| 2300  | 1     | 0                | 0       | 0       | 0       | 0       | 0       | 0       | 0       | 0       | 0       | 0       | 0        | 0         | 0         | 0         | 0         | 0         | 0         | 0         | 0         |
| 07-19 | 43    | 0                | 0       | 0       | 0       | 0       | 0       | 0       | 0       | 0       | 0       | 0       | 0        | 0         | 0         | 0         | 0         | 0         | 0         | 0         | 0         |
| 06-22 | 49    | 0                | 0       | 0       | 0       | 0       | 0       | 0       | 0       | 0       | 0       | 0       | 0        | 0         | 0         | 0         | 0         | 0         | 0         | 0         | 0         |
| 06-00 | 50    | 0                | 0       | 0       | 0       | 0       | 0       | 0       | 0       | 0       | 0       | 0       | 0        | 0         | 0         | 0         | 0         | 0         | 0         | 0         | 0         |
| 00-00 | 51    | 0                | 0       | 0       | 0       | 0       | 0       | 0       | 0       | 0       | 0       | 0       | 0        | 0         | 0         | 0         | 0         | 0         | 0         | 0         | 0         |

Site  
Location to Telepole, OSGR: SU 01268 69715  
Direction

12845 / Quemerford  
April 2022  
Automatic Traffic Count

| Time  | Total | Speed Bins (mph) |         |         |         |         |         |         |         |         |         |         |          |           |           |           |           |           |           |           |           |
|-------|-------|------------------|---------|---------|---------|---------|---------|---------|---------|---------|---------|---------|----------|-----------|-----------|-----------|-----------|-----------|-----------|-----------|-----------|
|       |       | 40 - 45          | 45 - 50 | 50 - 55 | 55 - 60 | 60 - 65 | 65 - 70 | 70 - 75 | 75 - 80 | 80 - 85 | 85 - 90 | 90 - 95 | 95 - 100 | 100 - 105 | 105 - 110 | 110 - 115 | 115 - 120 | 120 - 125 | 125 - 130 | 130 - 135 | 135 - 140 |
| 0000  | 0     | 0                | 0       | 0       | 0       | 0       | 0       | 0       | 0       | 0       | 0       | 0       | 0        | 0         | 0         | 0         | 0         | 0         | 0         | 0         | 0         |
| 0100  | 0     | 0                | 0       | 0       | 0       | 0       | 0       | 0       | 0       | 0       | 0       | 0       | 0        | 0         | 0         | 0         | 0         | 0         | 0         | 0         | 0         |
| 0200  | 0     | 0                | 0       | 0       | 0       | 0       | 0       | 0       | 0       | 0       | 0       | 0       | 0        | 0         | 0         | 0         | 0         | 0         | 0         | 0         | 0         |
| 0300  | 0     | 0                | 0       | 0       | 0       | 0       | 0       | 0       | 0       | 0       | 0       | 0       | 0        | 0         | 0         | 0         | 0         | 0         | 0         | 0         | 0         |
| 0400  | 1     | 0                | 0       | 0       | 0       | 0       | 0       | 0       | 0       | 0       | 0       | 0       | 0        | 0         | 0         | 0         | 0         | 0         | 0         | 0         | 0         |
| 0500  | 0     | 0                | 0       | 0       | 0       | 0       | 0       | 0       | 0       | 0       | 0       | 0       | 0        | 0         | 0         | 0         | 0         | 0         | 0         | 0         | 0         |
| 0600  | 1     | 0                | 0       | 0       | 0       | 0       | 0       | 0       | 0       | 0       | 0       | 0       | 0        | 0         | 0         | 0         | 0         | 0         | 0         | 0         | 0         |
| 0700  | 3     | 0                | 0       | 0       | 0       | 0       | 0       | 0       | 0       | 0       | 0       | 0       | 0        | 0         | 0         | 0         | 0         | 0         | 0         | 0         | 0         |
| 0800  | 9     | 0                | 0       | 0       | 0       | 0       | 0       | 0       | 0       | 0       | 0       | 0       | 0        | 0         | 0         | 0         | 0         | 0         | 0         | 0         | 0         |
| 0900  | 4     | 0                | 0       | 0       | 0       | 0       | 0       | 0       | 0       | 0       | 0       | 0       | 0        | 0         | 0         | 0         | 0         | 0         | 0         | 0         | 0         |
| 1000  | 4     | 0                | 0       | 0       | 0       | 0       | 0       | 0       | 0       | 0       | 0       | 0       | 0        | 0         | 0         | 0         | 0         | 0         | 0         | 0         | 0         |
| 1100  | 1     | 0                | 0       | 0       | 0       | 0       | 0       | 0       | 0       | 0       | 0       | 0       | 0        | 0         | 0         | 0         | 0         | 0         | 0         | 0         | 0         |
| 1200  | 6     | 0                | 0       | 0       | 0       | 0       | 0       | 0       | 0       | 0       | 0       | 0       | 0        | 0         | 0         | 0         | 0         | 0         | 0         | 0         | 0         |
| 1300  | 5     | 0                | 0       | 0       | 0       | 0       | 0       | 0       | 0       | 0       | 0       | 0       | 0        | 0         | 0         | 0         | 0         | 0         | 0         | 0         | 0         |
| 1400  | 1     | 0                | 0       | 0       | 0       | 0       | 0       | 0       | 0       | 0       | 0       | 0       | 0        | 0         | 0         | 0         | 0         | 0         | 0         | 0         | 0         |
| 1500  | 7     | 0                | 0       | 0       | 0       | 0       | 0       | 0       | 0       | 0       | 0       | 0       | 0        | 0         | 0         | 0         | 0         | 0         | 0         | 0         | 0         |
| 1600  | 9     | 0                | 0       | 0       | 0       | 0       | 0       | 0       | 0       | 0       | 0       | 0       | 0        | 0         | 0         | 0         | 0         | 0         | 0         | 0         | 0         |
| 1700  | 4     | 0                | 0       | 0       | 0       | 0       | 0       | 0       | 0       | 0       | 0       | 0       | 0        | 0         | 0         | 0         | 0         | 0         | 0         | 0         | 0         |
| 1800  | 5     | 0                | 0       | 0       | 0       | 0       | 0       | 0       | 0       | 0       | 0       | 0       | 0        | 0         | 0         | 0         | 0         | 0         | 0         | 0         | 0         |
| 1900  | 4     | 0                | 0       | 0       | 0       | 0       | 0       | 0       | 0       | 0       | 0       | 0       | 0        | 0         | 0         | 0         | 0         | 0         | 0         | 0         | 0         |
| 2000  | 4     | 0                | 0       | 0       | 0       | 0       | 0       | 0       | 0       | 0       | 0       | 0       | 0        | 0         | 0         | 0         | 0         | 0         | 0         | 0         | 0         |
| 2100  | 1     | 0                | 0       | 0       | 0       | 0       | 0       | 0       | 0       | 0       | 0       | 0       | 0        | 0         | 0         | 0         | 0         | 0         | 0         | 0         | 0         |
| 2200  | 0     | 0                | 0       | 0       | 0       | 0       | 0       | 0       | 0       | 0       | 0       | 0       | 0        | 0         | 0         | 0         | 0         | 0         | 0         | 0         | 0         |
| 2300  | 0     | 0                | 0       | 0       | 0       | 0       | 0       | 0       | 0       | 0       | 0       | 0       | 0        | 0         | 0         | 0         | 0         | 0         | 0         | 0         | 0         |
| 07-19 | 58    | 0                | 0       | 0       | 0       | 0       | 0       | 0       | 0       | 0       | 0       | 0       | 0        | 0         | 0         | 0         | 0         | 0         | 0         | 0         | 0         |
| 06-22 | 68    | 0                | 0       | 0       | 0       | 0       | 0       | 0       | 0       | 0       | 0       | 0       | 0        | 0         | 0         | 0         | 0         | 0         | 0         | 0         | 0         |
| 06-00 | 68    | 0                | 0       | 0       | 0       | 0       | 0       | 0       | 0       | 0       | 0       | 0       | 0        | 0         | 0         | 0         | 0         | 0         | 0         | 0         | 0         |
| 00-00 | 69    | 0                | 0       | 0       | 0       | 0       | 0       | 0       | 0       | 0       | 0       | 0       | 0        | 0         | 0         | 0         | 0         | 0         | 0         | 0         | 0         |

Site  
Location to Telepole, OSGR: SU 01268 69715  
Direction

12845 / Quemerford  
April 2022  
Automatic Traffic Count

| Time  | Total                    | Speed Bins (mph) |         |         |         |         |         |         |         |         |         |         |          |           |           |           |           |           |           |           |           |
|-------|--------------------------|------------------|---------|---------|---------|---------|---------|---------|---------|---------|---------|---------|----------|-----------|-----------|-----------|-----------|-----------|-----------|-----------|-----------|
|       |                          | 40 - 45          | 45 - 50 | 50 - 55 | 55 - 60 | 60 - 65 | 65 - 70 | 70 - 75 | 75 - 80 | 80 - 85 | 85 - 90 | 90 - 95 | 95 - 100 | 100 - 105 | 105 - 110 | 110 - 115 | 115 - 120 | 120 - 125 | 125 - 130 | 130 - 135 | 135 - 140 |
| 0000  | <div><div></div>2</div>  | 0                | 0       | 0       | 0       | 0       | 0       | 0       | 0       | 0       | 0       | 0       | 0        | 0         | 0         | 0         | 0         | 0         | 0         | 0         | 0         |
| 0100  | <div><div></div>1</div>  | 0                | 0       | 0       | 0       | 0       | 0       | 0       | 0       | 0       | 0       | 0       | 0        | 0         | 0         | 0         | 0         | 0         | 0         | 0         | 0         |
| 0200  | <div><div></div>0</div>  | 0                | 0       | 0       | 0       | 0       | 0       | 0       | 0       | 0       | 0       | 0       | 0        | 0         | 0         | 0         | 0         | 0         | 0         | 0         | 0         |
| 0300  | <div><div></div>0</div>  | 0                | 0       | 0       | 0       | 0       | 0       | 0       | 0       | 0       | 0       | 0       | 0        | 0         | 0         | 0         | 0         | 0         | 0         | 0         | 0         |
| 0400  | <div><div></div>0</div>  | 0                | 0       | 0       | 0       | 0       | 0       | 0       | 0       | 0       | 0       | 0       | 0        | 0         | 0         | 0         | 0         | 0         | 0         | 0         | 0         |
| 0500  | <div><div></div>0</div>  | 0                | 0       | 0       | 0       | 0       | 0       | 0       | 0       | 0       | 0       | 0       | 0        | 0         | 0         | 0         | 0         | 0         | 0         | 0         | 0         |
| 0600  | <div><div></div>0</div>  | 0                | 0       | 0       | 0       | 0       | 0       | 0       | 0       | 0       | 0       | 0       | 0        | 0         | 0         | 0         | 0         | 0         | 0         | 0         | 0         |
| 0700  | <div><div></div>4</div>  | 0                | 0       | 0       | 0       | 0       | 0       | 0       | 0       | 0       | 0       | 0       | 0        | 0         | 0         | 0         | 0         | 0         | 0         | 0         | 0         |
| 0800  | <div><div></div>4</div>  | 0                | 0       | 0       | 0       | 0       | 0       | 0       | 0       | 0       | 0       | 0       | 0        | 0         | 0         | 0         | 0         | 0         | 0         | 0         | 0         |
| 0900  | <div><div></div>1</div>  | 0                | 0       | 0       | 0       | 0       | 0       | 0       | 0       | 0       | 0       | 0       | 0        | 0         | 0         | 0         | 0         | 0         | 0         | 0         | 0         |
| 1000  | <div><div></div>4</div>  | 0                | 0       | 0       | 0       | 0       | 0       | 0       | 0       | 0       | 0       | 0       | 0        | 0         | 0         | 0         | 0         | 0         | 0         | 0         | 0         |
| 1100  | <div><div></div>6</div>  | 0                | 0       | 0       | 0       | 0       | 0       | 0       | 0       | 0       | 0       | 0       | 0        | 0         | 0         | 0         | 0         | 0         | 0         | 0         | 0         |
| 1200  | <div><div></div>7</div>  | 0                | 0       | 0       | 0       | 0       | 0       | 0       | 0       | 0       | 0       | 0       | 0        | 0         | 0         | 0         | 0         | 0         | 0         | 0         | 0         |
| 1300  | <div><div></div>7</div>  | 0                | 0       | 0       | 0       | 0       | 0       | 0       | 0       | 0       | 0       | 0       | 0        | 0         | 0         | 0         | 0         | 0         | 0         | 0         | 0         |
| 1400  | <div><div></div>2</div>  | 0                | 0       | 0       | 0       | 0       | 0       | 0       | 0       | 0       | 0       | 0       | 0        | 0         | 0         | 0         | 0         | 0         | 0         | 0         | 0         |
| 1500  | <div><div></div>5</div>  | 0                | 0       | 0       | 0       | 0       | 0       | 0       | 0       | 0       | 0       | 0       | 0        | 0         | 0         | 0         | 0         | 0         | 0         | 0         | 0         |
| 1600  | <div><div></div>12</div> | 0                | 0       | 0       | 0       | 0       | 0       | 0       | 0       | 0       | 0       | 0       | 0        | 0         | 0         | 0         | 0         | 0         | 0         | 0         | 0         |
| 1700  | <div><div></div>2</div>  | 0                | 0       | 0       | 0       | 0       | 0       | 0       | 0       | 0       | 0       | 0       | 0        | 0         | 0         | 0         | 0         | 0         | 0         | 0         | 0         |
| 1800  | <div><div></div>2</div>  | 0                | 0       | 0       | 0       | 0       | 0       | 0       | 0       | 0       | 0       | 0       | 0        | 0         | 0         | 0         | 0         | 0         | 0         | 0         | 0         |
| 1900  | <div><div></div>2</div>  | 0                | 0       | 0       | 0       | 0       | 0       | 0       | 0       | 0       | 0       | 0       | 0        | 0         | 0         | 0         | 0         | 0         | 0         | 0         | 0         |
| 2000  | <div><div></div>4</div>  | 0                | 0       | 0       | 0       | 0       | 0       | 0       | 0       | 0       | 0       | 0       | 0        | 0         | 0         | 0         | 0         | 0         | 0         | 0         | 0         |
| 2100  | <div><div></div>2</div>  | 0                | 0       | 0       | 0       | 0       | 0       | 0       | 0       | 0       | 0       | 0       | 0        | 0         | 0         | 0         | 0         | 0         | 0         | 0         | 0         |
| 2200  | <div><div></div>1</div>  | 0                | 0       | 0       | 0       | 0       | 0       | 0       | 0       | 0       | 0       | 0       | 0        | 0         | 0         | 0         | 0         | 0         | 0         | 0         | 0         |
| 2300  | <div><div></div>0</div>  | 0                | 0       | 0       | 0       | 0       | 0       | 0       | 0       | 0       | 0       | 0       | 0        | 0         | 0         | 0         | 0         | 0         | 0         | 0         | 0         |
| 07-19 | 56                       | 0                | 0       | 0       | 0       | 0       | 0       | 0       | 0       | 0       | 0       | 0       | 0        | 0         | 0         | 0         | 0         | 0         | 0         | 0         | 0         |
| 06-22 | 64                       | 0                | 0       | 0       | 0       | 0       | 0       | 0       | 0       | 0       | 0       | 0       | 0        | 0         | 0         | 0         | 0         | 0         | 0         | 0         | 0         |
| 06-00 | 65                       | 0                | 0       | 0       | 0       | 0       | 0       | 0       | 0       | 0       | 0       | 0       | 0        | 0         | 0         | 0         | 0         | 0         | 0         | 0         | 0         |
| 00-00 | 68                       | 0                | 0       | 0       | 0       | 0       | 0       | 0       | 0       | 0       | 0       | 0       | 0        | 0         | 0         | 0         | 0         | 0         | 0         | 0         | 0         |

Site  
Location to Telepole, OSGR: SU 01268 69715  
Direction

12845 / Quemerford  
April 2022  
Automatic Traffic Count


| Time  | Total | Speed Bins (mph) |         |         |         |         |         |         |         |         |         |         |          |           |           |           |           |           |           |           |           |
|-------|-------|------------------|---------|---------|---------|---------|---------|---------|---------|---------|---------|---------|----------|-----------|-----------|-----------|-----------|-----------|-----------|-----------|-----------|
|       |       | 40 - 45          | 45 - 50 | 50 - 55 | 55 - 60 | 60 - 65 | 65 - 70 | 70 - 75 | 75 - 80 | 80 - 85 | 85 - 90 | 90 - 95 | 95 - 100 | 100 - 105 | 105 - 110 | 110 - 115 | 115 - 120 | 120 - 125 | 125 - 130 | 130 - 135 | 135 - 140 |
| 0000  | 1     | 0                | 0       | 0       | 0       | 0       | 0       | 0       | 0       | 0       | 0       | 0       | 0        | 0         | 0         | 0         | 0         | 0         | 0         | 0         | 0         |
| 0100  | 0     | 0                | 0       | 0       | 0       | 0       | 0       | 0       | 0       | 0       | 0       | 0       | 0        | 0         | 0         | 0         | 0         | 0         | 0         | 0         | 0         |
| 0200  | 0     | 0                | 0       | 0       | 0       | 0       | 0       | 0       | 0       | 0       | 0       | 0       | 0        | 0         | 0         | 0         | 0         | 0         | 0         | 0         | 0         |
| 0300  | 0     | 0                | 0       | 0       | 0       | 0       | 0       | 0       | 0       | 0       | 0       | 0       | 0        | 0         | 0         | 0         | 0         | 0         | 0         | 0         | 0         |
| 0400  | 0     | 0                | 0       | 0       | 0       | 0       | 0       | 0       | 0       | 0       | 0       | 0       | 0        | 0         | 0         | 0         | 0         | 0         | 0         | 0         | 0         |
| 0500  | 0     | 0                | 0       | 0       | 0       | 0       | 0       | 0       | 0       | 0       | 0       | 0       | 0        | 0         | 0         | 0         | 0         | 0         | 0         | 0         | 0         |
| 0600  | 0     | 0                | 0       | 0       | 0       | 0       | 0       | 0       | 0       | 0       | 0       | 0       | 0        | 0         | 0         | 0         | 0         | 0         | 0         | 0         | 0         |
| 0700  | 3     | 0                | 0       | 0       | 0       | 0       | 0       | 0       | 0       | 0       | 0       | 0       | 0        | 0         | 0         | 0         | 0         | 0         | 0         | 0         | 0         |
| 0800  | 5     | 0                | 0       | 0       | 0       | 0       | 0       | 0       | 0       | 0       | 0       | 0       | 0        | 0         | 0         | 0         | 0         | 0         | 0         | 0         | 0         |
| 0900  | 2     | 0                | 0       | 0       | 0       | 0       | 0       | 0       | 0       | 0       | 0       | 0       | 0        | 0         | 0         | 0         | 0         | 0         | 0         | 0         | 0         |
| 1000  | 4     | 0                | 0       | 0       | 0       | 0       | 0       | 0       | 0       | 0       | 0       | 0       | 0        | 0         | 0         | 0         | 0         | 0         | 0         | 0         | 0         |
| 1100  | 4     | 0                | 0       | 0       | 0       | 0       | 0       | 0       | 0       | 0       | 0       | 0       | 0        | 0         | 0         | 0         | 0         | 0         | 0         | 0         | 0         |
| 1200  | 6     | 0                | 0       | 0       | 0       | 0       | 0       | 0       | 0       | 0       | 0       | 0       | 0        | 0         | 0         | 0         | 0         | 0         | 0         | 0         | 0         |
| 1300  | 6     | 0                | 0       | 0       | 0       | 0       | 0       | 0       | 0       | 0       | 0       | 0       | 0        | 0         | 0         | 0         | 0         | 0         | 0         | 0         | 0         |
| 1400  | 3     | 0                | 0       | 0       | 0       | 0       | 0       | 0       | 0       | 0       | 0       | 0       | 0        | 0         | 0         | 0         | 0         | 0         | 0         | 0         | 0         |
| 1500  | 4     | 0                | 0       | 0       | 0       | 0       | 0       | 0       | 0       | 0       | 0       | 0       | 0        | 0         | 0         | 0         | 0         | 0         | 0         | 0         | 0         |
| 1600  | 6     | 0                | 0       | 0       | 0       | 0       | 0       | 0       | 0       | 0       | 0       | 0       | 0        | 0         | 0         | 0         | 0         | 0         | 0         | 0         | 0         |
| 1700  | 5     | 0                | 0       | 0       | 0       | 0       | 0       | 0       | 0       | 0       | 0       | 0       | 0        | 0         | 0         | 0         | 0         | 0         | 0         | 0         | 0         |
| 1800  | 4     | 0                | 0       | 0       | 0       | 0       | 0       | 0       | 0       | 0       | 0       | 0       | 0        | 0         | 0         | 0         | 0         | 0         | 0         | 0         | 0         |
| 1900  | 3     | 0                | 0       | 0       | 0       | 0       | 0       | 0       | 0       | 0       | 0       | 0       | 0        | 0         | 0         | 0         | 0         | 0         | 0         | 0         | 0         |
| 2000  | 3     | 0                | 0       | 0       | 0       | 0       | 0       | 0       | 0       | 0       | 0       | 0       | 0        | 0         | 0         | 0         | 0         | 0         | 0         | 0         | 0         |
| 2100  | 1     | 0                | 0       | 0       | 0       | 0       | 0       | 0       | 0       | 0       | 0       | 0       | 0        | 0         | 0         | 0         | 0         | 0         | 0         | 0         | 0         |
| 2200  | 0     | 0                | 0       | 0       | 0       | 0       | 0       | 0       | 0       | 0       | 0       | 0       | 0        | 0         | 0         | 0         | 0         | 0         | 0         | 0         | 0         |
| 2300  | 0     | 0                | 0       | 0       | 0       | 0       | 0       | 0       | 0       | 0       | 0       | 0       | 0        | 0         | 0         | 0         | 0         | 0         | 0         | 0         | 0         |
| 07-19 | 52    | 0                | 0       | 0       | 0       | 0       | 0       | 0       | 0       | 0       | 0       | 0       | 0        | 0         | 0         | 0         | 0         | 0         | 0         | 0         | 0         |
| 06-22 | 59    | 0                | 0       | 0       | 0       | 0       | 0       | 0       | 0       | 0       | 0       | 0       | 0        | 0         | 0         | 0         | 0         | 0         | 0         | 0         | 0         |
| 06-00 | 59    | 0                | 0       | 0       | 0       | 0       | 0       | 0       | 0       | 0       | 0       | 0       | 0        | 0         | 0         | 0         | 0         | 0         | 0         | 0         | 0         |
| 00-00 | 61    | 0                | 0       | 0       | 0       | 0       | 0       | 0       | 0       | 0       | 0       | 0       | 0        | 0         | 0         | 0         | 0         | 0         | 0         | 0         | 0         |

Site  
Location to Telepole, OSGR: SU 01268 69715  
Direction

12845 / Quemerford  
April 2022  
Automatic Traffic Count

| Time       | Total | Speed Bins (mph) |         |         |         |         |         |         |         |         |         |         |          |           |           |           |           |           |           |           |           |
|------------|-------|------------------|---------|---------|---------|---------|---------|---------|---------|---------|---------|---------|----------|-----------|-----------|-----------|-----------|-----------|-----------|-----------|-----------|
|            |       | 40 - 45          | 45 - 50 | 50 - 55 | 55 - 60 | 60 - 65 | 65 - 70 | 70 - 75 | 75 - 80 | 80 - 85 | 85 - 90 | 90 - 95 | 95 - 100 | 100 - 105 | 105 - 110 | 110 - 115 | 115 - 120 | 120 - 125 | 125 - 130 | 130 - 135 | 135 - 140 |
| Mon        | 80    | 0                | 0       | 0       | 0       | 0       | 0       | 0       | 0       | 0       | 0       | 0       | 0        | 0         | 0         | 0         | 0         | 0         | 0         | 0         | 0         |
| Tue        | 51    | 0                | 0       | 0       | 0       | 0       | 0       | 0       | 0       | 0       | 0       | 0       | 0        | 0         | 0         | 0         | 0         | 0         | 0         | 0         | 0         |
| Wed        | 69    | 0                | 0       | 0       | 0       | 0       | 0       | 0       | 0       | 0       | 0       | 0       | 0        | 0         | 0         | 0         | 0         | 0         | 0         | 0         | 0         |
| Thu        | 68    | 0                | 0       | 0       | 0       | 0       | 0       | 0       | 0       | 0       | 0       | 0       | 0        | 0         | 0         | 0         | 0         | 0         | 0         | 0         | 0         |
| Fri        | 72    | 0                | 0       | 0       | 0       | 0       | 0       | 0       | 0       | 0       | 0       | 0       | 0        | 0         | 0         | 0         | 0         | 0         | 0         | 0         | 0         |
| Sat        | 53    | 0                | 0       | 0       | 0       | 0       | 0       | 0       | 0       | 0       | 0       | 0       | 0        | 0         | 0         | 0         | 0         | 0         | 0         | 0         | 0         |
| Sun        | 33    | 0                | 0       | 0       | 0       | 0       | 0       | 0       | 0       | 0       | 0       | 0       | 0        | 0         | 0         | 0         | 0         | 0         | 0         | 0         | 0         |
| 5 Day Ave. | 68    | 0                | 0       | 0       | 0       | 0       | 0       | 0       | 0       | 0       | 0       | 0       | 0        | 0         | 0         | 0         | 0         | 0         | 0         | 0         | 0         |
| 7 Day Ave. | 61    | 0                | 0       | 0       | 0       | 0       | 0       | 0       | 0       | 0       | 0       | 0       | 0        | 0         | 0         | 0         | 0         | 0         | 0         | 0         | 0         |
| --         | 426   | 0                | 0       | 0       | 0       | 0       | 0       | 0       | 0       | 0       | 0       | 0       | 0        | 0         | 0         | 0         | 0         | 0         | 0         | 0         | 0         |

Summary Graphs

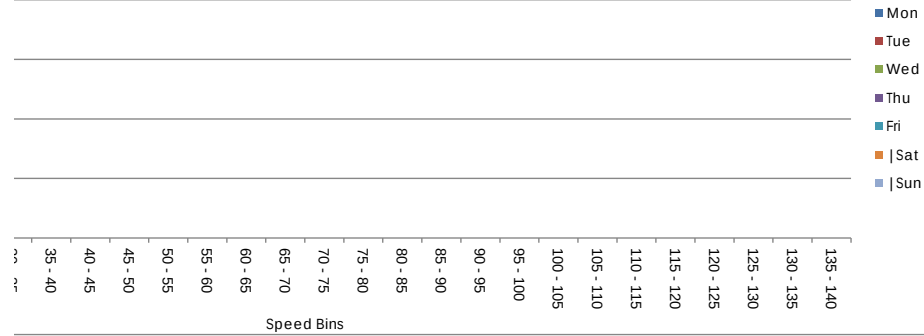

# ATC VEHICLE CATEGORIES

| Axes      | Groups | Description                                                           | Class |    | Parameters                                                  | Dominant Vehicle                                                                      | Aggregate  |
|-----------|--------|-----------------------------------------------------------------------|-------|----|-------------------------------------------------------------|---------------------------------------------------------------------------------------|------------|
| 2         | 1 or 2 | Very Short - Bicycle or Motorcycle                                    | MC    | 1  | d(1)<1.7m & axles=2                                         |                                                                                       | 1 (Light)  |
| 2         | 1 or 2 | Short - Sedan, Wagon, 4WD, Utility, Light Van                         | SV    | 2  | d(1)>=1.7m, d(1)<=3.2m & axles=2                            |    |            |
| 3, 4 or 5 | 3      | Short Towing - Trailer, Caravan, Boat, etc.                           | SVT   | 3  | groups=3, d(1)>=2.1m, d(1)<=3.2m, d(2)>=2.1m & axles=3,4,5  |    |            |
| 2         | 2      | Two axle truck or Bus                                                 | TB2   | 4  | d(1)>3.2m & axles=2                                         |    | 2 (Medium) |
| 3         | 2      | Three axle truck or Bus                                               | TB3   | 5  | axles=3 & groups=2                                          |    |            |
| >3        | 2      | Four axle truck                                                       | T4    | 6  | axles>3 & groups=2                                          |    |            |
| 3         | 3      | Three axle articulated vehicle or Rigid vehicle and trailer           | ART3  | 7  | d(1)>3.2m, axles=3 & groups=3                               |    | 3 (Heavy)  |
| 4         | >2     | Four axle articulated vehicle or Rigid vehicle and trailer            | ART4  | 8  | d(2)<2.1m or d(1)<2.1m or d(1)>3.2m<br>axles = 4 & groups>2 |    |            |
| 5         | >2     | Five axle articulated vehicle or Rigid vehicle and trailer            | ART5  | 9  | d(2)<2.1m or d(1)<2.1m or d(1)>3.2m<br>axles=5 & groups>2   |  |            |
| >=6       | >2     | Six (or more) axle articulated vehicle or Rigid vehicle and trailer   | ART6  | 10 | axles=6 & groups>2 or axles>6 & groups=3                    |  |            |
| >6        | 4      | B-Double or Heavy truck and trailer                                   | BD    | 11 | groups=4 & axles>6                                          |  |            |
| >6        | >=5    | Double or triple road train or Heavy truck and two (or more) trailers | DRT   | 12 | groups>=5 & axles>6                                         |  |            |

Calculation Reference: AUDIT-228601-220524-0521

## TRIP RATE CALCULATION SELECTION PARAMETERS:

Land Use : 03 - RESIDENTIAL  
 Category : A - HOUSES PRIVATELY OWNED  
 TOTAL VEHICLES

Selected regions and areas:

|    |                                |        |
|----|--------------------------------|--------|
| 02 | SOUTH EAST                     |        |
|    | HC HAMPSHIRE                   | 1 days |
|    | KC KENT                        | 1 days |
| 03 | SOUTH WEST                     |        |
|    | DC DORSET                      | 1 days |
|    | SM SOMERSET                    | 3 days |
| 04 | EAST ANGLIA                    |        |
|    | NF NORFOLK                     | 2 days |
|    | SF SUFFOLK                     | 1 days |
| 06 | WEST MIDLANDS                  |        |
|    | SH SHROPSHIRE                  | 1 days |
|    | ST STAFFORDSHIRE               | 1 days |
|    | WK WARWICKSHIRE                | 1 days |
| 07 | YORKSHIRE & NORTH LINCOLNSHIRE |        |
|    | NY NORTH YORKSHIRE             | 1 days |
| 08 | NORTH WEST                     |        |
|    | CH CHESHIRE                    | 3 days |
|    | LC LANCASHIRE                  | 1 days |
| 09 | NORTH                          |        |
|    | TW TYNE & WEAR                 | 1 days |
| 11 | SCOTLAND                       |        |
|    | HI HIGHLAND                    | 1 days |

*This section displays the number of survey days per TRICS® sub-region in the selected set*

## Primary Filtering selection:

*This data displays the chosen trip rate parameter and its selected range. Only sites that fall within the parameter range are included in the trip rate calculation.*

Parameter: No of Dwellings  
 Actual Range: 8 to 50 (units: )  
 Range Selected by User: 5 to 50 (units: )

Parking Spaces Range: All Surveys Included

Parking Spaces per Dwelling Range: All Surveys Included

Bedrooms per Dwelling Range: All Surveys Included

Percentage of dwellings privately owned: All Surveys Included

Public Transport Provision:

Selection by: Include all surveys

Date Range: 01/01/14 to 19/11/21

*This data displays the range of survey dates selected. Only surveys that were conducted within this date range are included in the trip rate calculation.*

Selected survey days:

|           |        |
|-----------|--------|
| Monday    | 1 days |
| Tuesday   | 3 days |
| Wednesday | 5 days |
| Thursday  | 4 days |
| Friday    | 6 days |

*This data displays the number of selected surveys by day of the week.*

Selected survey types:

|                       |         |
|-----------------------|---------|
| Manual count          | 19 days |
| Directional ATC Count | 0 days  |

*This data displays the number of manual classified surveys and the number of unclassified ATC surveys, the total adding up to the overall number of surveys in the selected set. Manual surveys are undertaken using staff, whilst ATC surveys are undertaking using machines.*

Selected Locations:

*This data displays the number of surveys per main location category within the selected set. The main location categories consist of Free Standing, Edge of Town, Suburban Area, Neighbourhood Centre, Edge of Town Centre, Town Centre and Not Known.*

Selected Location Sub Categories:

|                  |    |
|------------------|----|
| Residential Zone | 13 |
| Village          | 5  |
| No Sub Category  | 1  |

*This data displays the number of surveys per location sub-category within the selected set. The location sub-categories consist of Commercial Zone, Industrial Zone, Development Zone, Residential Zone, Retail Zone, Built-Up Zone, Village, Out of Town, High Street and No Sub Category.*

Secondary Filtering selection:

Use Class:

|    |         |
|----|---------|
| C3 | 19 days |
|----|---------|

*This data displays the number of surveys per Use Class classification within the selected set. The Use Classes Order 2005 has been used for this purpose, which can be found within the Library module of TRICS®.*

Population within 500m Range:

All Surveys Included

Population within 1 mile:

|                  |        |
|------------------|--------|
| 1,000 or Less    | 1 days |
| 1,001 to 5,000   | 4 days |
| 5,001 to 10,000  | 5 days |
| 10,001 to 15,000 | 4 days |
| 15,001 to 20,000 | 3 days |
| 20,001 to 25,000 | 2 days |

*This data displays the number of selected surveys within stated 1-mile radii of population.*

Population within 5 miles:

|                    |        |
|--------------------|--------|
| 5,001 to 25,000    | 1 days |
| 25,001 to 50,000   | 3 days |
| 50,001 to 75,000   | 5 days |
| 75,001 to 100,000  | 5 days |
| 125,001 to 250,000 | 3 days |
| 250,001 to 500,000 | 2 days |

*This data displays the number of selected surveys within stated 5-mile radii of population.*

Car ownership within 5 miles:

|            |         |
|------------|---------|
| 0.6 to 1.0 | 4 days  |
| 1.1 to 1.5 | 14 days |
| 1.6 to 2.0 | 1 days  |

*This data displays the number of selected surveys within stated ranges of average cars owned per residential dwelling, within a radius of 5-miles of selected survey sites.*

Travel Plan:

|     |         |
|-----|---------|
| Yes | 5 days  |
| No  | 14 days |

*This data displays the number of surveys within the selected set that were undertaken at sites with Travel Plans in place, and the number of surveys that were undertaken at sites without Travel Plans.*

PTAL Rating:

|                 |         |
|-----------------|---------|
| No PTAL Present | 19 days |
|-----------------|---------|

*This data displays the number of selected surveys with PTAL Ratings.*

LIST OF SITES relevant to selection parameters

|   |   |                          |            |                     |
|---|---|--------------------------|------------|---------------------|
| 1 | CH-03-A-09<br>GREYSTOKE ROAD<br>MACCLESFIELD<br>HURDSFIELD<br>Edge of Town<br>Residential Zone<br>Total No of Dwellings: 24<br>Survey date: MONDAY 24/11/14                      | TERRACED HOUSES          | CHESHIRE   | Survey Type: MANUAL |
| 2 | CH-03-A-10<br>MEADOW DRIVE<br>NORTHWICH<br>BARNTON<br>Edge of Town<br>Residential Zone<br>Total No of Dwellings: 40<br>Survey date: TUESDAY 04/06/19                             | SEMI-DETACHED & TERRACED | CHESHIRE   | Survey Type: MANUAL |
| 3 | CH-03-A-11<br>LONDON ROAD<br>NORTHWICH<br>LEFTWICH<br>Suburban Area (PPS6 Out of Centre)<br>Residential Zone<br>Total No of Dwellings: 24<br>Survey date: THURSDAY 06/06/19      | TOWN HOUSES              | CHESHIRE   | Survey Type: MANUAL |
| 4 | DC-03-A-09<br>A350<br>SHAFTESBURY<br><br>Edge of Town<br>No Sub Category<br>Total No of Dwellings: 50<br>Survey date: FRIDAY 19/11/21                                            | MIXED HOUSES             | DORSET     | Survey Type: MANUAL |
| 5 | HC-03-A-22<br>BOW LAKE GARDENS<br>NEAR EASTLEIGH<br>BISHOPSTOKE<br>Edge of Town<br>Residential Zone<br>Total No of Dwellings: 40<br>Survey date: WEDNESDAY 31/10/18              | MIXED HOUSES             | HAMPSHIRE  | Survey Type: MANUAL |
| 6 | HI-03-A-14<br>KING BRUDE ROAD<br>INVERNESS<br>SCORGUIE<br>Suburban Area (PPS6 Out of Centre)<br>Residential Zone<br>Total No of Dwellings: 40<br>Survey date: WEDNESDAY 23/03/16 | SEMI-DETACHED & TERRACED | HIGHLAND   | Survey Type: MANUAL |
| 7 | KC-03-A-05<br>ROCHESTER ROAD<br>NEAR CHATHAM<br>BURHAM<br>Neighbourhood Centre (PPS6 Local Centre)<br>Village<br>Total No of Dwellings: 8<br>Survey date: FRIDAY 22/09/17        | DETACHED & SEMI-DETACHED | KENT       | Survey Type: MANUAL |
| 8 | LC-03-A-31<br>GREENSIDE<br>PRESTON<br>COTTAM<br>Edge of Town<br>Residential Zone<br>Total No of Dwellings: 32<br>Survey date: FRIDAY 17/11/17                                    | DETACHED HOUSES          | LANCASHIRE | Survey Type: MANUAL |

LIST OF SITES relevant to selection parameters (Cont.)

|    |   |                          |                     |                 |
|----|---|--------------------------|---------------------|-----------------|
| 9  | NF-03-A-03<br>HALING WAY<br>THETFORD                                                                                                  | DETACHED HOUSES          |                     | NORFOLK         |
|    | Edge of Town<br>Residential Zone<br>Total No of Dwellings:                                                                            | 10                       |                     |                 |
|    | Survey date: WEDNESDAY   | 16/09/15                 | Survey Type: MANUAL |                 |
| 10 | NF-03-A-05<br>HEATH DRIVE<br>HOLT   | MIXED HOUSES             |                     | NORFOLK         |
|    | Edge of Town<br>Residential Zone<br>Total No of Dwellings:                                                                            | 40                       |                     |                 |
|    | Survey date: THURSDAY   | 19/09/19                 | Survey Type: MANUAL |                 |
| 11 | NY-03-A-13<br>CATTERICK ROAD<br>CATTERICK GARRISON<br>OLD HOSPITAL COMPOUND<br>Suburban Area (PPS6 Out of Centre)<br>Residential Zone | TERRACED HOUSES          |                     | NORTH YORKSHIRE |
|    | Total No of Dwellings:   | 10                       |                     |                 |
|    | Survey date: WEDNESDAY   | 10/05/17                 | Survey Type: MANUAL |                 |
| 12 | SF-03-A-06<br>BURY ROAD<br>KENTFORD                                                                                                   | DETACHED & SEMI-DETACHED |                     | SUFFOLK         |
|    | Neighbourhood Centre (PPS6 Local Centre)<br>Village<br>Total No of Dwellings:                                                         | 38                       |                     |                 |
|    | Survey date: FRIDAY   | 22/09/17                 | Survey Type: MANUAL |                 |
| 13 | SH-03-A-06<br>ELLESMERE ROAD<br>SHREWSBURY                                                                                            | BUNGALOWS                |                     | SHROPSHIRE      |
|    | Edge of Town<br>Residential Zone<br>Total No of Dwellings:                                                                            | 16                       |                     |                 |
|    | Survey date: THURSDAY   | 22/05/14                 | Survey Type: MANUAL |                 |
| 14 | SM-03-A-01<br>WEMBDON ROAD<br>BRIDGWATER<br>NORTHFIELD<br>Edge of Town<br>Residential Zone                                            | DETACHED & SEMI          |                     | SOMERSET        |
|    | Total No of Dwellings:   | 33                       |                     |                 |
|    | Survey date: THURSDAY   | 24/09/15                 | Survey Type: MANUAL |                 |
| 15 | SM-03-A-02<br>HYDE LANE<br>NEAR TAUNTON<br>CREECH SAINT MICHAEL<br>Neighbourhood Centre (PPS6 Local Centre)<br>Village                | MIXED HOUSES             |                     | SOMERSET        |
|    | Total No of Dwellings:   | 42                       |                     |                 |
|    | Survey date: TUESDAY   | 25/09/18                 | Survey Type: MANUAL |                 |
| 16 | SM-03-A-03<br>HYDE LANE<br>NEAR TAUNTON<br>CREECH ST MICHAEL<br>Neighbourhood Centre (PPS6 Local Centre)<br>Village                   | MIXED HOUSES             |                     | SOMERSET        |
|    | Total No of Dwellings:   | 41                       |                     |                 |
|    | Survey date: TUESDAY   | 25/09/18                 | Survey Type: MANUAL |                 |
| 17 | ST-03-A-08<br>SILKMORE CRESCENT<br>STAFFORD<br>MEADOWCROFT PARK<br>Edge of Town<br>Residential Zone                                   | DETACHED HOUSES          |                     | STAFFORDSHIRE   |
|    | Total No of Dwellings:   | 26                       |                     |                 |
|    | Survey date: WEDNESDAY   | 22/11/17                 | Survey Type: MANUAL |                 |

LIST OF SITES relevant to selection parameters (Cont.)

|    |                                          |                 |                     |
|----|------------------------------------------|-----------------|---------------------|
| 18 | TW-03-A-03                               | MIXED HOUSES    | TYNE & WEAR         |
|    | STATION ROAD                             |                 |                     |
|    | NEAR NEWCASTLE                           |                 |                     |
|    | BACKWORTH                                |                 |                     |
|    | Neighbourhood Centre (PPS6 Local Centre) |                 |                     |
|    | Village                                  |                 |                     |
|    | Total No of Dwellings:                   | 33              |                     |
|    | Survey date: FRIDAY                      | 13/11/15        | Survey Type: MANUAL |
| 19 | WK-03-A-04                               | DETACHED HOUSES | WARWICKSHIRE        |
|    | DALEHOUSE LANE                           |                 |                     |
|    | KENILWORTH                               |                 |                     |
|    | Edge of Town                             |                 |                     |
|    | Residential Zone                         |                 |                     |
|    | Total No of Dwellings:                   | 49              |                     |
|    | Survey date: FRIDAY                      | 27/09/19        | Survey Type: MANUAL |

This section provides a list of all survey sites and days in the selected set. For each individual survey site, it displays a unique site reference code and site address, the selected trip rate calculation parameter and its value, the day of the week and date of each survey, and whether the survey was a manual classified count or an ATC count.

MANUALLY DESELECTED SITES

| Site Ref   | Reason for Deselection                         |
|------------|------------------------------------------------|
| BD-03-A-03 | Survey undertaken during COVID-19 restrictions |
| CA-03-A-05 | Higher level of public transport               |
| CA-03-A-07 | Survey undertaken during COVID-19 restrictions |
| CB-03-A-05 | Close to train station                         |
| CH-03-A-12 | Survey undertaken during COVID-19 restrictions |
| DC-03-A-08 | Higher level of public transport               |
| DH-03-A-01 | Higher level of public transport               |
| DV-03-A-01 | Close to town centre                           |
| ES-03-A-06 | Survey undertaken during COVID-19 restrictions |
| GM-03-A-11 | Higher level of public transport               |
| GS-03-A-02 | Survey undertaken during COVID-19 restrictions |
| HC-03-A-21 | Higher level of public transport               |
| HF-03-A-04 | Survey undertaken during COVID-19 restrictions |
| KC-03-A-09 | Survey undertaken during COVID-19 restrictions |
| LN-03-A-04 | Close to town centre                           |
| NR-03-A-02 | Survey undertaken during COVID-19 restrictions |
| NR-03-A-03 | Survey undertaken during COVID-19 restrictions |
| NT-03-A-08 | Higher level of public transport               |
| NY-03-A-12 | Close to train station                         |
| PS-03-A-01 | Close to town centre                           |
| PS-03-A-02 | Close to town centre                           |
| SF-03-A-05 | Higher level of public transport               |
| SF-03-A-08 | Survey undertaken during COVID-19 restrictions |
| ST-03-A-06 | Higher level of public transport               |
| SY-03-A-02 | Survey undertaken during COVID-19 restrictions |
| SY-03-A-03 | Survey undertaken during COVID-19 restrictions |
| VG-03-A-01 | Higher level of public transport               |
| WK-03-A-03 | Higher level of public transport               |
| WL-03-A-02 | Higher level of public transport               |
| WM-03-A-04 | Close to city centre                           |
| WO-03-A-07 | Survey undertaken during COVID-19 restrictions |
| WY-03-A-01 | Higher level of public transport               |

TRIP RATE for Land Use 03 - RESIDENTIAL/A - HOUSES PRIVATELY OWNED

TOTAL VEHICLES

Calculation factor: 1 DWELLS

BOLD print indicates peak (busiest) period

| Time Range    | ARRIVALS |             |           | DEPARTURES |             |           | TOTALS   |             |           |
|---------------|----------|-------------|-----------|------------|-------------|-----------|----------|-------------|-----------|
|               | No. Days | Ave. DWELLS | Trip Rate | No. Days   | Ave. DWELLS | Trip Rate | No. Days | Ave. DWELLS | Trip Rate |
| 00:00 - 01:00 |          |             |           |            |             |           |          |             |           |
| 01:00 - 02:00 |          |             |           |            |             |           |          |             |           |
| 02:00 - 03:00 |          |             |           |            |             |           |          |             |           |
| 03:00 - 04:00 |          |             |           |            |             |           |          |             |           |
| 04:00 - 05:00 |          |             |           |            |             |           |          |             |           |
| 05:00 - 06:00 |          |             |           |            |             |           |          |             |           |
| 06:00 - 07:00 |          |             |           |            |             |           |          |             |           |
| 07:00 - 08:00 | 19       | 31          | 0.092     | 19         | 31          | 0.334     | 19       | 31          | 0.426     |
| 08:00 - 09:00 | 19       | 31          | 0.163     | 19         | 31          | 0.366     | 19       | 31          | 0.529     |
| 09:00 - 10:00 | 19       | 31          | 0.153     | 19         | 31          | 0.227     | 19       | 31          | 0.380     |
| 10:00 - 11:00 | 19       | 31          | 0.149     | 19         | 31          | 0.158     | 19       | 31          | 0.307     |
| 11:00 - 12:00 | 19       | 31          | 0.148     | 19         | 31          | 0.176     | 19       | 31          | 0.324     |
| 12:00 - 13:00 | 19       | 31          | 0.186     | 19         | 31          | 0.206     | 19       | 31          | 0.392     |
| 13:00 - 14:00 | 19       | 31          | 0.171     | 19         | 31          | 0.154     | 19       | 31          | 0.325     |
| 14:00 - 15:00 | 19       | 31          | 0.190     | 19         | 31          | 0.185     | 19       | 31          | 0.375     |
| 15:00 - 16:00 | 19       | 31          | 0.272     | 19         | 31          | 0.201     | 19       | 31          | 0.473     |
| 16:00 - 17:00 | 19       | 31          | 0.287     | 19         | 31          | 0.180     | 19       | 31          | 0.467     |
| 17:00 - 18:00 | 19       | 31          | 0.357     | 19         | 31          | 0.166     | 19       | 31          | 0.523     |
| 18:00 - 19:00 | 19       | 31          | 0.252     | 19         | 31          | 0.148     | 19       | 31          | 0.400     |
| 19:00 - 20:00 |          |             |           |            |             |           |          |             |           |
| 20:00 - 21:00 |          |             |           |            |             |           |          |             |           |
| 21:00 - 22:00 |          |             |           |            |             |           |          |             |           |
| 22:00 - 23:00 |          |             |           |            |             |           |          |             |           |
| 23:00 - 24:00 |          |             |           |            |             |           |          |             |           |
| Total Rates:  |          |             | 2.420     |            |             | 2.501     |          |             | 4.921     |

This section displays the trip rate results based on the selected set of surveys and the selected count type (shown just above the table). It is split by three main columns, representing arrivals trips, departures trips, and total trips (arrivals plus departures). Within each of these main columns are three sub-columns. These display the number of survey days where count data is included (per time period), the average value of the selected trip rate calculation parameter (per time period), and the trip rate result (per time period). Total trip rates (the sum of the column) are also displayed at the foot of the table.

To obtain a trip rate, the average (mean) trip rate parameter value (TRP) is first calculated for all selected survey days that have count data available for the stated time period. The average (mean) number of arrivals, departures or totals (whichever applies) is also calculated (COUNT) for all selected survey days that have count data available for the stated time period. Then, the average count is divided by the average trip rate parameter value, and multiplied by the stated calculation factor (shown just above the table and abbreviated here as FACT). So, the method is:  $COUNT/TRP*FACT$ . Trip rates are then rounded to 3 decimal places.

The survey data, graphs and all associated supporting information, contained within the TRICS Database are published by TRICS Consortium Limited ("the Company") and the Company claims copyright and database rights in this published work. The Company authorises those who possess a current TRICS licence to access the TRICS Database and copy the data contained within the TRICS Database for the licence holders' use only. Any resulting copy must retain all copyrights and other proprietary notices, and any disclaimer contained thereon.

The Company accepts no responsibility for loss which may arise from reliance on data contained in the TRICS Database. [No warranty of any kind, express or implied, is made as to the data contained in the TRICS Database.]

#### Parameter summary

|                                               |                     |
|-----------------------------------------------|---------------------|
| Trip rate parameter range selected:           | 8 - 50 (units: )    |
| Survey date range:                            | 01/01/14 - 19/11/21 |
| Number of weekdays (Monday-Friday):           | 19                  |
| Number of Saturdays:                          | 0                   |
| Number of Sundays:                            | 0                   |
| Surveys automatically removed from selection: | 2                   |
| Surveys manually removed from selection:      | 32                  |

This section displays a quick summary of some of the data filtering selections made by the TRICS® user. The trip rate calculation parameter range of all selected surveys is displayed first, followed by the range of minimum and maximum survey dates selected by the user. Then, the total number of selected weekdays and weekend days in the selected set of surveys are shown. Finally, the number of survey days that have been manually removed from the selected set outside of the standard filtering procedure are displayed.