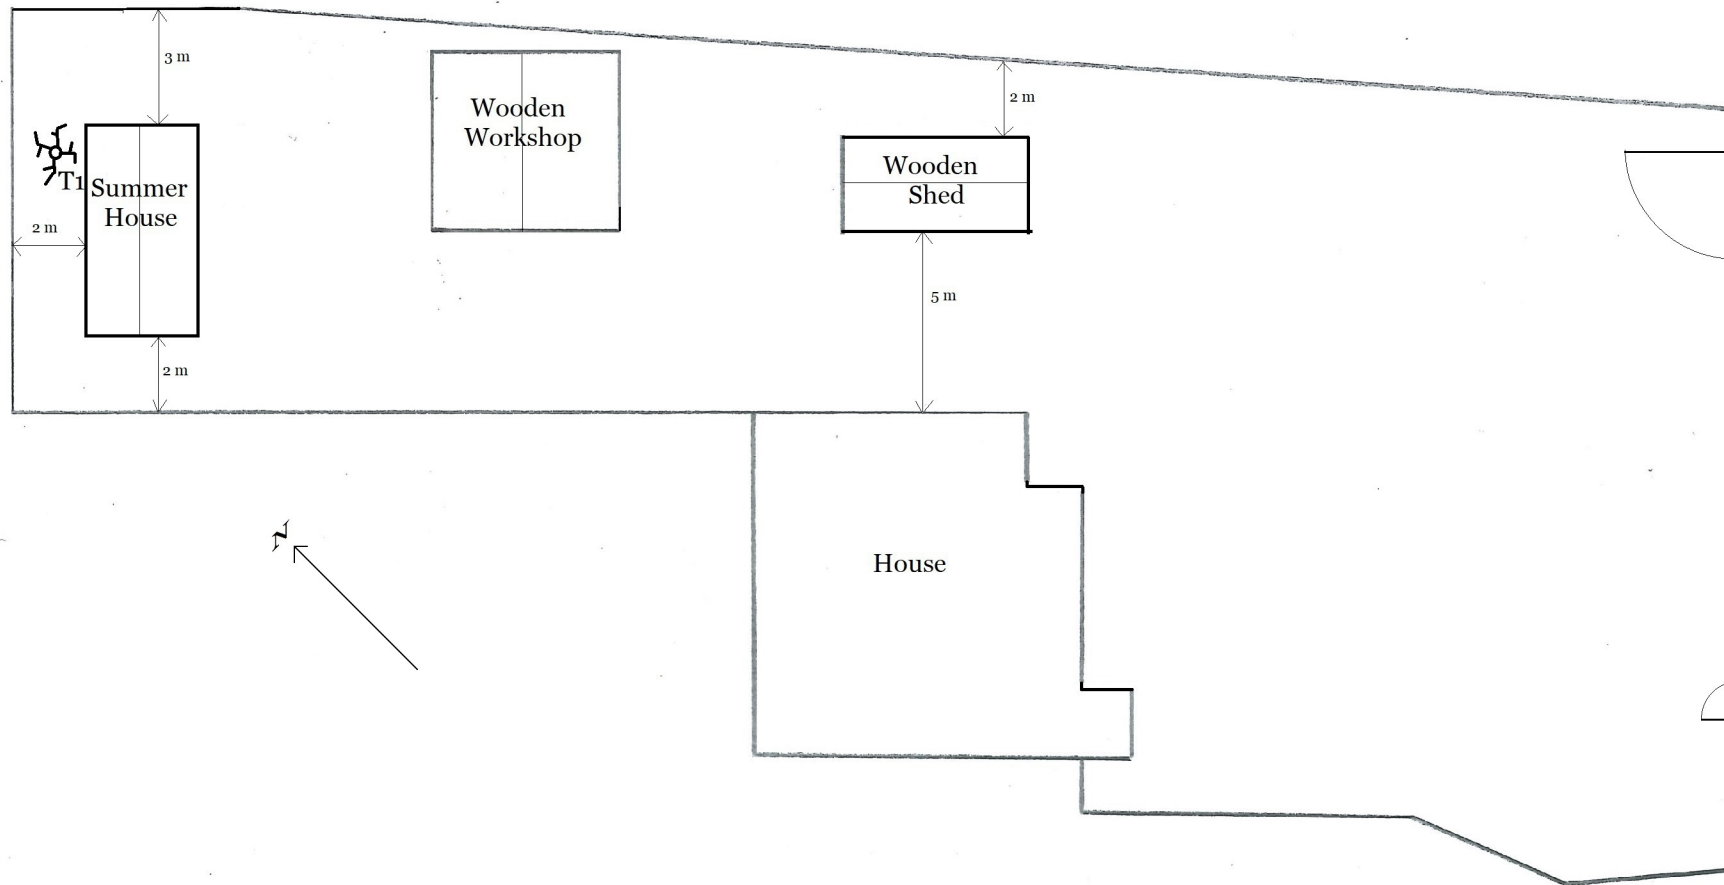


Flat Rat Cottage, 40 Hill Corner Road, SN15 1DX
Application Reference: PP-14465854
Scale: 1:200 @ A4 10 November 2025
Drawing 02: Proposed site plan