



Site Plan Proposed - (Updated)

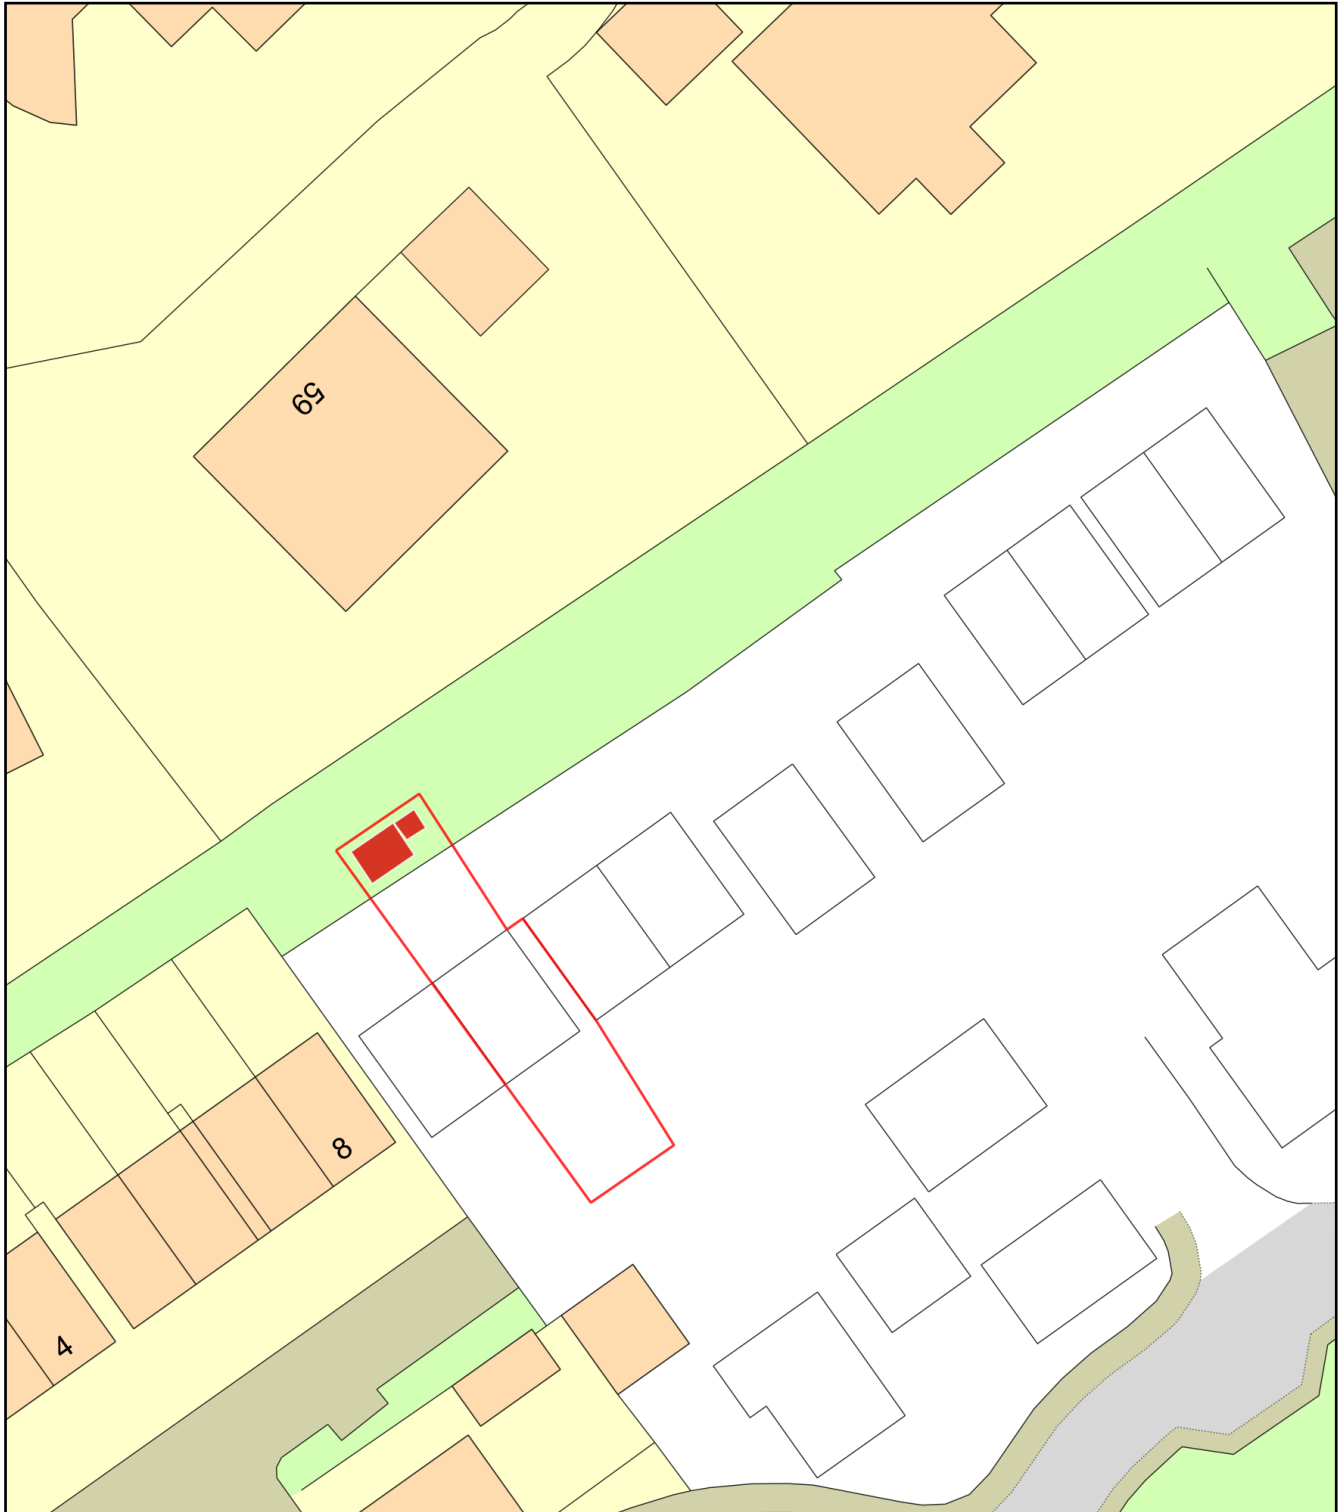

0 20
Metres

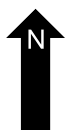

Plan Produced for: Plot 17 Marleberg Grange

Date Produced: 13 Nov 2025

Plan Reference Number: TQRQM25264141548880

Scale: 1:500 @ A4