
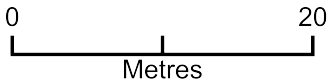


Site Plan (Updated)

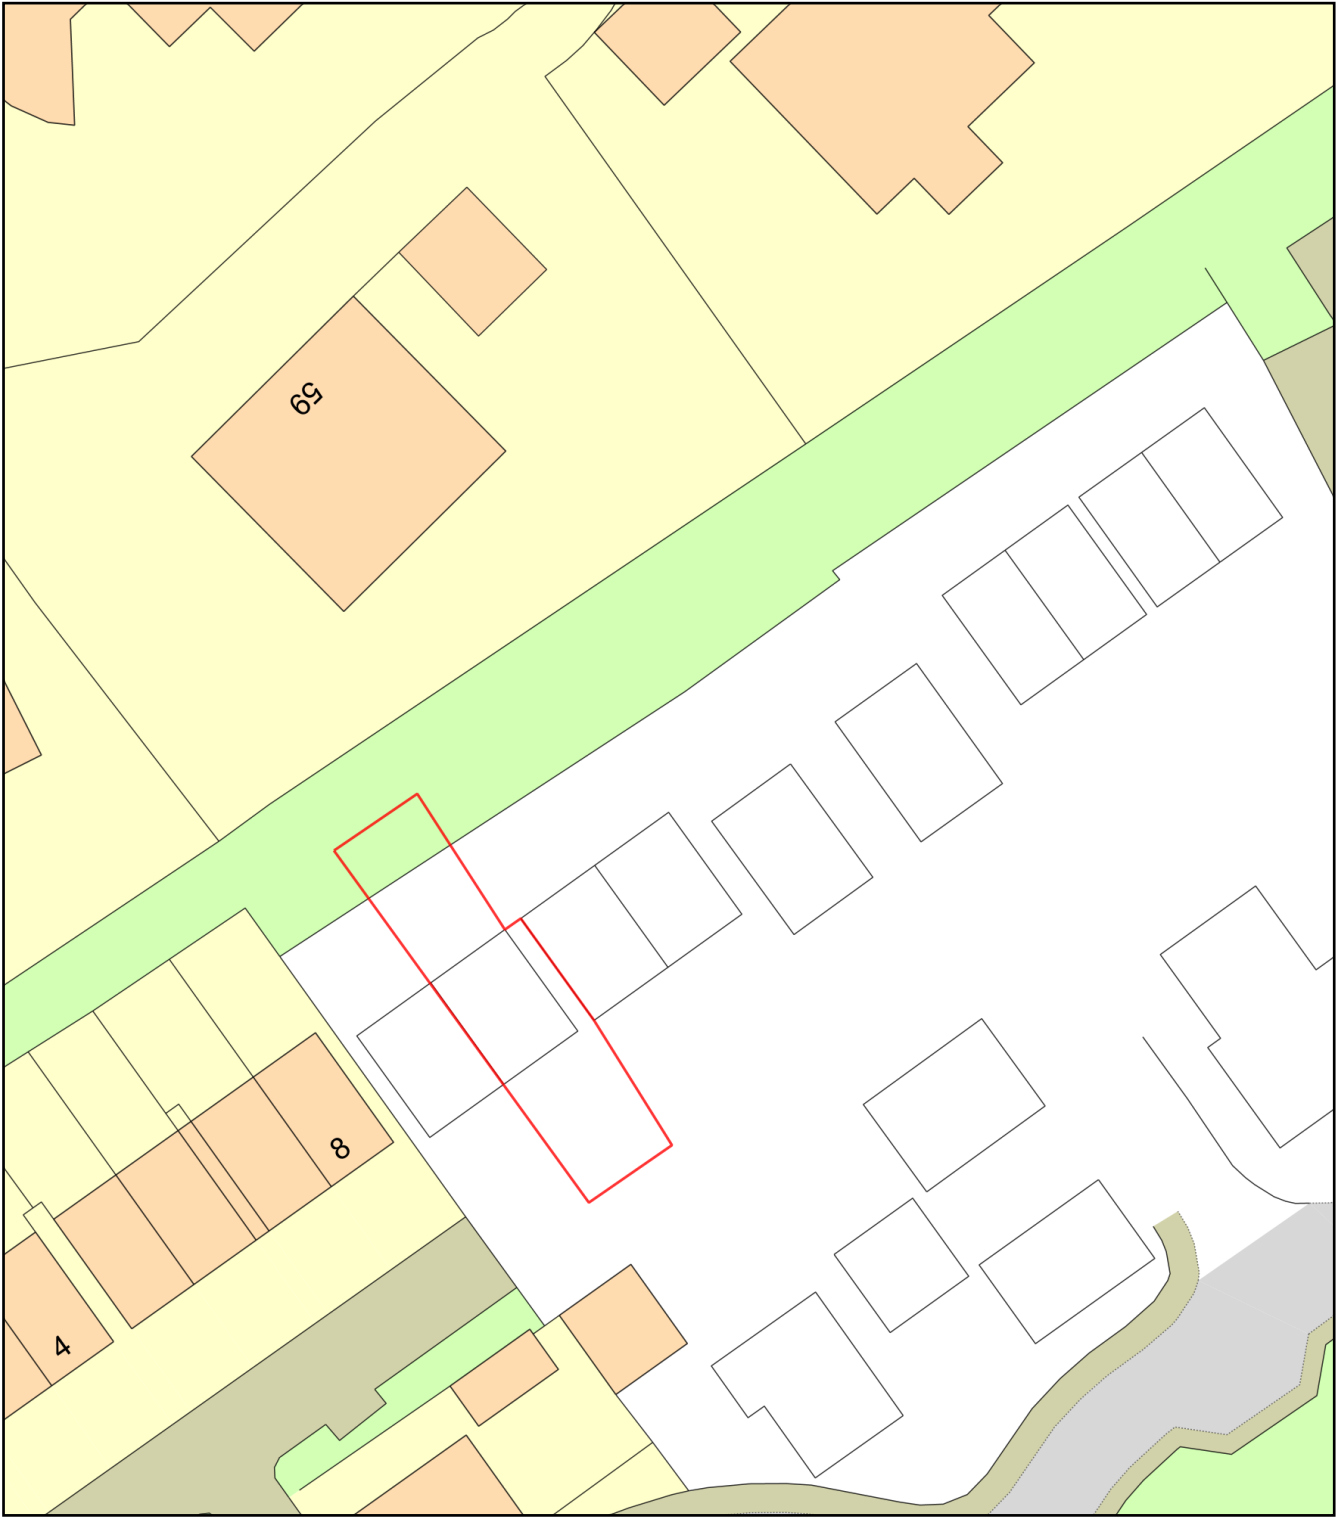

Plan Produced for: Plot 17 Marleberg Grange
Date Produced: 13 Nov 2025
Plan Reference Number: TQRQM25264141548880
Scale: 1:500 @ A4