


KEY

- Site Boundary: 48,067m²
- Red line boundary: 2,243.61m²
- Disused Outbuildings:
 - A=Shed
 - B=Garage
 - C=Shed

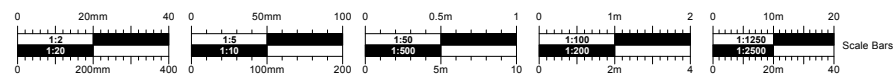

PLANNING

No.	Date	Dr/Ch	Revision Notes
A	25/09/2025		Red line amended.

Project Title
Springfields School
Project Client
Wiltshire Council
Suitability
Code - Description
.

Sheet Scale: 1:500 @ A3
Date: 03/04/2025
Drawn By: HG
Reviewed By: PR

Copyright. Check all dimensions on site. .
This drawing is only to be used on the site for which designed.

Sheet No.
Project ID - Originator - Volume - Level - Type - Role - Number
2135A-CMS-XX-XX-DR-A-PL01
Sheet Title
Existing Site Plan

26 Martingate, Corsham, Wiltshire, SN13 0HL, Web: www.cms-group.co, Tel: 01249 701333

Rev
A

CMS
Architects