


Scale- 1:50

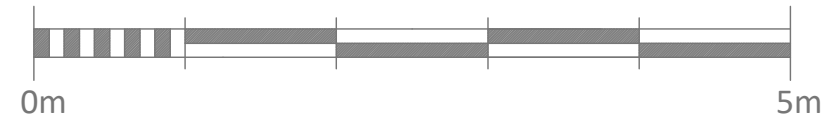

North Elevation
As Proposed - Scale 1:50

As Proposed

St John the Baptist Church
Foxham

CHEDBURN • CODD
CONSERVATION ARCHITECTS
Historic Building Consultants

Glove Factory Studios, 1 Brook Lane, Holt,
Bradford-on-Avon, Wiltshire BA14 6RL
T: 01225 859999 www.chedburn.com e: chedburn@chedburn.com

A 28.10.25 - Planning Issue		
Project	St John the Baptist Church Foxham	
Drawing	North Elevation As Proposed	
Stage	Planning	
Drawing No.	Scale	Date
2208/21a	1:50 @ A2	Oct 2025