

Bugley Barton Farm,
Victoria Road,




Warminster

House Type Pack


ISSUE:
All Intellectual Property Rights (including but not limited to copyright) subsisting in or arising out of this drawing and the building works depicted are owned by Pegasus Planning Group Ltd (Pegasus Group) and may not be copied, adapted, disseminated, redistributed, reproduced and/or otherwise used without a written licence. Pegasus Group accepts no liability for any use of this drawing other than for its original purpose and by the original client except in circumstances where approval has been provided by Pegasus Group in writing. Use only written dimensions. Drawing prepared for planning application purposes only. Do not scale (or use) for construction, sales or any other purpose. Any queries to be reported to Pegasus Group for clarification. Copyright © Pegasus Planning Group Limited (2025). Use of this drawing is subject to the terms & conditions available at www.pegasusgroup.co.uk/terms-conditions




FRONT ELEVATION

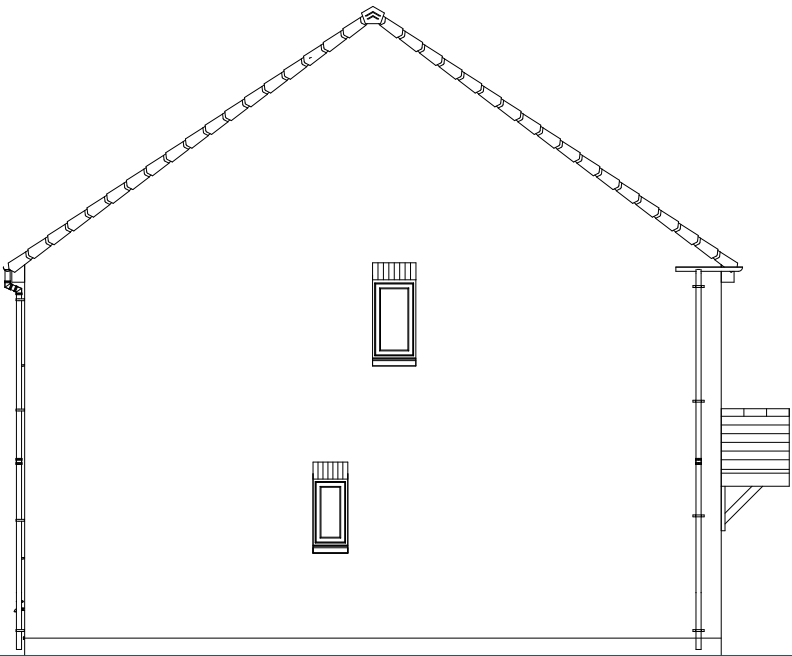


SIDE ELEVATION

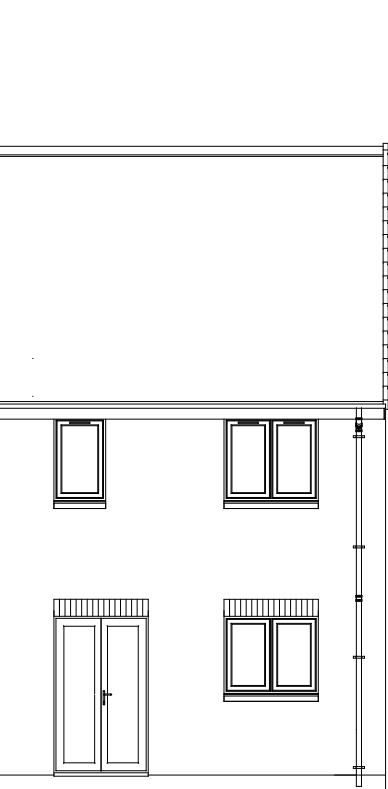


REAR ELEVATION

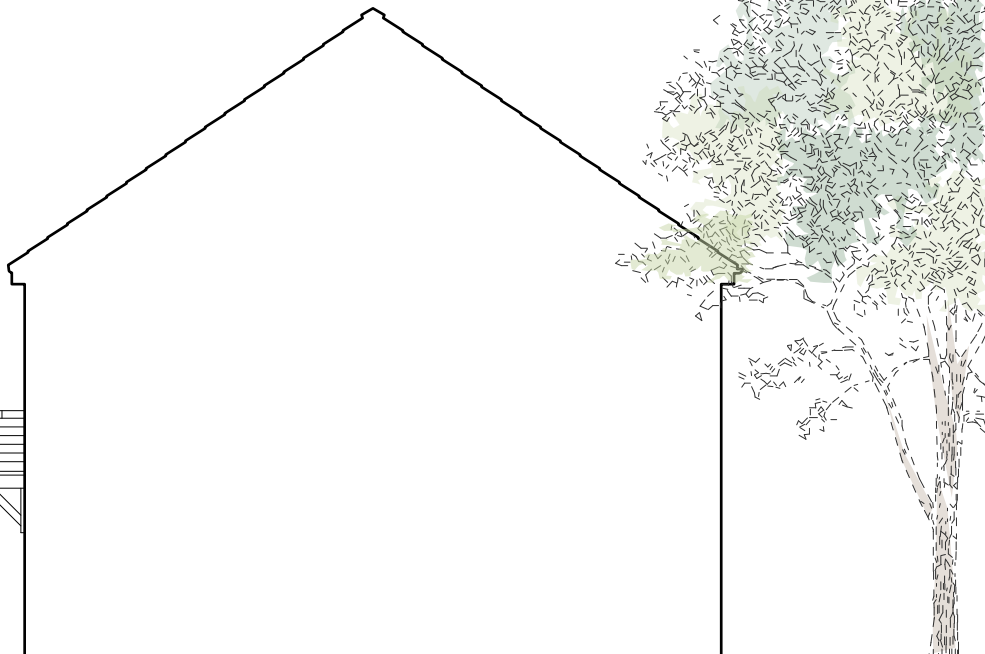

SIDE ELEVATION

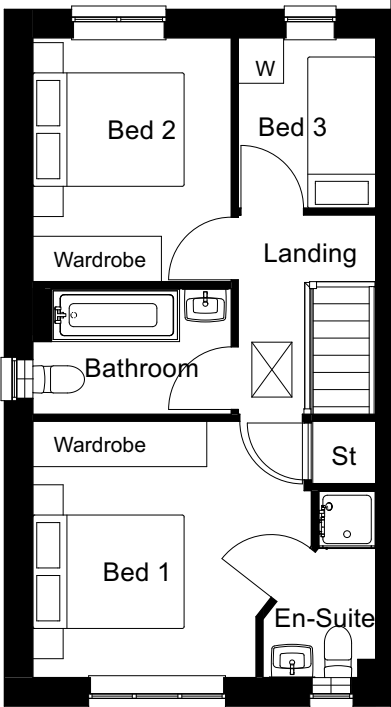

FIRST FLOOR

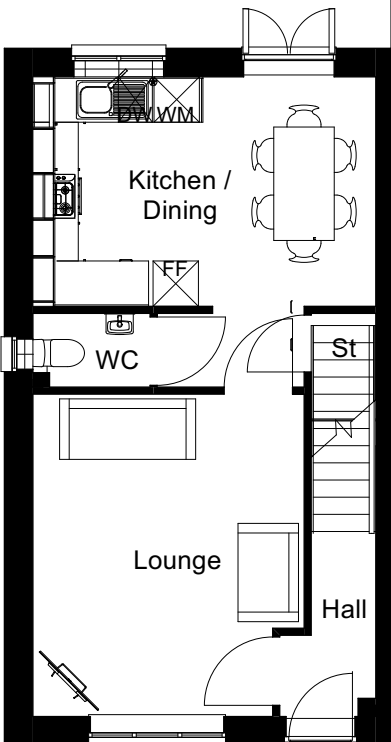

GROUND FLOOR

0 1 2 5m

BUGLEY BARTON FARM, VICTORIA ROAD, WARMINSTER – KIELDER BRICK


| PEGASUSGROUP.CO.UK | TEAM/DRAWN BY: FD | APPROVED BY: | DATE: 27/01/2025 | SCALE: 1:100@A3 | DRWG: P24-0579_DE___01 | CLIENT: KEEPMOAT HOMES |

PEGASUS
GROUP


ISSUE:
All Intellectual Property Rights (including but not limited to copyright) subsisting in or arising out of this drawing and the building works depicted are owned by Pegasus Planning Group Ltd (Pegasus Group) and may not be copied, adapted, disseminated, redistributed, reproduced and/or otherwise used without a written licence. Pegasus Group accepts no liability for any use of this drawing other than for its original purpose and by the original client except in circumstances where approval for use has been provided by Pegasus Group in writing. Use only written dimensions. Drawing prepared for planning application purposes only. Do not scale (or use) for construction, sales or any other purpose. Any queries to be reported to Pegasus Group for clarification. Copyright © Pegasus Planning Group Limited (2025). Use of this drawing is subject to the terms & conditions available at www.pegasusgroup.co.uk




FRONT ELEVATION

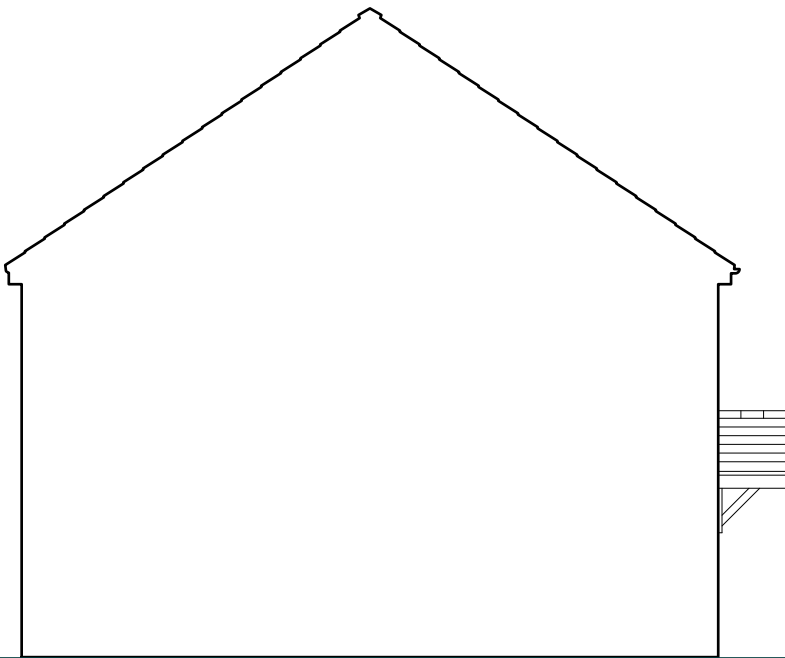


SIDE ELEVATION

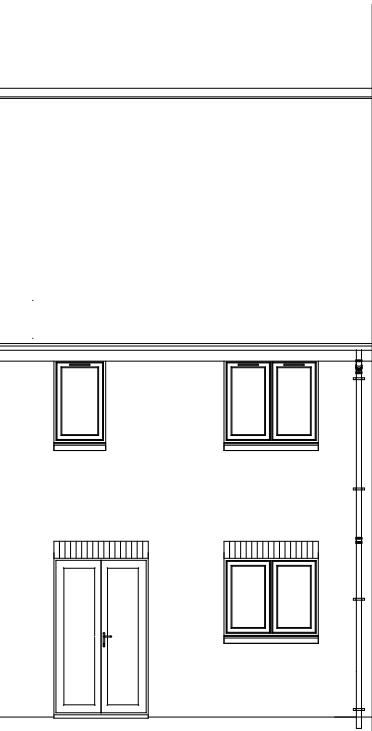


REAR ELEVATION

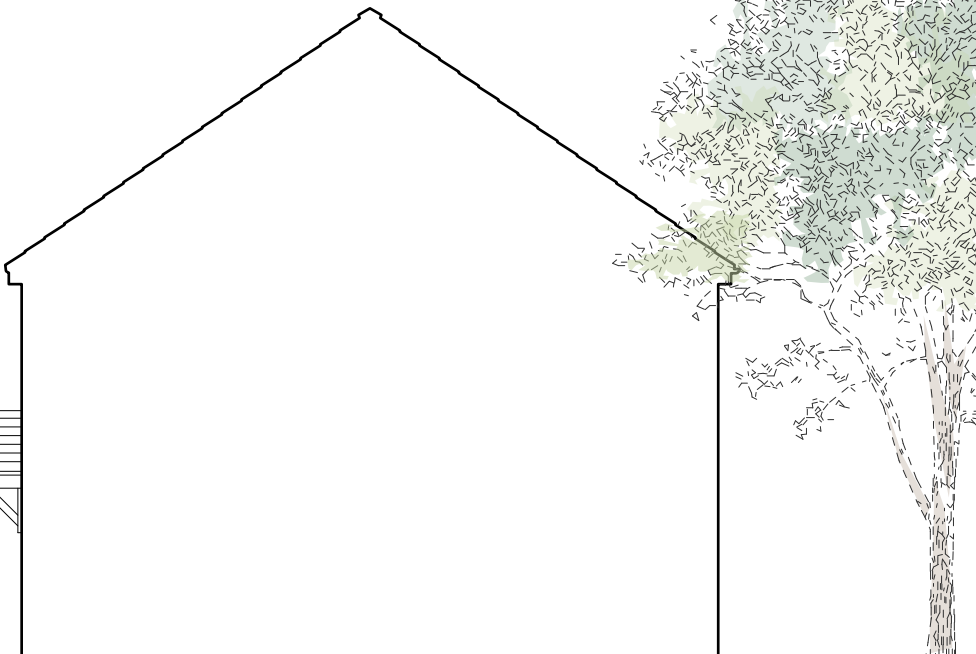

SIDE ELEVATION

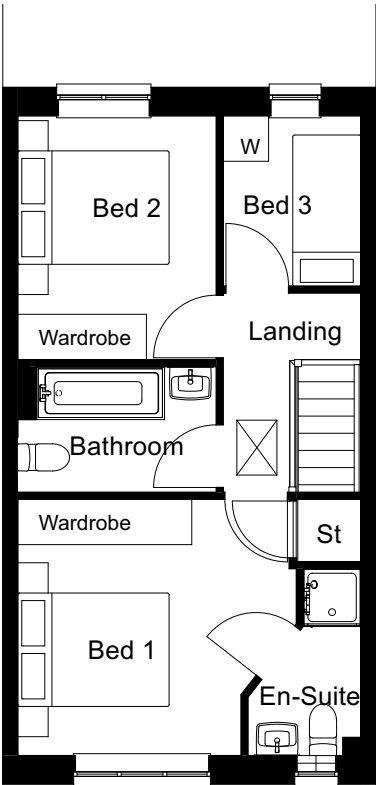

FIRST FLOOR

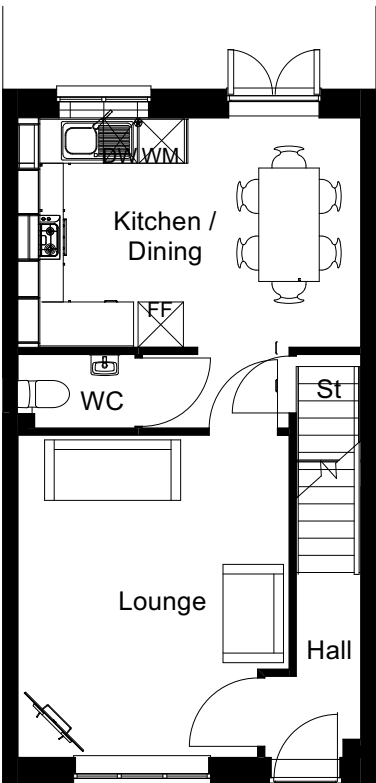


GROUND FLOOR

0 1 2 5m


ISSUE:
All Intellectual Property Rights (including but not limited to copyright) subsisting in or arising out of this drawing and the building works depicted are owned by Pegasus Planning Group Ltd (Pegasus Group) and may not be copied, adapted, disseminated, redistributed, reproduced and/or otherwise used without a written licence. Pegasus Group accepts no liability for any use of this drawing other than for its original purpose and by the original client except in circumstances where approval for use has been provided by Pegasus Group in writing. Use only written dimensions. Drawing prepared for planning application purposes only. Do not scale (or use) for construction, sales or any other purpose. Any queries to be reported to Pegasus Group for clarification. Copyright © Pegasus Planning Group Limited (2025). Use of this drawing is subject to the terms & conditions available at [pegasusgroup.co.uk](https://www.pegasusgroup.co.uk)




FRONT ELEVATION

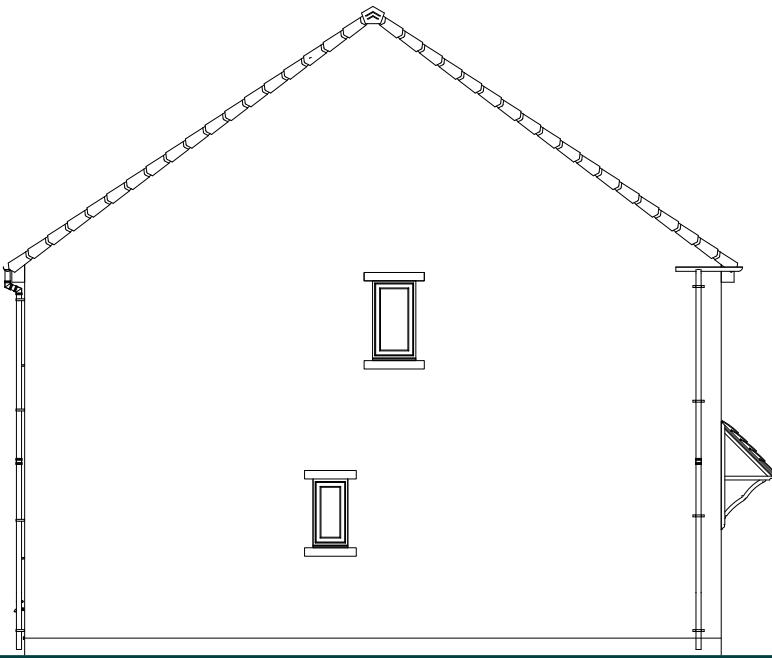

SIDE ELEVATION

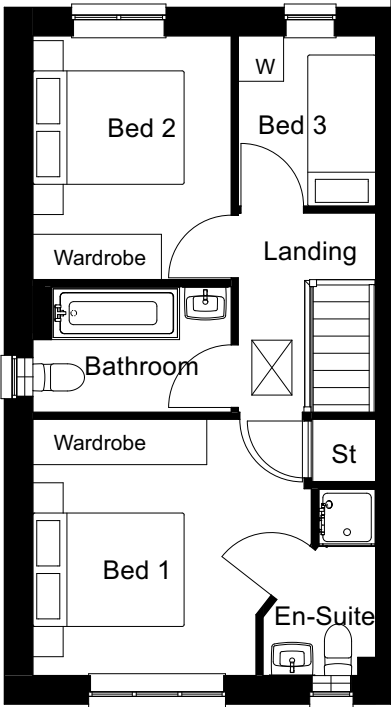


FIRST FLOOR

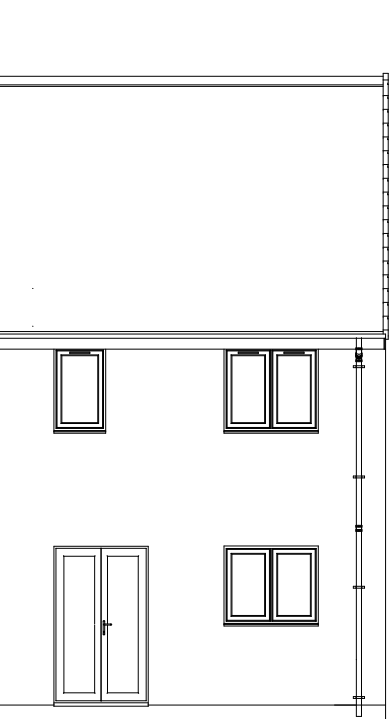

REAR ELEVATION



SIDE ELEVATION

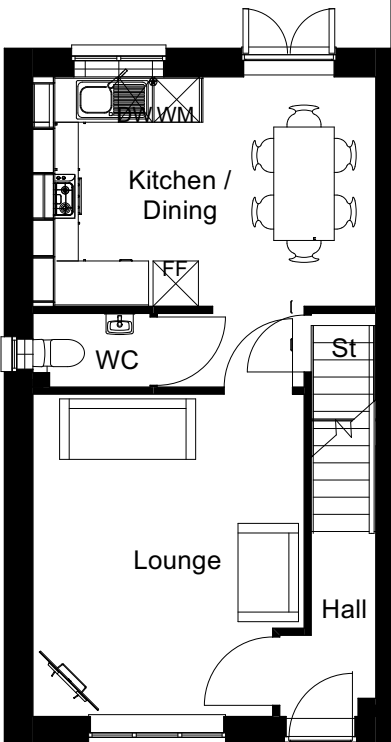


GROUND FLOOR




ISSUE:
All Intellectual Property Rights (including but not limited to copyright) subsisting in or arising out of this drawing and the building works depicted are owned by Pegasus Planning Group Ltd (Pegasus Group) and may not be copied, adapted, disseminated, redistributed, reproduced and/or otherwise used without a written licence. Pegasus Group accepts no liability for any use of this drawing other than for its original purpose and by the original client except in circumstances where approval has been provided by Pegasus Group in writing. Use only written dimensions. Drawing prepared for planning application purposes only. Do not scale (or use) for construction, sales or any other purpose. Any queries to be reported to Pegasus Group for clarification. Copyright © Pegasus Planning Group Limited (2025). Use of this drawing is subject to the terms & conditions available at pegasusgroup.co.uk



FRONT ELEVATION

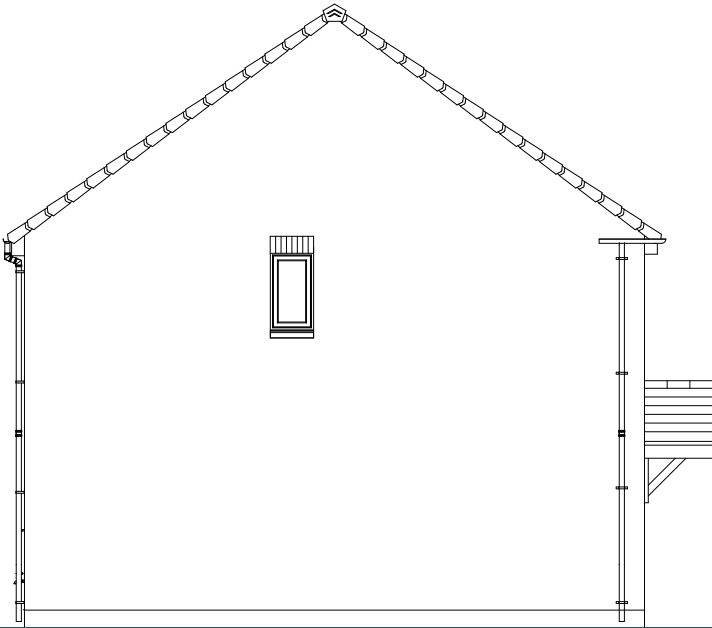

SIDE ELEVATION

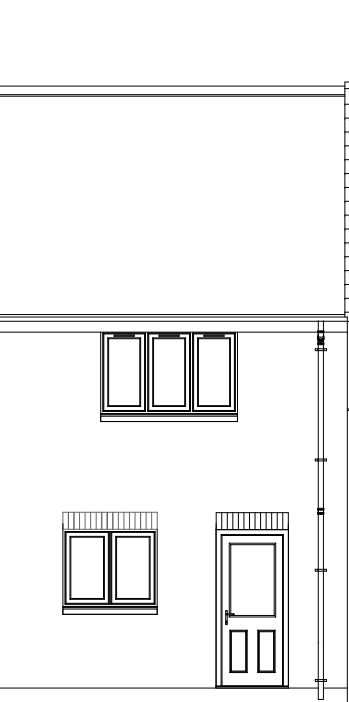


REAR ELEVATION




SIDE ELEVATION

0 1 2 5m

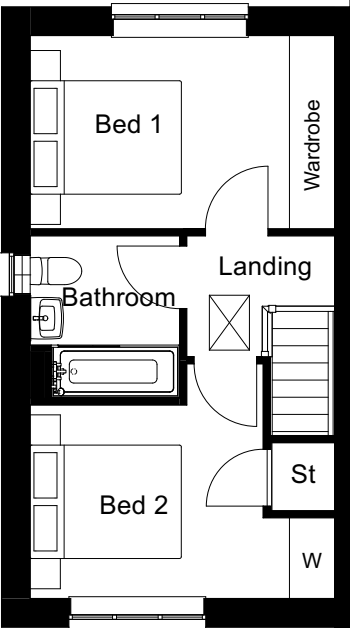

FIRST FLOOR

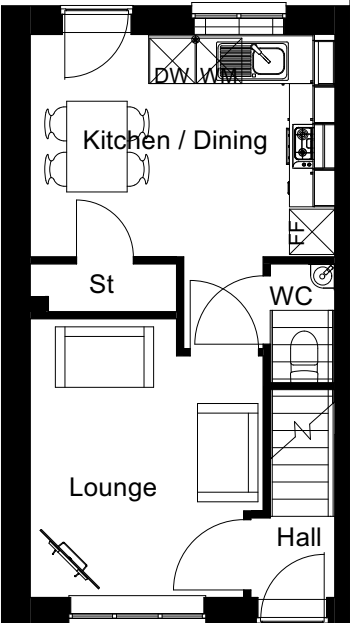


GROUND FLOOR


ISSUE:
All Intellectual Property Rights (including but not limited to copyright) subsisting in or arising out of this drawing and the building works depicted are owned by Pegasus Planning Group Ltd (Pegasus Group) and may not be copied, adapted, disseminated, redistributed, reproduced and/or otherwise used without a written licence. Pegasus Group accepts no liability for any use of this drawing other than for its original purpose and by the original client except in circumstances where approval has been provided by Pegasus Group in writing. Use only written dimensions. Drawing prepared for planning application purposes only. Do not scale (or use) for construction, sales or any other purpose. Any queries to be reported to Pegasus Group for clarification. Copyright © Pegasus Planning Group Limited (2025). Use of this drawing is subject to the terms & conditions available at [pegasusgroup.co.uk](https://www.pegasusgroup.co.uk)




FRONT ELEVATION

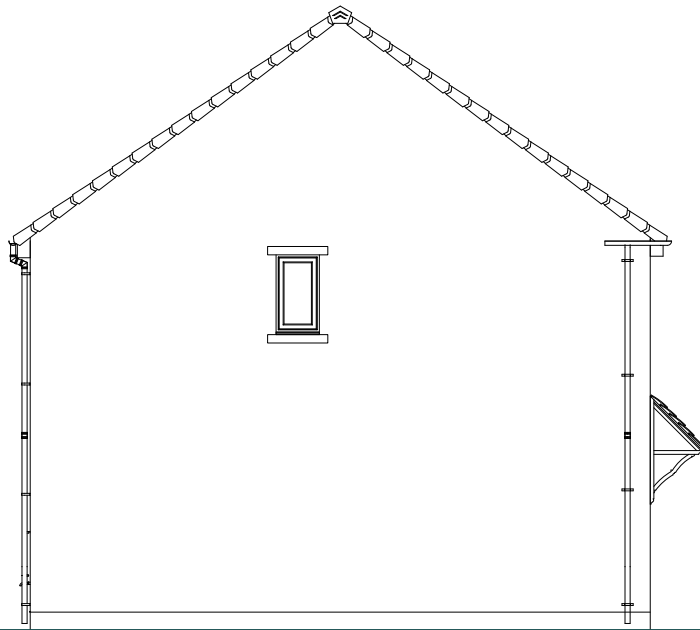


SIDE ELEVATION

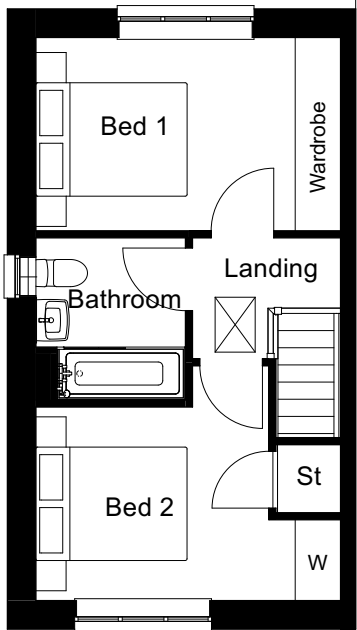


FIRST FLOOR

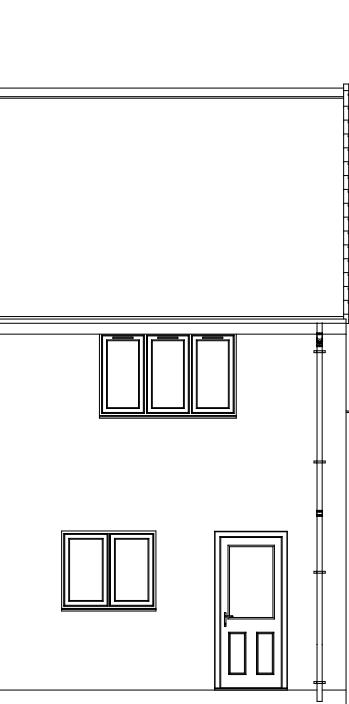

REAR ELEVATION

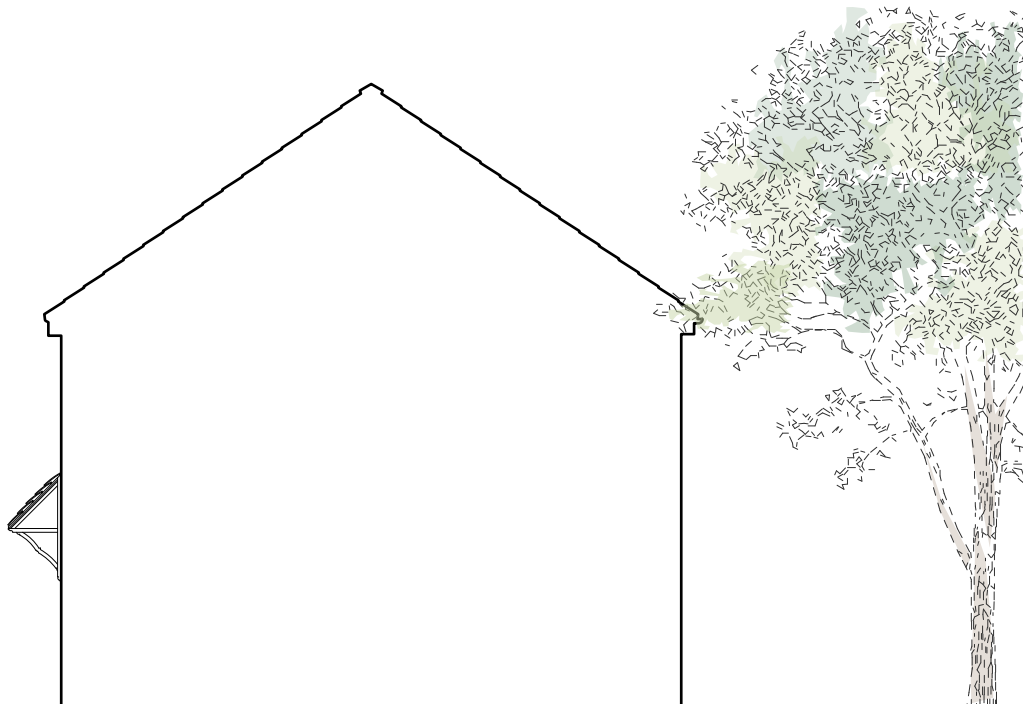

SIDE ELEVATION

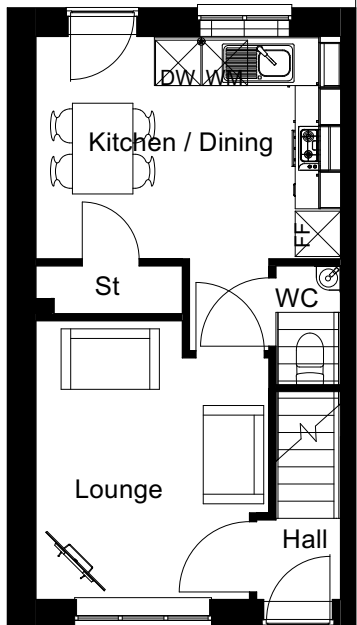

GROUND FLOOR

0 1 2 5m

BUGLEY BARTON FARM, VICTORIA ROAD, WARMINSTER – LANGHAM


| PEGASUSGROUP.CO.UK | TEAM/DRAWN BY: FD/KMJ | APPROVED BY: | DATE: 27/01/2025 | SCALE: 1:100@A3 | DRWG: P24-0579_DE___33 | CLIENT: KEEPMOAT HOMES |




ISSUE:
All Intellectual Property Rights (including but not limited to copyright) subsisting in or arising out of this drawing and the building works depicted are owned by Pegasus Planning Group Ltd (Pegasus Group) and may not be copied, adapted, disseminated, redistributed, reproduced and/or otherwise used without a written licence. Pegasus Group accepts no liability for any use of this drawing other than for its original purpose and by the original client except in circumstances where approval has been provided by Pegasus Group in writing. Use only written dimensions. Drawing prepared for planning application purposes only. Do not scale (or use) for construction, sales or any other purpose. Any queries to be reported to Pegasus Group for clarification. Copyright © Pegasus Planning Group Limited (2025). Use of this drawing is subject to the terms & conditions available at [pegasusgroup.co.uk](https://www.pegasusgroup.co.uk)




FRONT ELEVATION

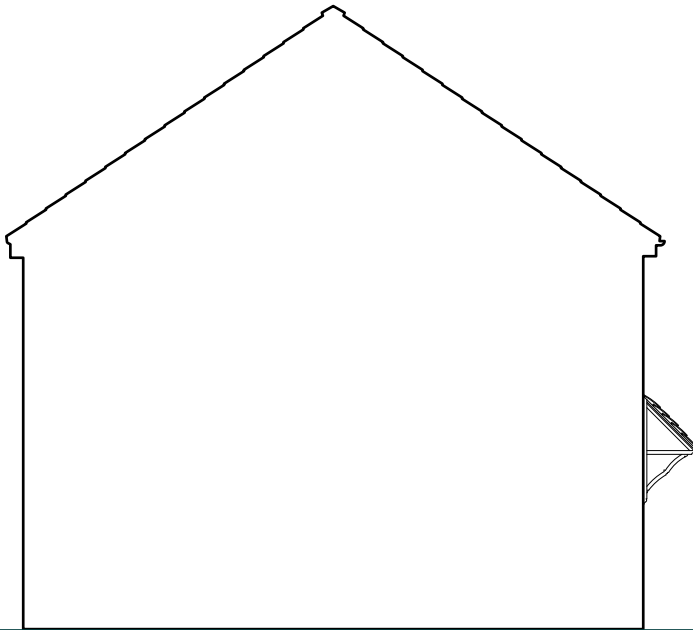

SIDE ELEVATION

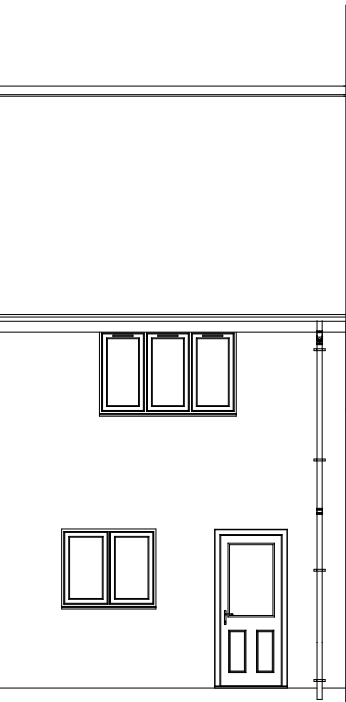


REAR ELEVATION

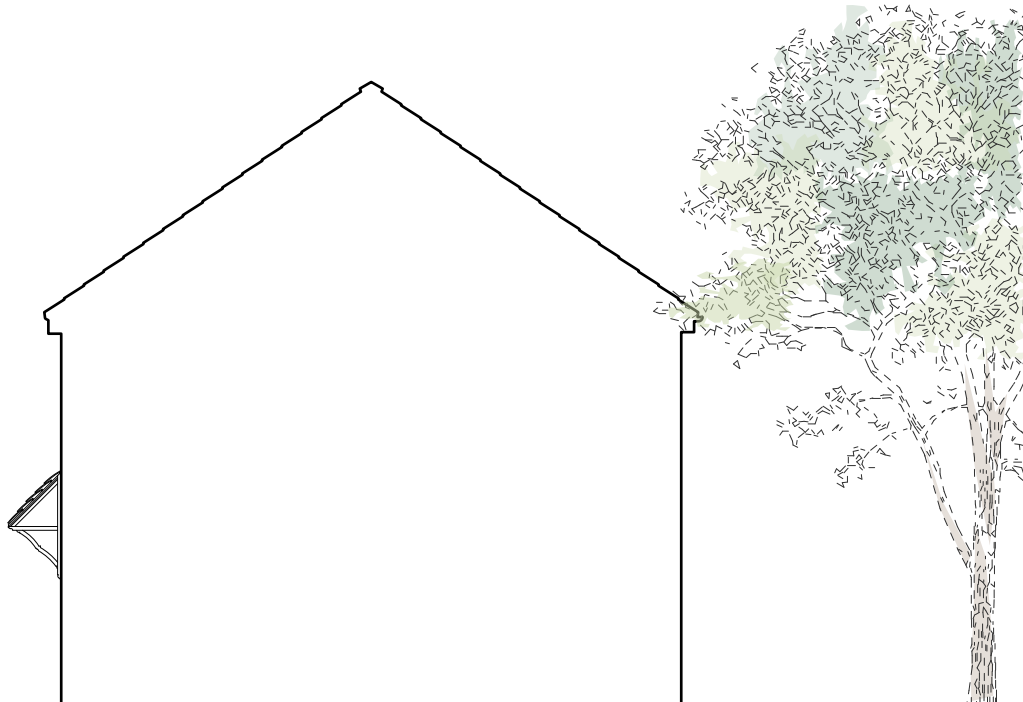


SIDE ELEVATION

0 1 2 5m

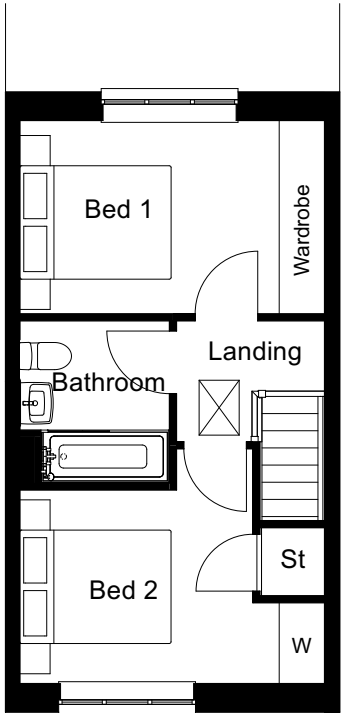

FIRST FLOOR

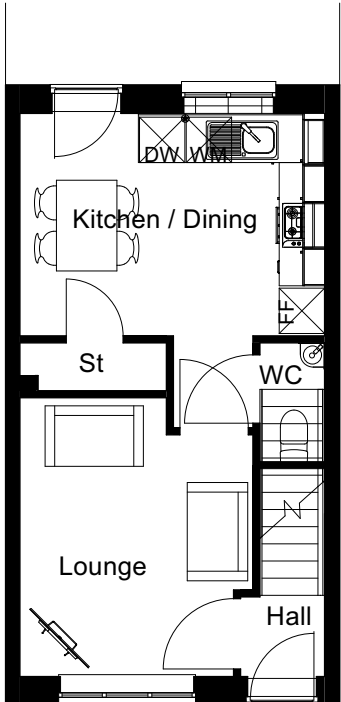

GROUND FLOOR

BUGLEY BARTON FARM, VICTORIA ROAD, WARMINSTER – LANGHAM MID


| PEGASUSGROUP.CO.UK | TEAM/DRAWN BY: FD/KMJ | APPROVED BY: | DATE: 27/01/2025 | SCALE: 1:100@A3 | DRWG: P24-0579_DE___28 | CLIENT: KEEPMOAT HOMES |




ISSUE:
All Intellectual Property Rights (including but not limited to copyright) subsisting in or arising out of this drawing and the building works depicted are owned by Pegasus Planning Group Ltd (Pegasus Group) and may not be copied, adapted, disseminated, redistributed, reproduced and/or otherwise used without a written licence. Pegasus Group accepts no liability for any use of this drawing other than for its original purpose and by the original client except in circumstances where approval has been provided by Pegasus Group in writing. Use only written dimensions. Drawing prepared for planning application purposes only. Do not scale (or use) for construction, sales or any other purpose. Any queries to be reported to Pegasus Group for clarification. Copyright © Pegasus Planning Group Limited (2025). Use of this drawing is subject to the terms & conditions available at [pegasusgroup.co.uk](https://www.pegasusgroup.co.uk)




FRONT ELEVATION

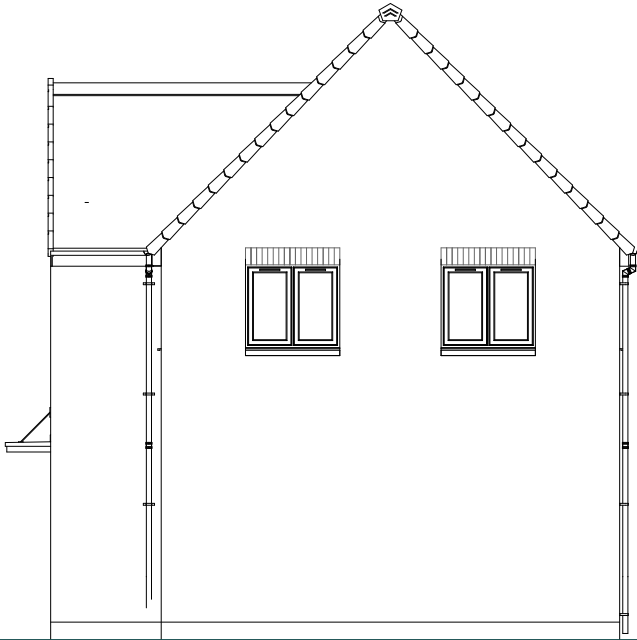


SIDE ELEVATION

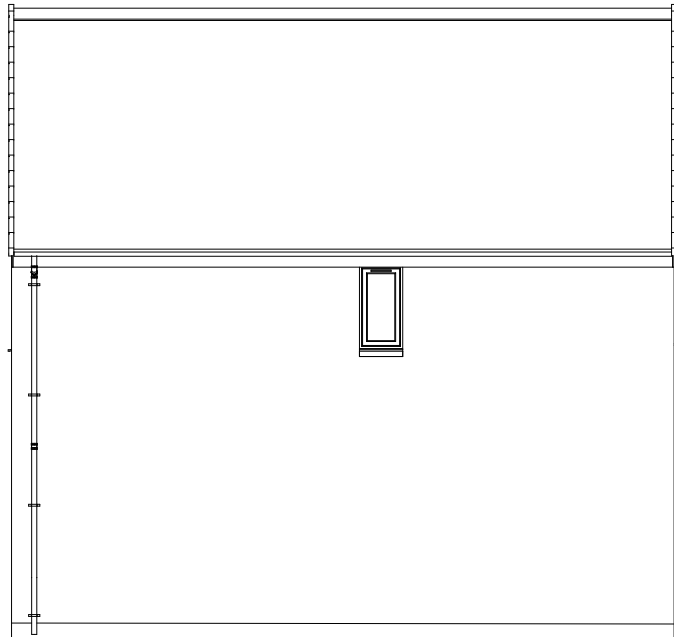


REAR ELEVATION

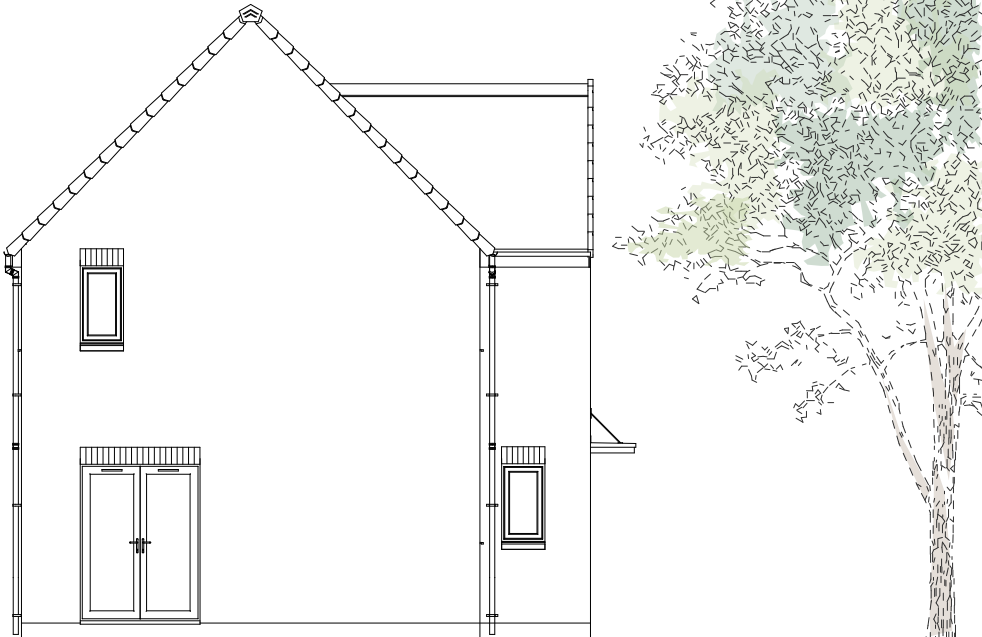

SIDE ELEVATION

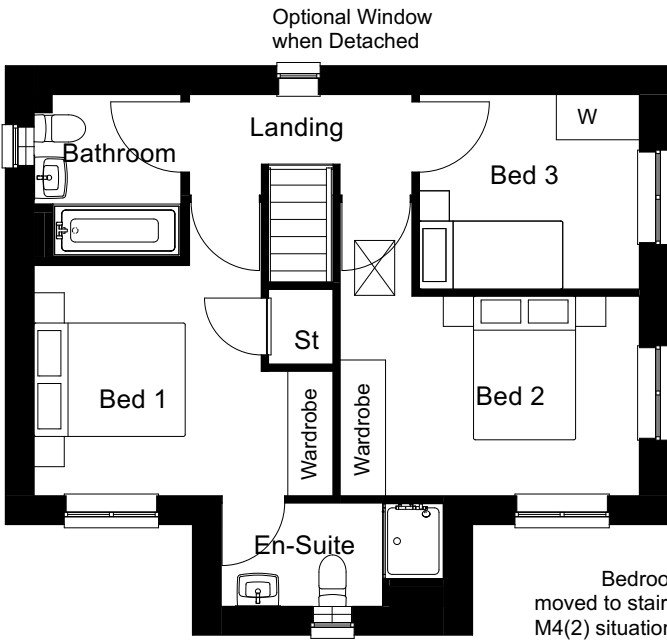

FIRST FLOOR

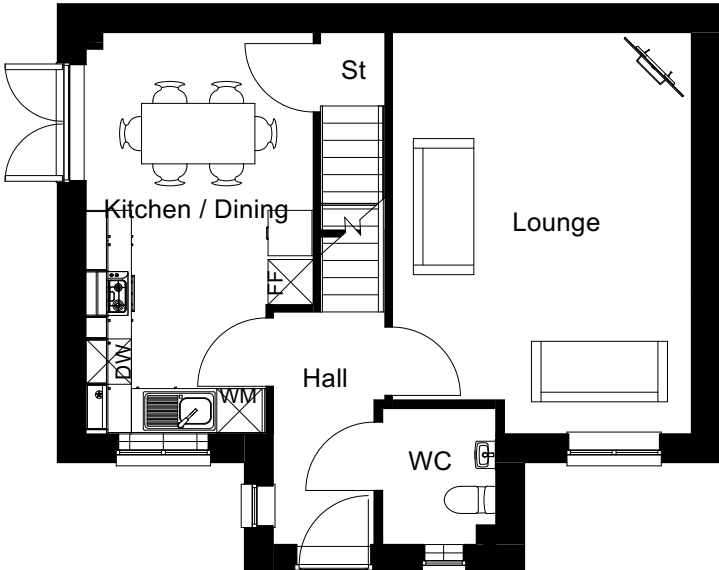


GROUND FLOOR




ISSUE:
All Intellectual Property Rights (including but not limited to copyright) subsisting in or arising out of this drawing and the building works depicted are owned by Pegasus Planning Group Ltd (Pegasus Group) and may not be copied, adapted, disseminated, redistributed, reproduced and/or otherwise used without a written licence. Pegasus Group accepts no liability for any use of this drawing other than for its original purpose and by the original client except in circumstances where approval has been given in writing. Use only written dimensions. Drawing prepared for planning application purposes only. Do not scale (or use) for construction, sales or any other purpose. Any queries to be reported to Pegasus Group for clarification. Copyright © Pegasus Planning Group Limited (2025). Use of this drawing is subject to the terms & conditions available at [pegasusgroup.co.uk](https://www.pegasusgroup.co.uk)




FRONT ELEVATION

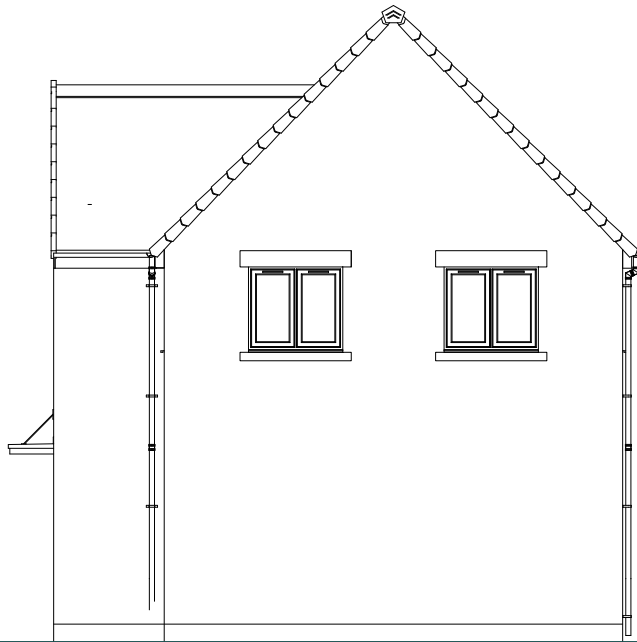


SIDE ELEVATION

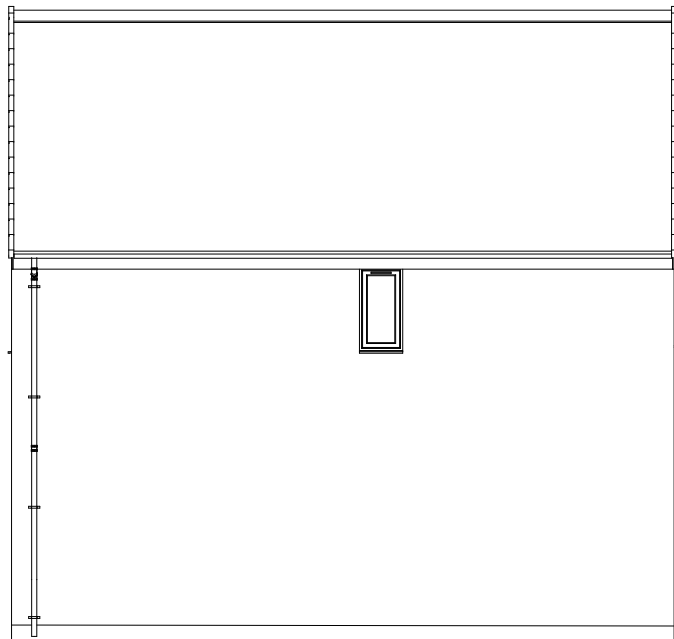


REAR ELEVATION

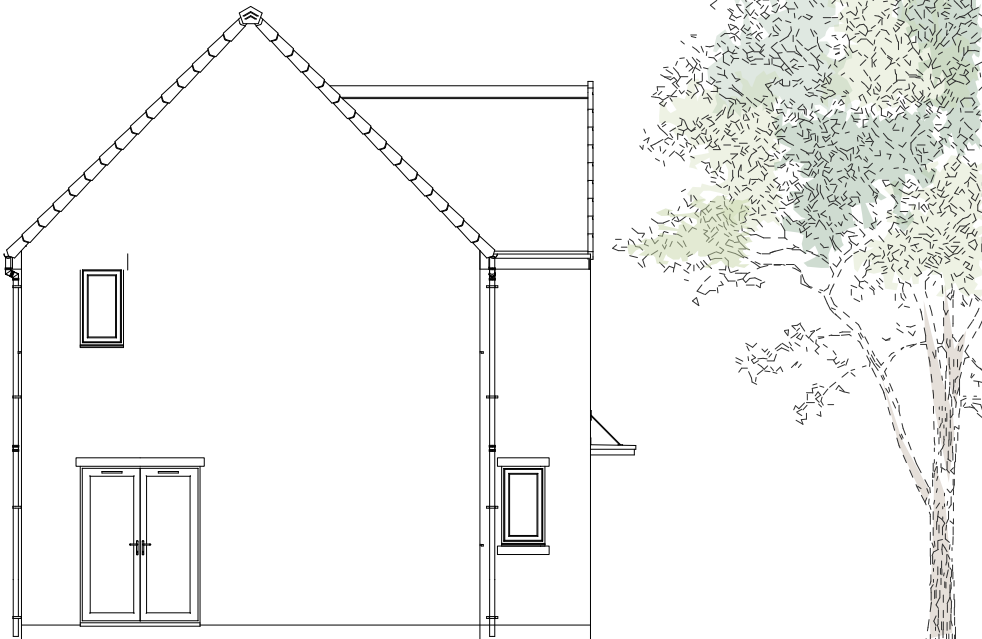

SIDE ELEVATION

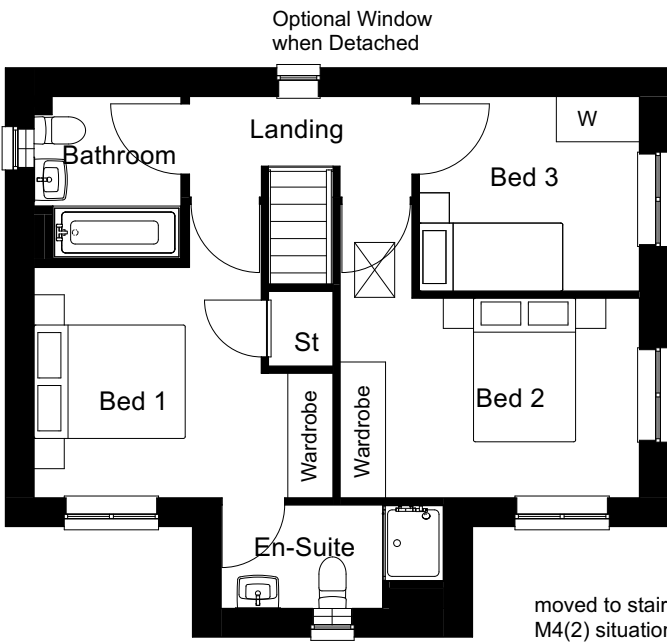

FIRST FLOOR

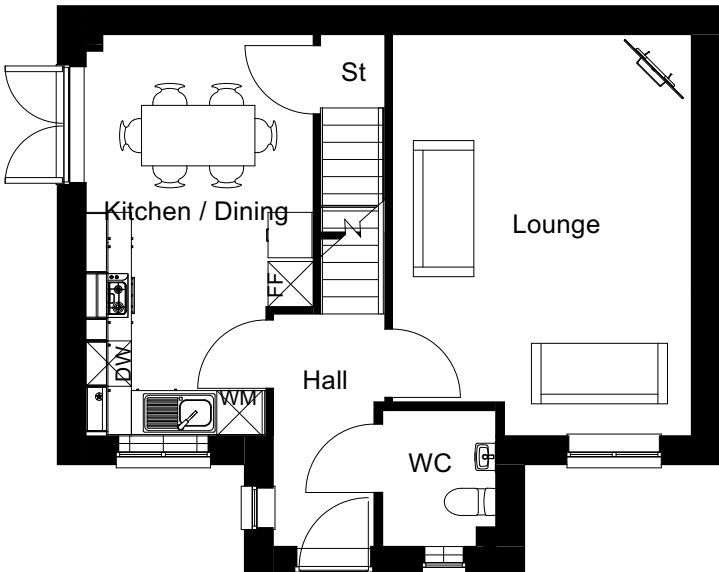

GROUND FLOOR

0 1 2 5m


PLOTS: 2, 3(H), 14, 15(H), 47, 48(H), 49, 50(H), 62, 63(H), 109, 110(H), 120, 121(H), 122, 124(H)

PLEASE REFER TO MATERIALS PLAN FOR DETAILED SPECIFICATION


ISSUE:
All Intellectual Property Rights (including but not limited to copyright) subsisting in or arising out of this drawing and the building works depicted are owned by Pegasus Planning Group Ltd (Pegasus Group) and may not be copied, adapted, disseminated, redistributed, reproduced and/or otherwise used without a written licence. Pegasus Group accepts no liability for any use of this drawing other than for its original purpose and by the original client except in circumstances where approval has been provided by Pegasus Group in writing. Use only written dimensions. Drawing prepared for planning application purposes only. Do not scale (or use) for construction, sales or any other purpose. Any queries to be reported to Pegasus Group for clarification. Copyright © Pegasus Planning Group Limited (2025). Use of this drawing is subject to the terms & conditions available at [pegasusgroup.co.uk](https://www.pegasusgroup.co.uk)




FRONT ELEVATION

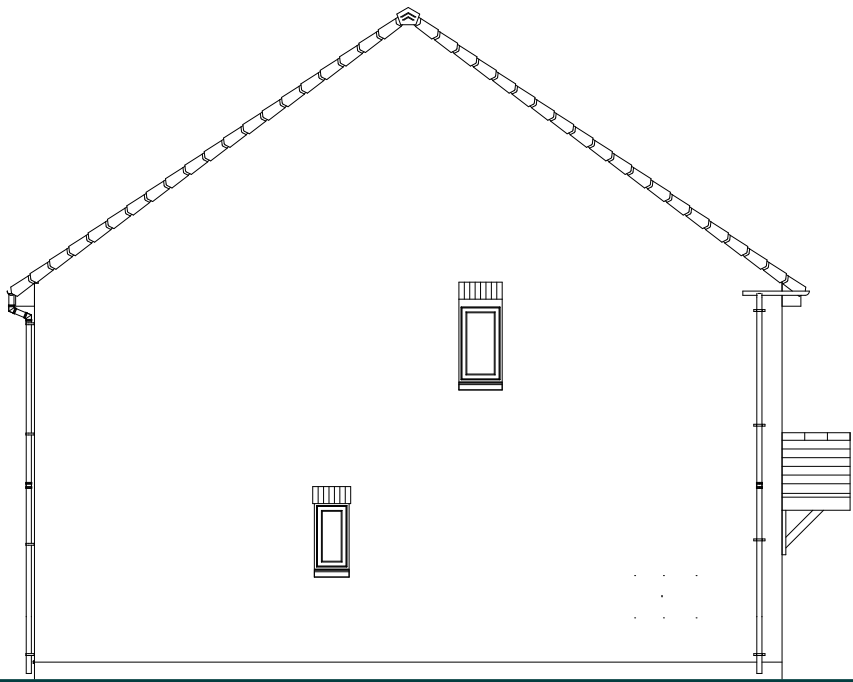


SIDE ELEVATION

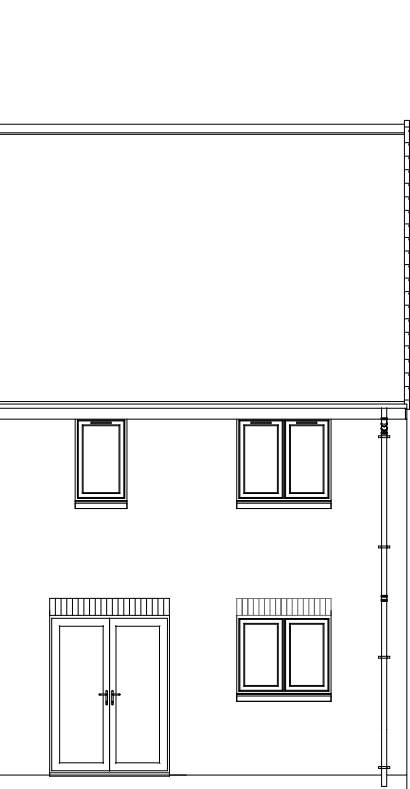


REAR ELEVATION

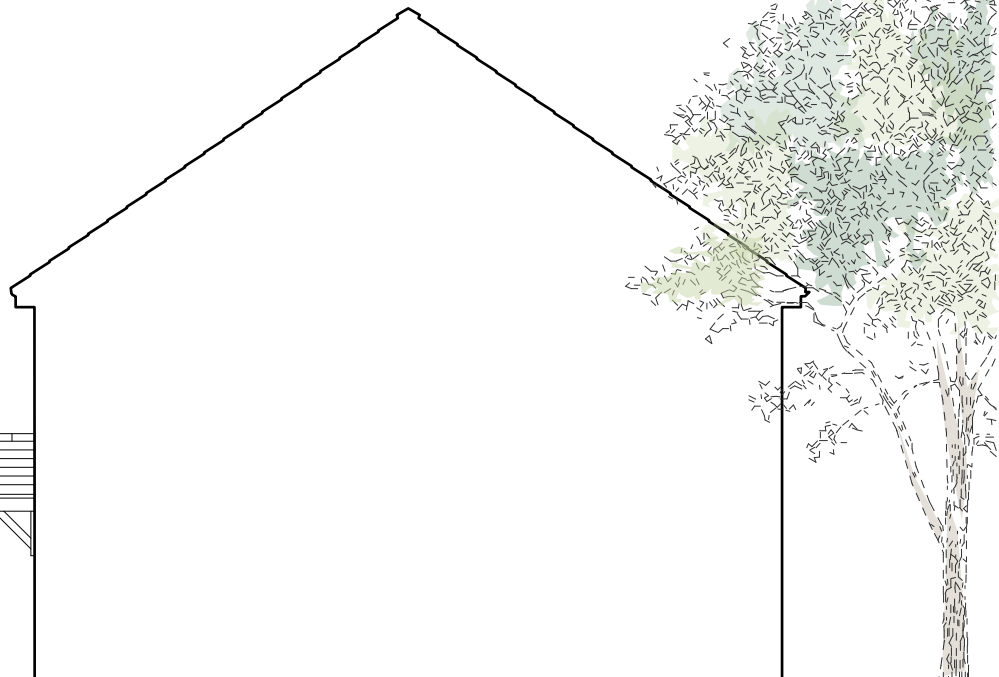

SIDE ELEVATION

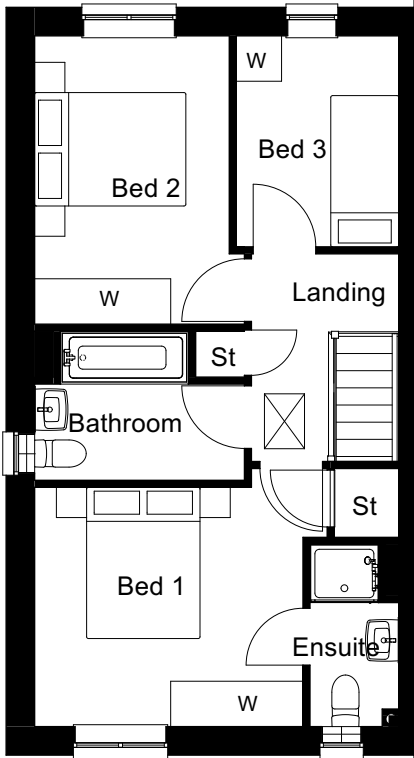

FIRST FLOOR

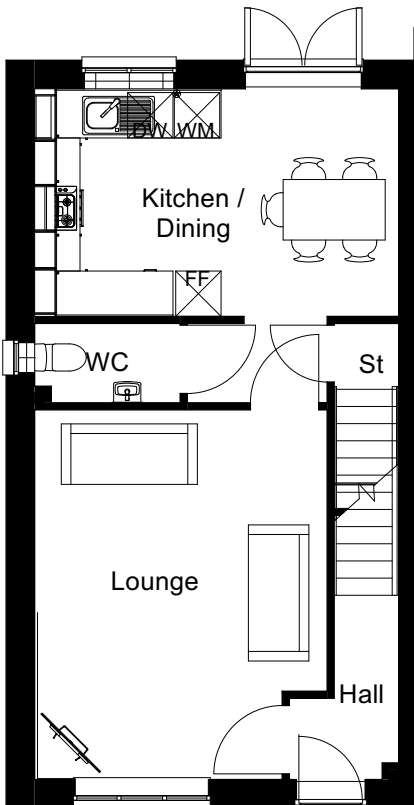

GROUND FLOOR

0 1 2 5m

BUGLEY BARTON FARM, VICTORIA ROAD, WARMINSTER – ARDINGLY BRICK

| PEGASUSGROUP.CO.UK | TEAM/DRAWN BY: FD/KMJ | APPROVED BY: | DATE: 27/01/2025 | SCALE: 1:100@A3 | DRWG: P24-0579_DE___04 | CLIENT: KEEPMOAT HOMES |


DESIGN ENVIRONMENT PLANNING ECONOMICS HERITAGE

PEGASUS
GROUP


ISSUE:
All Intellectual Property Rights (including but not limited to copyright) subsisting in or arising out of this drawing and the building works depicted are owned by Pegasus Planning Group Ltd (Pegasus Group) and may not be copied, adapted, disseminated, redistributed, reproduced and/or otherwise used without a written licence. Pegasus Group accepts no liability for any use of this drawing other than for its original purpose and by the original client except in circumstances where approval has been provided by Pegasus Group in writing. Use only written dimensions. Drawing prepared for planning application purposes only. Do not scale (or use) for construction, sales or any other purpose. Any queries to be reported to Pegasus Group for clarification. Copyright © Pegasus Planning Group Limited (2025). Use of this drawing is subject to the terms & conditions available at [pegasusgroup.co.uk](https://www.pegasusgroup.co.uk)




FRONT ELEVATION

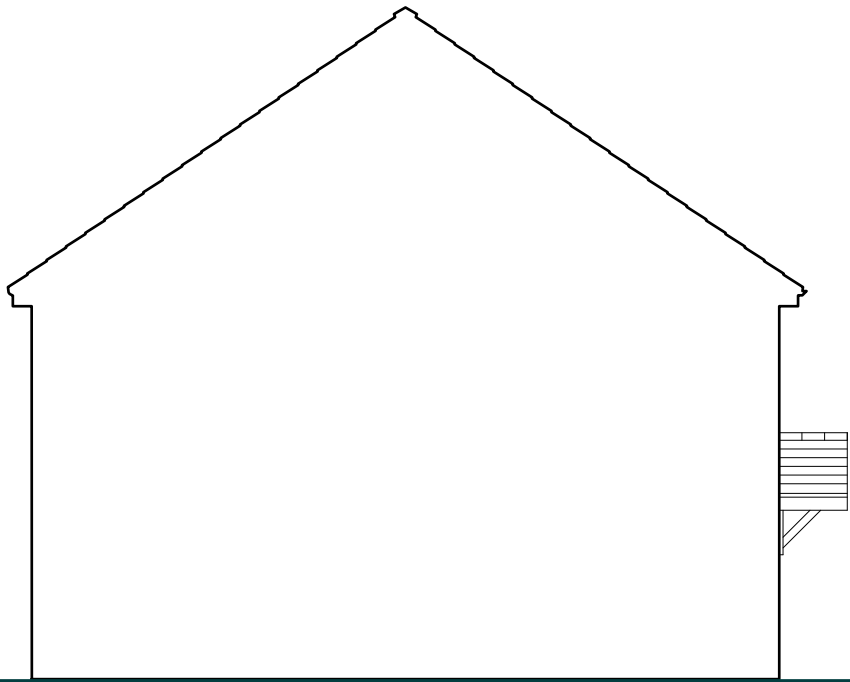


SIDE ELEVATION

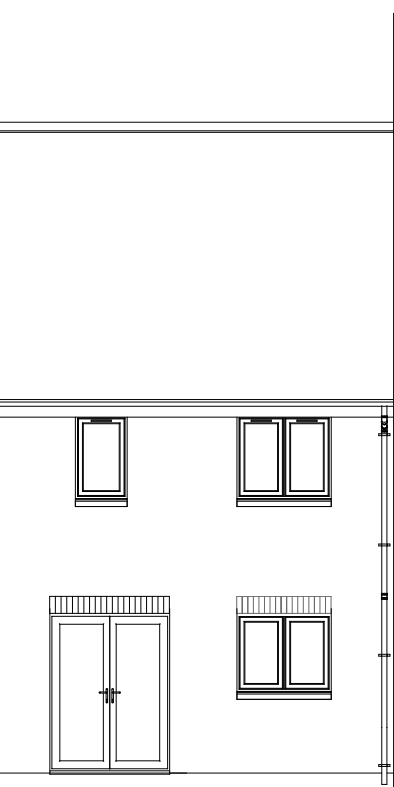


REAR ELEVATION

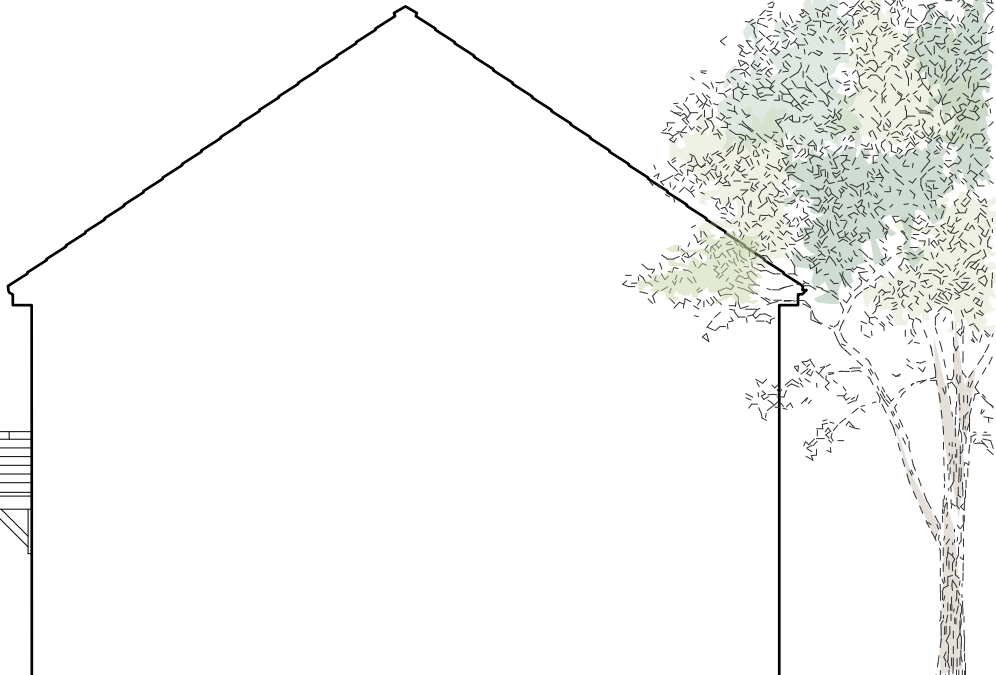

SIDE ELEVATION

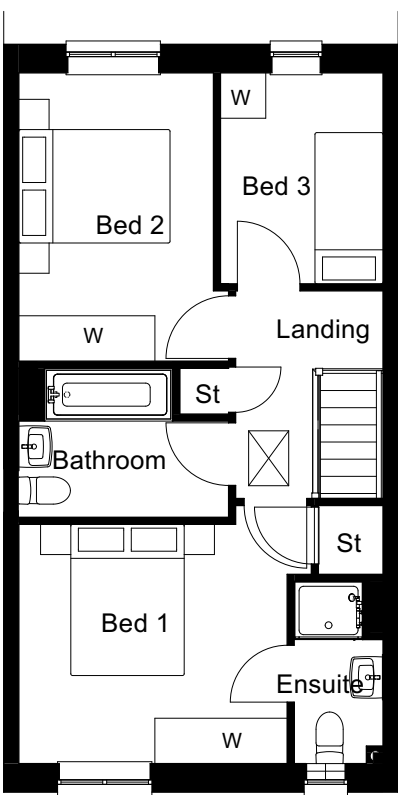

FIRST FLOOR

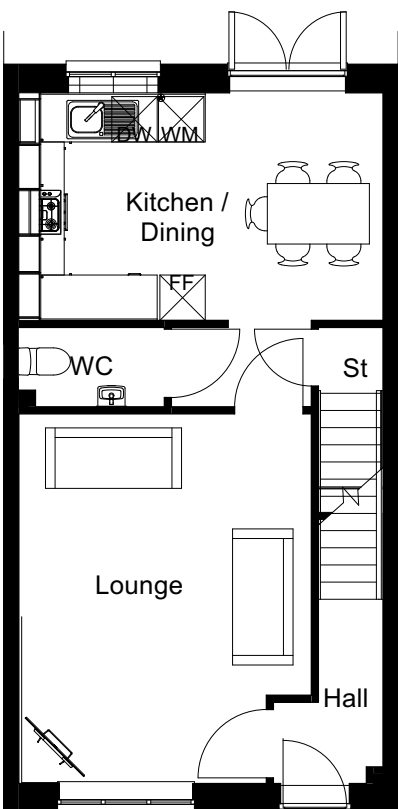

GROUND FLOOR

0 1 2 5m

BUGLEY BARTON FARM, VICTORIA ROAD, WARMINSTER – ARDINGLY MID_BRICK


| PEGASUSGROUP.CO.UK | TEAM/DRAWN BY: FD/KMJ | APPROVED BY: | DATE: 27/01/2025 | SCALE: 1:100@A3 | DRWG: P24-0579_DE___10 | CLIENT: KEEPMOAT HOMES |




ISSUE:
All Intellectual Property Rights (including but not limited to copyright) subsisting in or arising out of this drawing and the building works depicted are owned by Pegasus Planning Group Ltd (Pegasus Group) and may not be copied, adapted, disseminated, redistributed, reproduced and/or otherwise used without a written licence. Pegasus Group accepts no liability for any use of this drawing other than for its original purpose and by the original client except in circumstances where approval for use has been provided by Pegasus Group in writing. Use only written dimensions. Drawing prepared for planning application purposes only. Do not scale (or use) for construction, sales or any other purpose. Any queries to be reported to Pegasus Group for clarification. Copyright © Pegasus Planning Group Limited (2025). Use of this drawing is subject to the terms & conditions available at [pegasusgroup.co.uk](https://www.pegasusgroup.co.uk)




FRONT ELEVATION

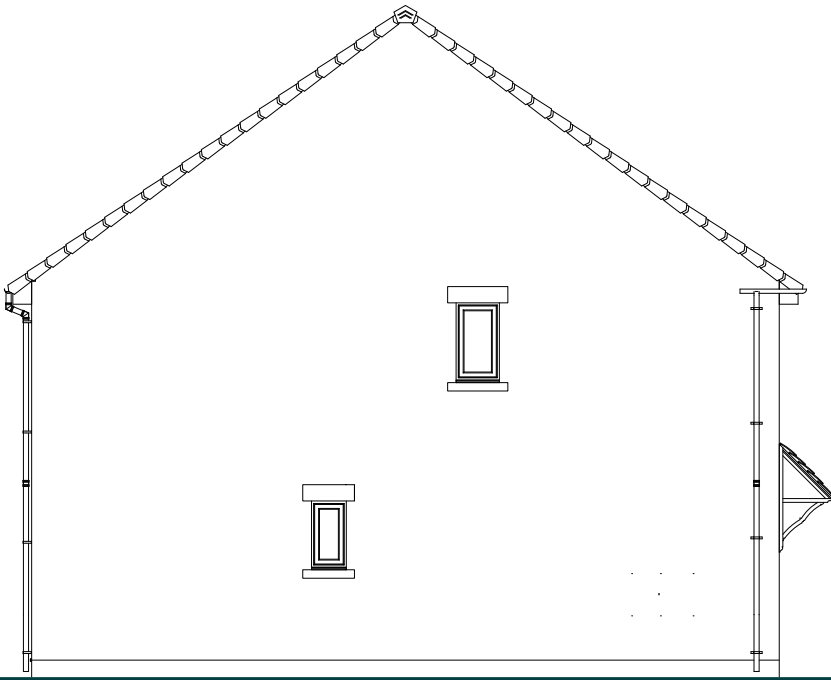


SIDE ELEVATION

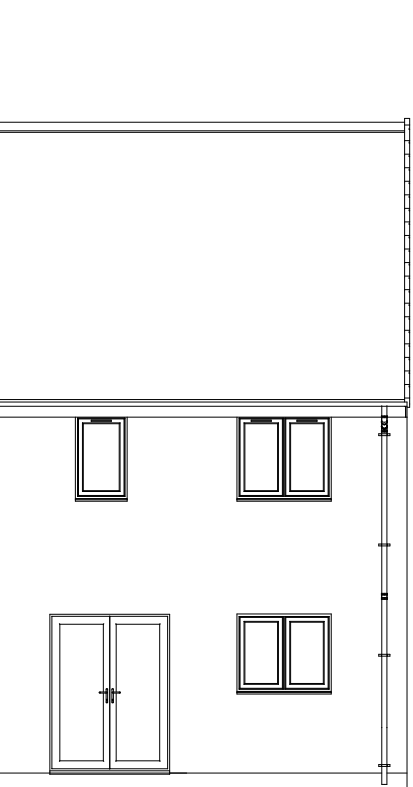


REAR ELEVATION

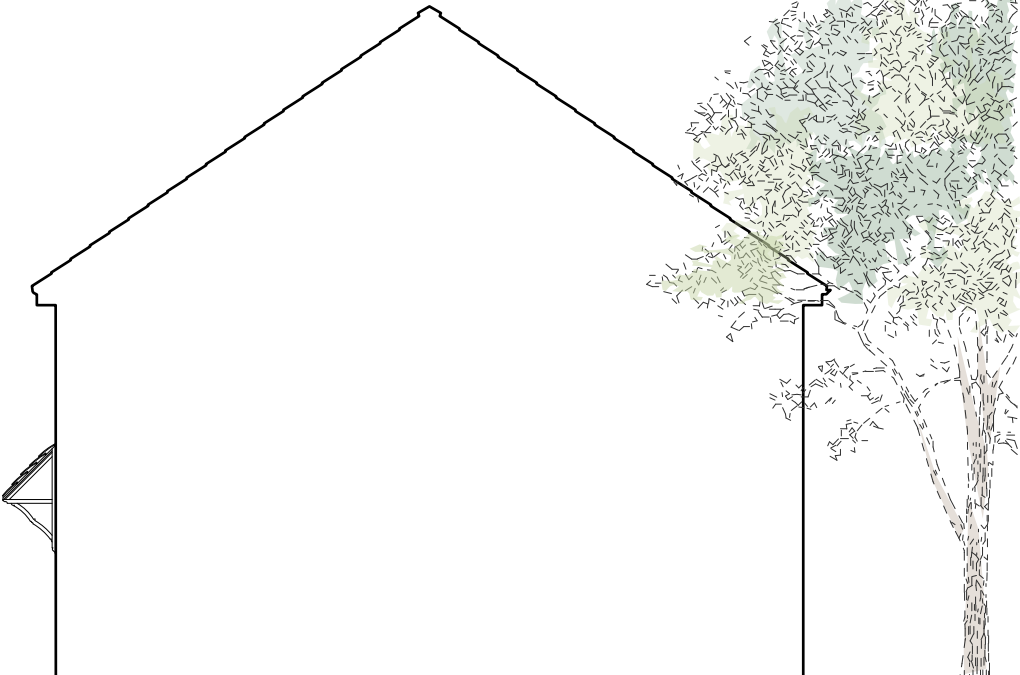

SIDE ELEVATION

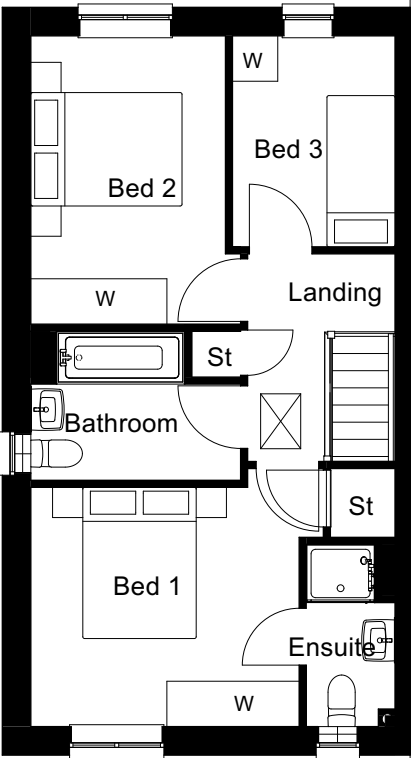

FIRST FLOOR

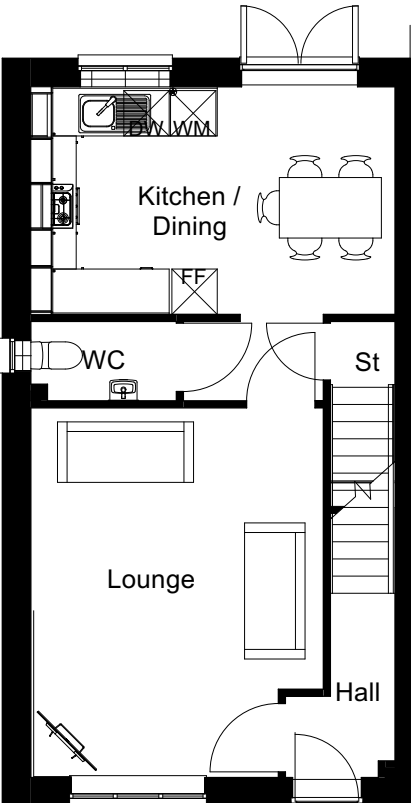

GROUND FLOOR



BUGLEY BARTON FARM, VICTORIA ROAD, WARMINSTER – ARDINGLY STONE


| PEGASUSGROUP.CO.UK | TEAM/DRAWN BY: FD/KMJ | APPROVED BY: | DATE: 27/01/2025 | SCALE: 1:100@A3 | DRWG: P24-0579_DE___21 | CLIENT: KEEPMOAT HOMES |




All Intellectual Property Rights (including but not limited to copyright) subsisting in or arising out of this drawing and the building works depicted are owned by Pegasus Planning Group Ltd (Pegasus Group) and may not be copied, adapted, disseminated, redistributed, reproduced and/or otherwise used without a written licence. Pegasus Group accepts no liability for any use of this drawing other than for its original purpose and by the original client except in circumstances where approval has been provided by Pegasus Group in writing. Use only written dimensions. Drawing prepared for planning application purposes only. Do not scale (or use) for construction, sales or any other purpose. Any queries to be reported to Pegasus Group for clarification. Copyright © Pegasus Planning Group Limited (2025). Use of this drawing is subject to the terms & conditions available at www.pegasusgroup.co.uk/terms-conditions.




FRONT ELEVATION

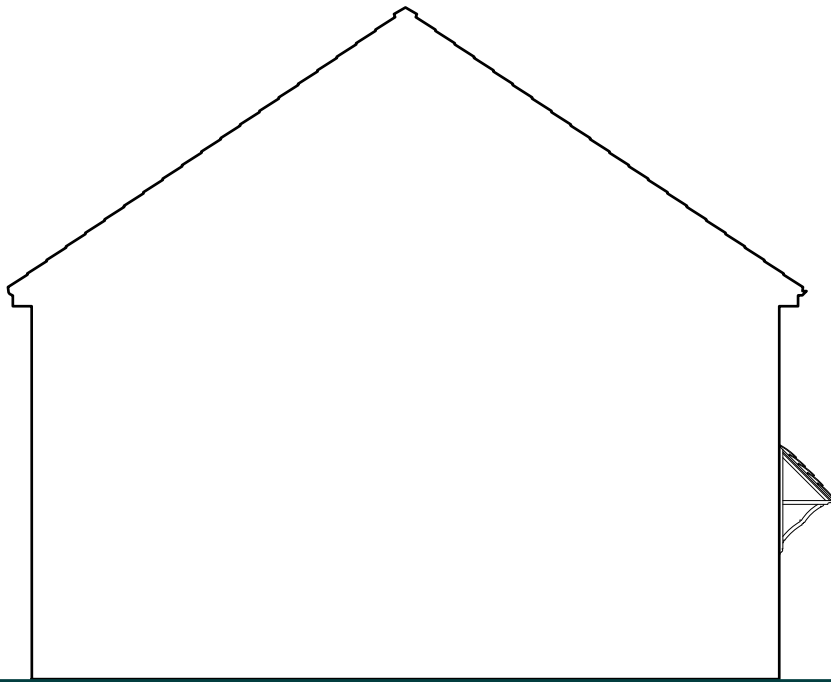

SIDE ELEVATION

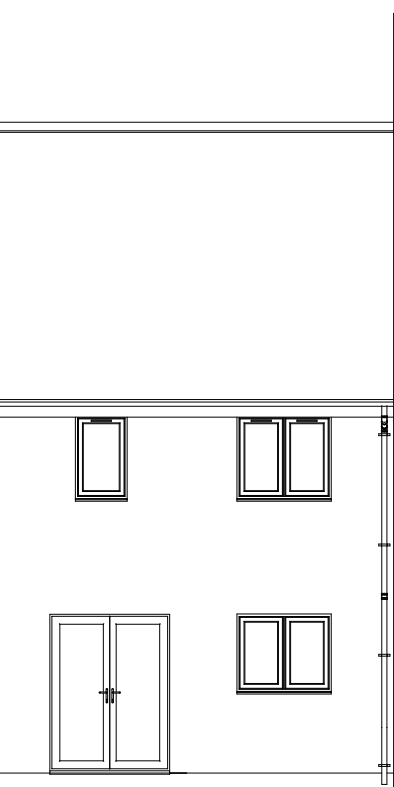


REAR ELEVATION

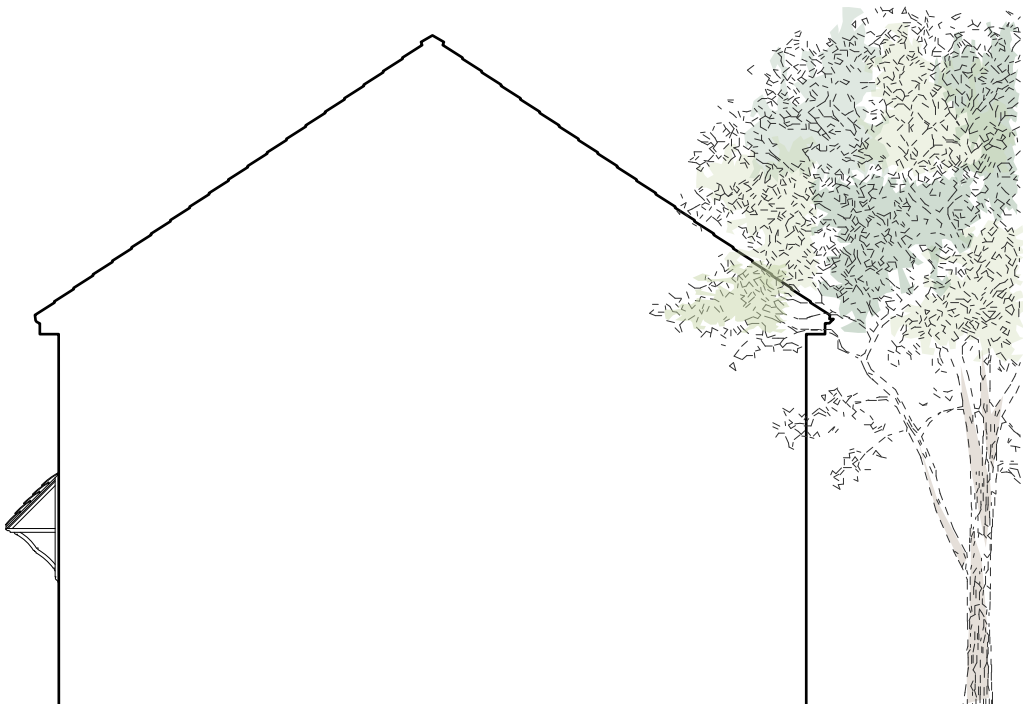


SIDE ELEVATION

0 1 2 5m

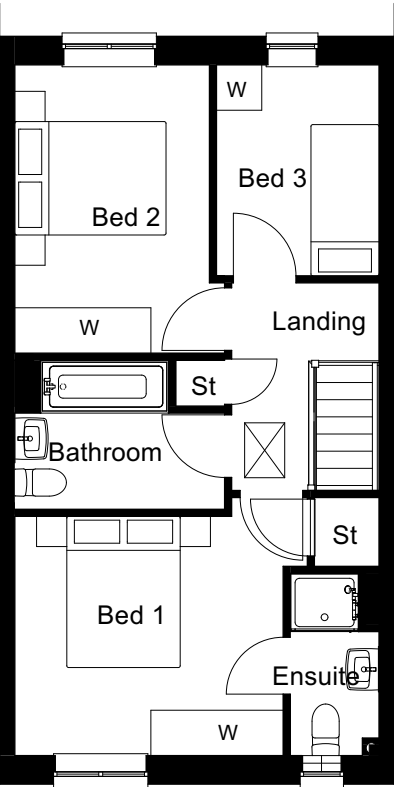

FIRST FLOOR

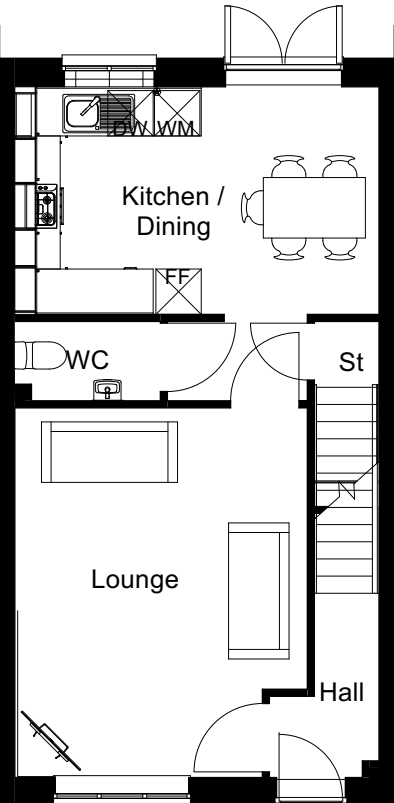

GROUND FLOOR

BUGLEY BARTON FARM, VICTORIA ROAD, WARMINSTER – ARDINGLY MID_STONE


| PEGASUSGROUP.CO.UK | TEAM/DRAWN BY: FD/KMJ | APPROVED BY: | DATE: 27/01/2025 | SCALE: 1:100@A3 | DRWG: P24-0579_DE___32 | CLIENT: KEEPMOAT HOMES |




ISSUE:
All Intellectual Property Rights (including but not limited to copyright) subsisting in or arising out of this drawing and the building works depicted are owned by Pegasus Planning Group Ltd (Pegasus Group) and may not be copied, adapted, disseminated, redistributed, reproduced and/or otherwise used without a written licence. Pegasus Group accepts no liability for any use of this drawing other than for its original purpose and by the original client except in circumstances where approval for use has been provided by Pegasus Group in writing. Use only written dimensions. Drawing prepared for planning application purposes only. Do not scale (or use) for construction, sales or any other purpose. Any queries to be reported to Pegasus Group for clarification. Copyright © Pegasus Planning Group Limited (2025). Use of this drawing is subject to the terms & conditions available at [pegasusgroup.co.uk](https://www.pegasusgroup.co.uk)




FRONT ELEVATION

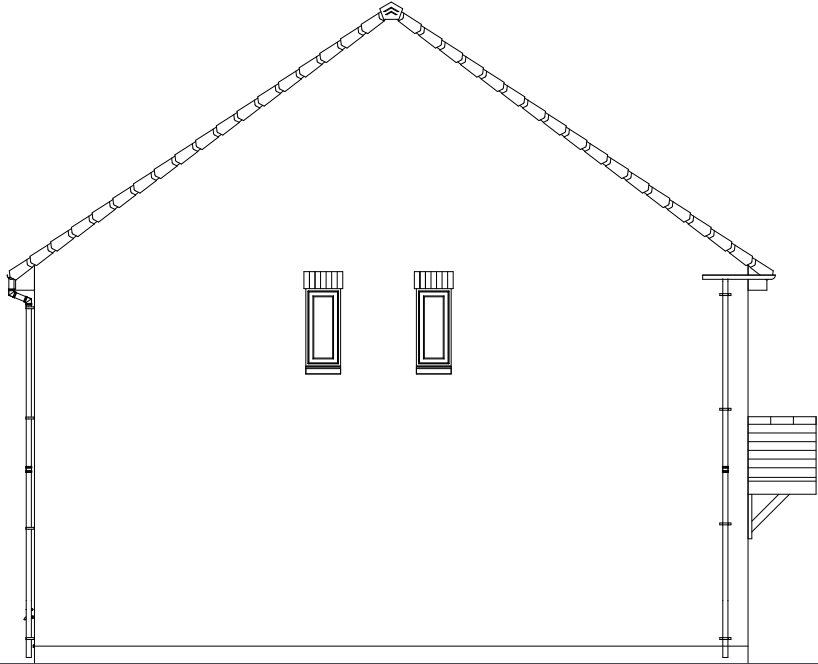

SIDE ELEVATION

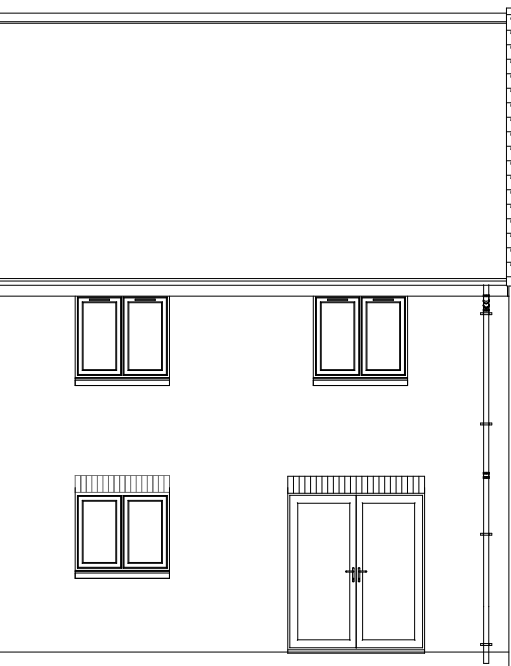


REAR ELEVATION

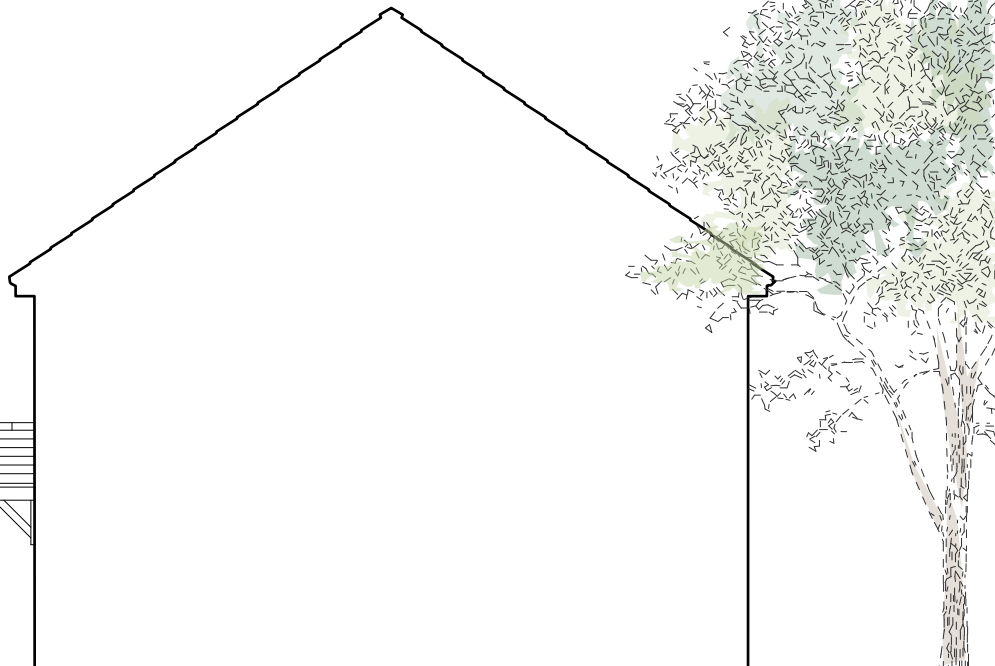


SIDE ELEVATION

0 1 2 5m

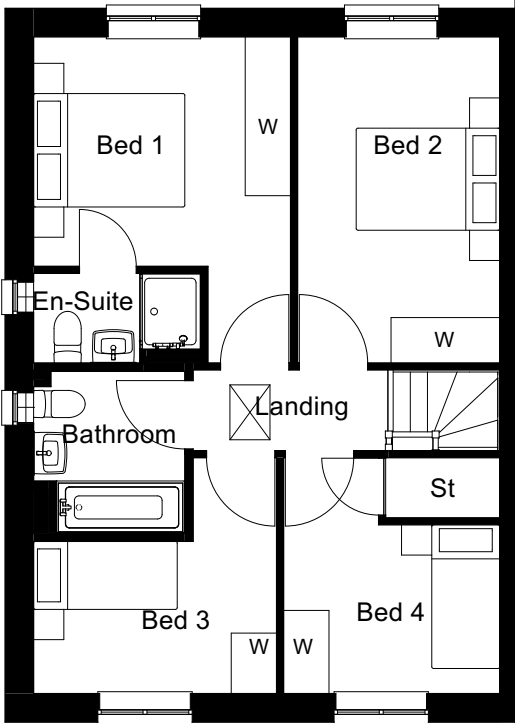

FIRST FLOOR

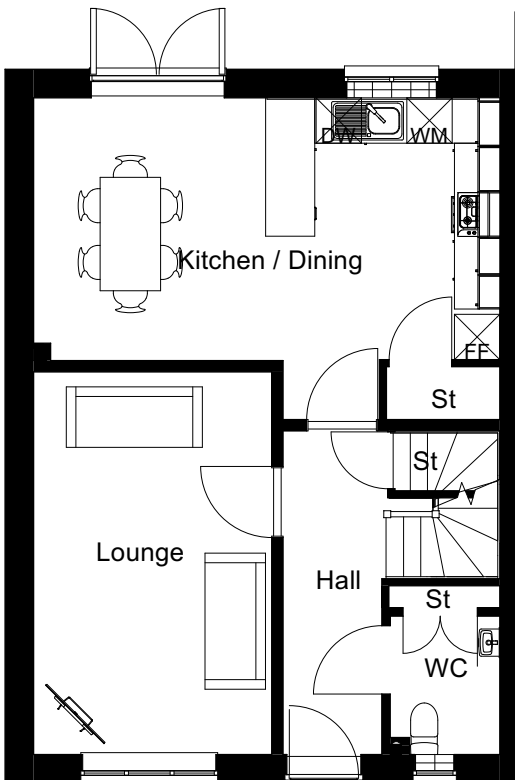


GROUND FLOOR


ISSUE:
All Intellectual Property Rights (including but not limited to copyright) subsisting in or arising out of this drawing and the building works depicted are owned by Pegasus Planning Group Ltd (Pegasus Group) and may not be copied, adapted, disseminated, redistributed, reproduced and/or otherwise used without a written licence. Pegasus Group accepts no liability for any use of this drawing other than for its original purpose and by the original client except in circumstances where approval has been provided by Pegasus Group in writing. Use only written dimensions. Drawing prepared for planning application purposes only. Do not scale (or use) for construction, sales or any other purpose. Any queries to be reported to Pegasus Group for clarification. Copyright © Pegasus Planning Group Limited (2025). Use of this drawing is subject to the terms & conditions available at pegasusgroup.co.uk/terms-conditions




FRONT ELEVATION

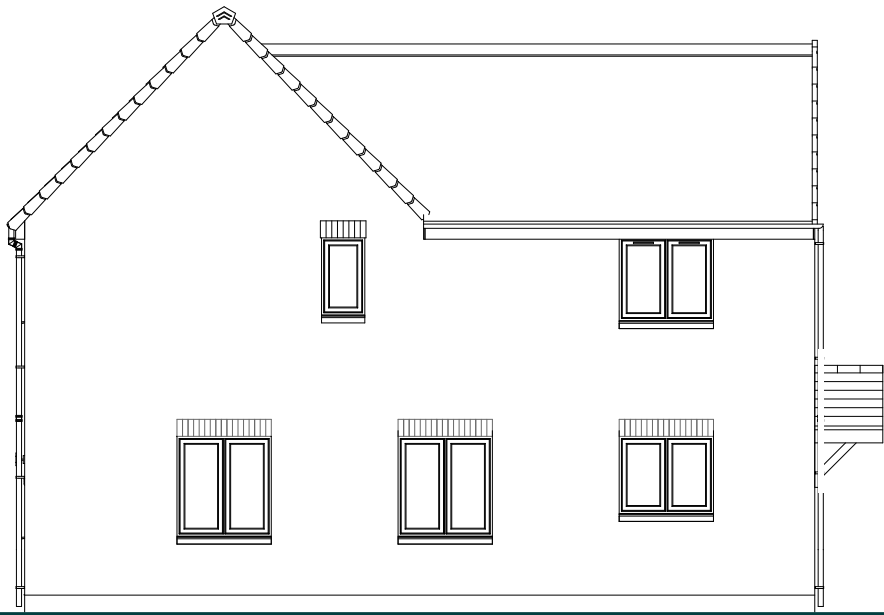


SIDE ELEVATION

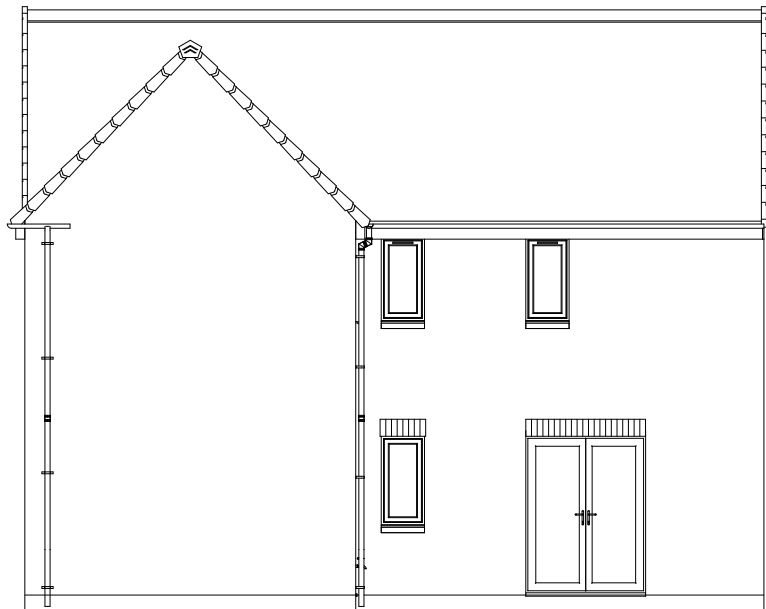


REAR ELEVATION

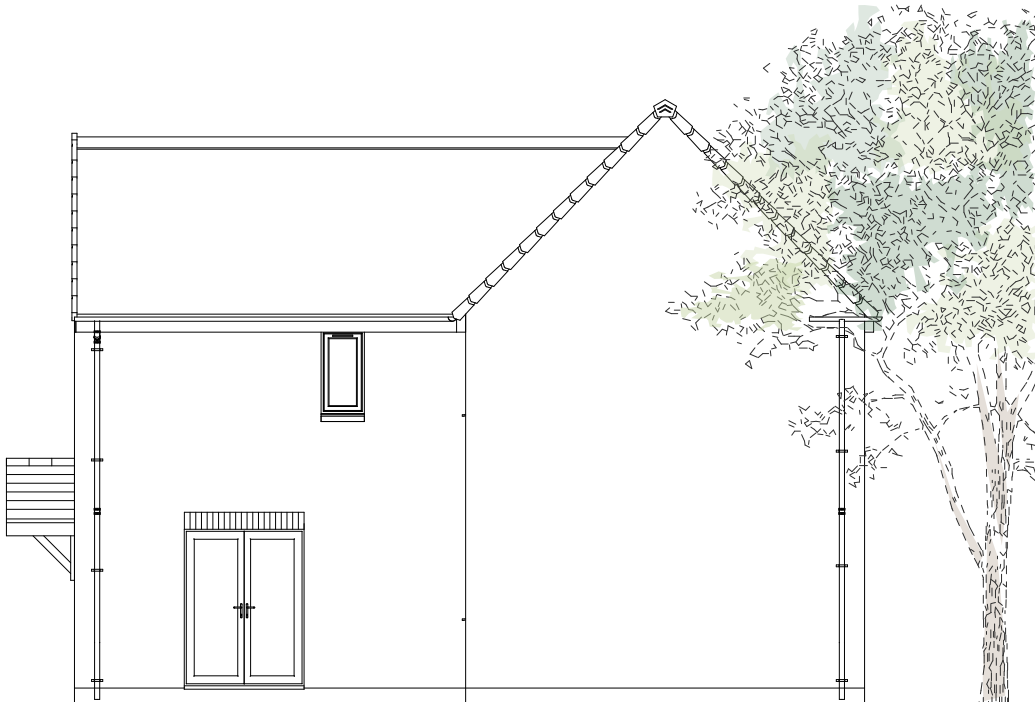

SIDE ELEVATION

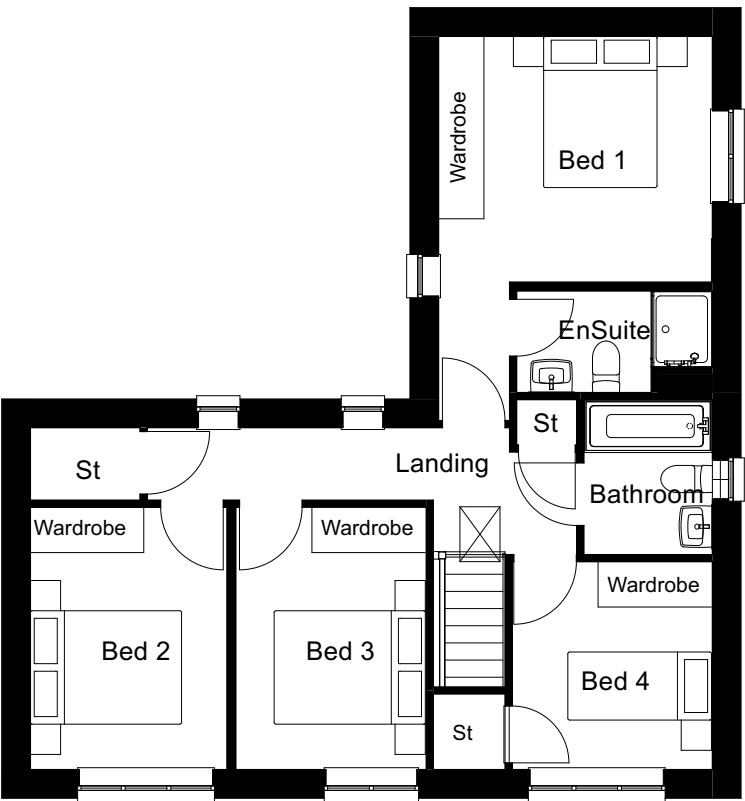

FIRST FLOOR

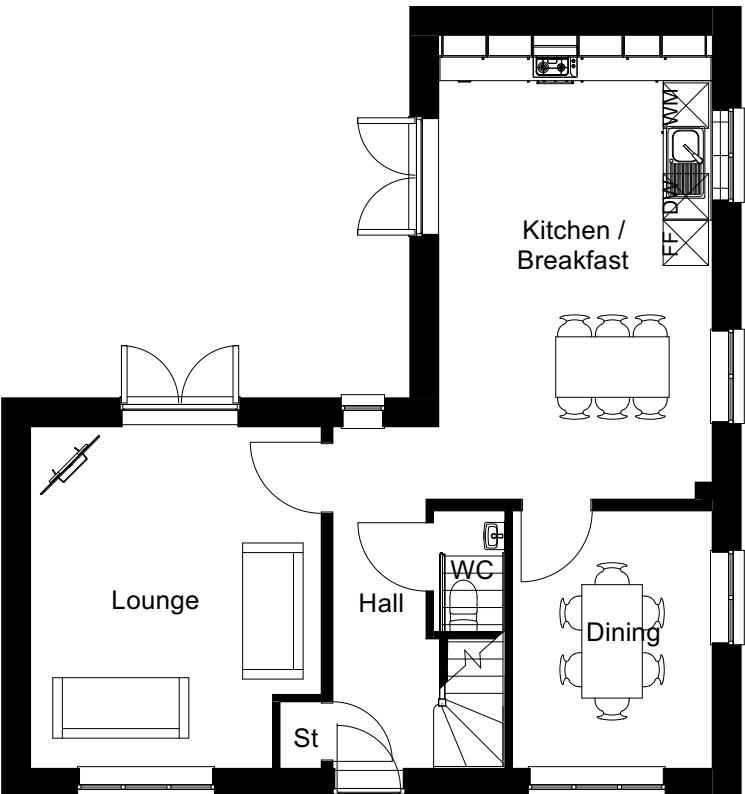


GROUND FLOOR

0 1 2 5m


All Intellectual Property Rights (including but not limited to copyright) subsisting in or arising out of this drawing and the building works depicted are owned by Pegasus Planning Group Ltd (Pegasus Group) and may not be copied, adapted, disseminated, redistributed, reproduced and/or otherwise used without a written licence. Pegasus Group accepts no liability for any use of this drawing other than for its original purpose and by the original client except in circumstances where approval has been provided by Pegasus Group in writing. Use only written dimensions. Drawing prepared for planning application purposes only. Do not scale (or use) for construction, sales or any other purpose. Any queries to be reported to Pegasus Group for clarification. Copyright © Pegasus Planning Group Limited (2025). Use of this drawing is subject to the terms & conditions available at [pegasusgroup.co.uk](https://www.pegasusgroup.co.uk)



FRONT ELEVATION

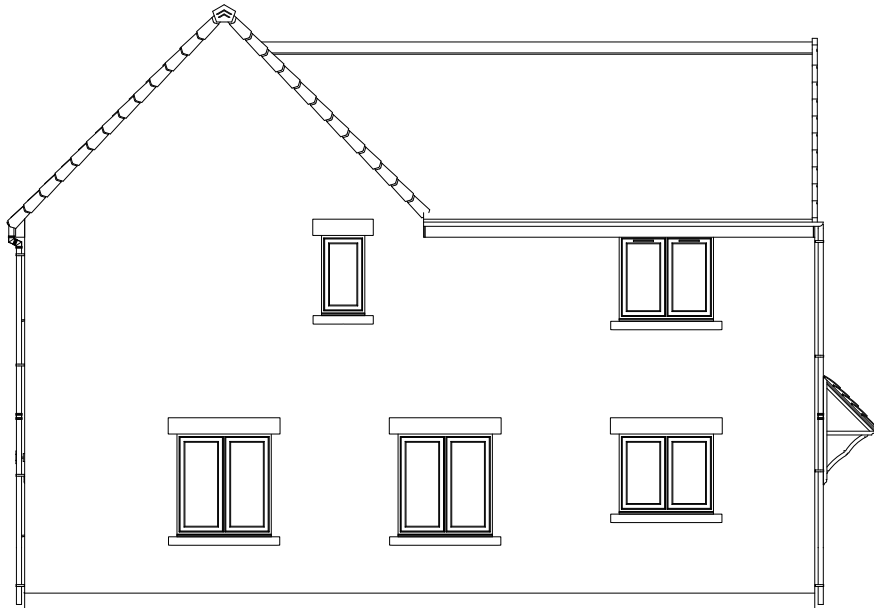


SIDE ELEVATION

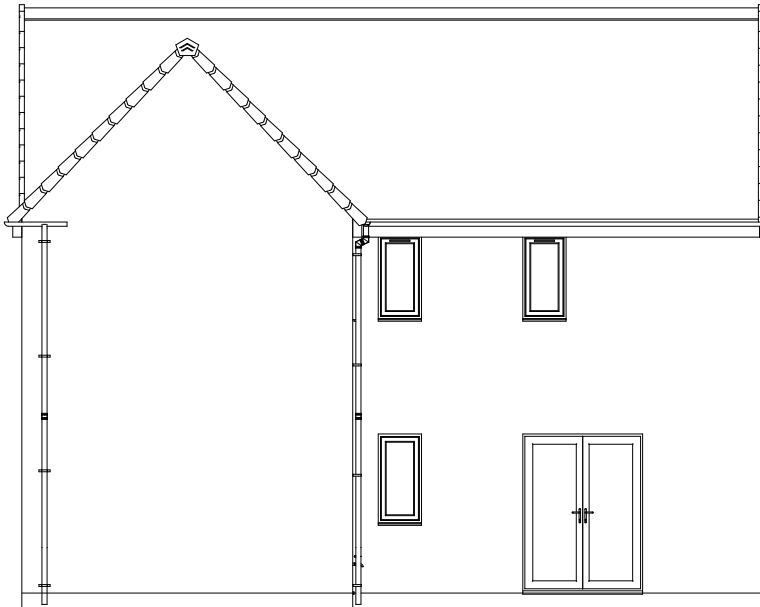


REAR ELEVATION



SIDE ELEVATION

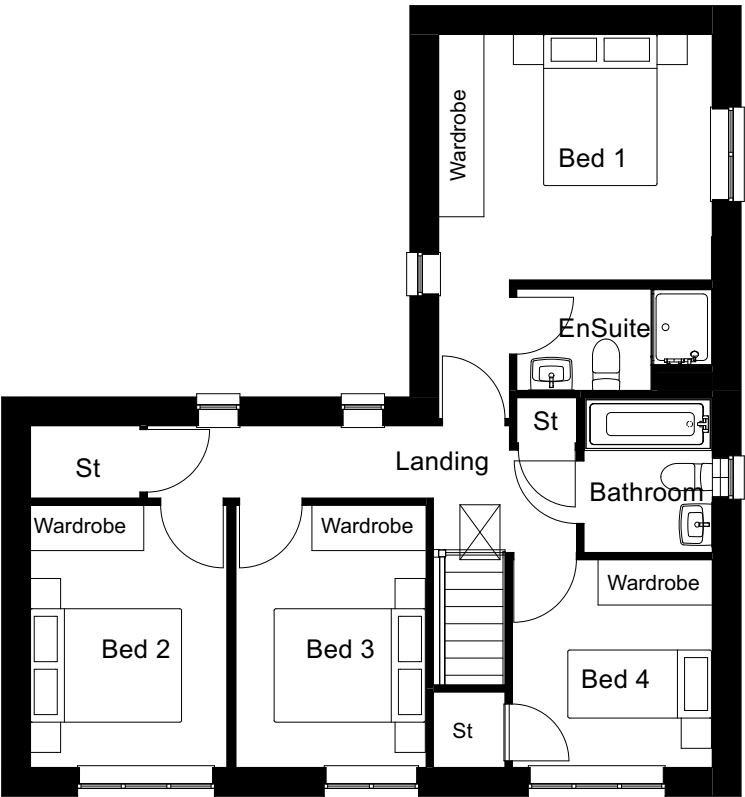

FIRST FLOOR

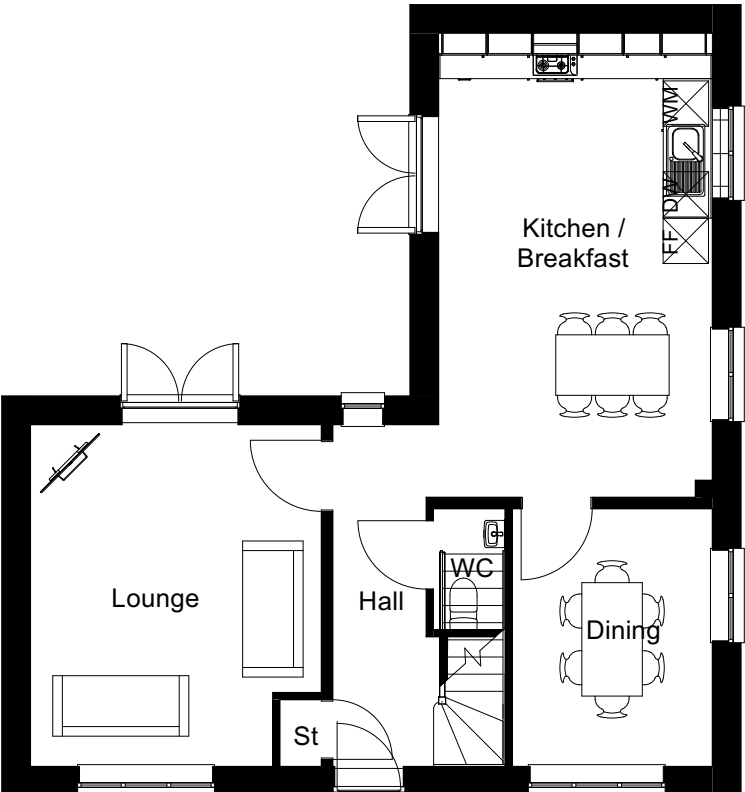


GROUND FLOOR


PLOTS: 153(H), 154(H), 155(H), 174(H), 175, 185(H), 186(H), 187(H), 205(H)
PLEASE REFER TO MATERIALS PLAN FOR DETAILED SPECIFICATION



FRONT ELEVATION

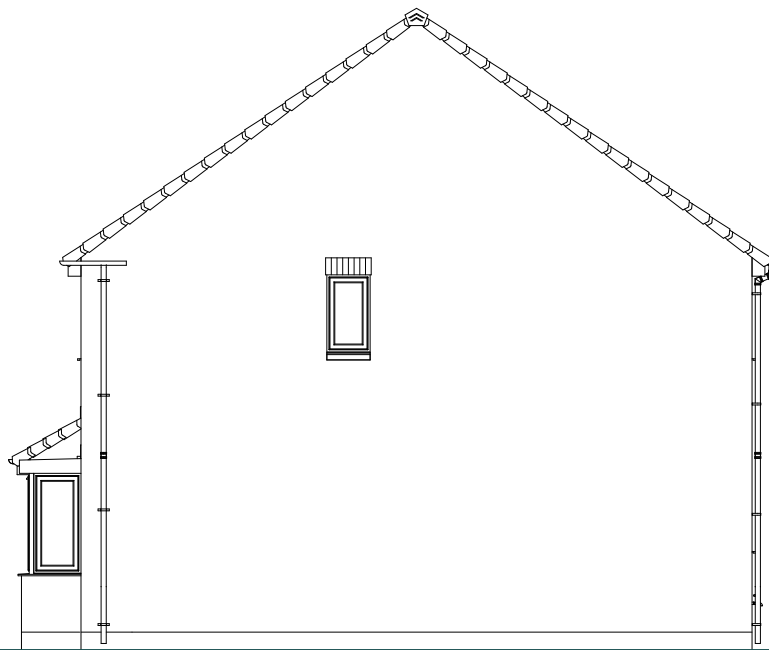


SIDE ELEVATION

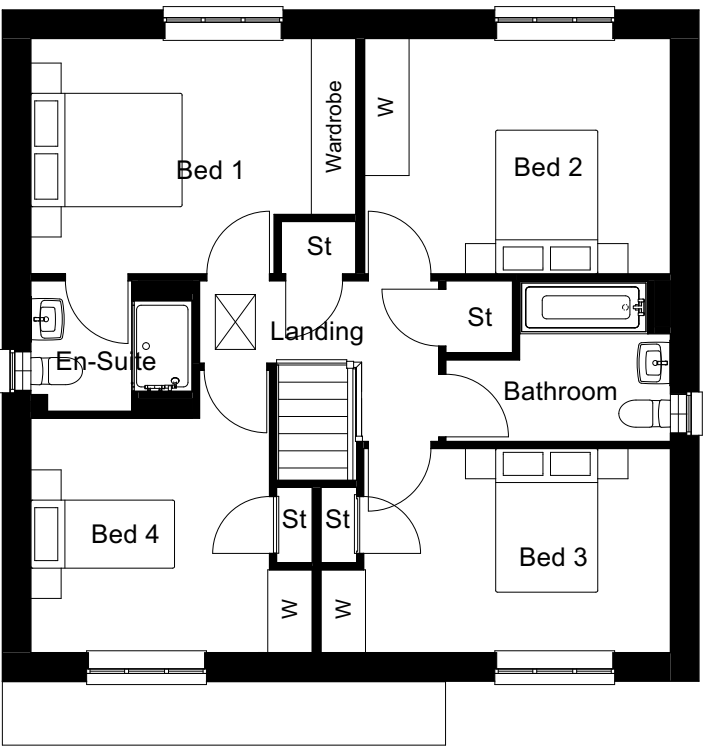


FIRST FLOOR



REAR ELEVATION

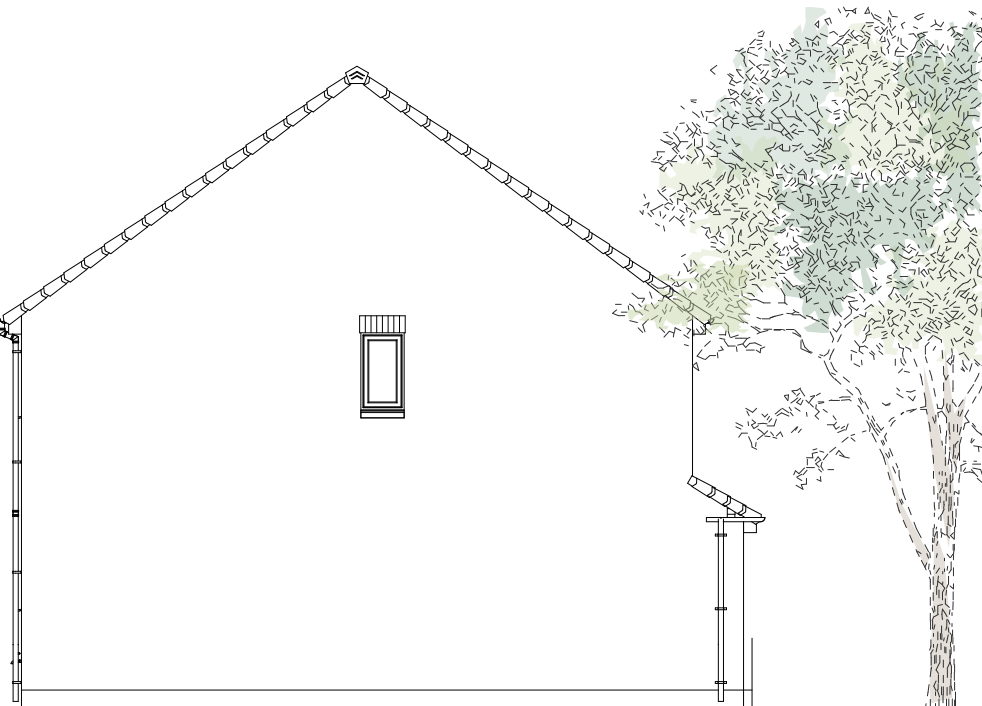

SIDE ELEVATION

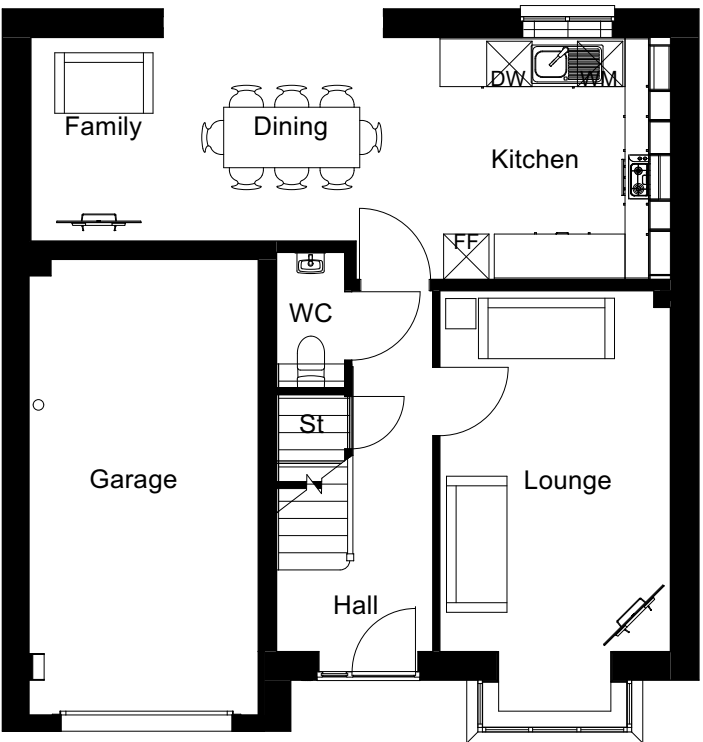

GROUND FLOOR

0 1 2 5m

BUGLEY BARTON FARM, VICTORIA ROAD, WARMINSTER – CLAYTON


| PEGASUSGROUP.CO.UK | TEAM/DRAWN BY: FD/KMJ | APPROVED BY: KLB | DATE: 30/10/2025 | SCALE: 1:100@A3 | DRWG: P24-0579_DE__A_07 | CLIENT: KEEPMOAT HOMES |




ISSUE:
All Intellectual Property Rights (including but not limited to copyright) subsisting in or arising out of this drawing and the building works depicted are owned by Pegasus Planning Group Ltd (Pegasus Group) and may not be copied, adapted, disseminated, redistributed, reproduced and/or otherwise used without a written licence. Pegasus Group accepts no liability for any use of this drawing other than for its original purpose and by the original client except in circumstances where approval has been provided by Pegasus Group in writing. Use only written dimensions. Drawing prepared for planning application purposes only. Do not scale (or use) for construction, sales or any other purpose. Any queries to be reported to Pegasus Group for clarification. Copyright © Pegasus Planning Group Limited (2025). Use of this drawing is subject to the terms & conditions available at [pegasusgroup.co.uk/terms-conditions](https://www.pegasusgroup.co.uk/terms-conditions)




FRONT ELEVATION

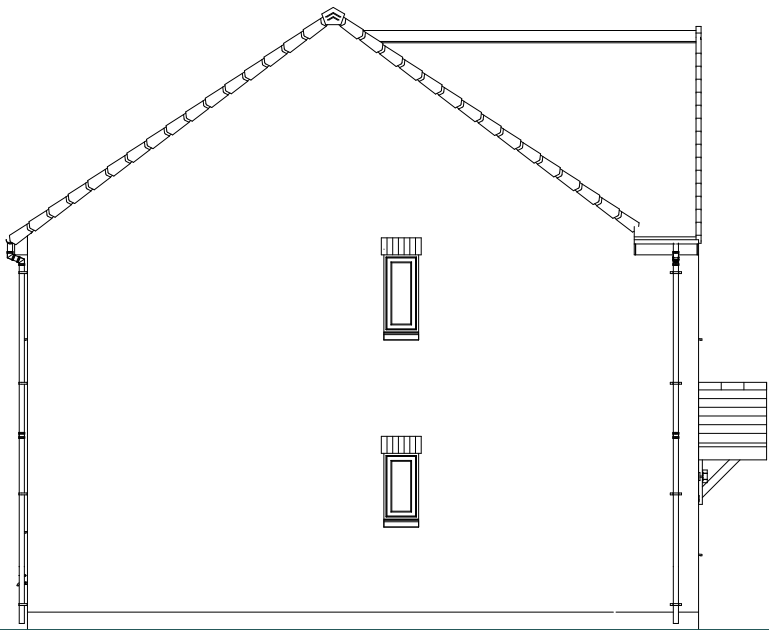


SIDE ELEVATION

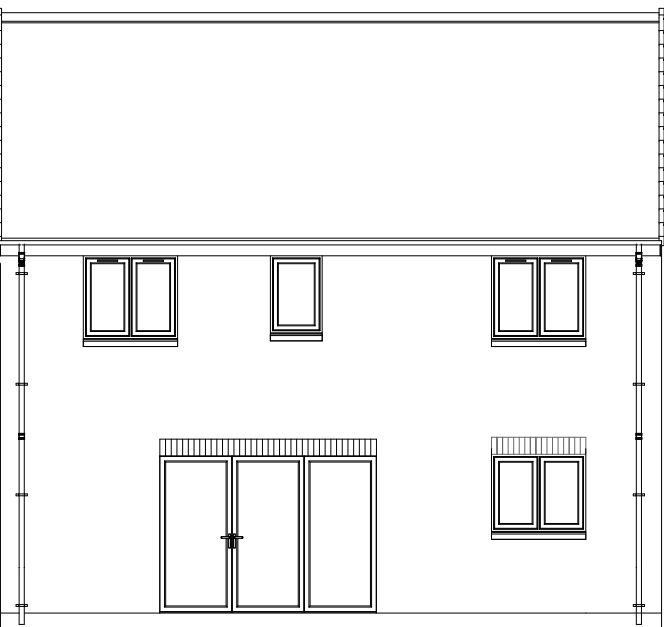


REAR ELEVATION

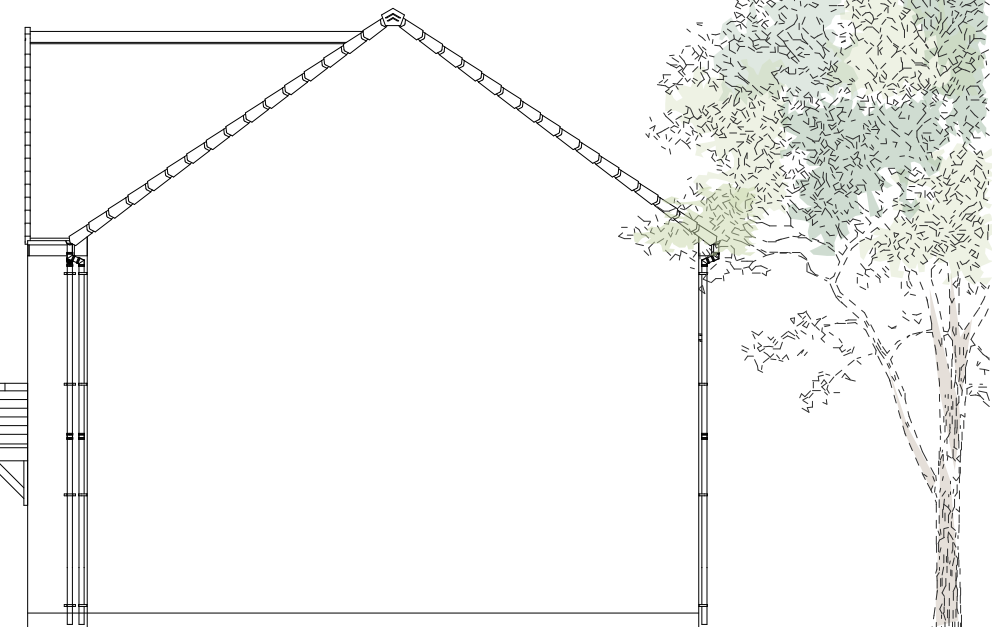

SIDE ELEVATION

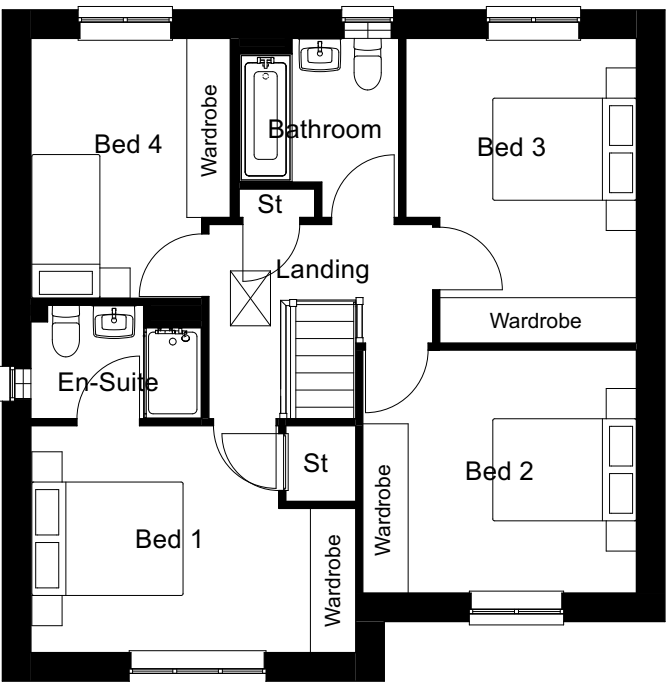

FIRST FLOOR

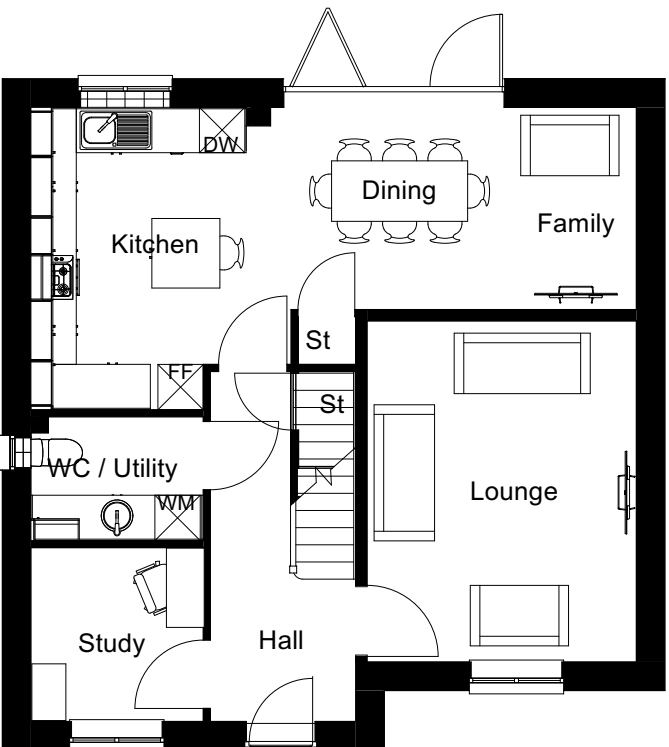


GROUND FLOOR


ISSUE:
All Intellectual Property Rights (including but not limited to copyright) subsisting in or arising out of this drawing and the building works depicted are owned by Pegasus Planning Group Ltd (Pegasus Group) and may not be copied, adapted, disseminated, redistributed, reproduced and/or otherwise used without a written licence. Pegasus Group accepts no liability for any use of this drawing other than for its original purpose and by the original client except in circumstances where approval has been provided by Pegasus Group in writing. Use only written dimensions. Drawing prepared for planning application purposes only. Do not scale (or use) for construction, sales or any other purpose. Any queries to be reported to Pegasus Group for clarification. Copyright © Pegasus Planning Group Limited (2025). Use of this drawing is subject to the terms & conditions available at [pegasusgroup.co.uk](https://www.pegasusgroup.co.uk)




FRONT ELEVATION

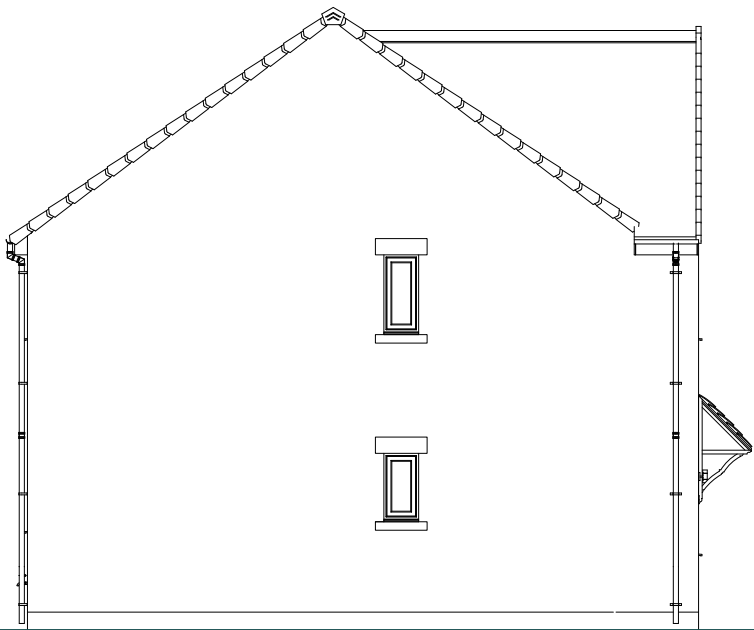

SIDE ELEVATION

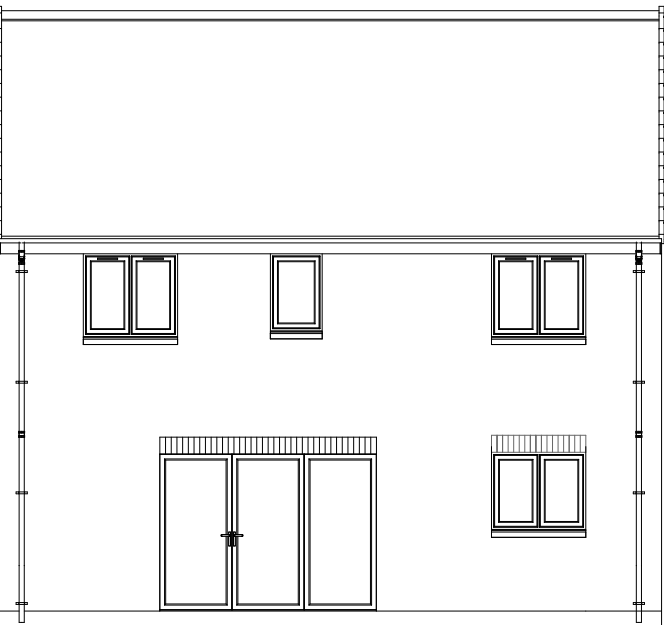


REAR ELEVATION

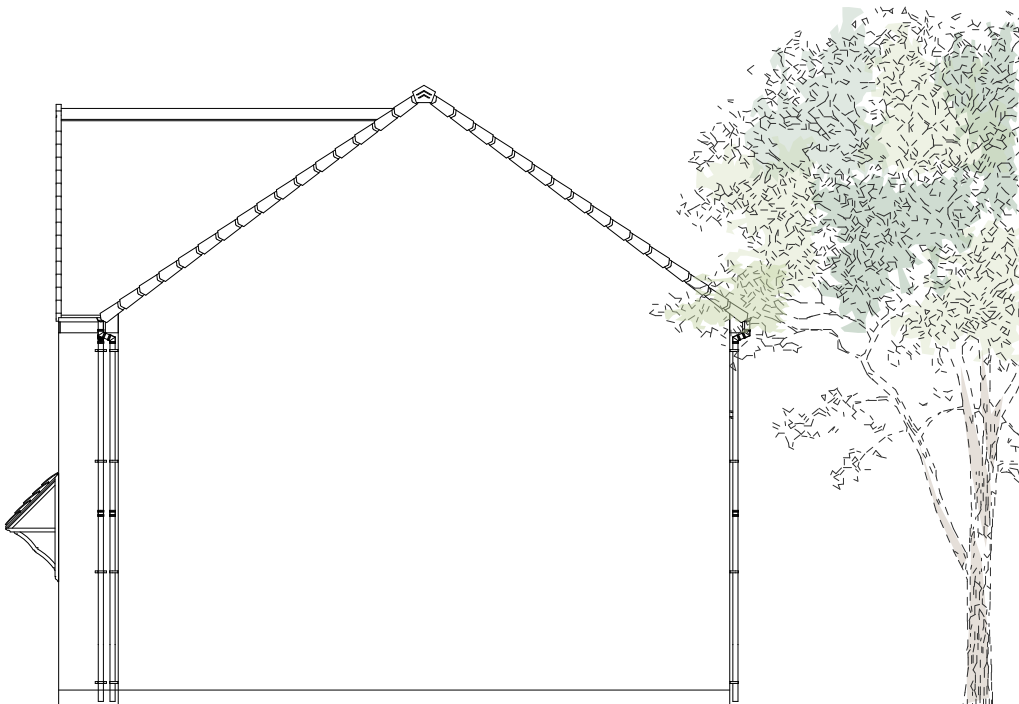


SIDE ELEVATION

0 1 2 5m

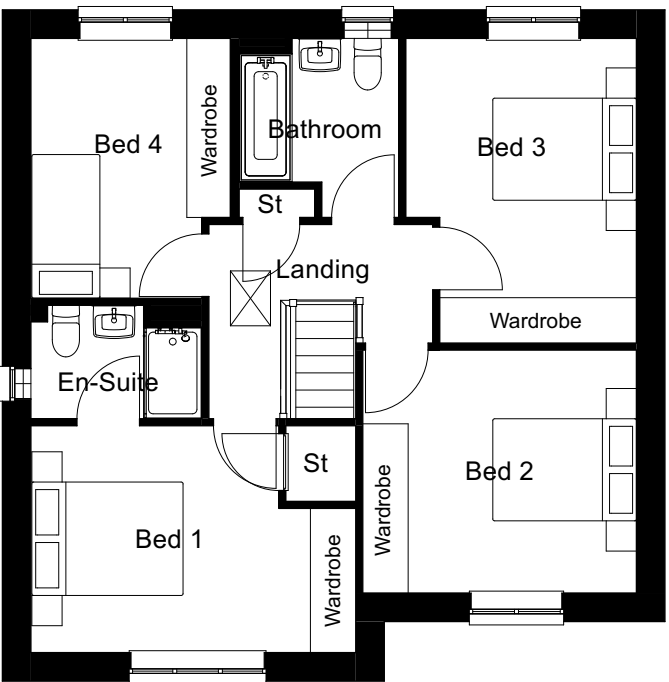

FIRST FLOOR

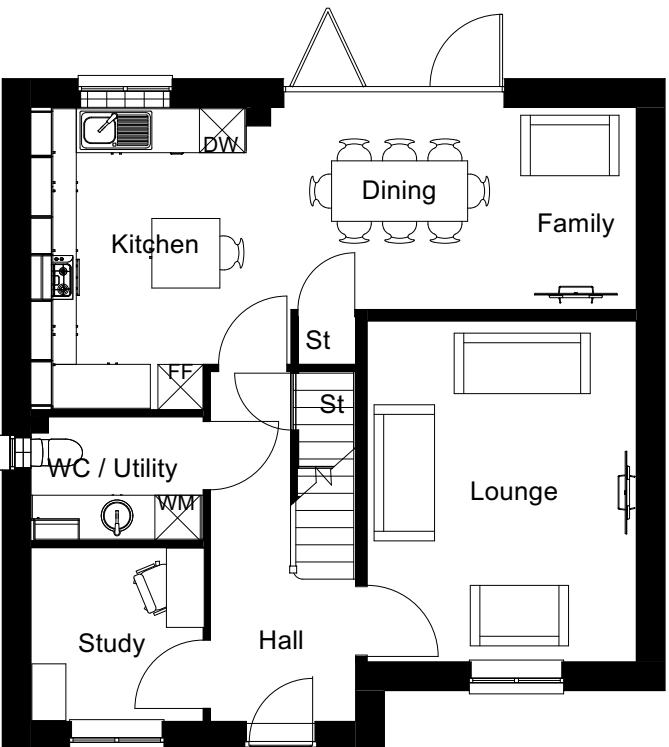


GROUND FLOOR

ISSUE:
All Intellectual Property Rights (including but not limited to copyright) subsisting in or arising out of this drawing and the building works depicted are owned by Pegasus Planning Group Ltd (Pegasus Group) and may not be copied, adapted, disseminated, redistributed, reproduced and/or otherwise used without a written licence. Pegasus Group accepts no liability for any use of this drawing other than for its original purpose and by the original client except in circumstances where approval has been provided by Pegasus Group in writing. Use only written dimensions. Drawing prepared for planning application purposes only. Do not scale (or use) for construction, sales or any other purpose. Any queries to be reported to Pegasus Group for clarification. Copyright © Pegasus Planning Group Limited (2025). Use of this drawing is subject to the terms & conditions available at [pegasusgroup.co.uk](https://www.pegasusgroup.co.uk)




FRONT ELEVATION

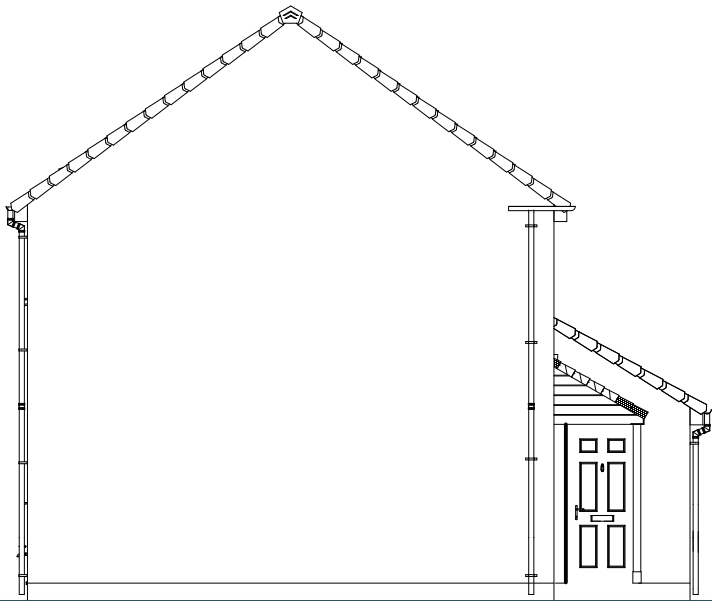


SIDE ELEVATION




FIRST FLOOR

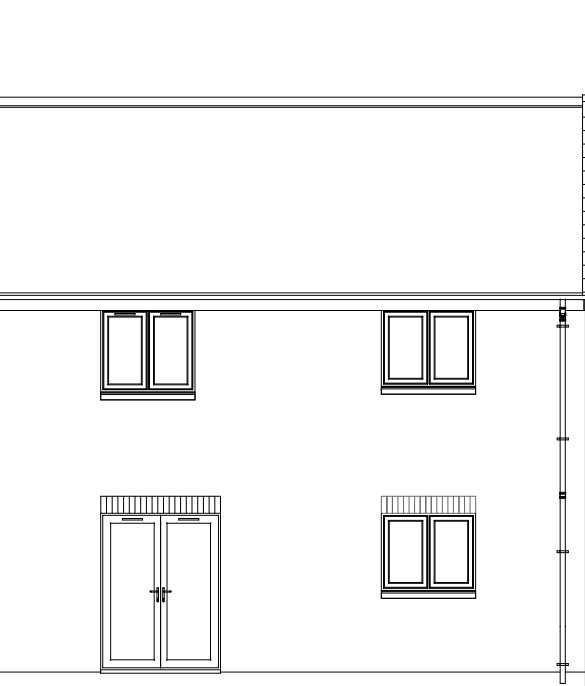

REAR ELEVATION

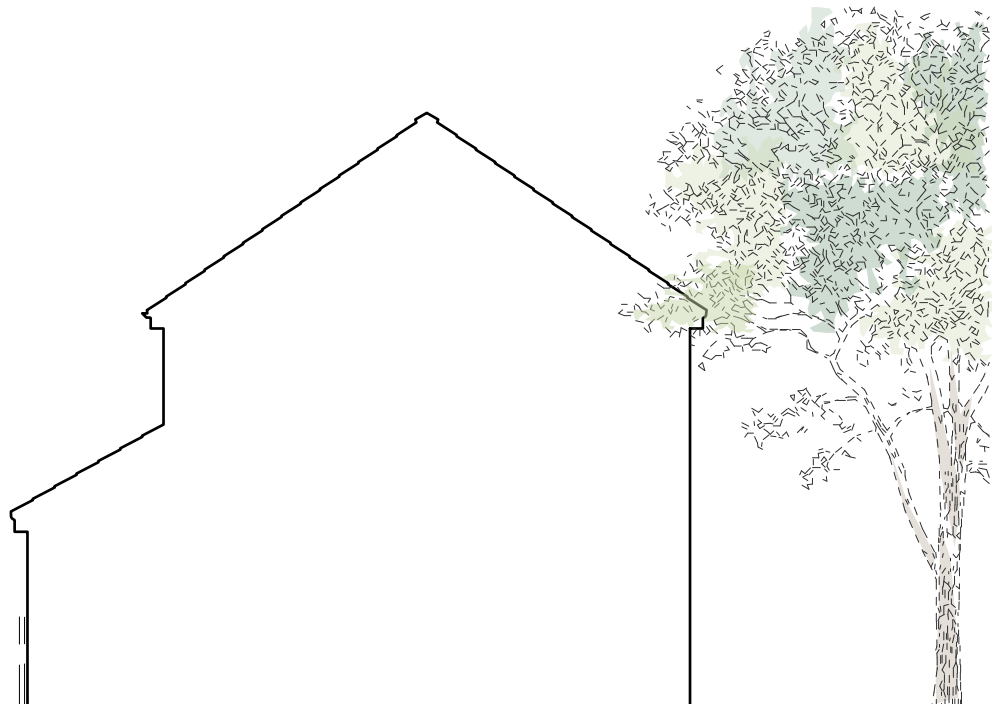

SIDE ELEVATION

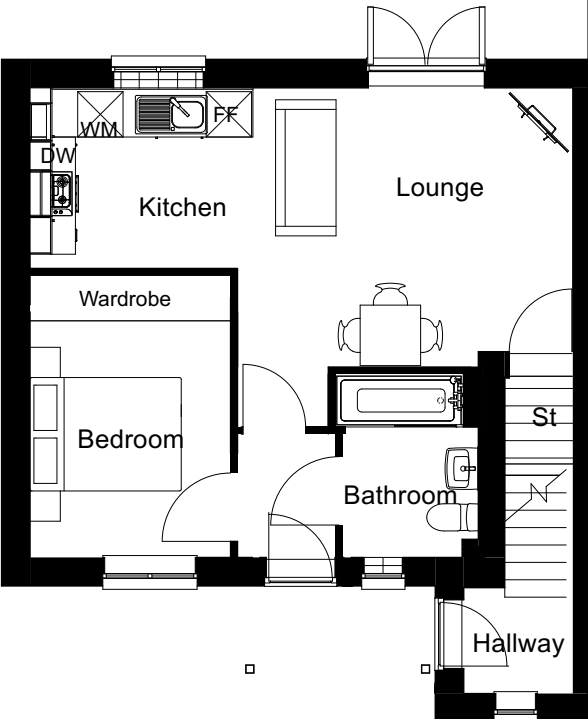


GROUND FLOOR




ISSUE:
All Intellectual Property Rights (including but not limited to copyright) subsisting in or arising out of this drawing and the building works depicted are owned by Pegasus Planning Group Ltd (Pegasus Group) and may not be copied, adapted, disseminated, redistributed, reproduced and/or otherwise used without a written licence. Pegasus Group accepts no liability for any use of this drawing other than for its original purpose and by the original client except in circumstances where approval has been provided by Pegasus Group in writing. Use only written dimensions. Drawing prepared for planning application purposes only. Do not scale (or use) for construction, sales or any other purpose. Any queries to be reported to Pegasus Group for clarification. Copyright © Pegasus Planning Group Limited (2025). Use of this drawing is subject to the Terms & Conditions available at [pegasusgroup.co.uk](https://www.pegasusgroup.co.uk)




FRONT ELEVATION

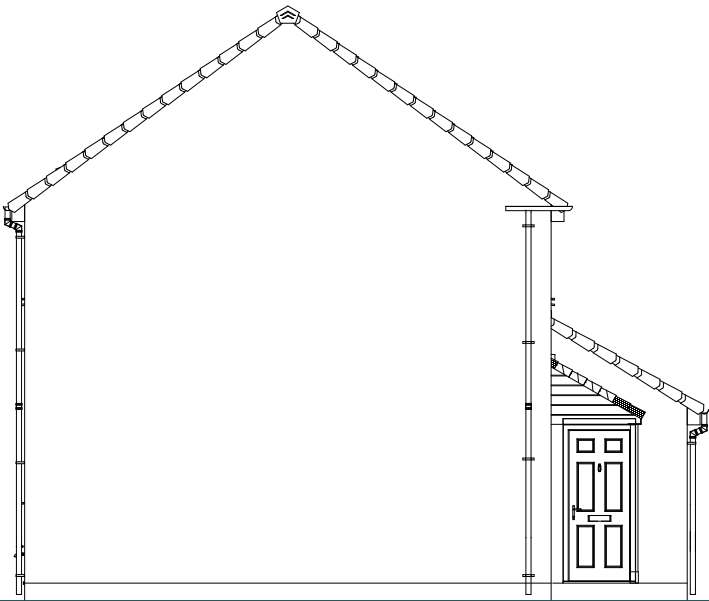

SIDE ELEVATION

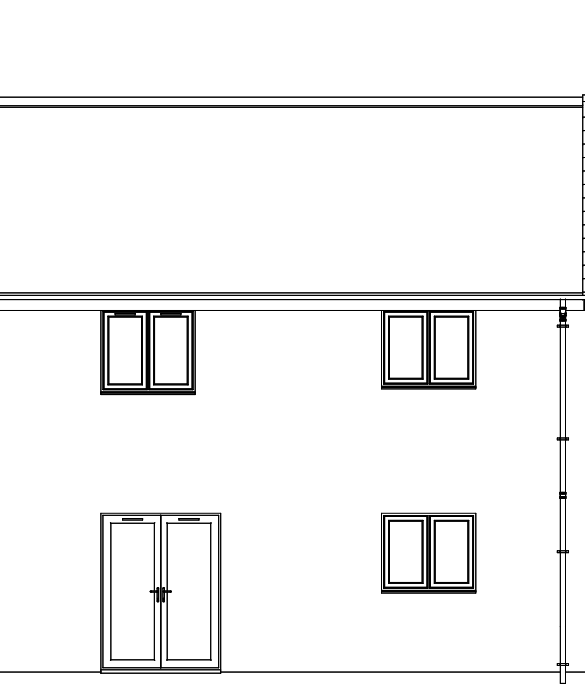

REAR ELEVATION

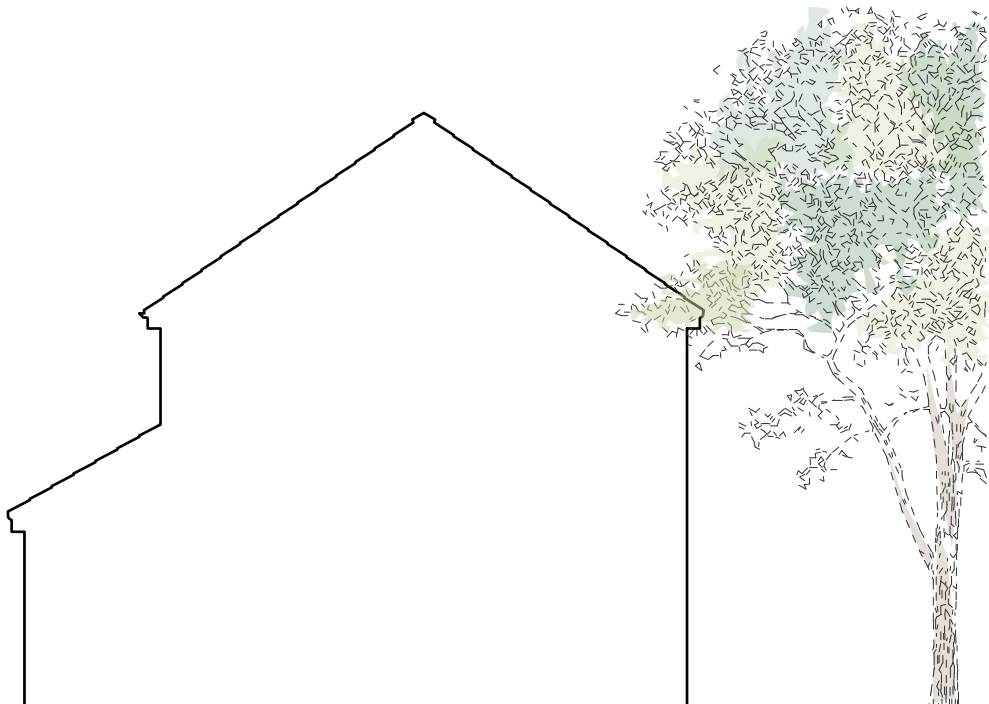


SIDE ELEVATION

0 1 2 5m



FIRST FLOOR

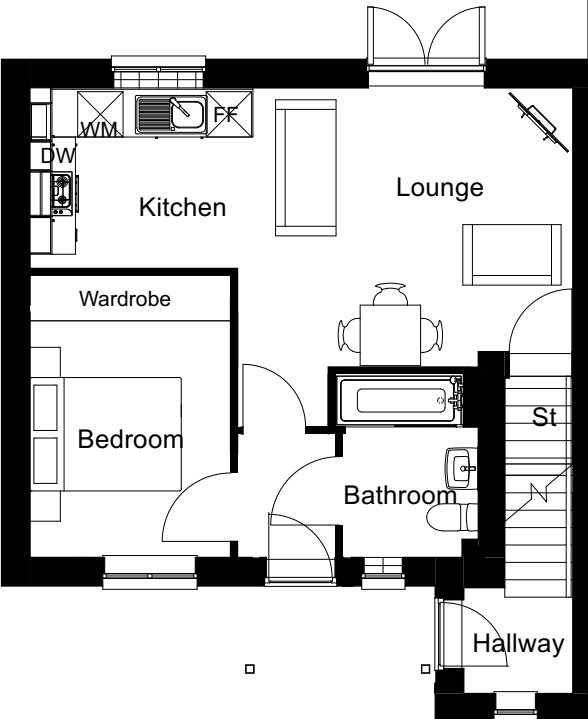


GROUND FLOOR


ISSUE:
All Intellectual Property Rights (including but not limited to copyright) subsisting in or arising out of this drawing and the building works depicted are owned by Pegasus Planning Group Ltd (Pegasus Group) and may not be copied, adapted, disseminated, redistributed, reproduced and/or otherwise used without a written licence. Pegasus Group accepts no liability for any use of this drawing other than for its original purpose and by the original client except in circumstances where approval has been provided by Pegasus Group in writing. Use only written dimensions. Drawing prepared for planning application purposes only. Do not scale (or use) for construction, sales or any other purpose. Any queries to be reported to Pegasus Group for clarification. Copyright © Pegasus Group Limited (2025). Use of this drawing is subject to the terms & conditions available at [pegasusgroup.co.uk](https://www.pegasusgroup.co.uk)




FRONT ELEVATION

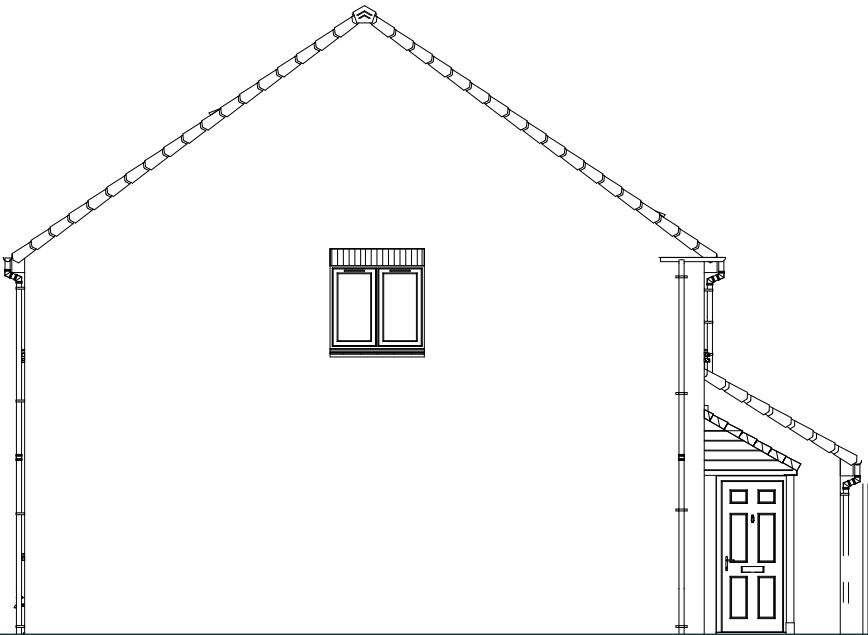


SIDE ELEVATION

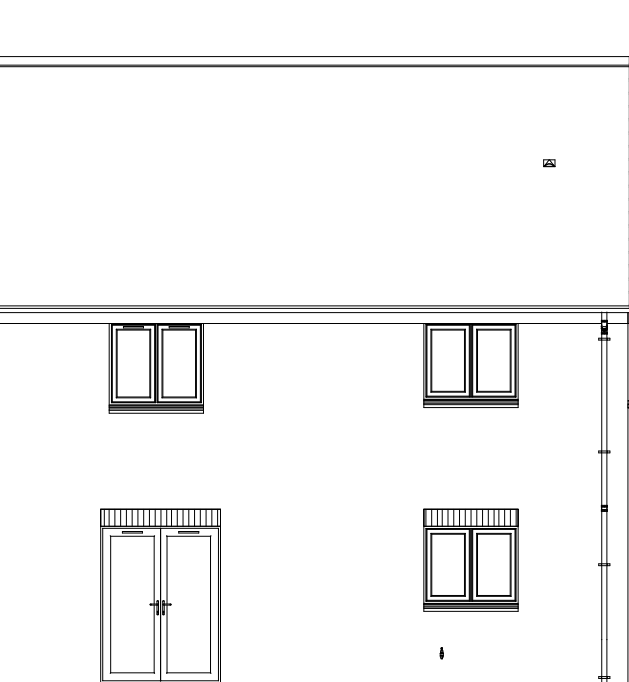


REAR ELEVATION

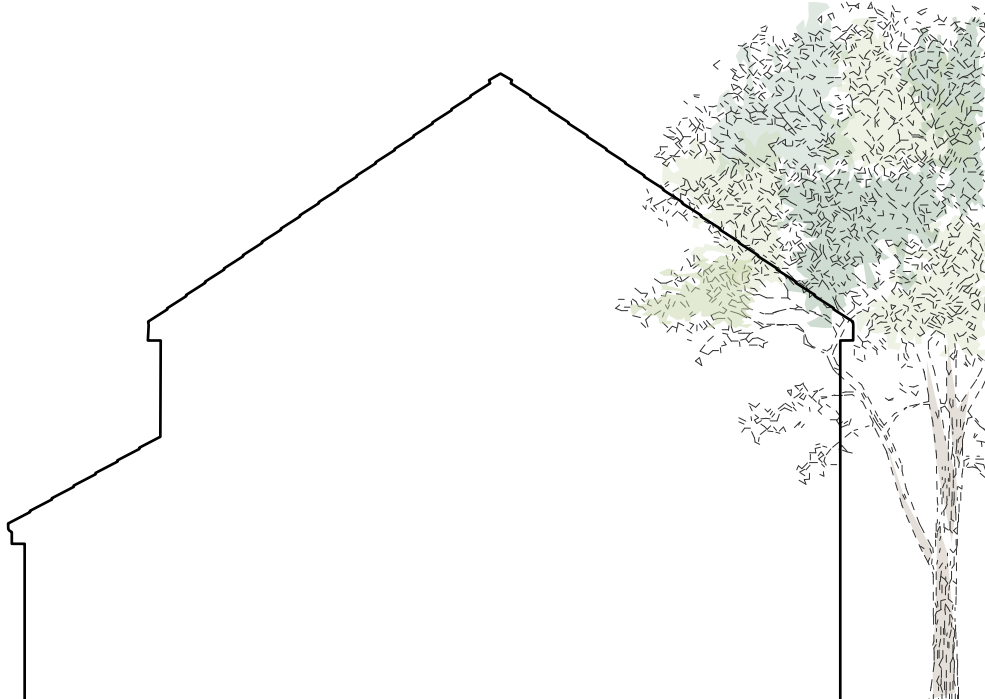

SIDE ELEVATION

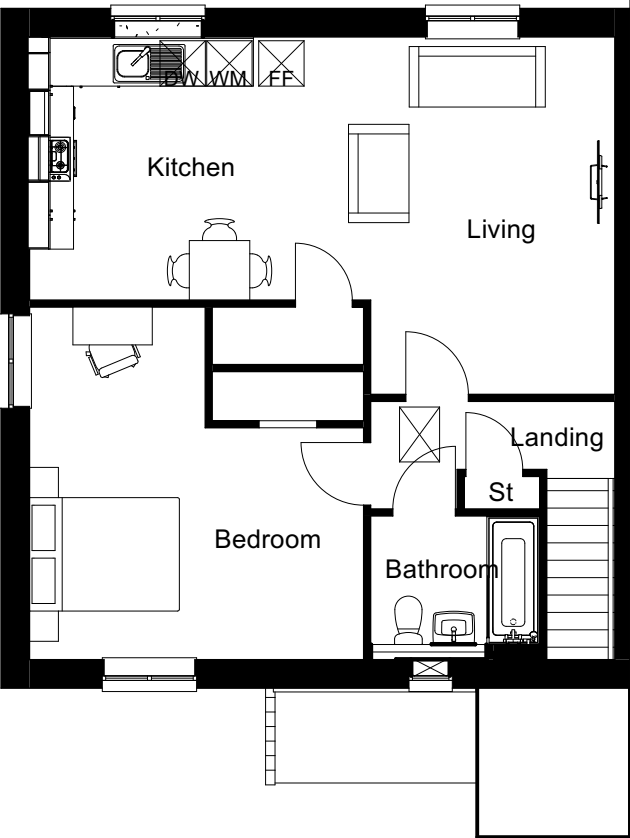

FIRST FLOOR

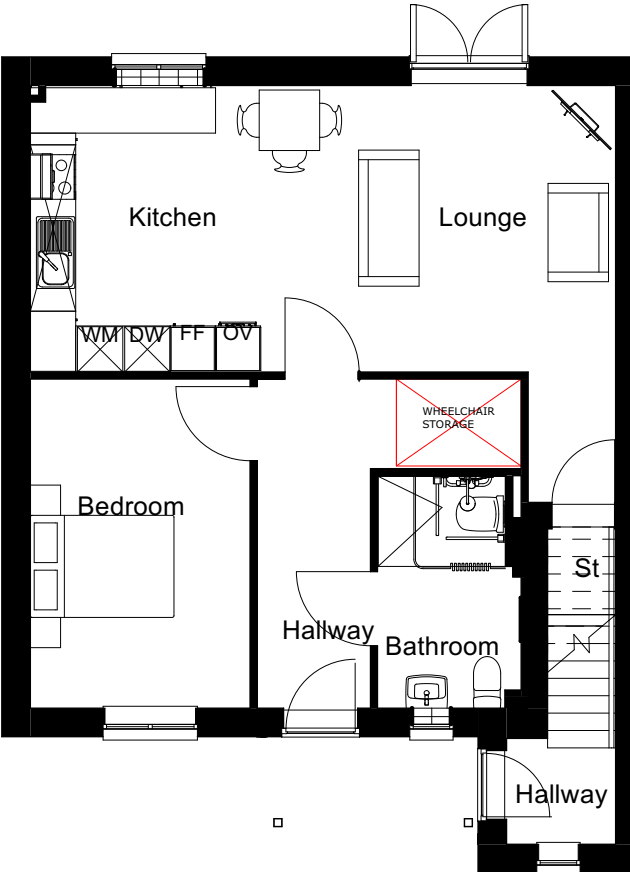


GROUND FLOOR


ISSUE:
All Intellectual Property Rights (including but not limited to copyright) subsisting in or arising out of this drawing and the building works depicted are owned by Pegasus Planning Group Ltd (Pegasus Group) and may not be copied, adapted, disseminated, redistributed, reproduced and/or otherwise used without a written licence. Pegasus Group accepts no liability for any use of this drawing other than for its original purpose and by the original client except in circumstances where approval has been given in writing. Use only written dimensions. Drawing prepared for planning application purposes only. Do not scale (or use) for construction, sales or any other purpose. Any queries to be reported to Pegasus Group for clarification. Copyright © Pegasus Planning Group Limited (2025). Use of this drawing is subject to the terms & conditions available at [pegasusgroup.co.uk](https://www.pegasusgroup.co.uk)




FRONT ELEVATION

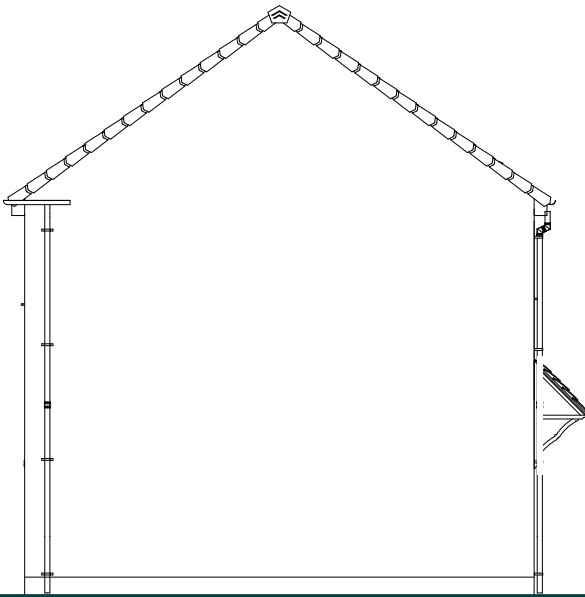


SIDE ELEVATION

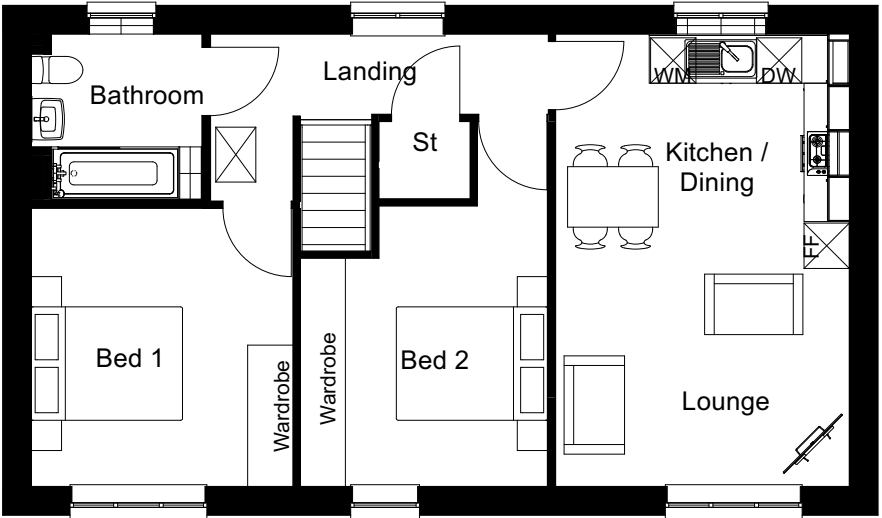


FIRST FLOOR

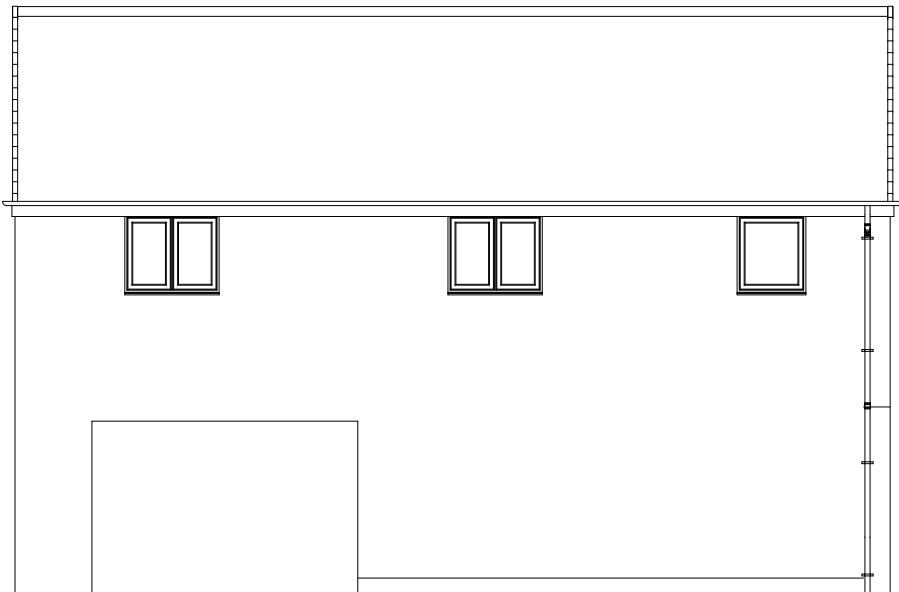

REAR ELEVATION

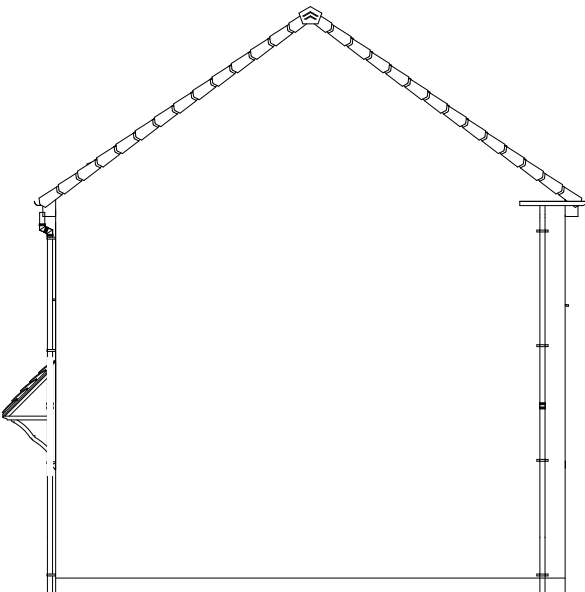

SIDE ELEVATION

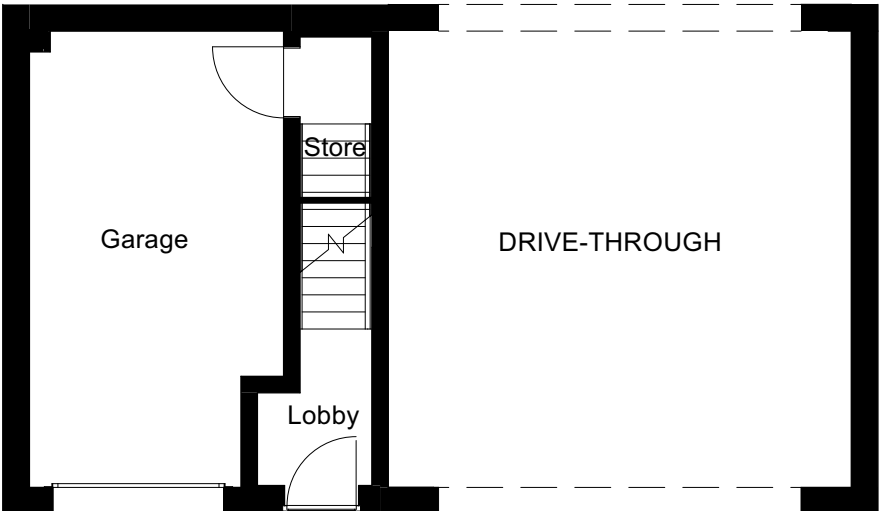


GROUND FLOOR

0 1 2 5m


ISSUE:
All Intellectual Property Rights (including but not limited to copyright) subsisting in or arising out of this drawing and the building works depicted are owned by Pegasus Planning Group Ltd (Pegasus Group) and may not be copied, adapted, disseminated, redistributed, reproduced and/or otherwise used without a written licence. Pegasus Group accepts no liability for any use of this drawing other than for its original purpose and by the original client except in circumstances where approval has been provided by Pegasus Group in writing. Use only written dimensions. Drawing prepared for planning application purposes only. Do not scale (or use) for construction, sales or any other purpose. Any queries to be reported to Pegasus Group for clarification. Copyright © Pegasus Planning Group Limited (2025). Use of this drawing is subject to the terms & conditions available at [pegasusgroup.co.uk](https://www.pegasusgroup.co.uk)




FRONT ELEVATION

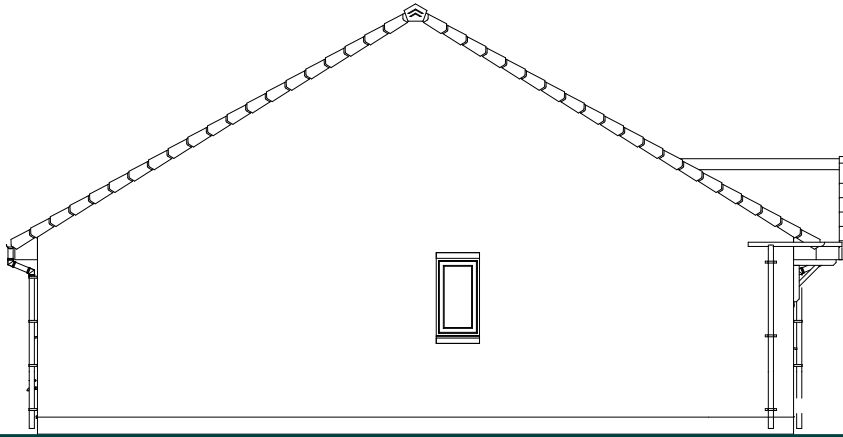


SIDE ELEVATION

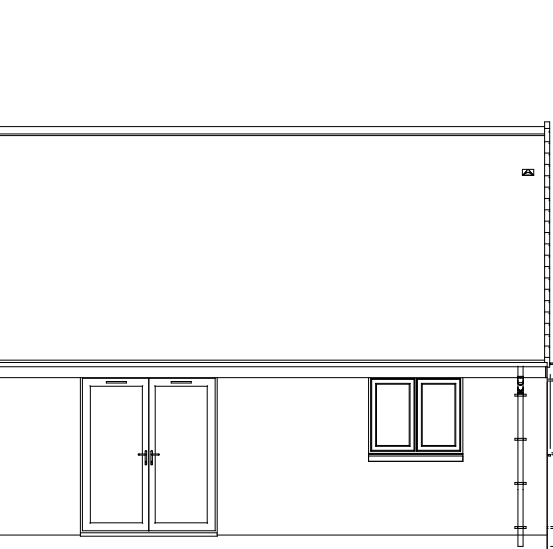

REAR ELEVATION

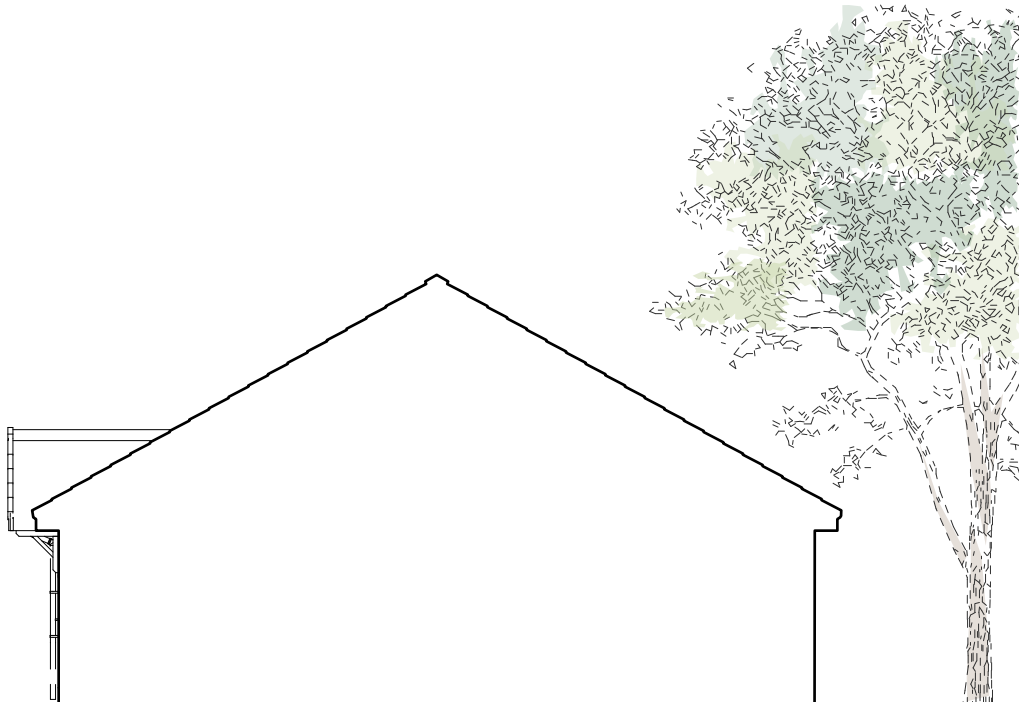

SIDE ELEVATION

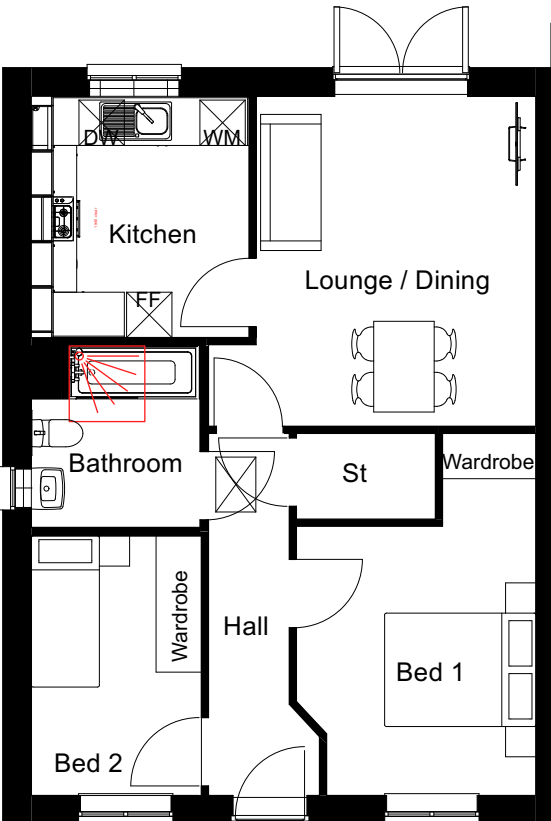

GROUND FLOOR

BUGLEY BARTON FARM, VICTORIA ROAD, WARMINSTER – ESTHWAITE


| PEGASUSGROUP.CO.UK | TEAM/DRAWN BY: FD/KMJ | APPROVED BY: | DATE: 27/01/2025 | SCALE: 1:100@A3 | DRWG: P24-0579_DE___13 | CLIENT: KEEPMOAT HOMES |




ISSUE:
All Intellectual Property Rights (including but not limited to copyright) subsisting in or arising out of this drawing and the building works depicted are owned by Pegasus Planning Group Ltd (Pegasus Group) and may not be copied, adapted, disseminated, redistributed, reproduced and/or otherwise used without a written licence. Pegasus Group accepts no liability for any use of this drawing other than for its original purpose and by the original client except in circumstances where approval has been provided by Pegasus Group in writing. Use only written dimensions. Drawing prepared for planning application purposes only. Do not scale (or use) for construction, sales or any other purpose. Any queries to be reported to Pegasus Group for clarification. Copyright © Pegasus Planning Group Limited (2025). Use of this drawing is subject to the terms & conditions available at [pegasusgroup.co.uk](https://www.pegasusgroup.co.uk)




FRONT ELEVATION

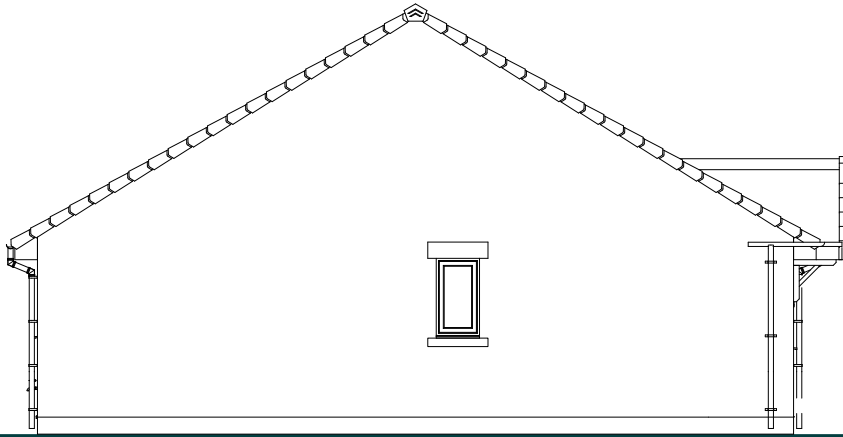

SIDE ELEVATION

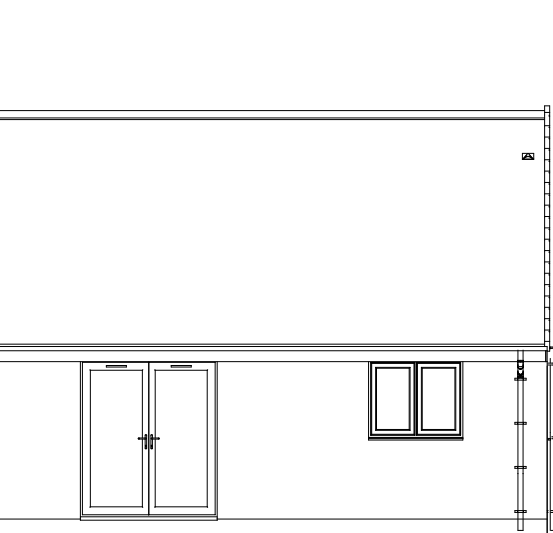


REAR ELEVATION

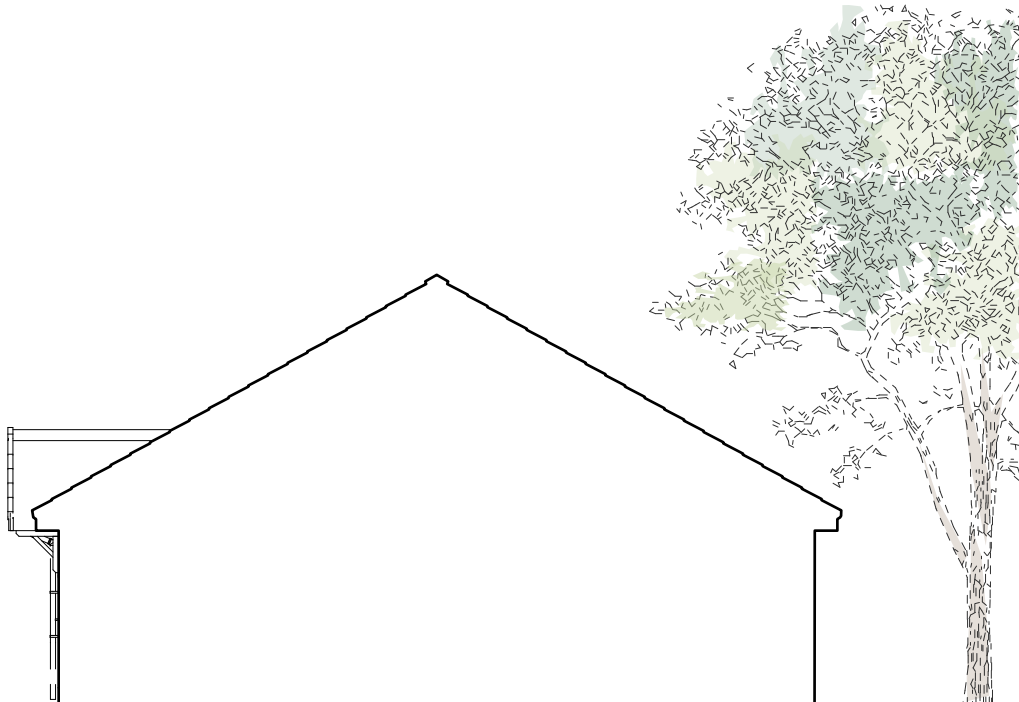

SIDE ELEVATION

0 1 2 5m

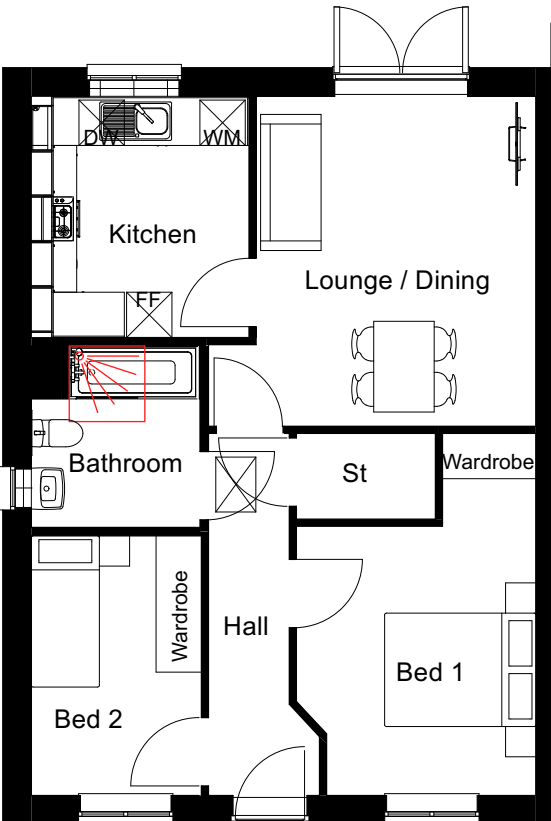

GROUND FLOOR

BUGLEY BARTON FARM, VICTORIA ROAD, WARMINSTER – ESTHWAITE


| PEGASUSGROUP.CO.UK | TEAM/DRAWN BY: FD/KMJ | APPROVED BY: | DATE: 27/01/2025 | SCALE: 1:100@A3 | DRWG: P24-0579_DE____25 | CLIENT: KEEPMOAT HOMES |




ISSUE:
All Intellectual Property Rights (including but not limited to copyright) subsisting in or arising out of this drawing and the building works depicted are owned by Pegasus Planning Group Ltd (Pegasus Group) and may not be copied, adapted, disseminated, redistributed, reproduced and/or otherwise used without a written licence. Pegasus Group accepts no liability for any use of this drawing other than for its original purpose and by the original client except in circumstances where approval has been provided by Pegasus Group in writing. Use only written dimensions. Drawing prepared for planning application purposes only. Do not scale (or use) for construction, sales or any other purpose. Any queries to be reported to Pegasus Group for clarification. Copyright © Pegasus Planning Group Limited (2025). Use of this drawing is subject to the terms & conditions available at [pegasusgroup.co.uk](https://www.pegasusgroup.co.uk)




FRONT ELEVATION

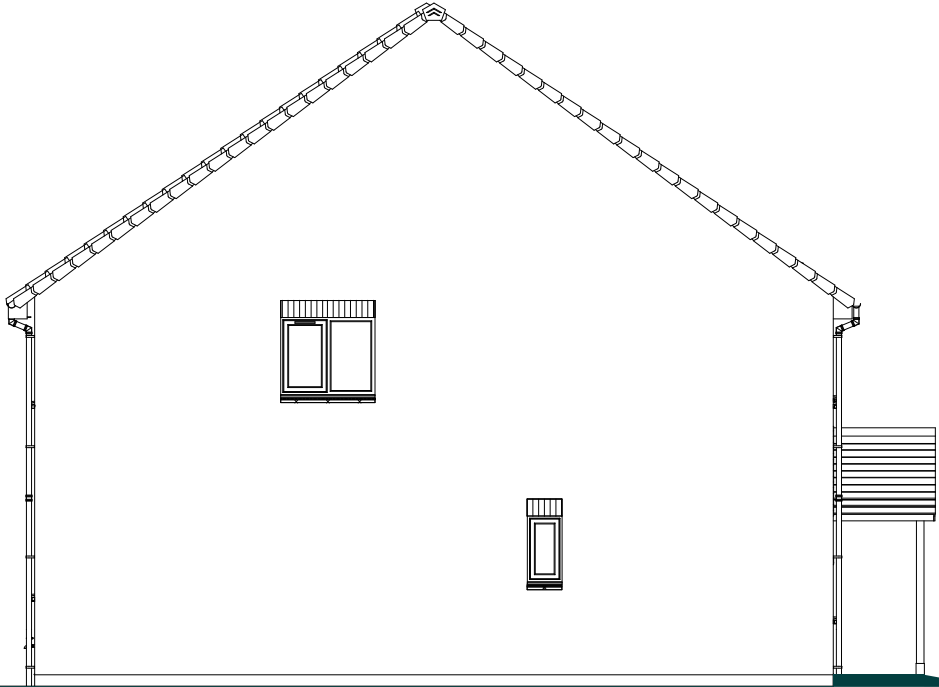

SIDE ELEVATION


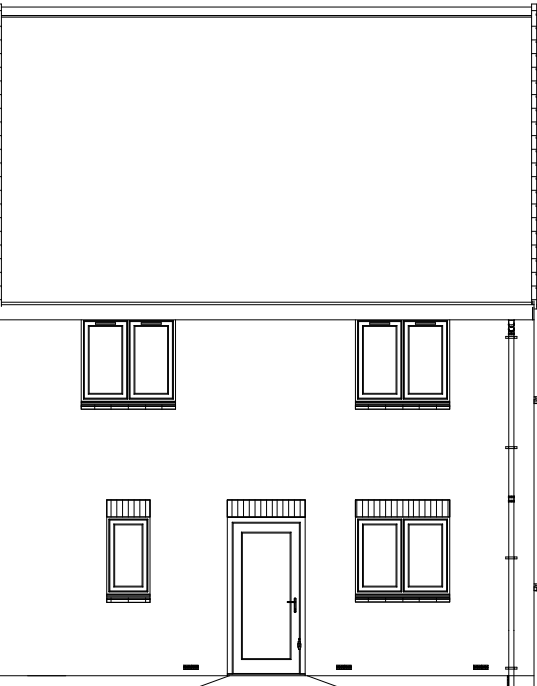


REAR ELEVATION

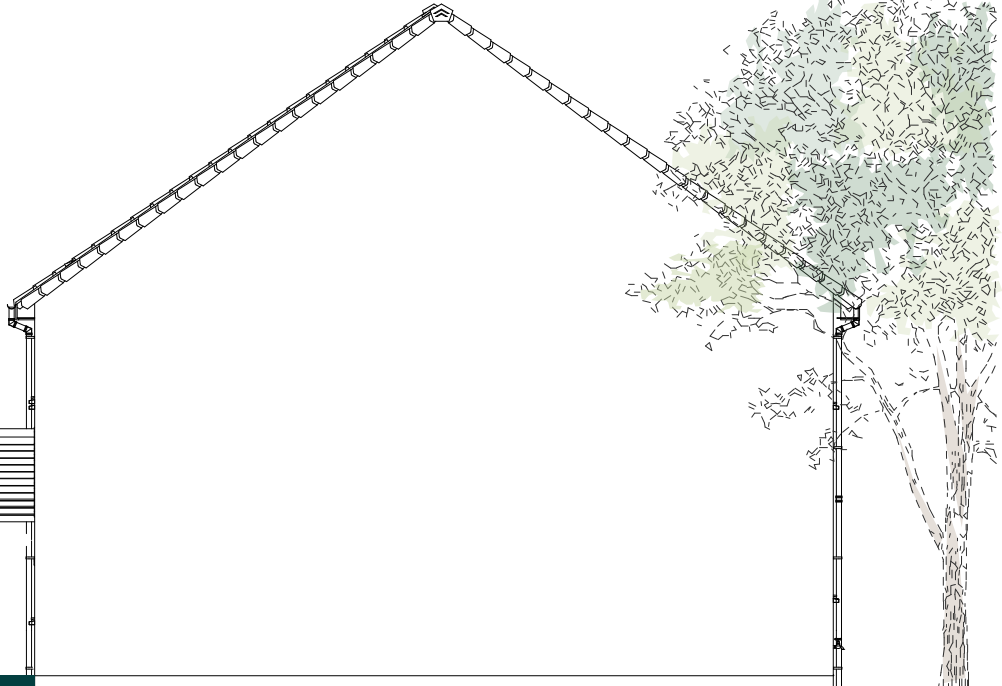

SIDE ELEVATION

0 1 2 5m

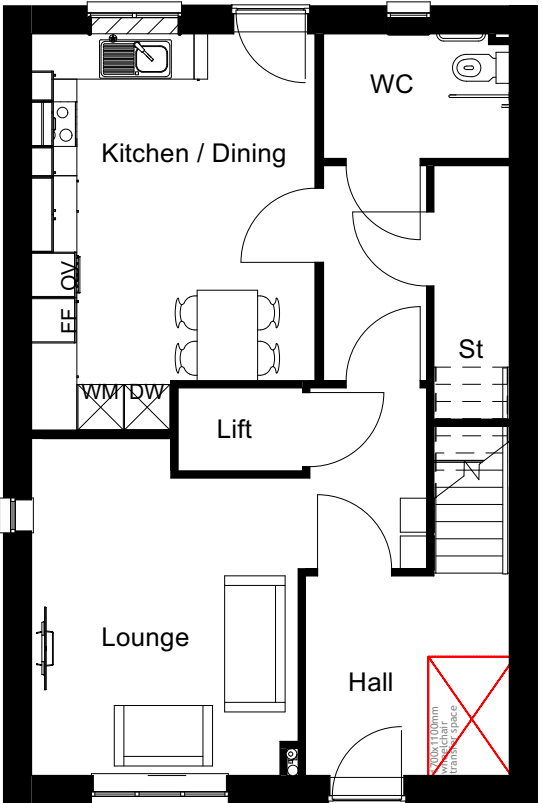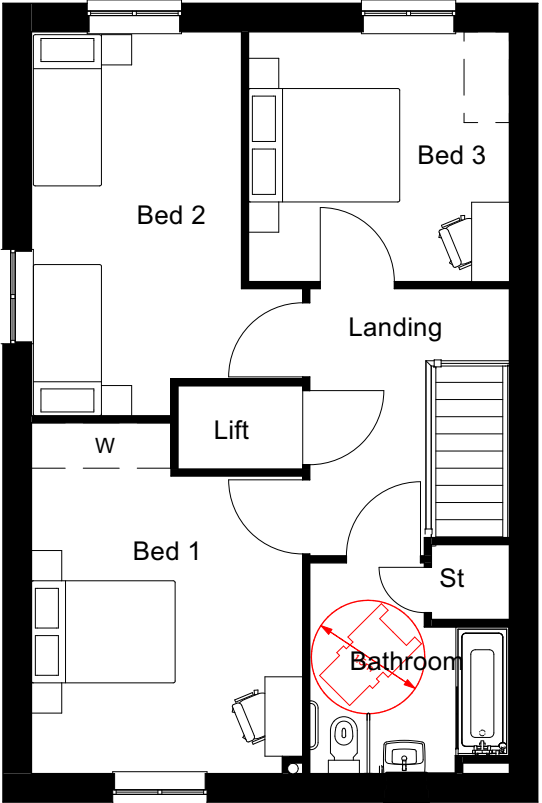

1500x1500 level landing
in accordance with WHDG

BUGLEY BARTON FARM, VICTORIA ROAD, WARMINSTER – 3B WHEELCHAIR


| PEGASUSGROUP.CO.UK | TEAM/DRAWN BY: FD/KMJ | APPROVED BY: KLB | DATE: 12/11/2025 | SCALE: 1:100@A3 | DRWG: P24-0579_DE__A_14 | CLIENT: KEEPMOAT HOMES |




ISSUE:
All Intellectual Property Rights (including but not limited to copyright) subsisting in or arising out of this drawing and the building works depicted are owned by Pegasus Planning Group Ltd (Pegasus Group) and may not be copied, adapted, disseminated, redistributed, reproduced and/or otherwise used without a written licence. Pegasus Group accepts no liability for any use of this drawing other than for its original purpose and by the original client except in circumstances where approval has been provided by Pegasus Group in writing. Use only written dimensions. Drawing prepared for planning application purposes only. Do not scale (or use) for construction, sales or any other purpose. Any queries to be reported to Pegasus Group for clarification. Copyright © Pegasus Planning Group Limited (2025). Use of this drawing is subject to the terms & conditions available at [pegasusgroup.co.uk](https://www.pegasusgroup.co.uk)



FRONT ELEVATION

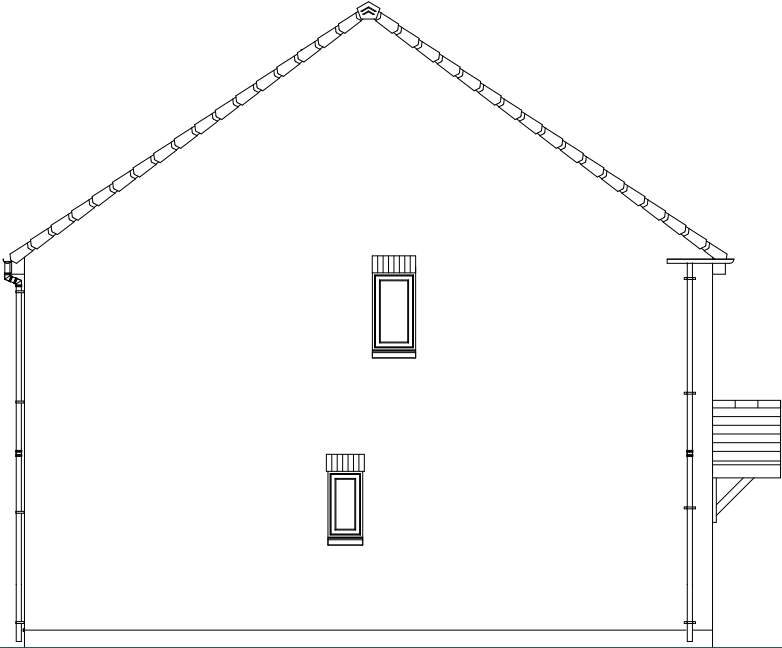


SIDE ELEVATION

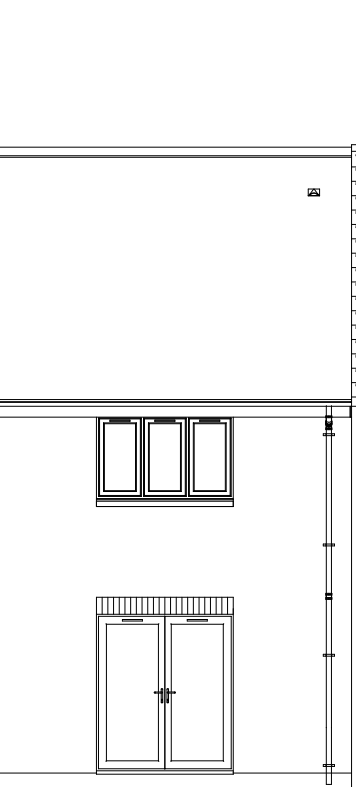


REAR ELEVATION



SIDE ELEVATION

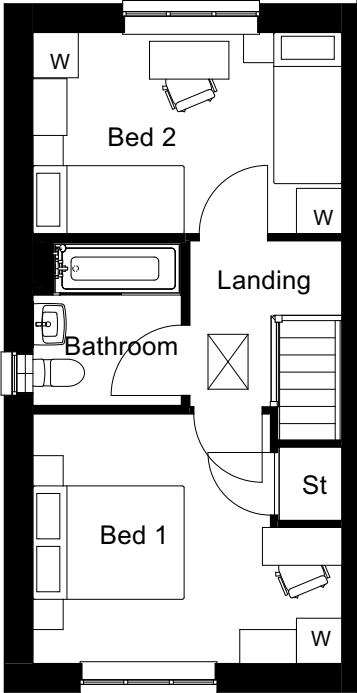

FIRST FLOOR

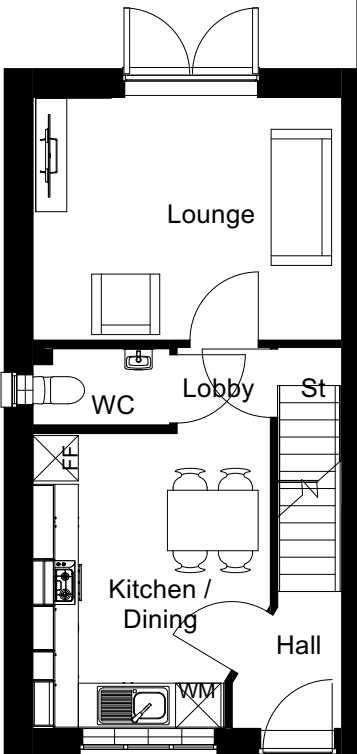


GROUND FLOOR




ISSUE:
All Intellectual Property Rights (including but not limited to copyright) subsisting in or arising out of this drawing and the building works depicted are owned by Pegasus Planning Group Ltd (Pegasus Group) and may not be copied, adapted, disseminated, redistributed, reproduced and/or otherwise used without a written licence. Pegasus Group accepts no liability for any use of this drawing other than for its original purpose and by the original client except in circumstances where approval for use has been provided by Pegasus Group in writing. Use only written dimensions. Drawing prepared for planning application purposes only. Do not scale (or use) for construction, sales or any other purpose. Any queries to be reported to Pegasus Group for clarification. Copyright © Pegasus Planning Group Limited (2025). Use of this drawing is subject to the Terms & Conditions available @ pegasusgroup.co.uk




FRONT ELEVATION

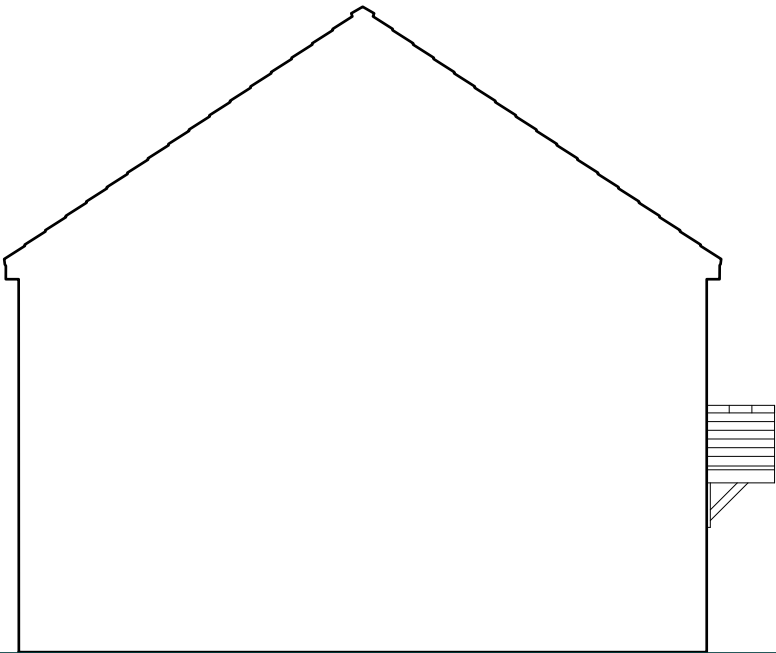


SIDE ELEVATION

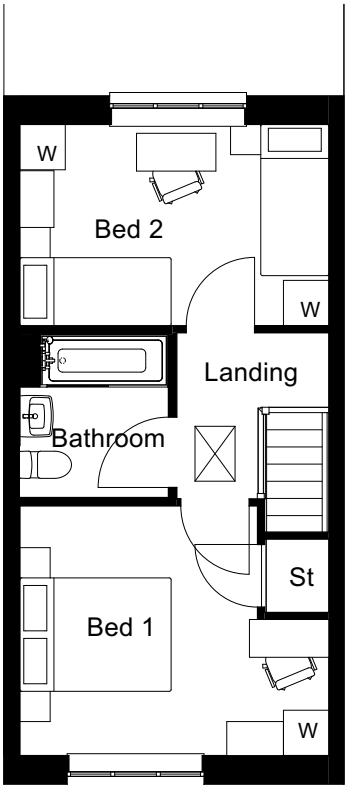


FIRST FLOOR

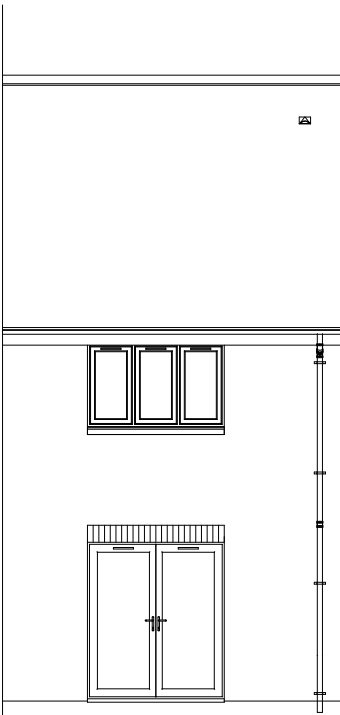

REAR ELEVATION

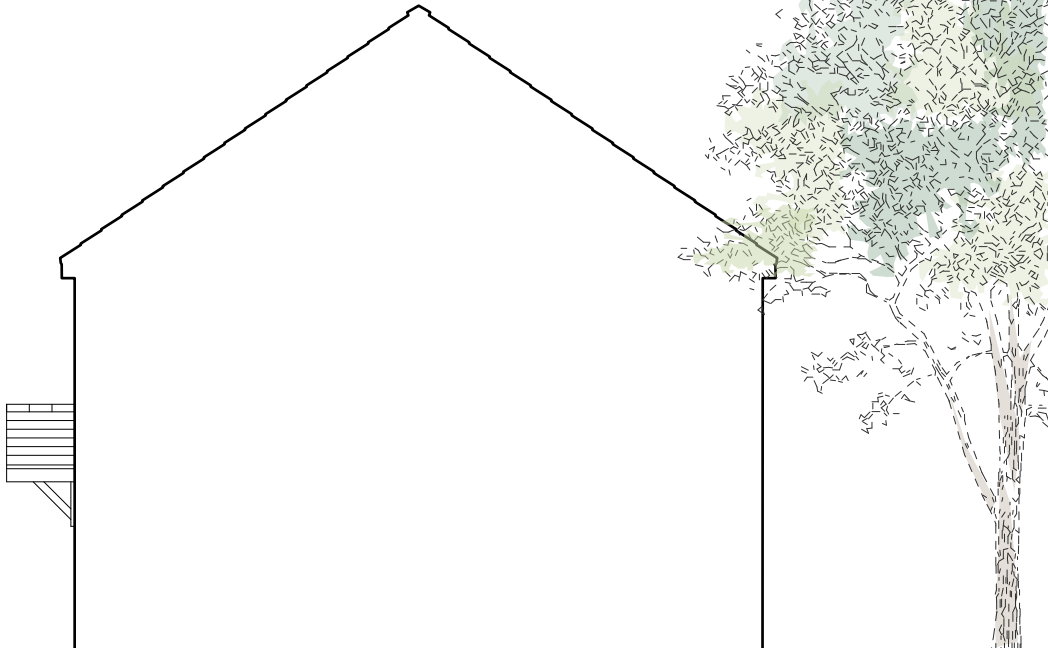

SIDE ELEVATION

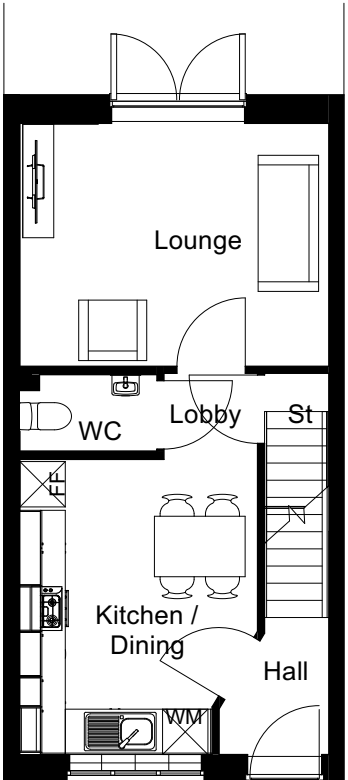

GROUND FLOOR

0 1 2 5m

BUGLEY BARTON FARM, VICTORIA ROAD, WARMINSTER – LOCKWOOD MID


| PEGASUSGROUP.CO.UK | TEAM/DRAWN BY: FD/KMJ | APPROVED BY: | DATE: 27/01/2025 | SCALE: 1:100@A3 | DRWG: P24-0579_DE____30 | CLIENT: KEEPMOAT HOMES |




ISSUE:
All Intellectual Property Rights (including but not limited to copyright) subsisting in or arising out of this drawing and the building works depicted are owned by Pegasus Planning Group Ltd (Pegasus Group) and may not be copied, adapted, disseminated, redistributed, reproduced and/or otherwise used without a written licence. Pegasus Group accepts no liability for any use of this drawing other than for its original purpose and by the original client except in circumstances where approval has been provided by Pegasus Group in writing. Use only written dimensions. Drawing prepared for planning application purposes only. Do not scale (or use) for construction, sales or any other purpose. Any queries to be reported to Pegasus Group for clarification. Copyright © Pegasus Planning Group Limited (2025). Use of this drawing is subject to the terms & conditions available at [pegasusgroup.co.uk](https://www.pegasusgroup.co.uk)



FRONT ELEVATION

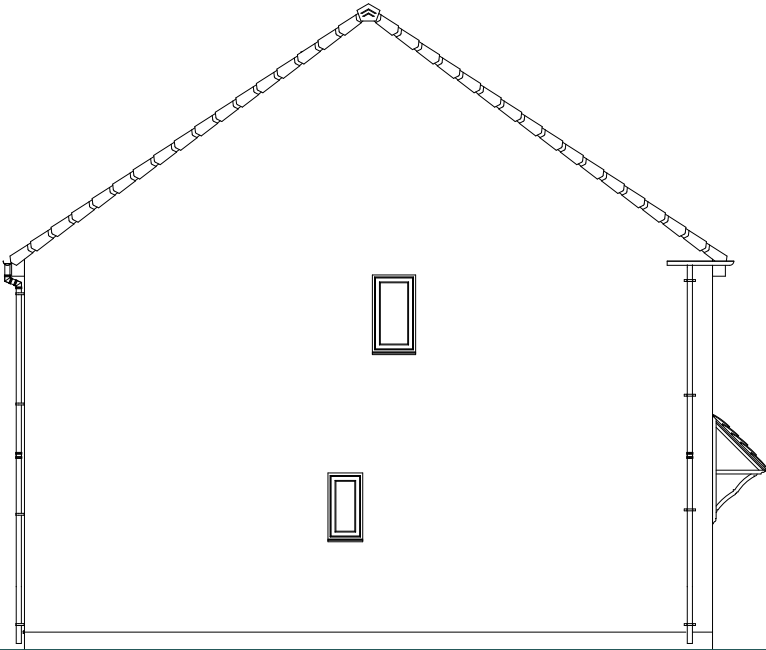


SIDE ELEVATION

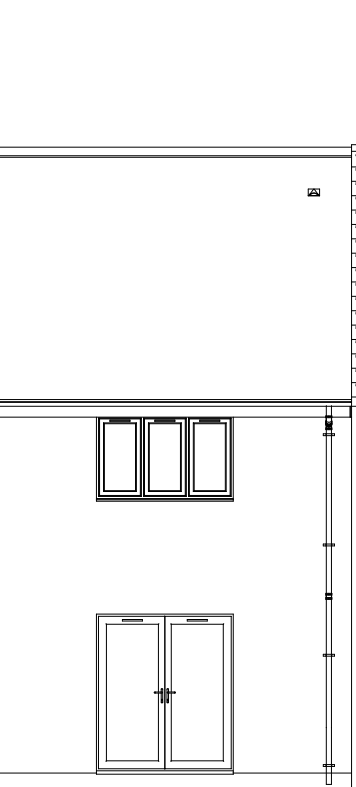


REAR ELEVATION



SIDE ELEVATION

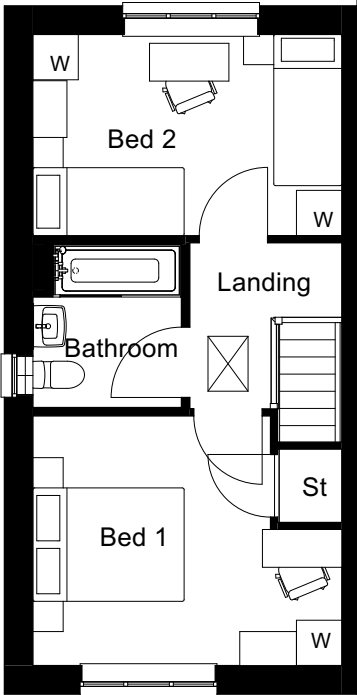

FIRST FLOOR

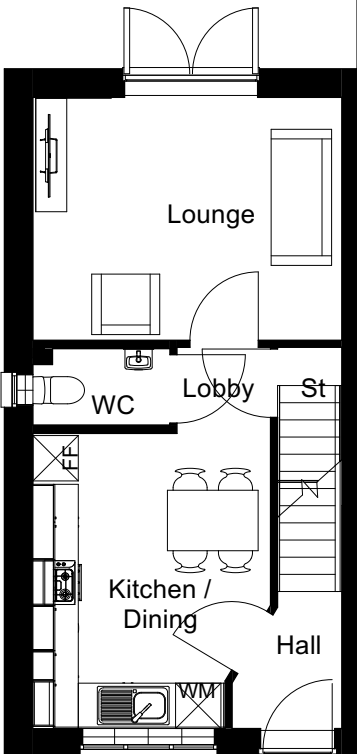


GROUND FLOOR




ISSUE:
All Intellectual Property Rights (including but not limited to copyright) subsisting in or arising out of this drawing and the building works depicted are owned by Pegasus Planning Group Ltd (Pegasus Group) and may not be copied, adapted, disseminated, redistributed, reproduced and/or otherwise used without a written licence. Pegasus Group accepts no liability for any use of this drawing other than for its original purpose and by the original client except in circumstances where approval for use has been provided by Pegasus Group in writing. Use only written dimensions. Drawing prepared for planning application purposes only. Do not scale (or use) for construction, sales or any other purpose. Any queries to be reported to Pegasus Group for clarification. Copyright © Pegasus Planning Group Limited (2025). Use of this drawing is subject to the Terms & Conditions available @ pegasusgroup.co.uk




FRONT ELEVATION

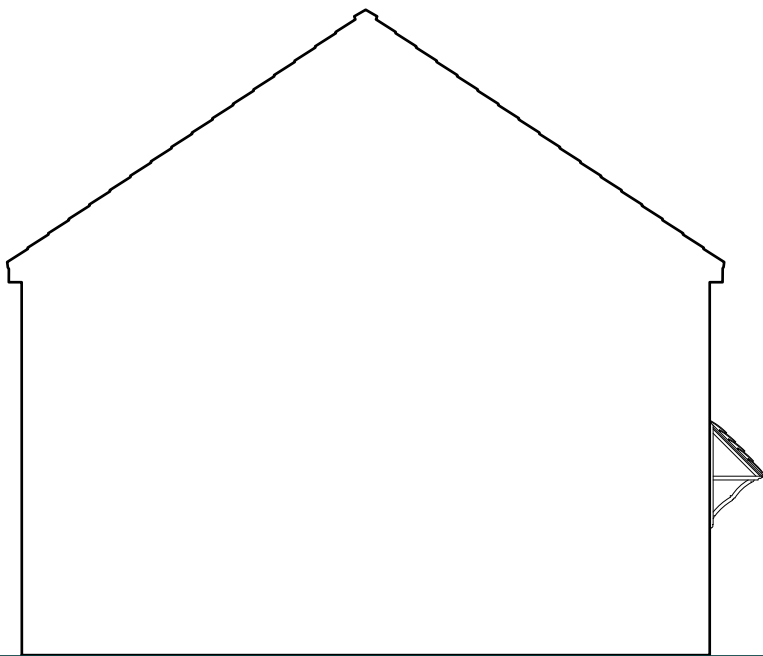

SIDE ELEVATION

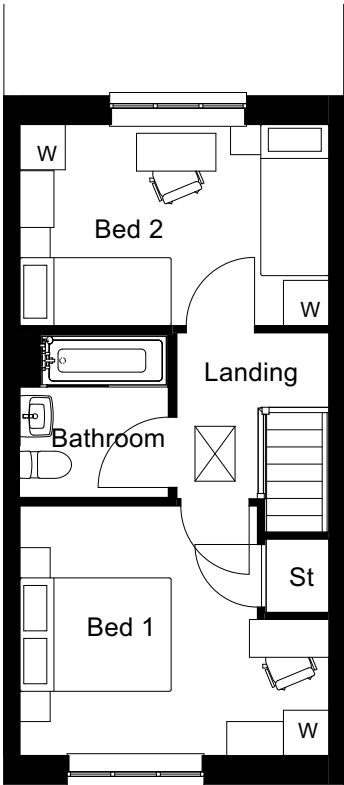


FIRST FLOOR

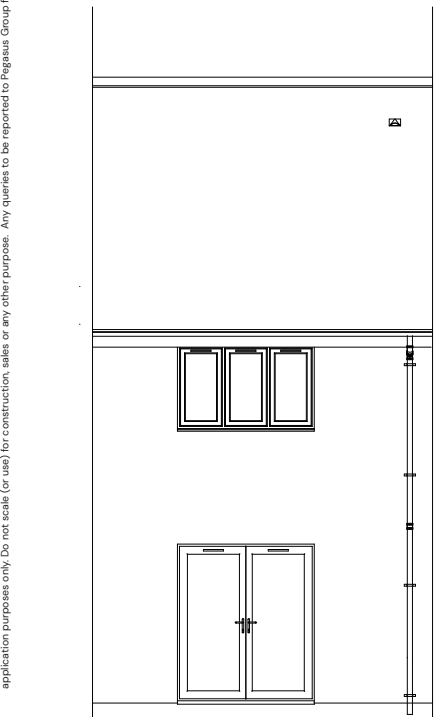

REAR ELEVATION



SIDE ELEVATION

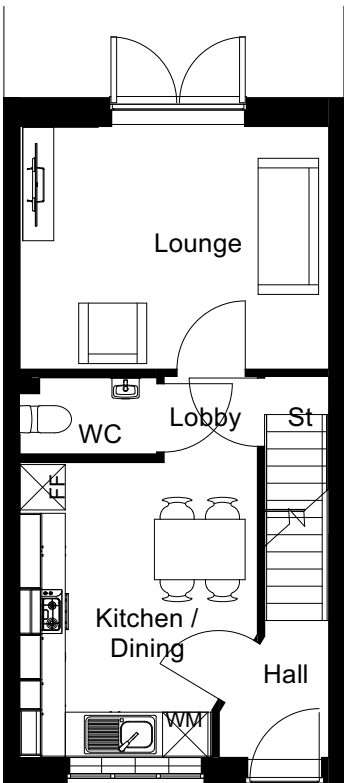

GROUND FLOOR

0 1 2 5m

BUGLEY BARTON FARM, VICTORIA ROAD, WARMINSTER – LOCKWOOD MID


| PEGASUSGROUP.CO.UK | TEAM/DRAWN BY: FD/KMJ | APPROVED BY: | DATE: 10/12/2024 | SCALE: 1:100@A3 | DRWG: P24-0579_DE____29 | CLIENT: KEEPMOAT HOMES |




ISSUE:
All Intellectual Property Rights (including but not limited to copyright) subsisting in or arising out of this drawing and the building works depicted are owned by Pegasus Planning Group Ltd (Pegasus Group) and may not be copied, adapted, disseminated, redistributed, reproduced and/or otherwise used without a written licence. Pegasus Group accepts no liability for any use of this drawing other than for its original purpose and by the original client except in circumstances where approval has been provided by Pegasus Group in writing. Use only written dimensions. Drawing prepared for planning application purposes only. Do not scale (or use) for construction, sales or any other purpose. Any queries to be reported to Pegasus Group for clarification. Copyright © Pegasus Planning Group Limited (2025). Use of this drawing is subject to the terms & conditions available at www.pegasusgroup.co.uk/terms-conditions




FRONT ELEVATION

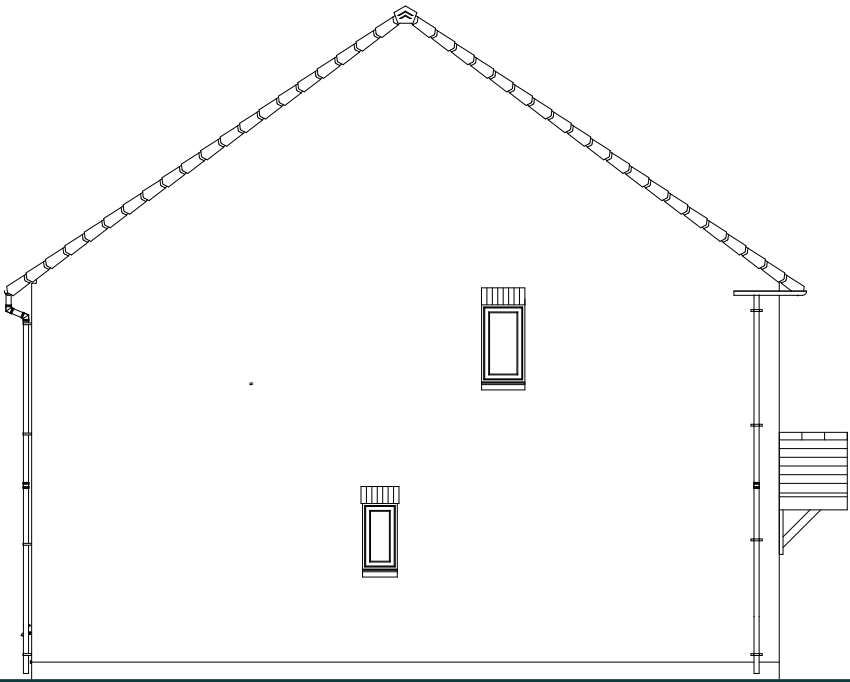


SIDE ELEVATION

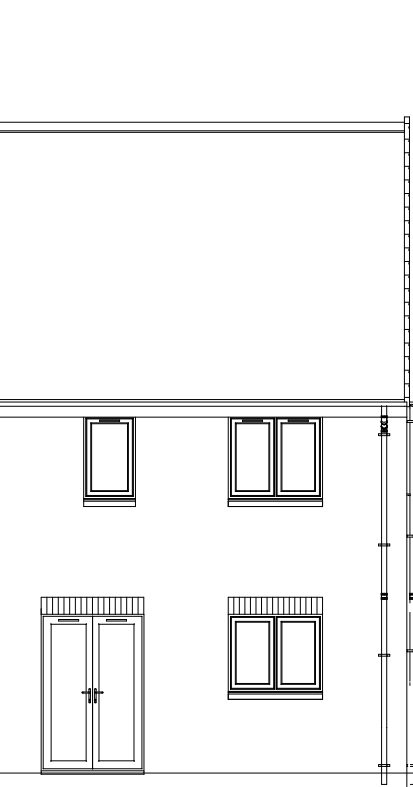


REAR ELEVATION

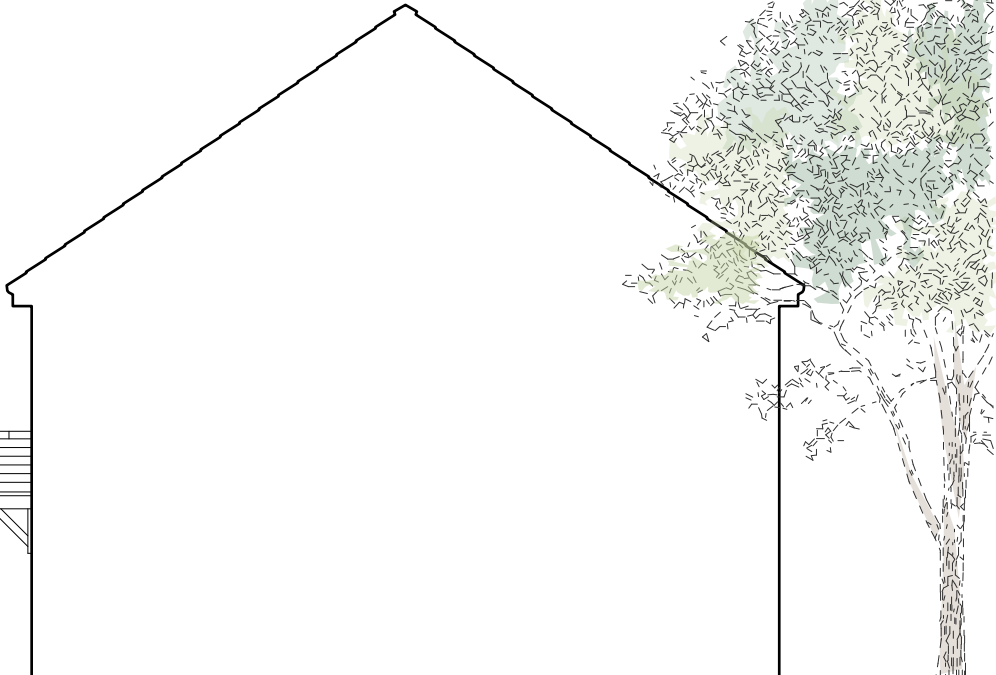

SIDE ELEVATION

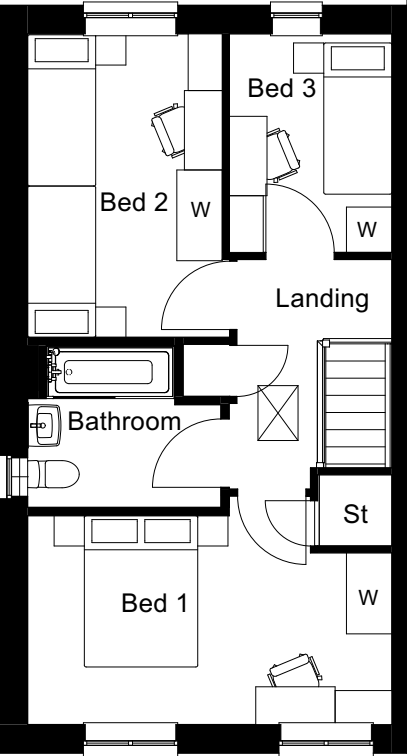

FIRST FLOOR

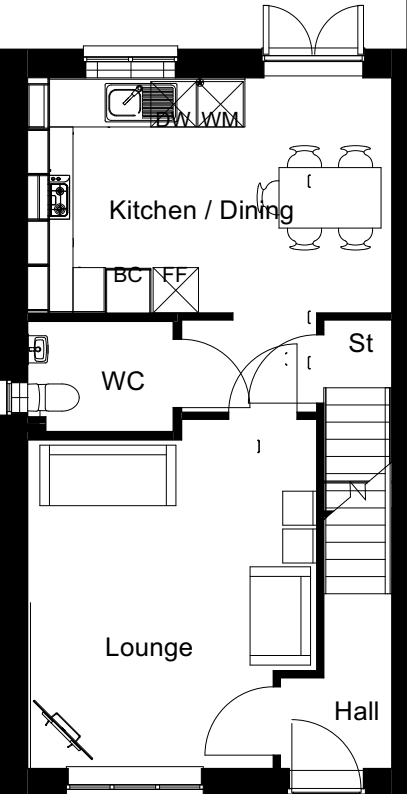


GROUND FLOOR




ISSUE:
All Intellectual Property Rights (including but not limited to copyright) subsisting in or arising out of this drawing and the building works depicted are owned by Pegasus Planning Group Ltd (Pegasus Group) and may not be copied, adapted, disseminated, redistributed, reproduced and/or otherwise used without a written licence. Pegasus Group accepts no liability for any use of this drawing other than for its original purpose and by the original client except in circumstances where approval has been provided by Pegasus Group in writing. Use only written dimensions. Drawing prepared for planning application purposes only. Do not scale (or use) for construction, sales or any other purpose. Any queries to be reported to Pegasus Group for clarification. Copyright © Pegasus Planning Group Limited (2025). Use of this drawing is subject to the terms & conditions available at [pegasusgroup.co.uk](https://www.pegasusgroup.co.uk)




FRONT ELEVATION

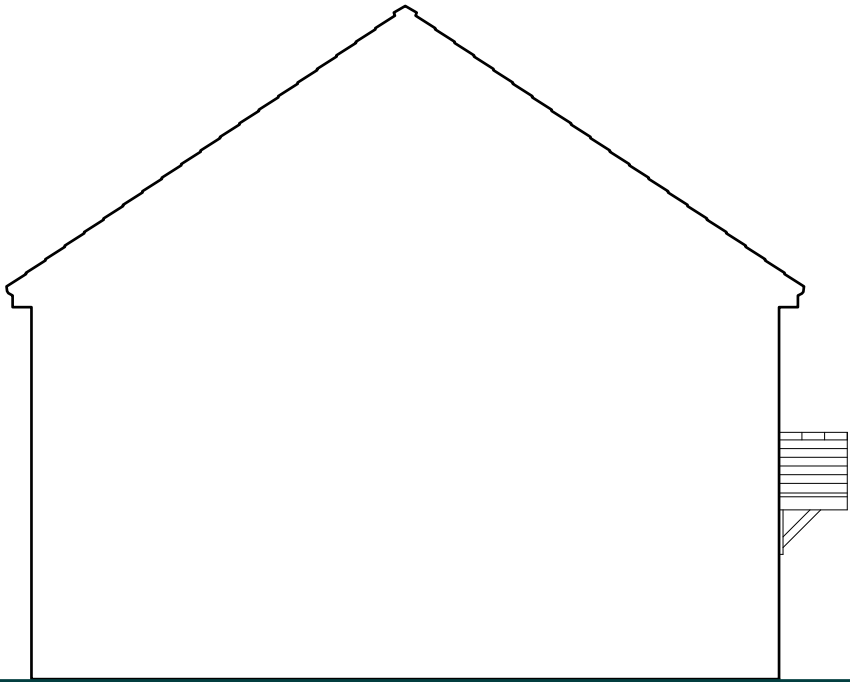


SIDE ELEVATION

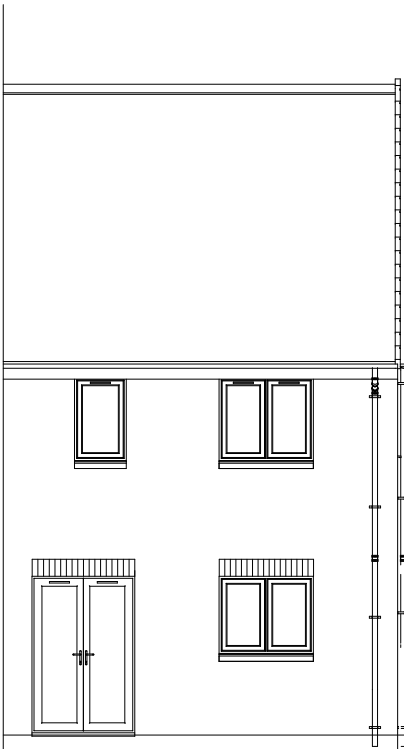


REAR ELEVATION

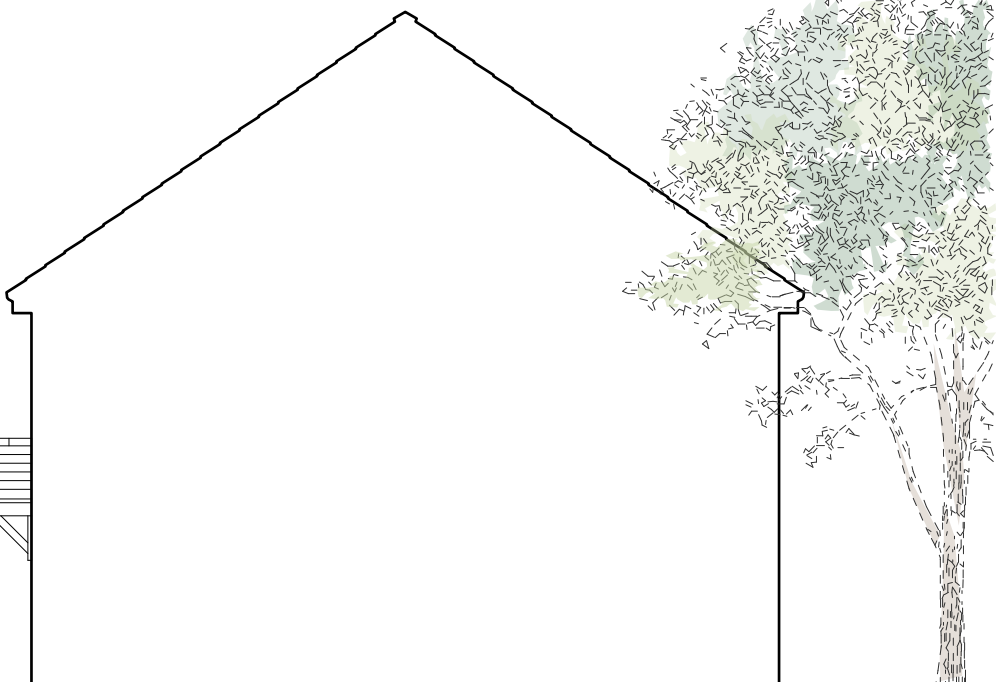

SIDE ELEVATION

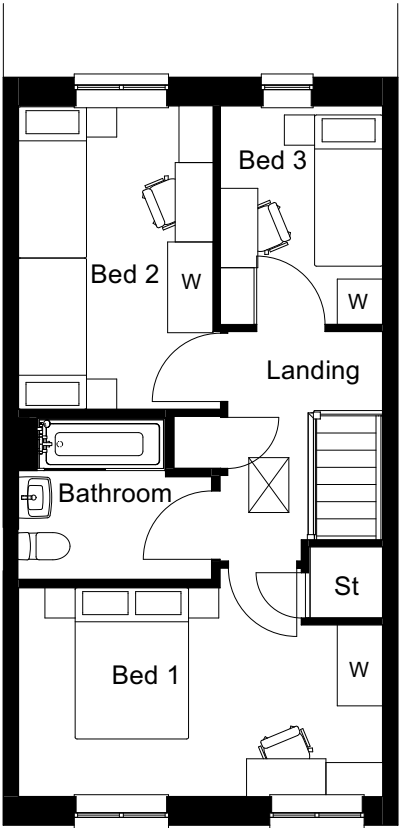

FIRST FLOOR

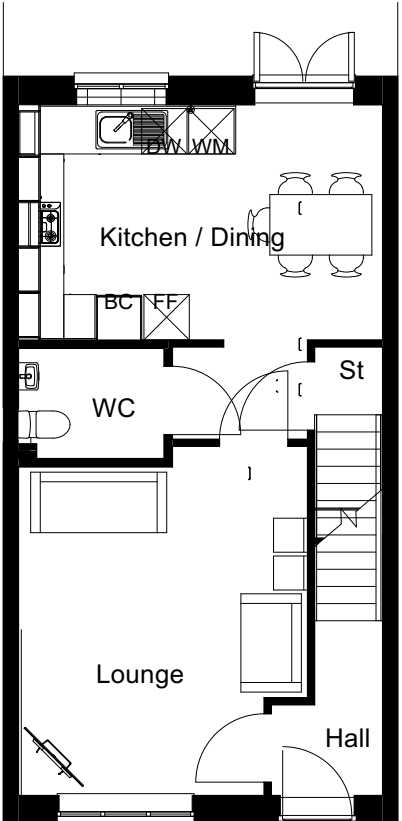


GROUND FLOOR


ISSUE:
All Intellectual Property Rights (including but not limited to copyright) subsisting in or arising out of this drawing and the building works depicted are owned by Pegasus Planning Group Ltd (Pegasus Group) and may not be copied, adapted, disseminated, redistributed, reproduced and/or otherwise used without a written licence. Pegasus Group accepts no liability for any use of this drawing other than for its original purpose and by the original client except in circumstances where approval has been provided by Pegasus Group in writing. Use only written dimensions. Drawing prepared for planning application purposes only. Do not scale (or use) for construction, sales or any other purpose. Any queries to be reported to Pegasus Group for clarification. Copyright © Pegasus Planning Group Limited (2025). Use of this drawing is subject to the terms & conditions available at [pegasusgroup.co.uk](https://www.pegasusgroup.co.uk)



FRONT ELEVATION

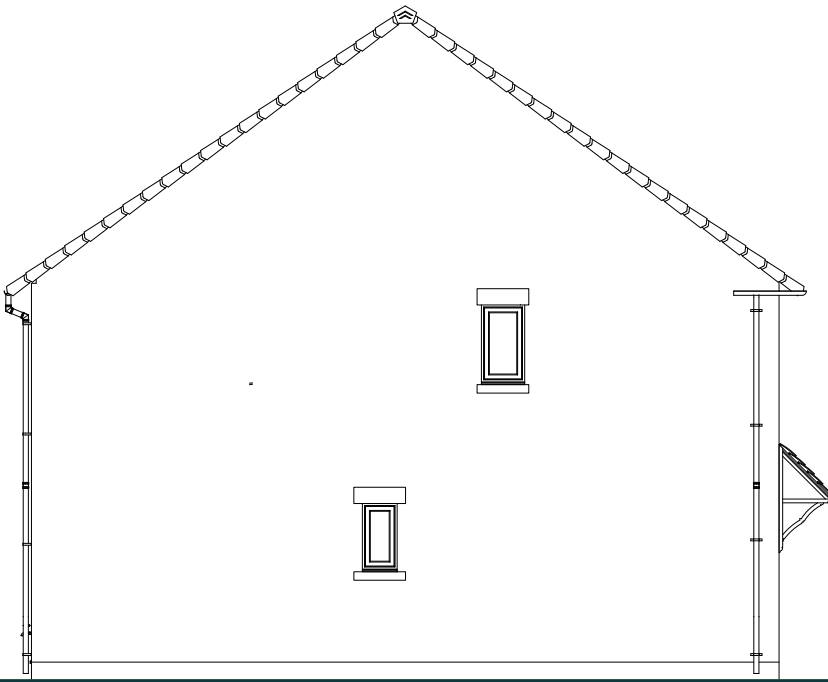


SIDE ELEVATION

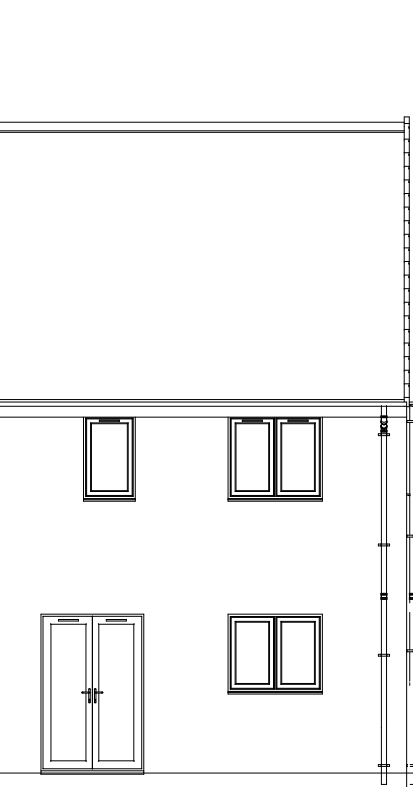


REAR ELEVATION



SIDE ELEVATION

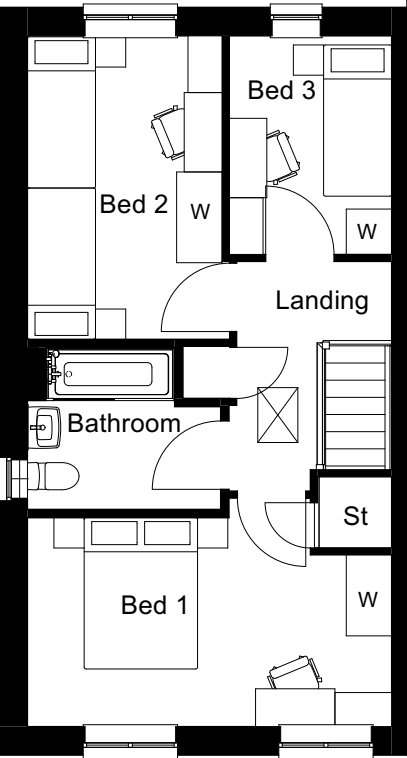

FIRST FLOOR

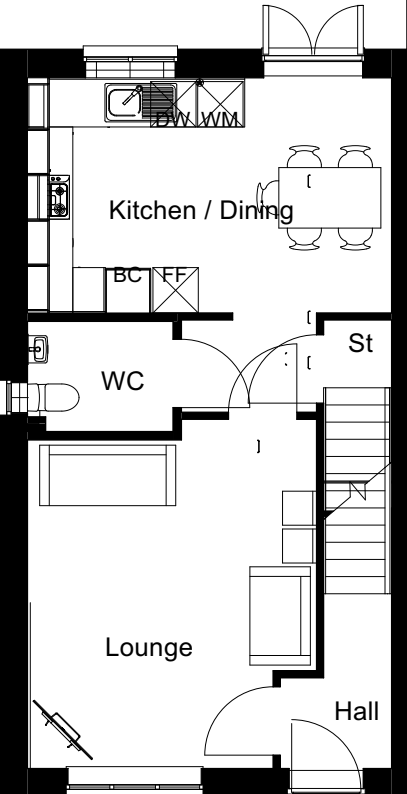


GROUND FLOOR




ISSUE:
All Intellectual Property Rights (including but not limited to copyright) subsisting in or arising out of this drawing and the building works depicted are owned by Pegasus Planning Group Ltd (Pegasus Group) and may not be copied, adapted, disseminated, redistributed, reproduced and/or otherwise used without a written licence. Pegasus Group accepts no liability for any use of this drawing other than for its original purpose and by the original client except in circumstances where approval for use has been provided by Pegasus Group in writing. Use only written dimensions. Drawing prepared for planning application purposes only. Do not scale (or use) for construction, sales or any other purpose. Any queries to be reported to Pegasus Group for clarification. Copyright © Pegasus Planning Group Limited (2025). Use of this drawing is subject to the terms & conditions available at [pegasusgroup.co.uk](https://www.pegasusgroup.co.uk)




FRONT ELEVATION

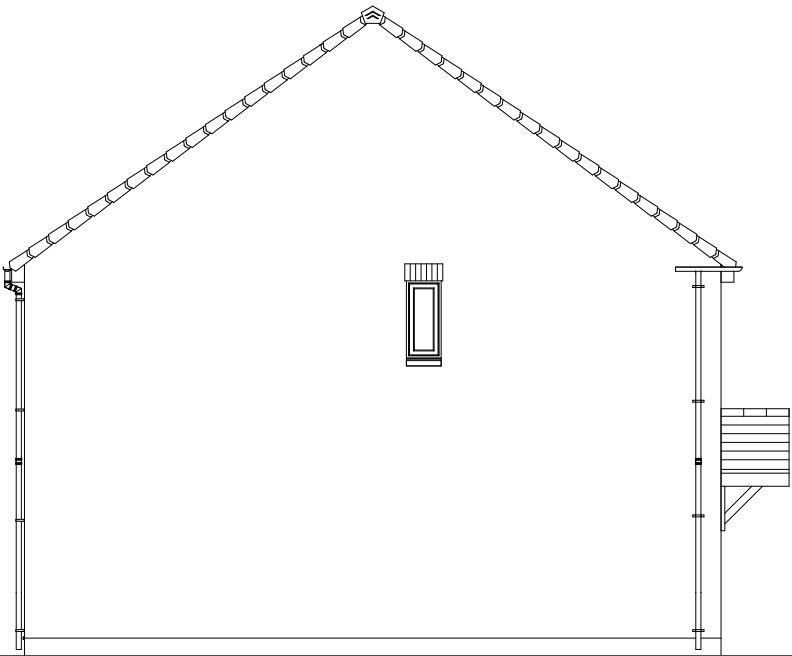



SIDE ELEVATION

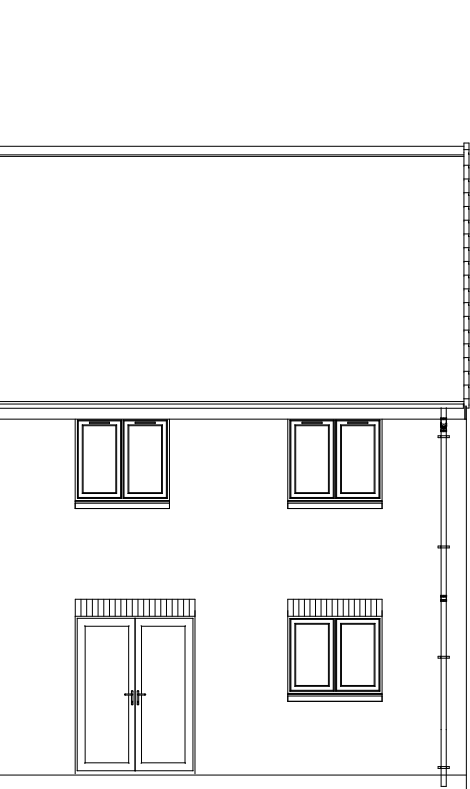

REAR ELEVATION

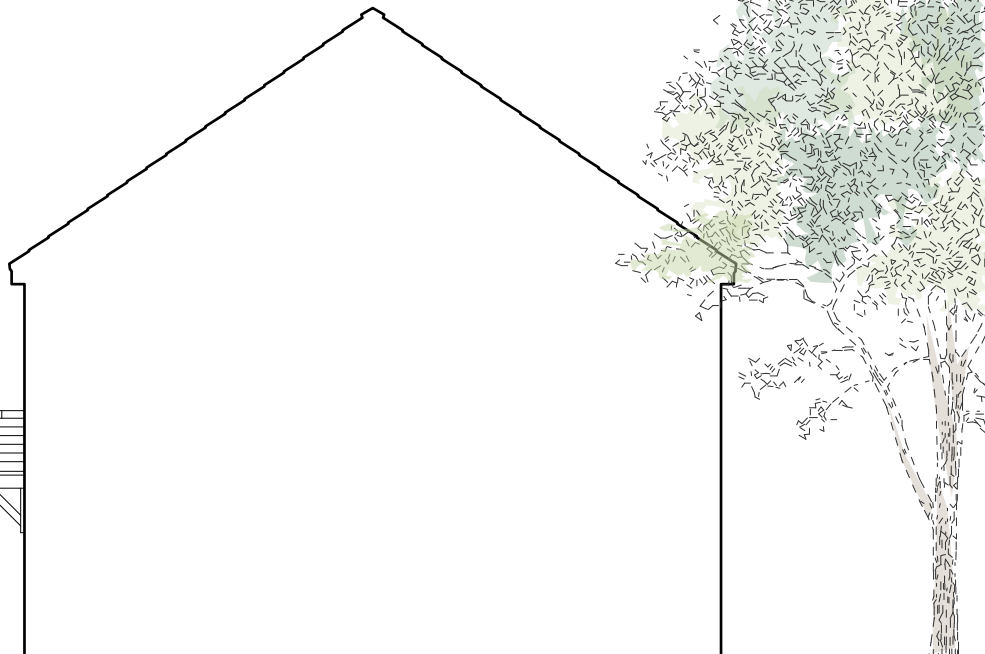

SIDE ELEVATION

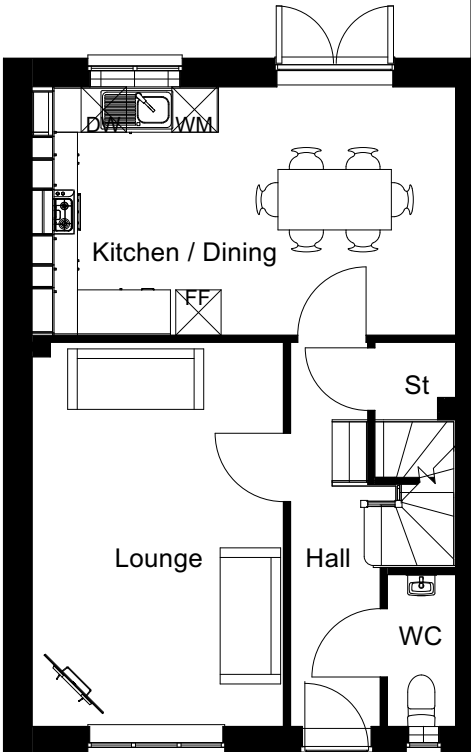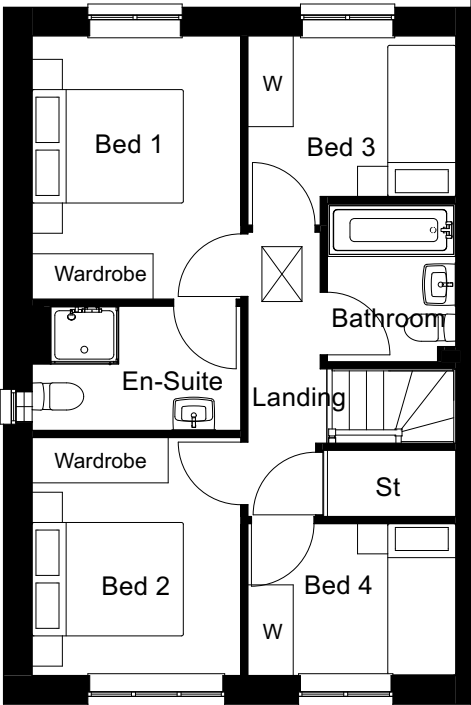


GROUND FLOOR




ISSUE:
All Intellectual Property Rights (including but not limited to copyright) subsisting in or arising out of this drawing and the building works depicted are owned by Pegasus Planning Group Ltd (Pegasus Group) and may not be copied, adapted, disseminated, redistributed, reproduced and/or otherwise used without a written licence. Pegasus Group accepts no liability for any use of this drawing other than for its original purpose and by the original client except in circumstances where approval for use has been provided by Pegasus Group in writing. Use only written dimensions. Drawing prepared for planning application purposes only. Do not scale (or use) for construction, sales or any other purpose. Any queries to be reported to Pegasus Group for clarification. Copyright © Pegasus Planning Group Limited (2025). Use of this drawing is subject to the Terms & Conditions available at [pegasusgroup.co.uk](https://www.pegasusgroup.co.uk)



FRONT ELEVATION

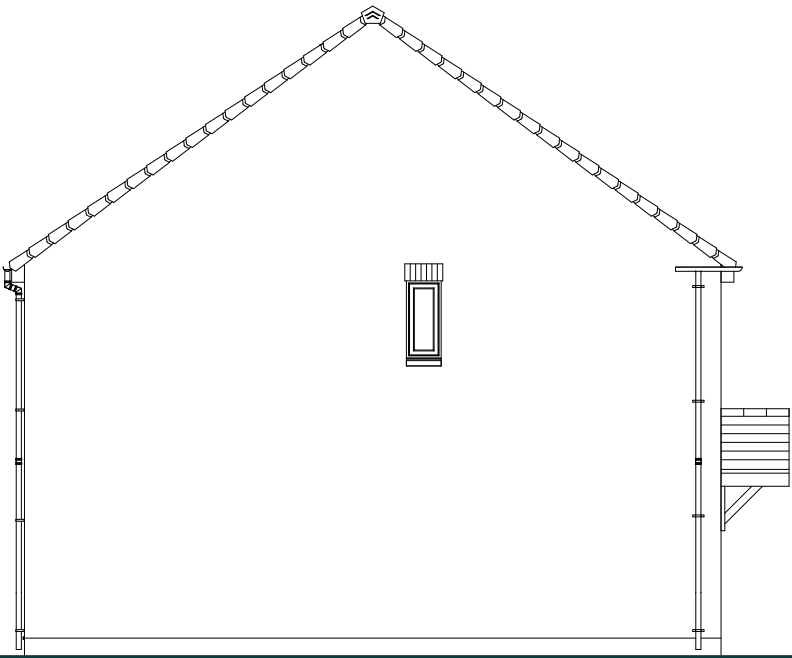



SIDE ELEVATION

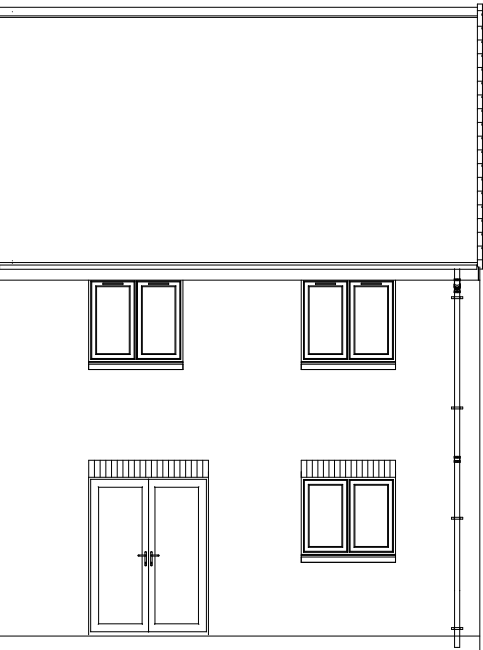

REAR ELEVATION



SIDE ELEVATION

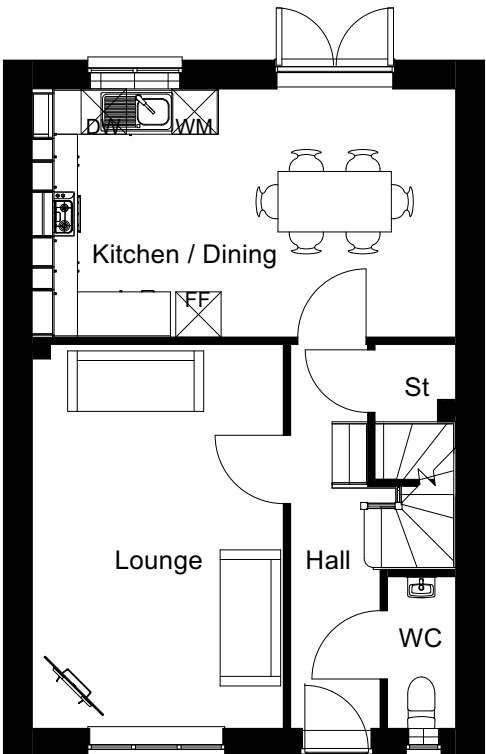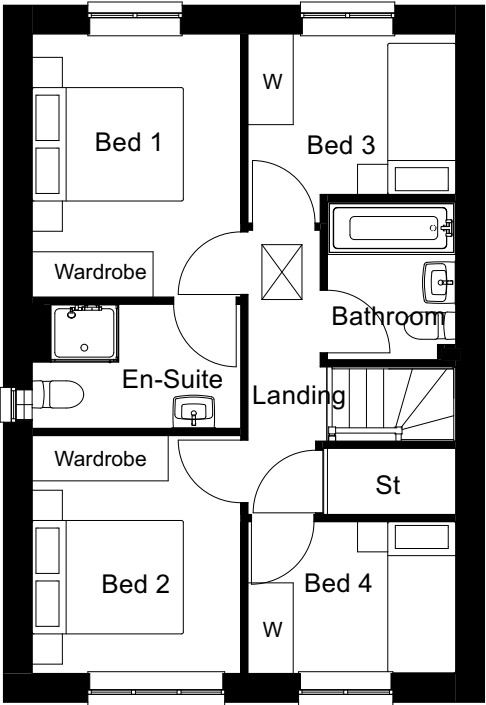

GROUND FLOOR




BUGLEY BARTON FARM, VICTORIA ROAD, WARMINSTER – RYEBANK DETACHED TYPE


ISSUE:
All Intellectual Property Rights (including but not limited to copyright) subsisting in or arising out of this drawing and the building works depicted are owned by Pegasus Planning Group Ltd (Pegasus Group) and may not be copied, adapted, disseminated, redistributed, reproduced and/or otherwise used without a written licence. Pegasus Group accepts no liability for any use of this drawing other than for its original purpose and by the original client except in circumstances where approval has been provided by Pegasus Group in writing. Use only written dimensions. Drawing prepared for planning application purposes only. Do not scale (or use) for construction, sales or any other purpose. Any queries to be reported to Pegasus Group for clarification. Copyright © Pegasus Planning Group Limited (2025). Use of this drawing is subject to the Terms & Conditions available at pegasusgroup.co.uk




FRONT ELEVATION

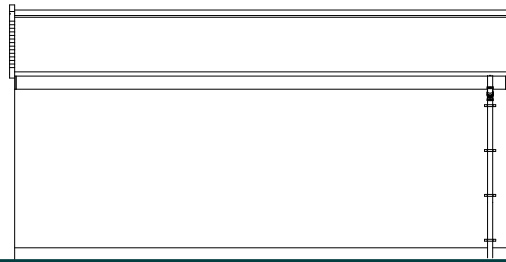


SIDE ELEVATION

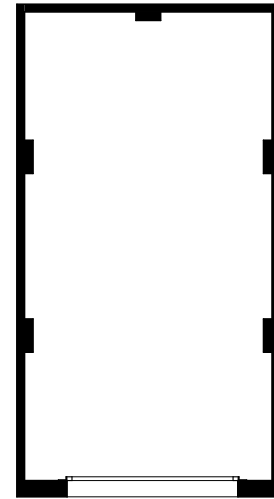

GROUND FLOOR

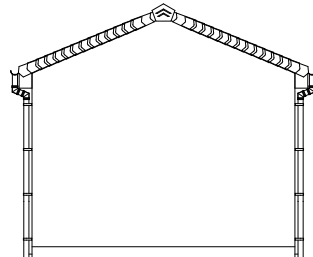

REAR ELEVATION

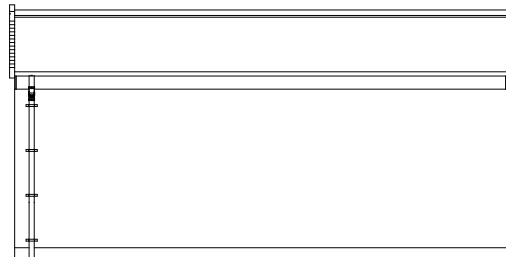

SIDE ELEVATION




BUGLEY BARTON FARM, VICTORIA ROAD, WARMINSTER – SINGLE GARAGE

| PEGASUSGROUP.CO.UK | TEAM/DRAWN BY: FD | APPROVED BY: | DATE: 27/01/2025 | SCALE: 1:100@A3 | DRWG: P24-0579_DE____35 | CLIENT: KEEPMOAT HOMES |


ISSUE:
All Intellectual Property Rights (including but not limited to copyright) subsisting in or arising out of this drawing and the building works depicted are owned by Pegasus Planning Group Ltd (Pegasus Group) and may not be copied, adapted, disseminated, redistributed, reproduced and/or otherwise used without a written licence. Pegasus Group accepts no liability for any use of this drawing other than for its original purpose and by the original client except in circumstances where approval has been provided by Pegasus Group in writing. Use only written dimensions. Drawing prepared for planning application purposes only. Do not scale (or use) for construction, sales or any other purpose. Any queries to be reported to Pegasus Group for clarification. Copyright © Pegasus Planning Group Limited (2025). Use of this drawing is subject to the Terms & Conditions available at pegasusgroup.co.uk




FRONT ELEVATION

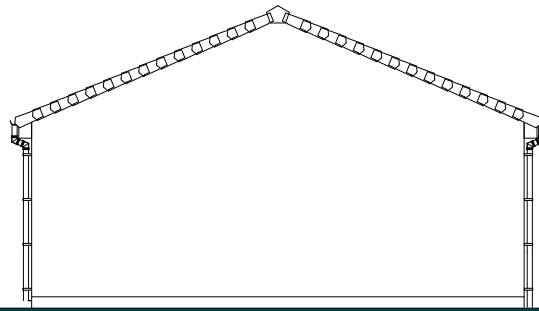


SIDE ELEVATION

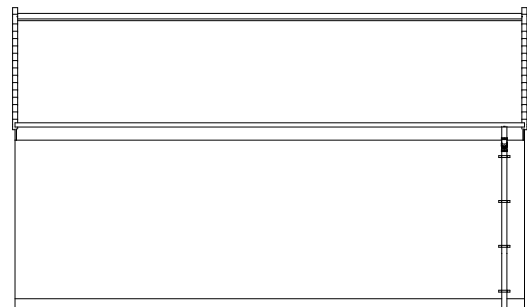

REAR ELEVATION

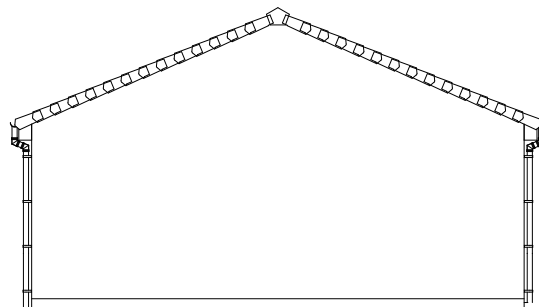

SIDE ELEVATION

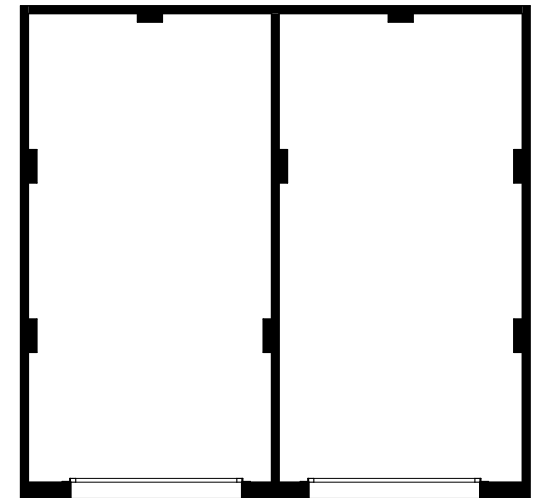

GROUND FLOOR


BUGLEY BARTON FARM, VICTORIA ROAD, WARMINSTER – DOUBLE GARAGE

| PEGASUSGROUP.CO.UK | TEAM/DRAWN BY: FD | APPROVED BY: | DATE: 27/01/2025 | SCALE: 1:100@A3 | DRWG: P24-0579_DE____36 | CLIENT: KEEPMOAT HOMES |


ISSUE:
All Intellectual Property Rights (including but not limited to copyright) subsisting in or arising out of this drawing and the building works depicted are owned by Pegasus Planning Group Ltd (Pegasus Group) and may not be copied, adapted, disseminated, redistributed, reproduced and/or otherwise used without a written licence. Pegasus Group accepts no liability for any use of this drawing other than for its original purpose and by the original client except in circumstances where approval for use has been provided by Pegasus Group in writing. Use only written dimensions. Drawing prepared for planning application purposes only. Do not scale (or use) for construction, sales or any other purpose. Any queries to be reported to Pegasus Group for clarification. Copyright © Pegasus Planning Group Limited (2025). Use of this drawing is subject to the Terms & Conditions available at pegasusgroup.co.uk




FRONT ELEVATION

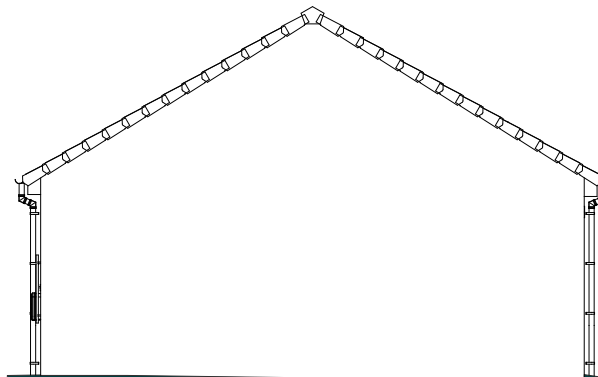


SIDE ELEVATION

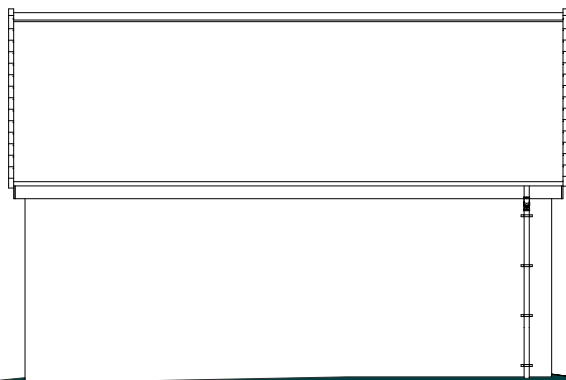

REAR ELEVATION

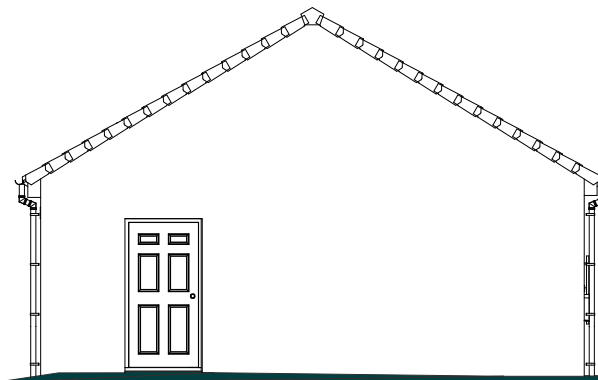

SIDE ELEVATION

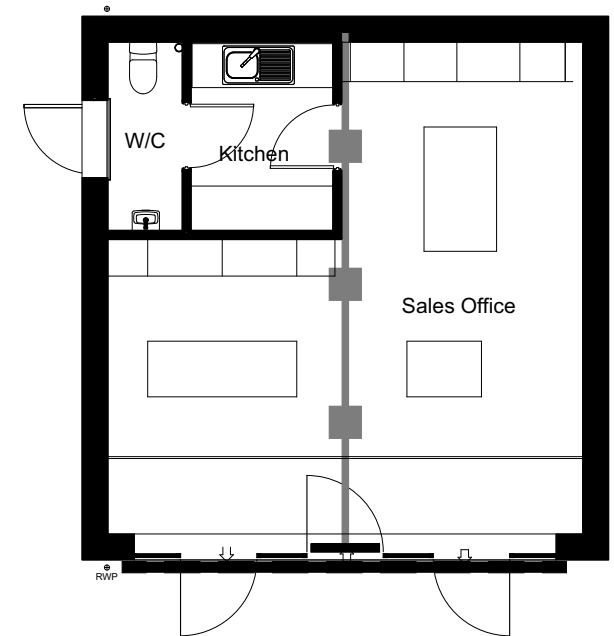

GROUND FLOOR

BUGLEY BARTON FARM, VICTORIA ROAD, WARMINSTER – SALES GARAGE

| PEGASUSGROUP.CO.UK | TEAM/DRAWN BY: FD | APPROVED BY: KLB | DATE: 12/11/2025 | SCALE: 1:100@A3 | DRWG: P24-0579_DE____37 | CLIENT: KEEPMOAT HOMES |

No matter the project, no matter the challenge,
you can rely on us to find solutions, to get things done,
to get things **Expertly Done.**



Our Offices

GENERAL ENQUIRIES
T 0333 0160777
enquiries@pegasusgroup.co.uk

BIRMINGHAM (City)
T 0121 308 9570
Birmingham@pegasusgroup.co.uk

BRISTOL
T 01454 625 945
Bristol@pegasusgroup.co.uk

CAMBRIDGE
T 01223 202 100
Cambridge@pegasusgroup.co.uk

CIRENCESTER
T 01285 641 717
Cirencester@pegasusgroup.co.uk

EAST MIDLANDS
T 01509 670 806
EastMidlands@pegasusgroup.co.uk

EDINBURGH
T 0131 589 2774
Edinburgh@pegasusgroup.co.uk

LEEDS
T 0113 287 8200
Leeds@pegasusgroup.co.uk

LICHFIELD
T 0121 308 9570
Lichfield@pegasusgroup.co.uk

LIVERPOOL
T 0151 317 5220
Liverpool@pegasusgroup.co.uk

LONDON
T 020 3897 1110
London@pegasusgroup.co.uk

MANCHESTER
T 0161 393 3399
Manchester@pegasusgroup.co.uk

NEWCASTLE
T 0191 917 6700
Newcastle@pegasusgroup.co.uk

SOLENT
T 023 8254 2777
Solent@pegasusgroup.co.uk

Expertly Done.

DESIGN | ECONOMICS | ENVIRONMENT | HERITAGE | LAND & PROPERTY | PLANNING | TRANSPORT & INFRASTRUCTURE

Pegasus Group is a trading name of Pegasus Planning Group Limited (07277000) registered in England and Wales
Registered Office: 33 Sheep Street, Cirencester, Gloucestershire, GL7 1RT