


Site Location Plan 1:1250

Address: Site Location Plan 1:1250
22 Church Walk,
Melksham,
SN12 6LY

Red Line Boundary Area: 192.5sqm

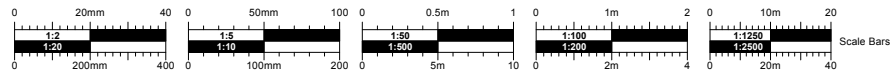

Site Plan 1:500

PLANNING

No.	Date	Dr/Ch	Revision Notes
-----	------	-------	----------------

Project Title 22 Church Walk
Project Client Margaret Jones
Suitability Code - Description .

Sheet Scale: 1:1250 / 1:500
Date: 05/11/2025
Drawn By: FW
Reviewed By: HG

Copyright. Check all dimensions on site. .
This drawing is only to be used on the site for which designed.

Sheet No. Project ID - Originator - Volume - Level - Type - Role - Number 2156-CMS-XX-00-DR-A-0001
Sheet Title Site Location Plan

26 Martingate, Corsham, Wiltshire, SN13 0HL, Web: www.cms-group.co, Tel: 01249 701333

Rev P02

