




SITE PLAN
1:200

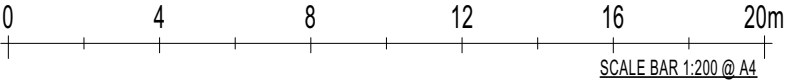

KEY

PROPOSED EXTENSION

CHARLES LOUWERSE RIBA
Chartered Architect
67A Cheap Street, Sherborne, Dorset, DT9 3BA .
Telephone & Fax. : 01935 817622

Drawing title:

SITE PLAN

Client : Mr & Mrs B Ferris

Project: South Riding, Dry Hill, Crockerton, Wiltshire. BA12 8AT

Scale: 1:200 @ A4

Date: 19 NOV 2025

Drawn by: TH

No:

2518 / 03

Paper Size A4