




TOPOGRAPHIC SURVEY PRODUCED BY DANDO SURVEYING LTD IN JULY 2025
- SUPPLIED TO LAND DEVELOPMENT SERVICES LTD BY CLIENT

BROWN AREA: 0.37A (0.15ha)

SLURRY PIT: 0.69A (0.28ha)

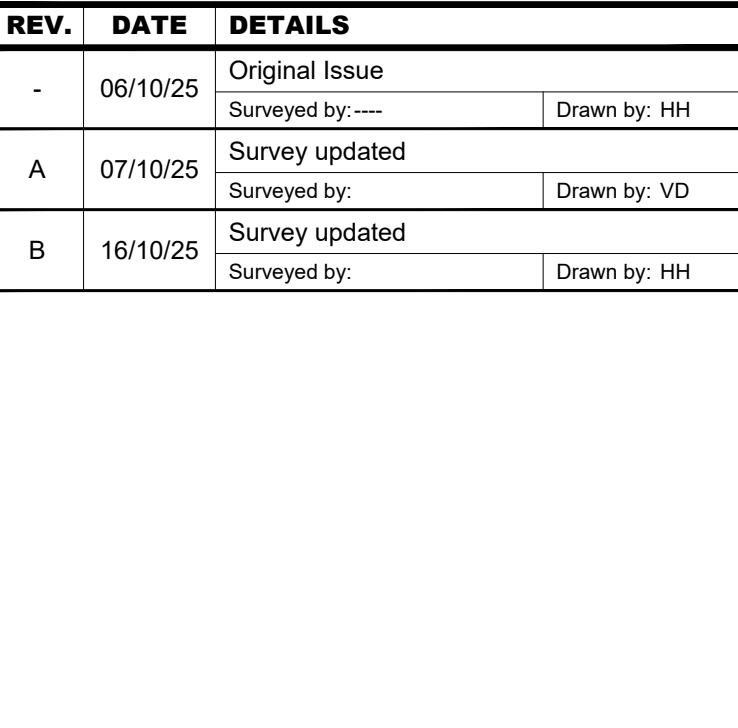

NOTES: DO NOT REMOVE THESE NOTES FROM THIS DRAWING

Land Development Services Ltd. Own the copyright of this drawing. Their written consent must be obtained before this drawing is copied, forwarded to any third parties, or used for any purpose other than the one for which it was supplied.

The survey has been carried out to an accuracy consistent with the presentation scale noted below. Integrated dimensions will therefore be within the tolerance associated with this scale. The same accuracies implied by the plotting scale are equally applicable to digital data supplied for CAD.

The horizontal & vertical control of this survey is based on Ordnance Survey grid as translated from GPS co-ordinates using the OSTN15 & OSGM15 transformation as supplied by OS. We have applied a reverse scale factor to maintain true ground distances. Vertical values may differ from existing OS benchmarks in the vicinity which should be disregarded. All levels should be taken from LDS survey stations.

While every effort is made to identify all visible above-ground features, it should be noted that there may be features obscured or inaccessible at the time of survey.

All levels, heights, measurements and dimensions are in metres unless otherwise stated.

Eaves levels are taken at the bottom of the lowest roof tile. Where underside of fascia or other features are surveyed these are recorded as such.

All below-ground features (including drainage, voids and services) have been identified from above ground and therefore all details relating to these (such as sizes, depth, pipe positions and alignments etc.) will be approximate only. Underground services have not been traced, but any visible surface features have been located.

Spot heights displayed within the road width are road/gutter levels, not top of kerb.

Trees have been drawn diagrammatically (i.e. circular) showing average canopy spread, however their true shape in plan will be different. Every effort has been taken to identify species, but where critical these should be verified by a specialist.

Conclusion: The results of this study suggest that the use of a single, standardized, and validated questionnaire is a feasible and reliable method for assessing the prevalence of mental health problems in the general population.

[illegible]

Code	Material	Description
KG		Electricity Cover
KG		Gas Cover
KTL		Traffic Light Cover
KG		Water Cover
LP		Lamp Cover
MA		Manhole (Flow Control Water)
MA		Ground Level
MS		Master Level (or Unable to Level)
MS		Plaster and Floor Division
MM		Monitoring View
MM		Overhead Wire
MS		Railing Pipe
MS		Roading Pipe
RIS		Raised Pipeline
SC		Supply Pipe
SDS		Stack Stack
KG		Electricity Cover
KG		Gas Cover
KTL		Traffic Light Cover
KG		Water Cover
LP		Lamp Cover
MA		Manhole (Flow Control Water)
MA		Ground Level
MS		Master Level (or Unable to Level)
MS		Plaster and Floor Division
MM		Monitoring View
MM		Overhead Wire
MS		Railing Pipe
MS		Roading Pipe
RIS		Raised Pipeline
SC		Supply Pipe
SDS		Stack Stack

[illegible]

WWW.LDS-SURVEY.CO.UK
01722 338232 / ENQUIRIES@LDS-SURVEY.CO.UK



Land Development Services Ltd.
Unit 15, Glenmore Business Park, Telford Rd, Salisbury. SP2 7GL

Client: **WOOLLEY & WALLIS
(MARLBOROUGH)**

Drawing Title:
PROPOSED SITE PLAN

Project: **LAND AT BOREHAM DOWN
MARLBOROUGH**

Survey is to OS Grid, located via use of GPS positioning.

Level values in metres, related to Ordnance Datum Newlyn.

Scale: 1:250 Plotted on A1	Drawing No: LDS/11809 TP2 © Land Development Services Ltd. 2025	Revision: B
---	--	-----------------------

