




03 House Type 2 - Rear Elevation



04 House Type 2 - Left Side Elevation

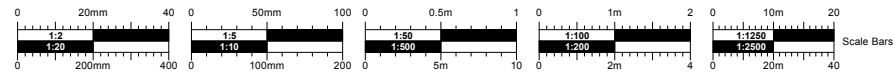

PLANNING

No.	Date	Dr/Ch	Revision Notes
A	26/09/2025	FW	PV added, stone lintels and sills added, stone course added. Chimney feature added.

Project Title
The Old Vicarage
Project Client
F.Tieman
Suitability
Code - Description
S0 INITIAL STATUS

Sheet Scale: 1:100 @ A3
Date: 27/09/2025
Drawn By: LW
Reviewed By: PR

Copyright. Check all dimensions on site. .
This drawing is only to be used on the site for which designed.

Sheet No.
Project ID - Originator - Volume - Level - Type - Role - Number
2127-CMS-XX-XX-DR-A-PL28
Sheet Title
House Type 2 - Plot 3 Proposed Rear & Side Elevations

26 Martingate, Corsham, Wiltshire, SN13 0HL, Web: www.cms-group.co, Tel: 01249 701333

Rev
A

CMS
Architects