

Note:
For section Line location, refer to drawing number:
2127-CMS-XX-XX-DR-A-PL08 - Proposed Site Plan.




Section C - Existing

Datum Level 100.00



Section C - Proposed

Datum Level 100.00

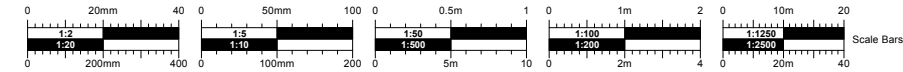

PLANNING

No.	Date	Dr/Ch	Revision Notes	Project Title The Old Vicarage Project Client F.Tieman Suitability Code - Description .	Sheet Scale: 1:200 @ A3 Date: 13/11/2025 Drawn By: LW Reviewed By: PR Copyright. Check all dimensions on site. . This drawing is only to be used on the site for which designed.	Sheet No. Project ID - Originator - Volume - Level - Type - Role - Number 2127-CMS-XX-XX-DR-A-PL31 Sheet Title Proposed Section C - North to South 26 Martingate, Corsham, Wiltshire, SN13 0HL, Web: www.cms-group.co, Tel: 01249 701333	Rev CMS Architects
-----	------	-------	----------------	--	---	--	--