




01 Proposed East Elevation

Datum Level 103.00

Note:
Replacement painted timber frame, double glazed heritage style windows throughout to match character of existing windows.

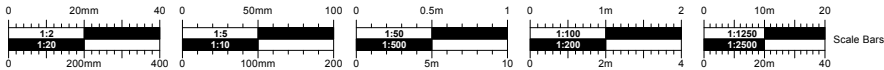

PLANNING

No.	Date	Dr/Ch	Revision Notes	Project Title The Old Vicarage Project Client F.Tieman Suitability Code - Description .	Sheet Scale: 1:100 @ A3 Date: 24/06/2025 Drawn By: LW Reviewed By: PR Copyright. Check all dimensions on site. . This drawing is only to be used on the site for which designed.	Sheet No. Project ID - Originator - Volume - Level - Type - Role - Number 2127-CMS-XX-XX-DR-A-PL17 Sheet Title Proposed Elevations 26 Martingate, Corsham, Wiltshire, SN13 0HL, Web: www.cms-group.co, Tel: 01249 701333	Rev	CMS Architects
-----	------	-------	----------------	--	--	---	--------------------------------------	--