


Existing ground level based on levels
extrapolated from topo survey

Fall on concrete based on minimum fall for
surface water drainage in the uk for 100mm
diameter pipes of 1:80

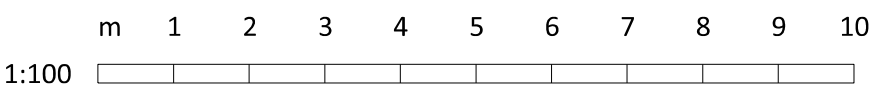

NO	DATE	REVISIONS
FALCON BUILDING CONSULTANTS 3 Crewes Cottage, New Road, Studley, Wiltshire SN11 9LX Mob 07774 945251		
CLIENT MR. J. BODMAN		
JOB TITLE PROPOSED CATTLE BUILDING WYRE FARM WORTON		
DRAWING TITLE LEVELS/SECTION SHOWN ON WEST ELEVATION		
SCALE 1:100		A1
DATE OCT 2025		DRAWN BY KV
DRG NO 25/0100/7 CB		Rev