
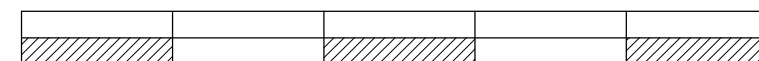


0 10 20 30 40 50 (Metres)

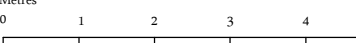

NOTES: 1. This drawing is copyright of Larkham Design Ltd and must not be used without their permission. 2. This drawing has been produced to support a planning application and should not be used for any other purpose		
		
Metres 0 1 2 3 4 5 		
Scale Bar (1:100 at A3)		
Rev	Amendment	Date


LARKHAM DESIGN LTD
 ARCHITECTURAL SERVICES

Field View Barn, Longhedge, Salisbury, Wilts. SP4 6RS

info@larkhamdesign.co.uk

Tel: 01722 322193

www.larkhamdesign.co.uk

Client & Project Address: Mr & Mrs A Abbott 17 Cornwall Road, Salisbury, Wilts. SP1 3NH
Project Description: Proposed Single Storey Rear/Side Extension
Drawing Title: Existing Location & Site Plan
Scale: 1:500 & 1:1250 at A3
Drawing Ref: 0906/Ex/01 Rev: