
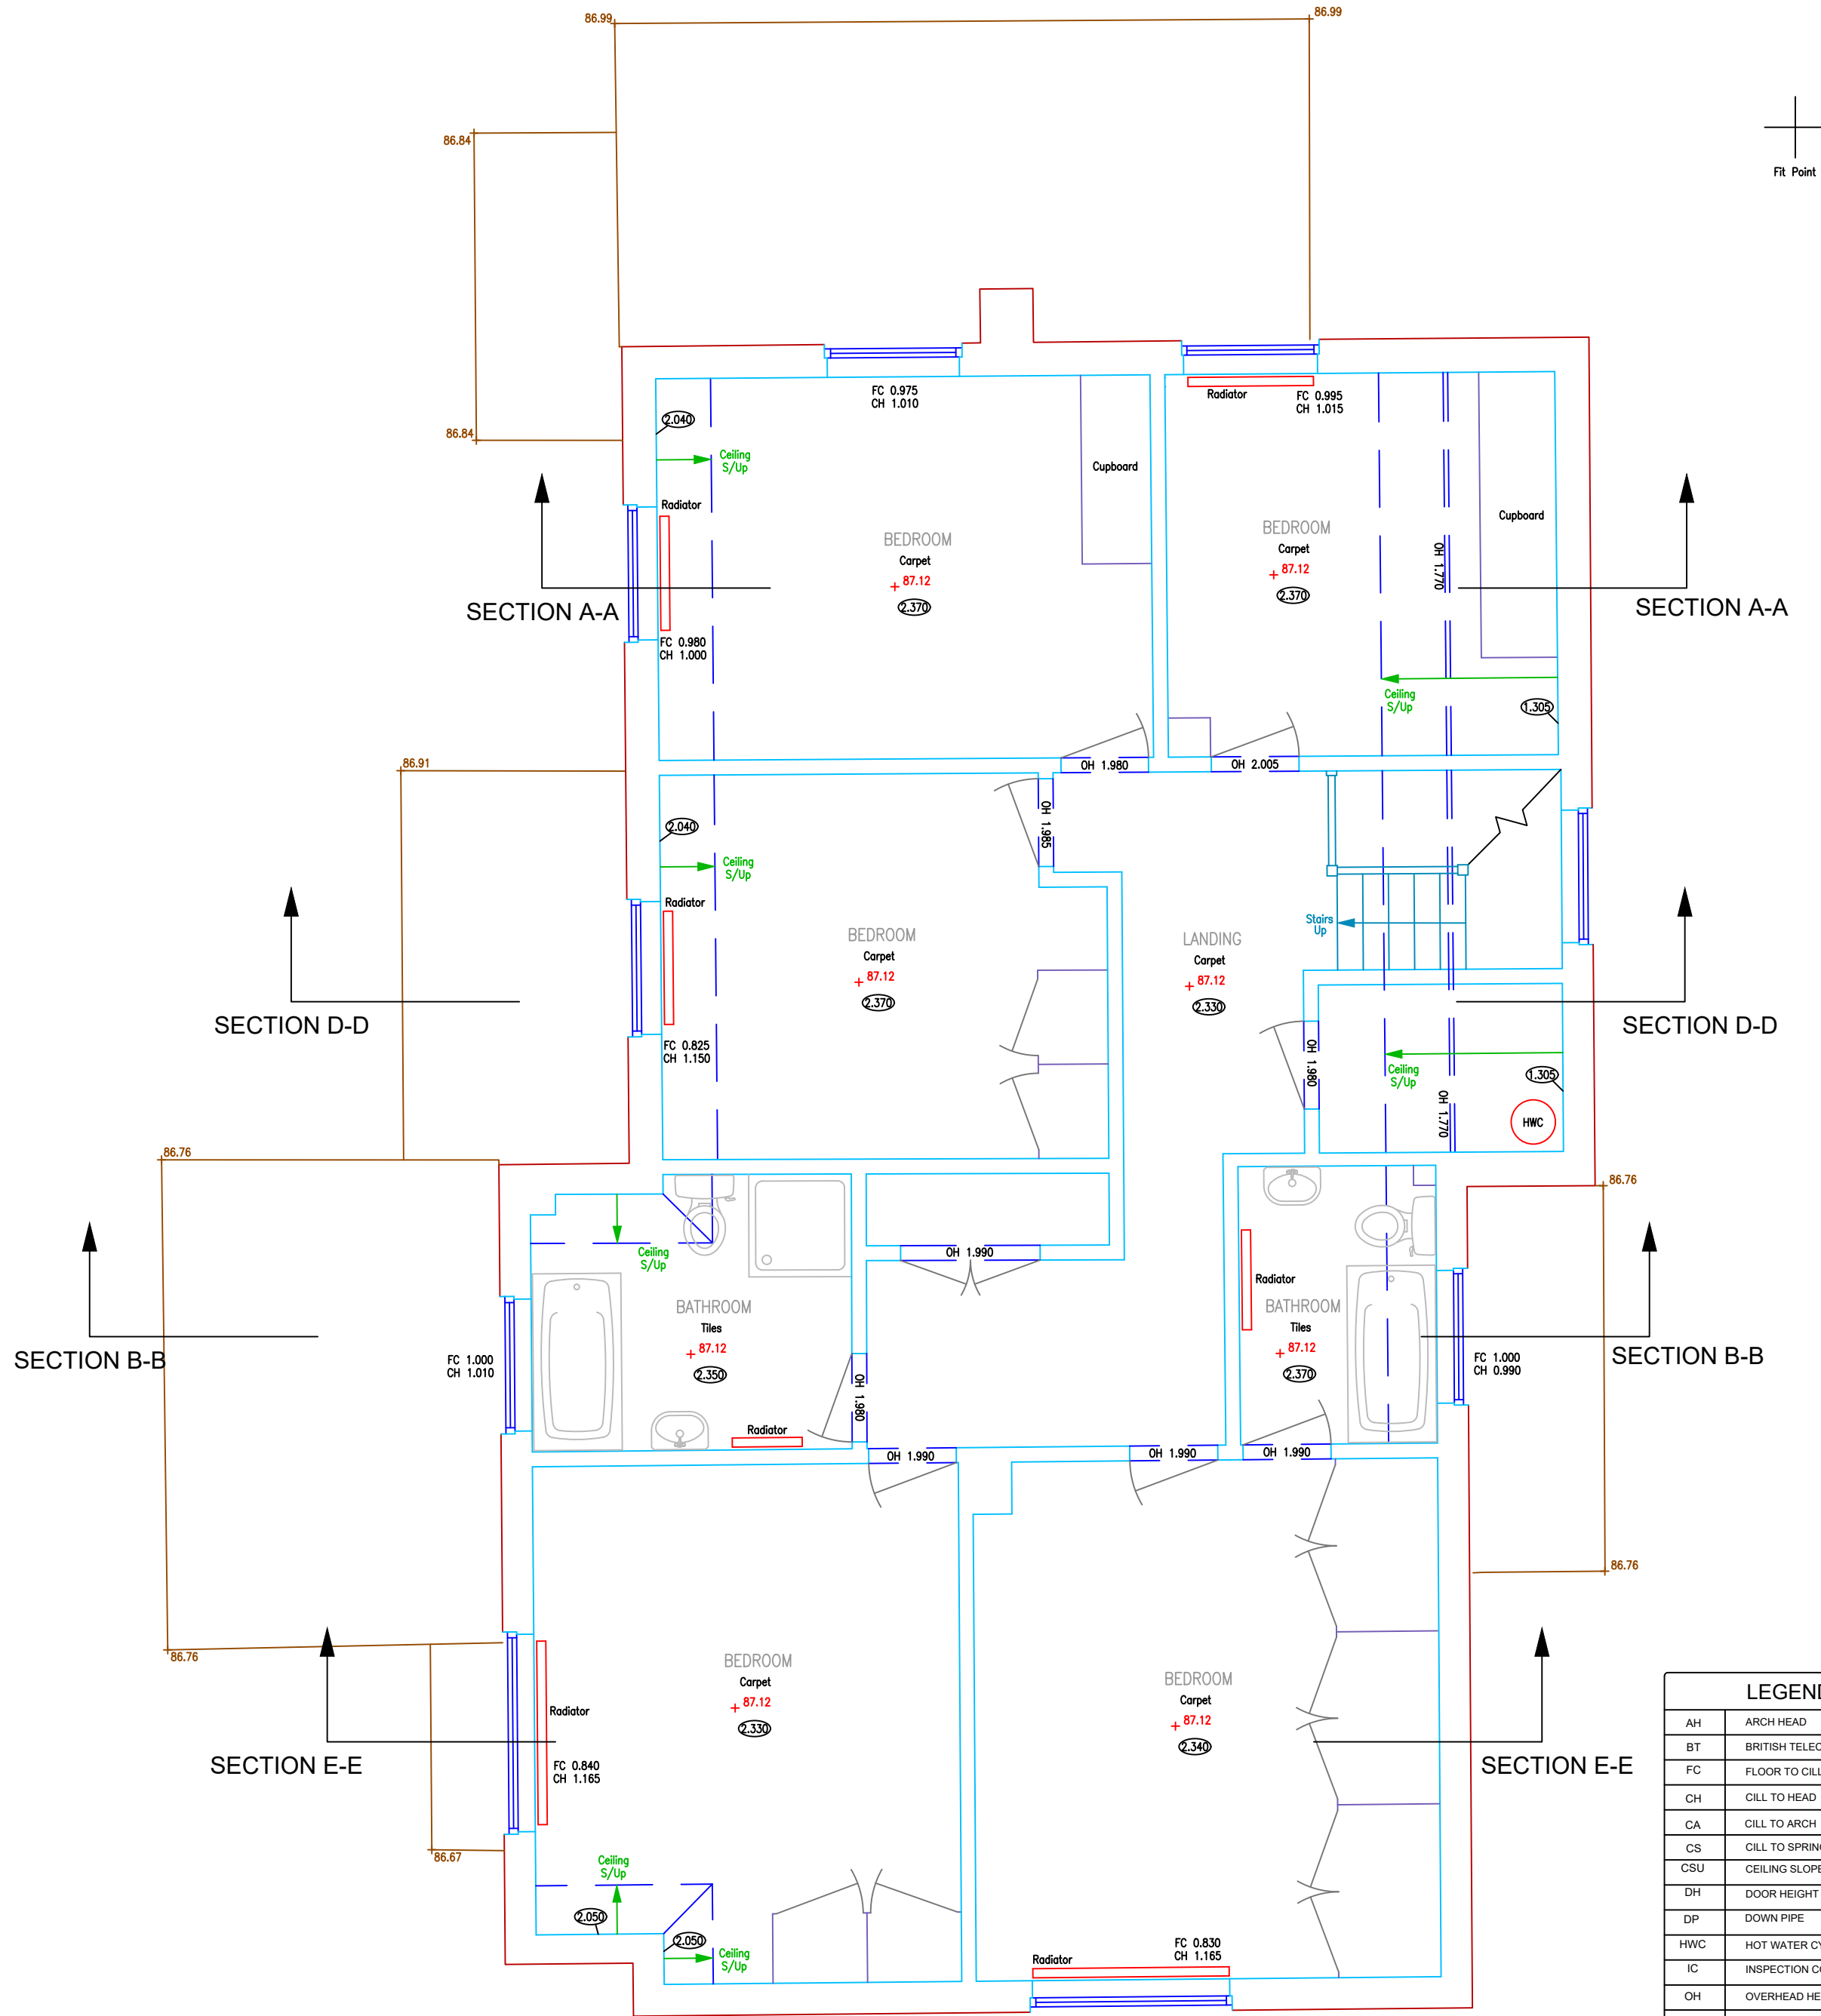


LEGEND	
AH	ARCH HEAD
BT	BRITISH TELECOM
FC	FLOOR TO CILL
CH	CILL TO HEAD
CA	CILL TO ARCH
CS	CILL TO SPRING
CSU	CEILING SLOPES UP
DH	DOOR HEIGHT
DP	DOWN PIPE
HWC	HOT WATER CYLINDER
IC	INSPECTION COVER
OH	OVERHEAD HEIGHT
SP	SPRING POINT
OH	OVERHEAD HEIGHT
RAD	RADIATOR
SVP	SOIL VENT PIPE
WV	WATER VALVE
2.35	CEILING HEIGHT
+ 9.85	FLOOR LEVEL

Rev:	Comments	By	Chkd	Date
-	-	-	-	-

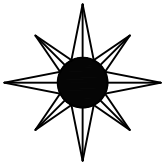

RJM SURVEYS

Land & Building Surveyors

53 Blounts Court, Potterne, Devizes,
Wiltshire, SN10 5QD

rjmsurveys@icloud.com
www.rjmsurveys.com

Project Title:
Hawkeswell Lodge, Little Cheverell,
Devizes, SN10 4JL

CAD Drawing Name:
25640_3_1F.dwg

Drawing Title :
First Floor Plan

Client:
Ahmad Abu-el-ata

Date
August 2025

Scale
1:50

Drawn by:
RC

Checked by:
RC

Project Code:
25640

Revision:

Grid Orientation:
OSGB36

Site Level Datum
OS Datum

All dimensions are to be checked on site where applicable. This drawing must not be scaled, and only written dimensions should be respected.

