


Rear Elevation - Planning Application

Number 48 Brooklands, Chippenham, SN15 2FH
Scale 1:50 | Date: 2025-11-25



Overall width = 4.80 m @ 1:50

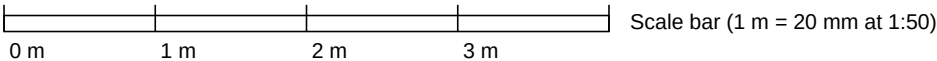

Notes: Scaled from photograph using supplied overall width (4.8 m). Site verification required.

Title: Rear Elevation

Project48 Brooklands, Chippenham

Scale: 1:50

Drawn: Generated by ChatGPT

Date: 2025-11-25