


39 farm lane garden shed site plan

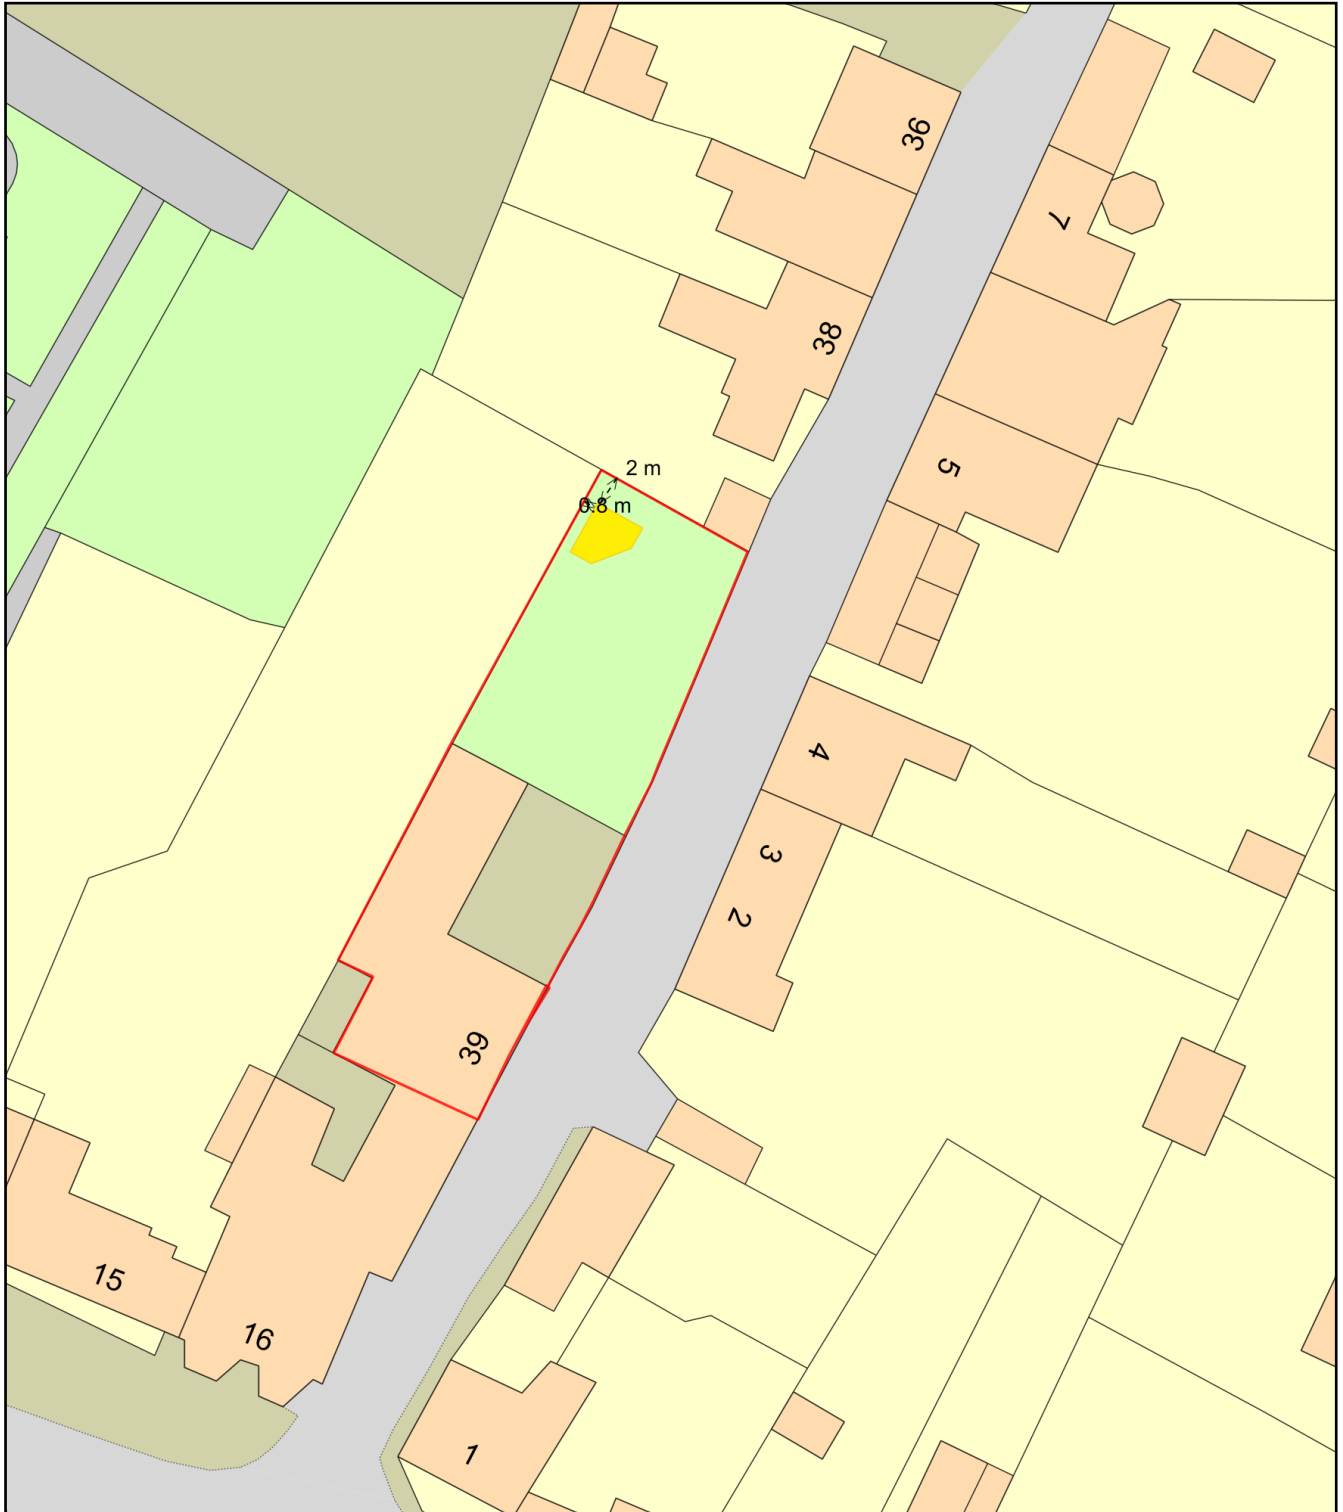

0 20
Metres



Plan Produced for: Ed Lambert

Date Produced: 14 Dec 2025

Plan Reference Number: TQRQM25348095659483

Scale: 1:500 @ A4