


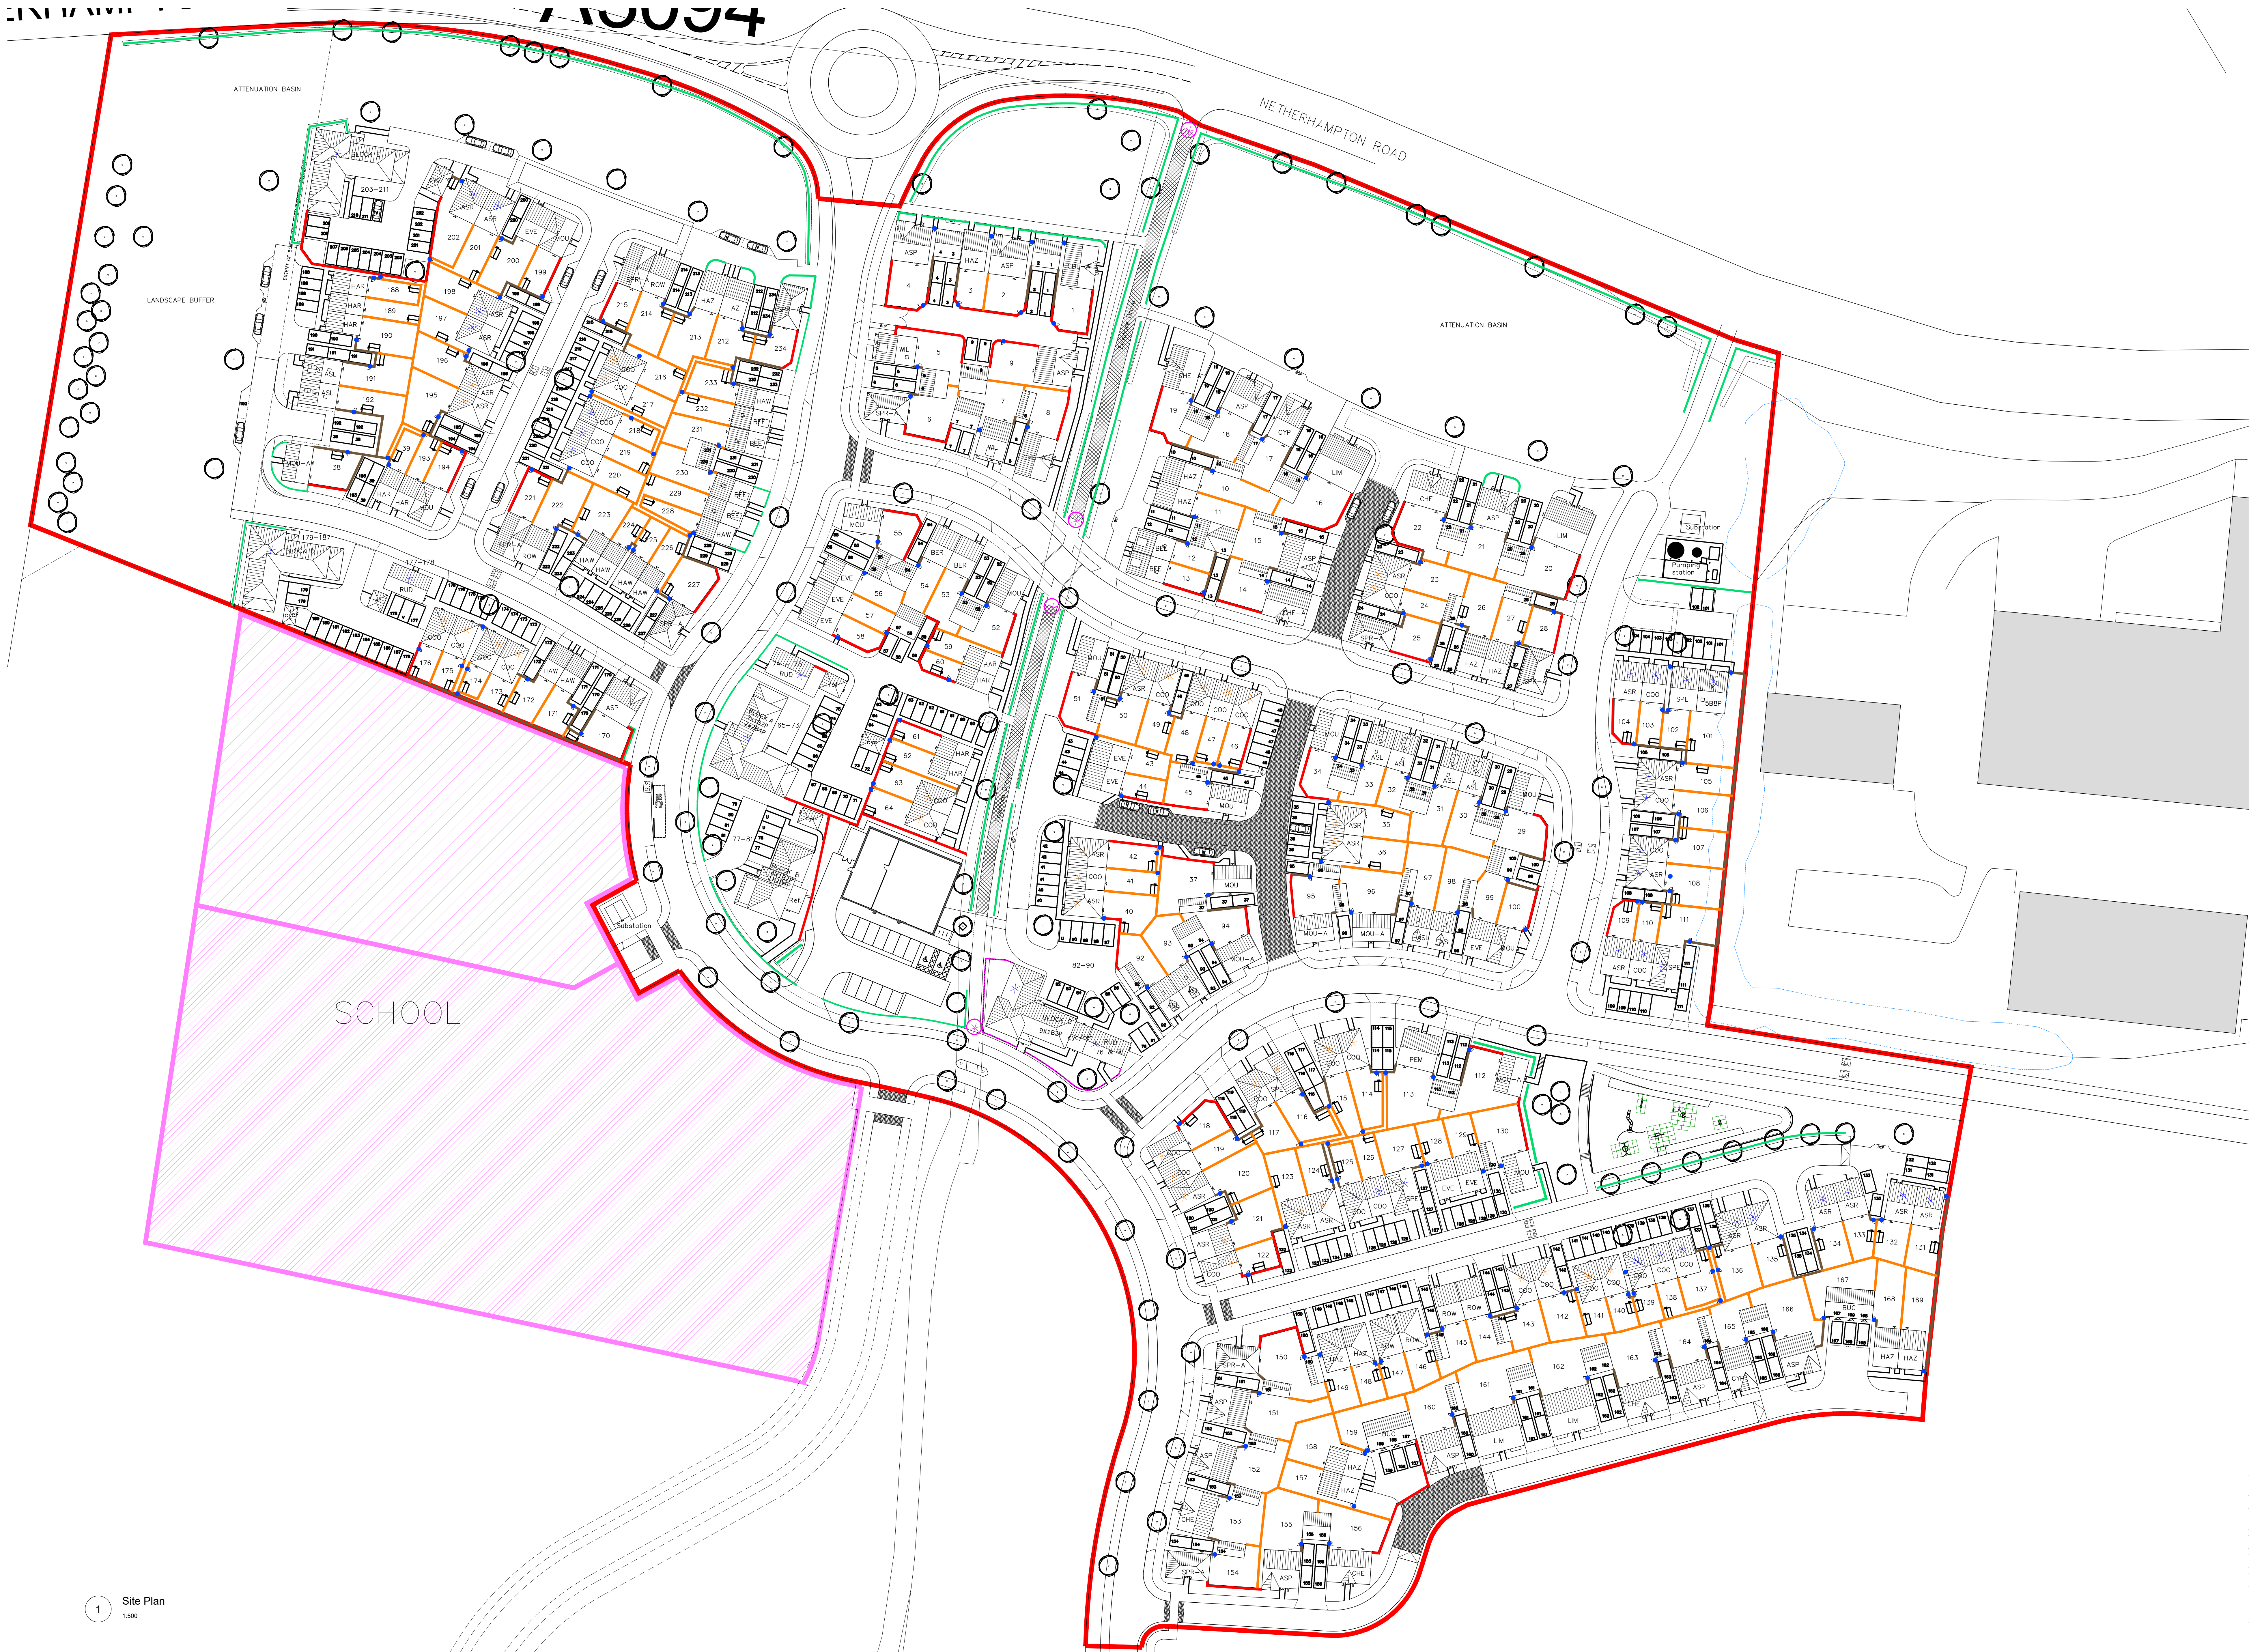

KEY:

- 1.8m high Brick Boundary
- Wall (Brick to match)
- 1.8m high Timber Panel Fence
- 1.8m high Timber Closeboarded Fence
- 0.9m high Estate Railings
- Hedge
- Gate positions
- Horse friendly vehicle barrier
- Accessible kissing gate

scale 1:500

0 10m 20m 30m

1 Site Plan
1:500