


site plan

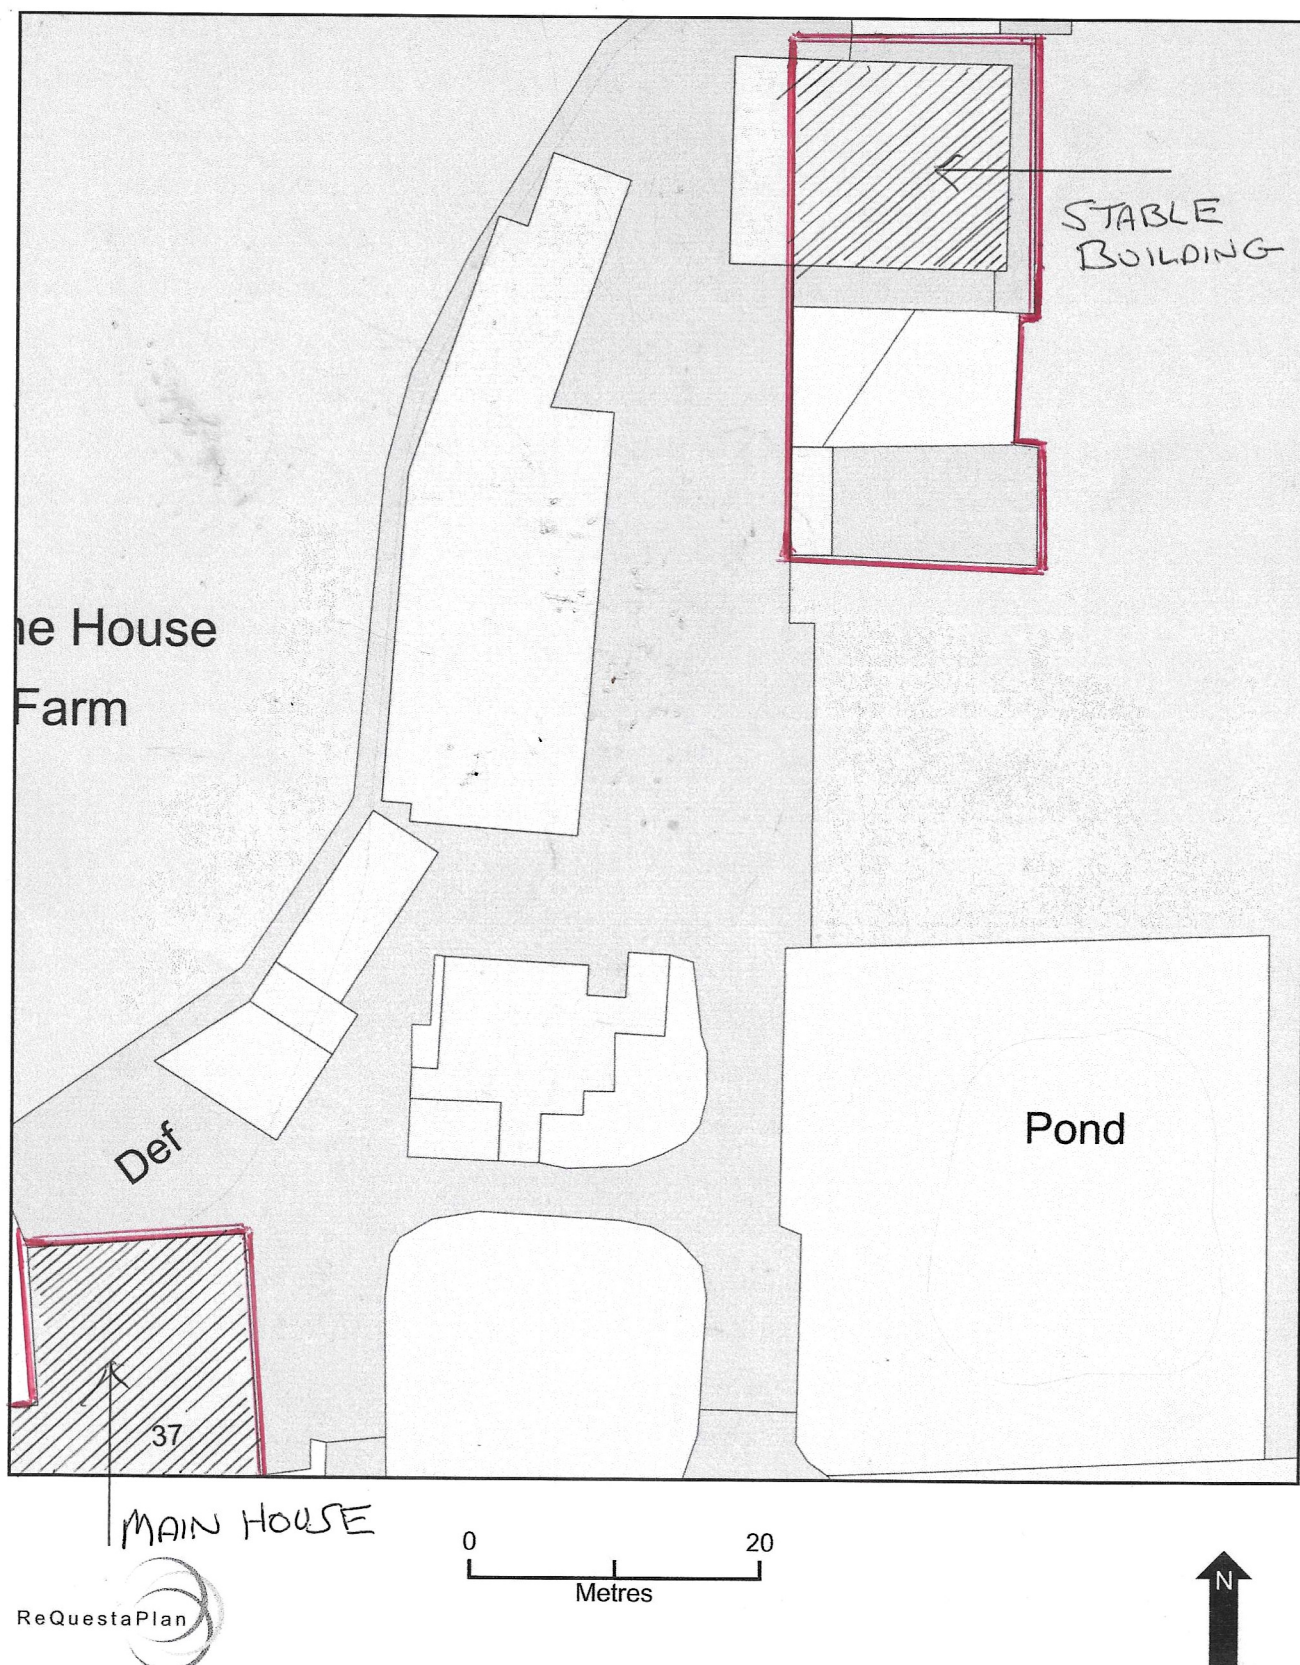

Plan Produced for: DH

Date Produced: 23 Dec 2025

Plan Reference Number: TQRQM25357165340492

Scale: 1:500 @ A4