




SURVEY SOUTH ELEVATION

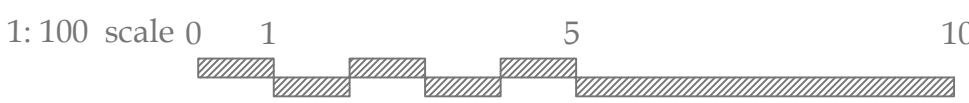

SURVEY WEST ELEVATION

TITLE Oldbury House 1 Labour in Vain Hill Calne SN11 8UW	DETAIL Survey South & West Elevations	SCALE 1:100 @ A3 DATE 11 Nov 2025	DRAWN BY CHECKED BY	REVISIONS	Contractors must check all dimensions on site. Only figured dimensions are to be worked from. Discrepancies must be reported immediately to the architect before proceeding. The drawing is copyrighted.	Drawing 255 A3 S03 REVISION	NEVILLE HOYLAND 16 LOCKS HILL FROME BA11 1NA TEL 07967 917424 nevillehoyland@gmail.com
--	---	---	---	----------------------------------	---	--	---