
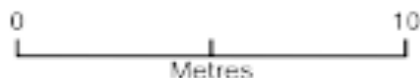


SUTTON BENDER VILLAGE HALL SITE PLAN

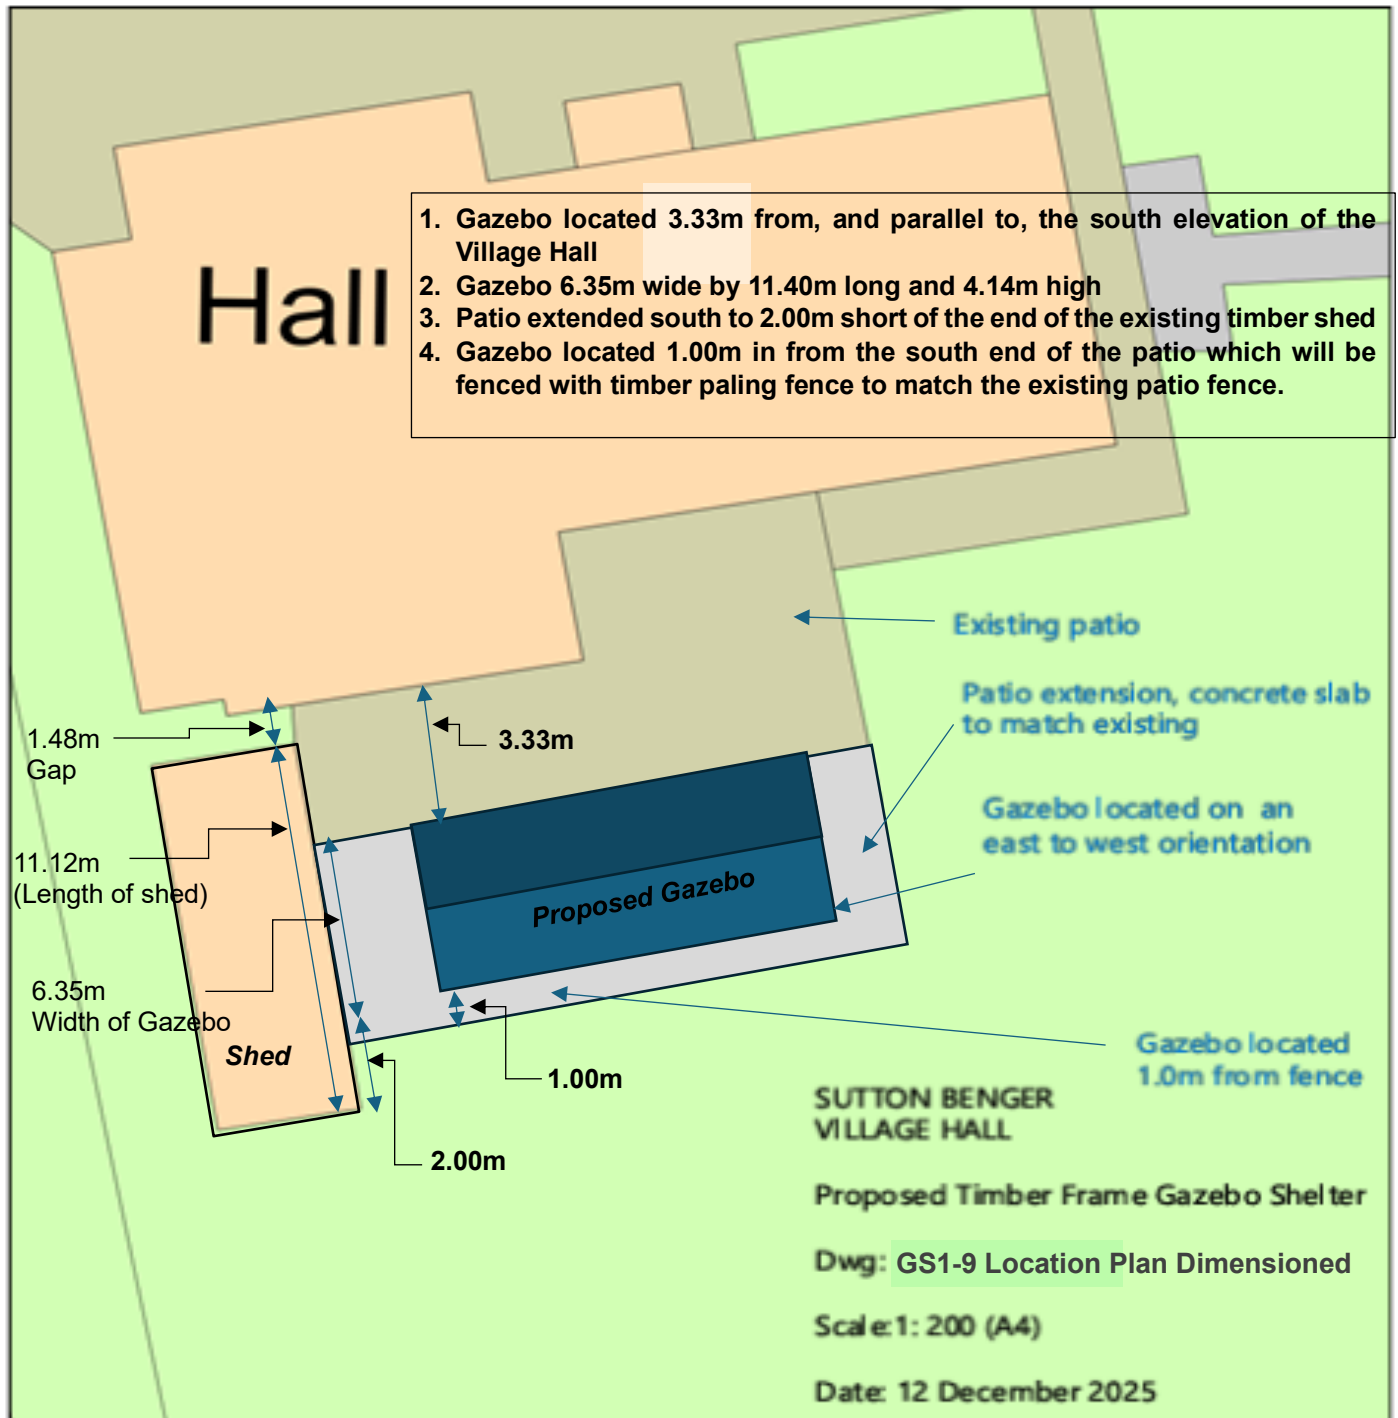

Plan Produced for: PROVISION OF GAZEBO

Date Produced: 08 Dec 2025

Plan Reference Number: TQRQM25342164903087

Scale: 1:200 @ A4