


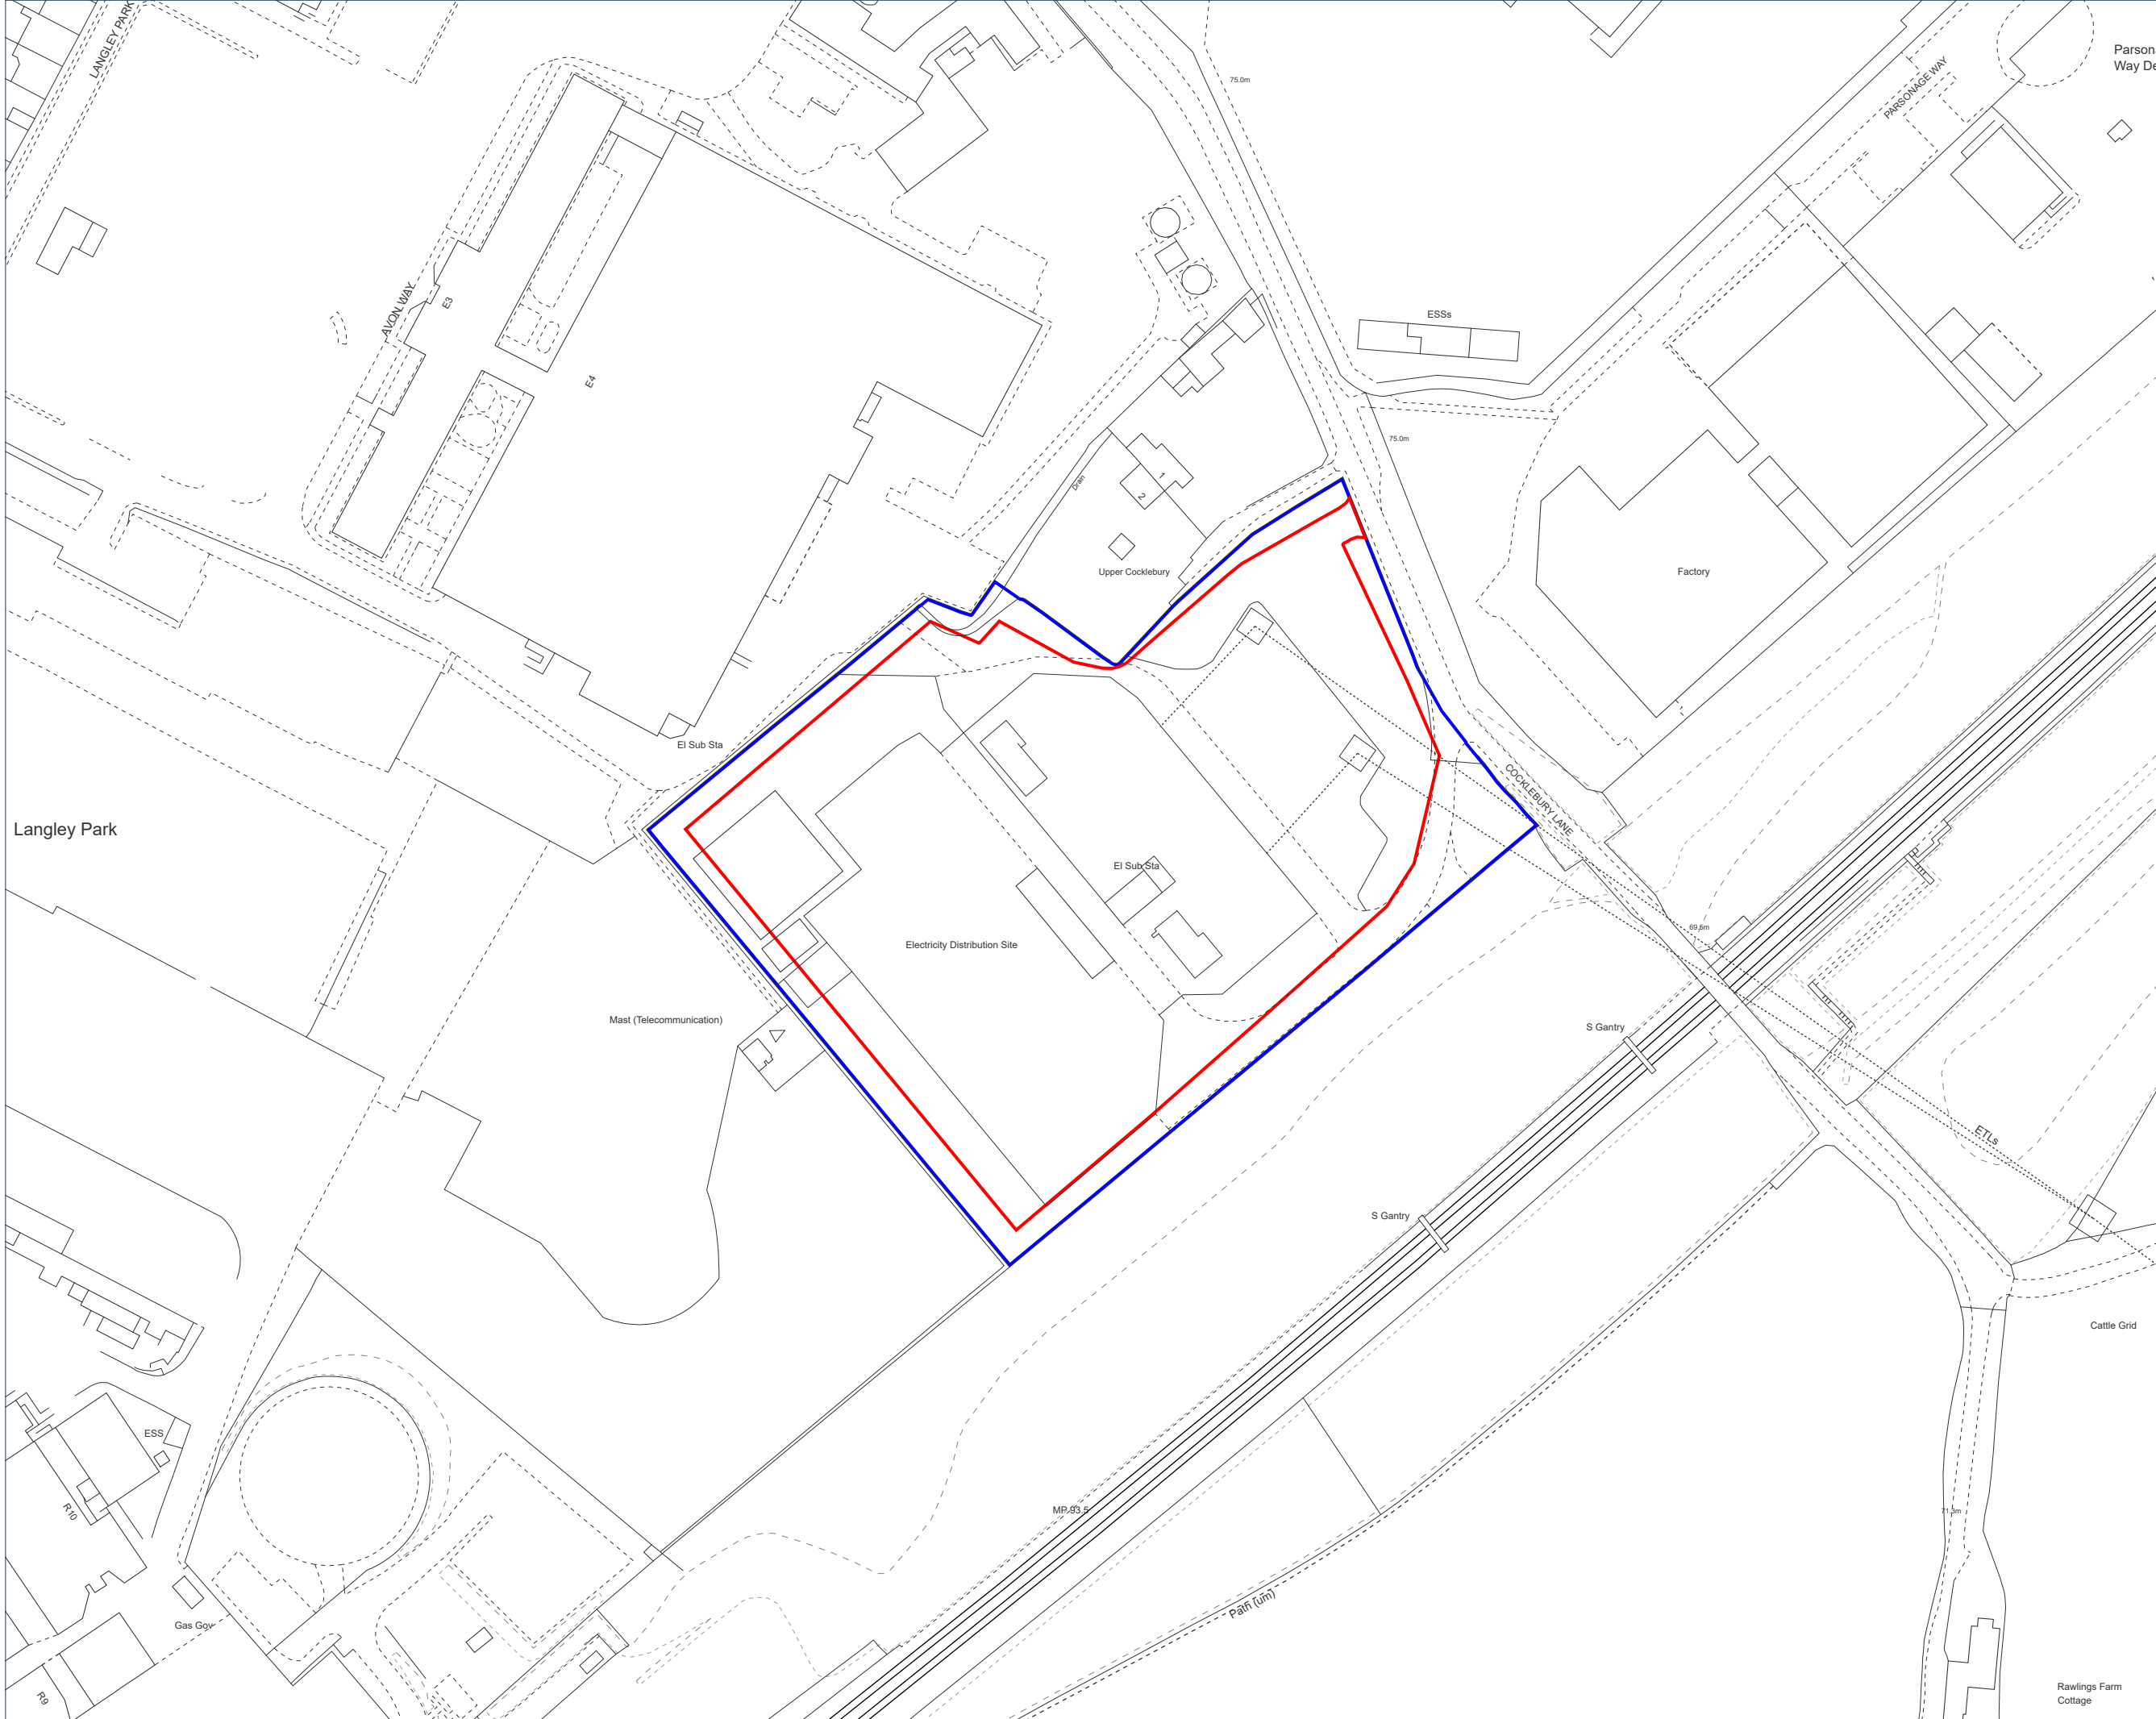

Langley Park

Site Plan

- Key:**
- Site Boundary
 - Ownership Boundary

Notes:

Coordinate System: British National Grid
Projection: Transverse Mercator
Datum: OSGB 1936

Applicant:
Southern Electric Power Distribution PLC

Location:
Cocklebury Lane, Langley Park,
Chippenham, Wiltshire, SN15 1GE

Coords: 392658, 174292

Scheme Name:
EP – Chippenham Connections - EKT665

Drawing Name:
Location Plan

Drawing No: 25000116_PLN_LO_1.1_B

Rev	Date	Description
-	04.09.2025	First Issue
A	03.09.2025	Second Issue
B	09.12.2025	Third Issue

Drawn:	BW
Approved:	PH
Sheet No:	1 of 1
Sheet Size:	A3

