
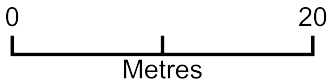


Site Plan

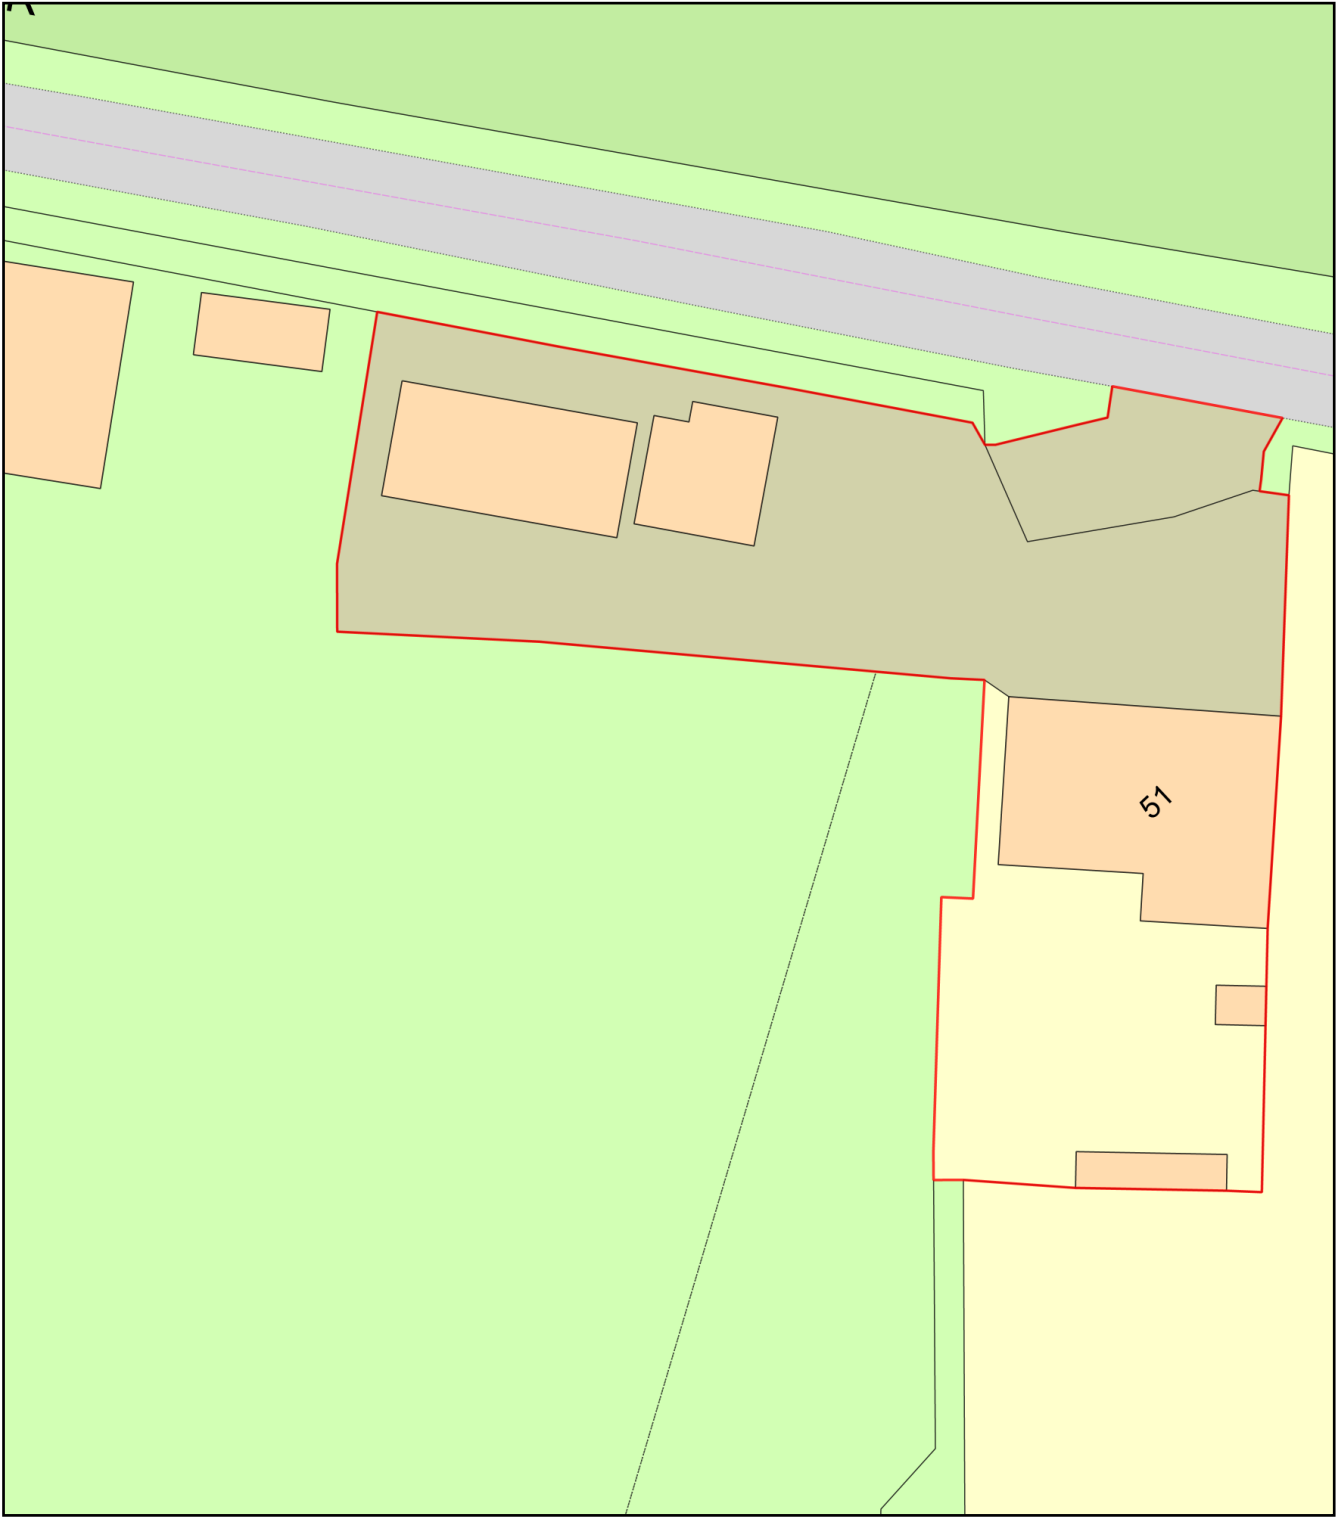

Plan Produced for: James Forty
Date Produced: 07 Jan 2026
Plan Reference Number: TQRQM26007130928798
Scale: 1:500 @ A4