



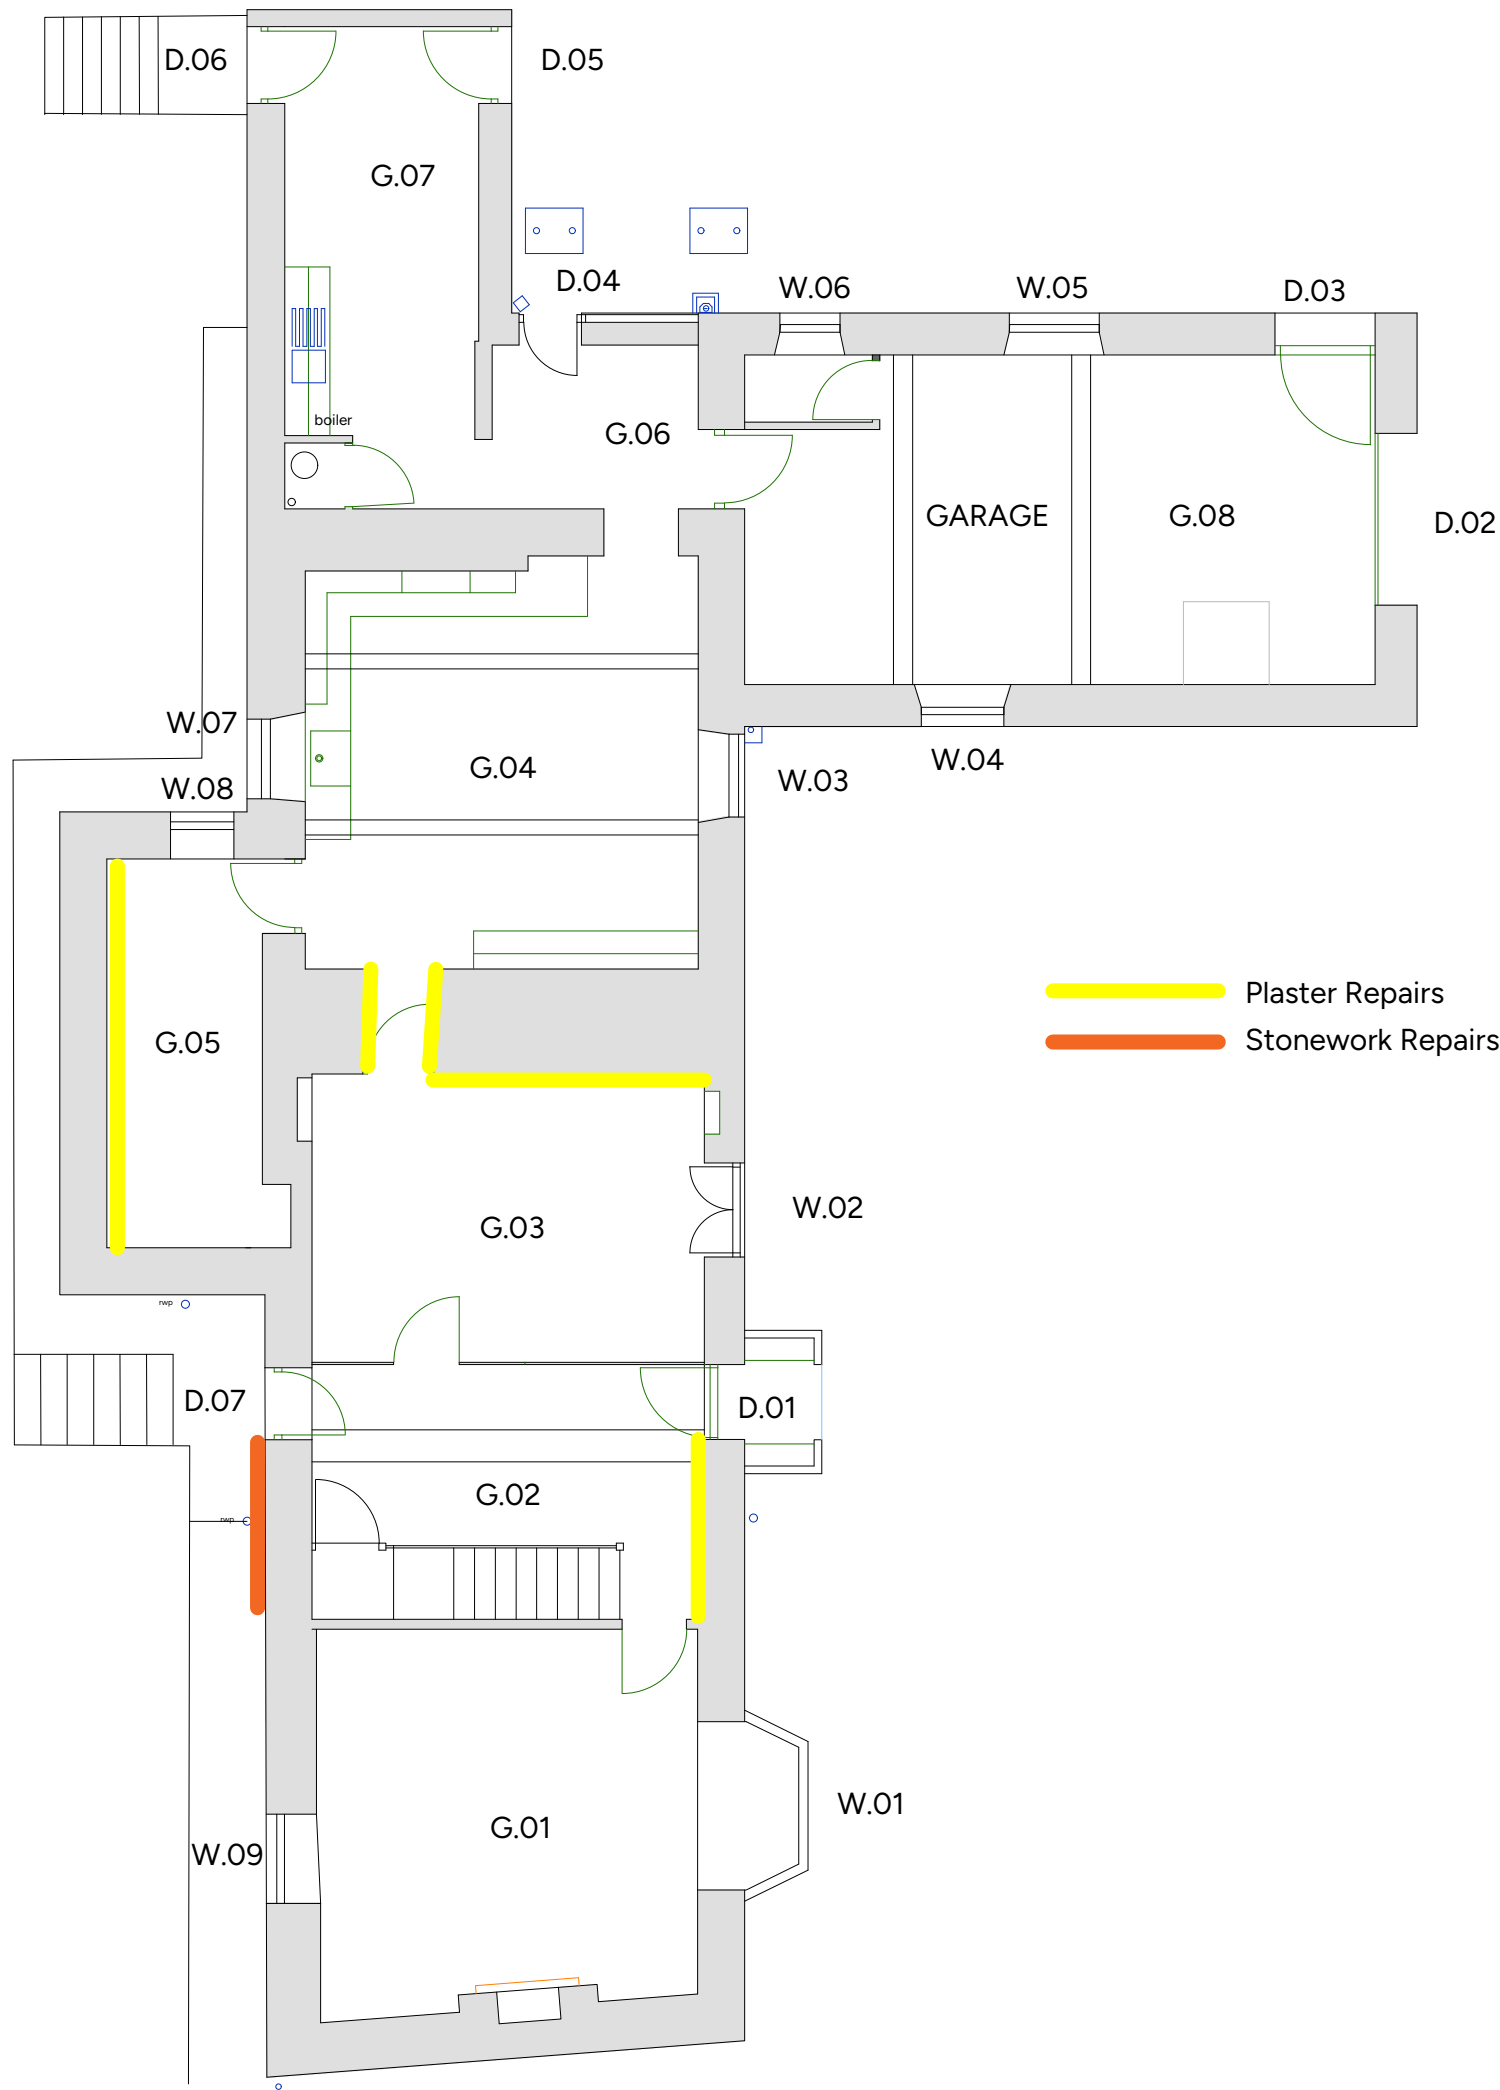

Proposed : Ground Floor Plan scale 1:100

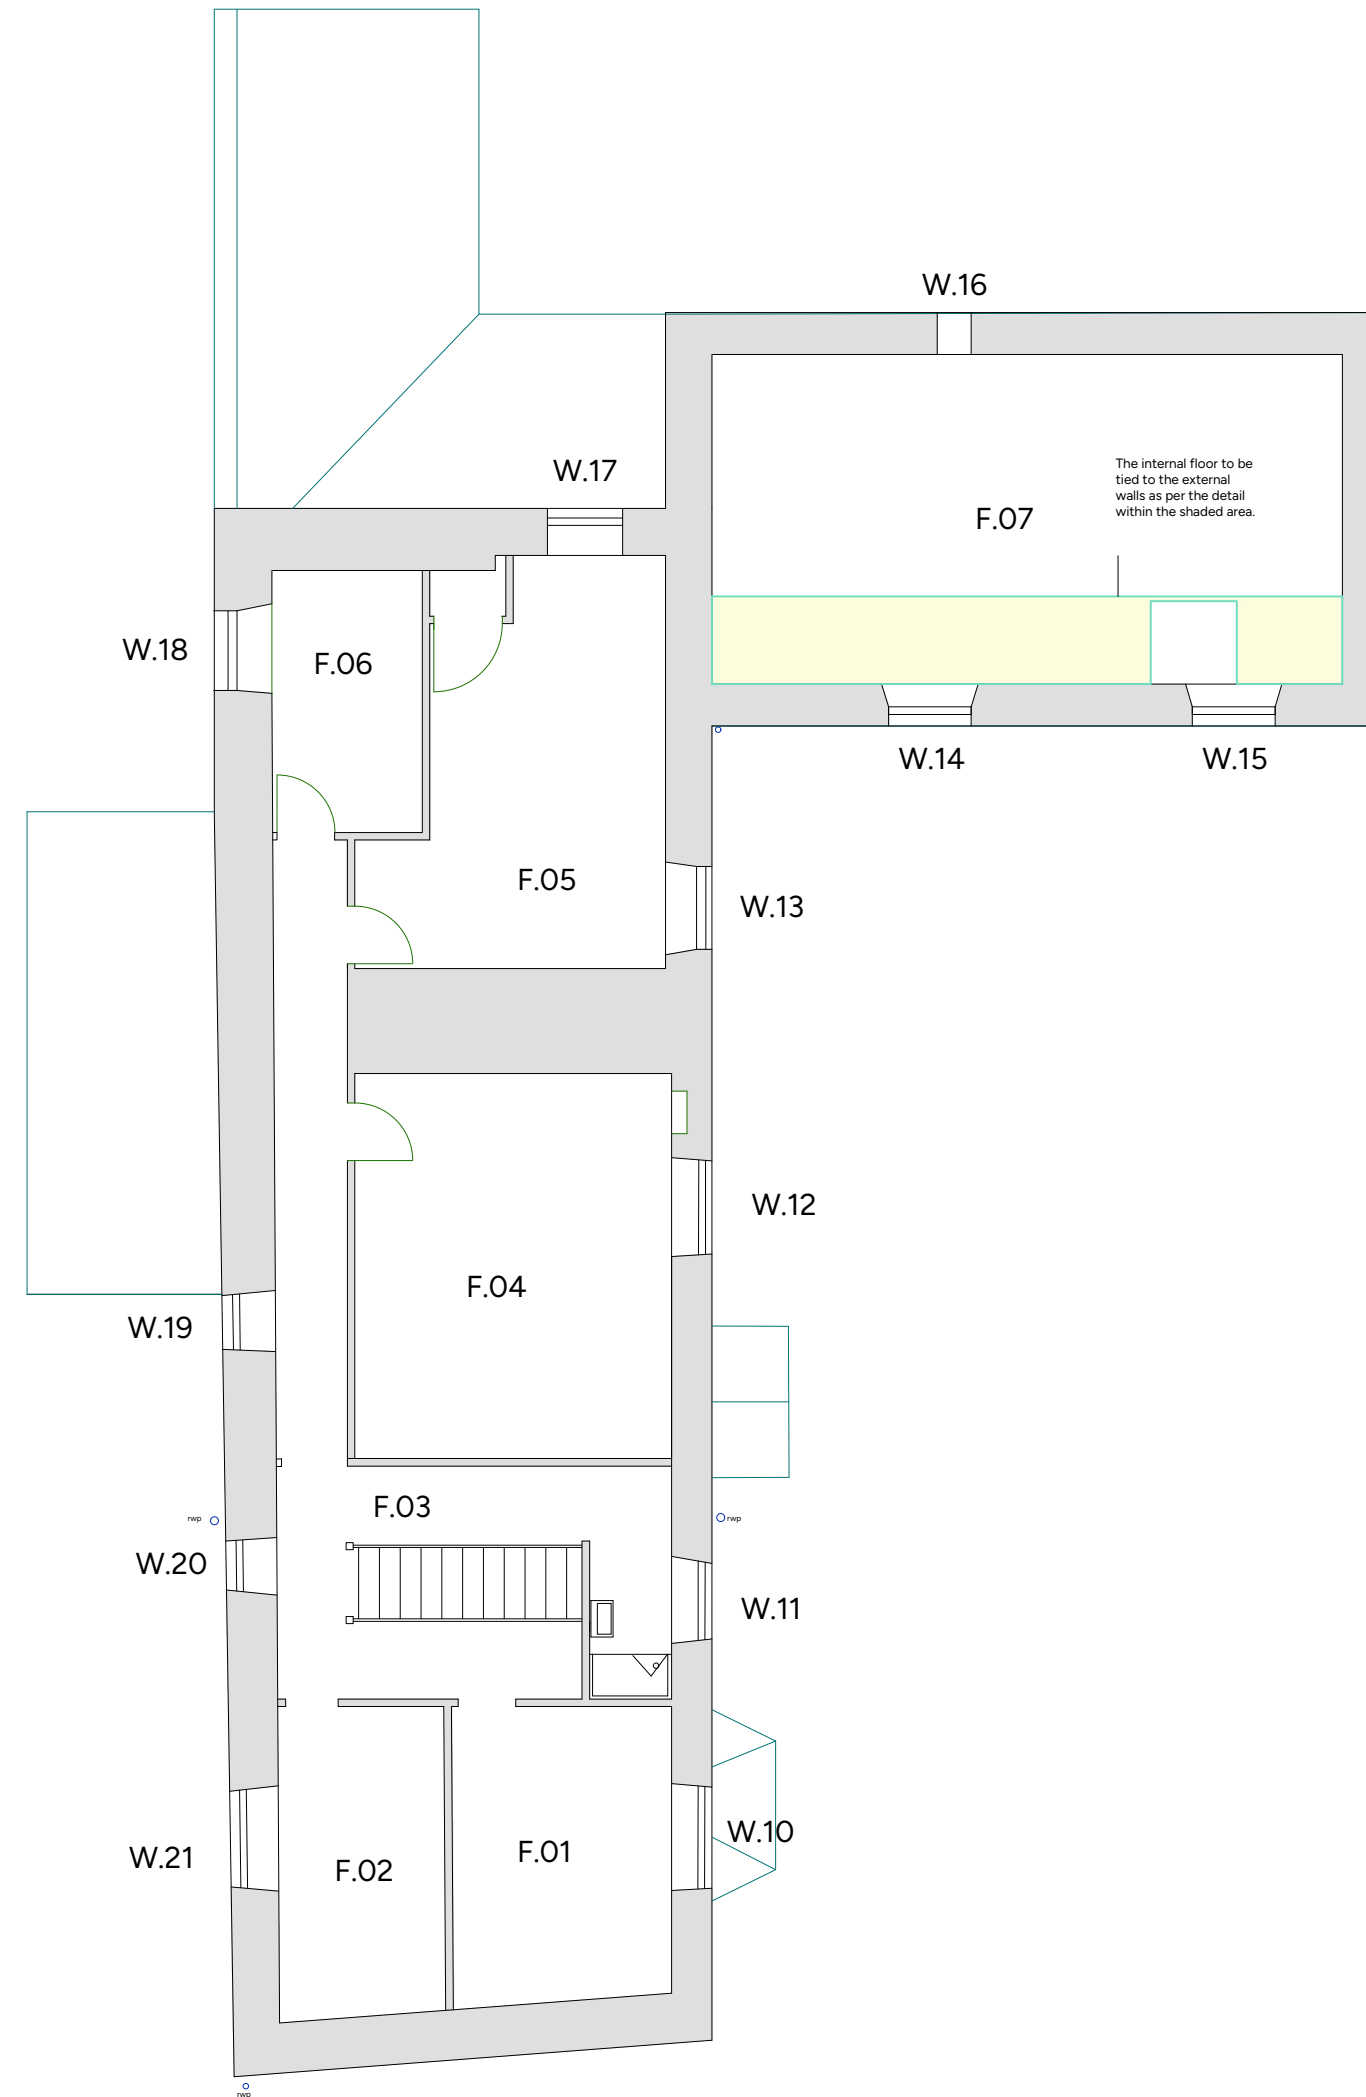

Proposed : First Floor Plan scale 1:100

Rev.	Date.	Details	
Client:	Lord O'Neill Calne Estate		
Project:	Studley Farm House, Witherley, CV9 3PH		
Drawing Title:	Existing Floor Plans		
fisher german			
Fisher German LLP, The Estates Office, Norman Court, Ashby de la Zouch, Leicestershire, LE65 2UZ			
Scale Bar	1:100	North	
0m 1 2 3 </			