


Drawing Key

- Mill House Parking
- Clarks Mill Parking
- Business Parking for Beaucroft Mansions
- Beaucroft Mansions Parking

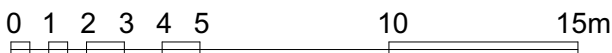

PLANNING

Mill House

Proposed Block Site Plan A1 1:200

Scale: 1:200 @ A1
Drawing No: 1878 - PL002- Rev F
The Boat Shed, Michael Browning Way
Exeter EX2 8DD
01392 438051 mail@g-a.uk.com

grainge architects

M I L L H O U S E , T R O W B R I D G E