


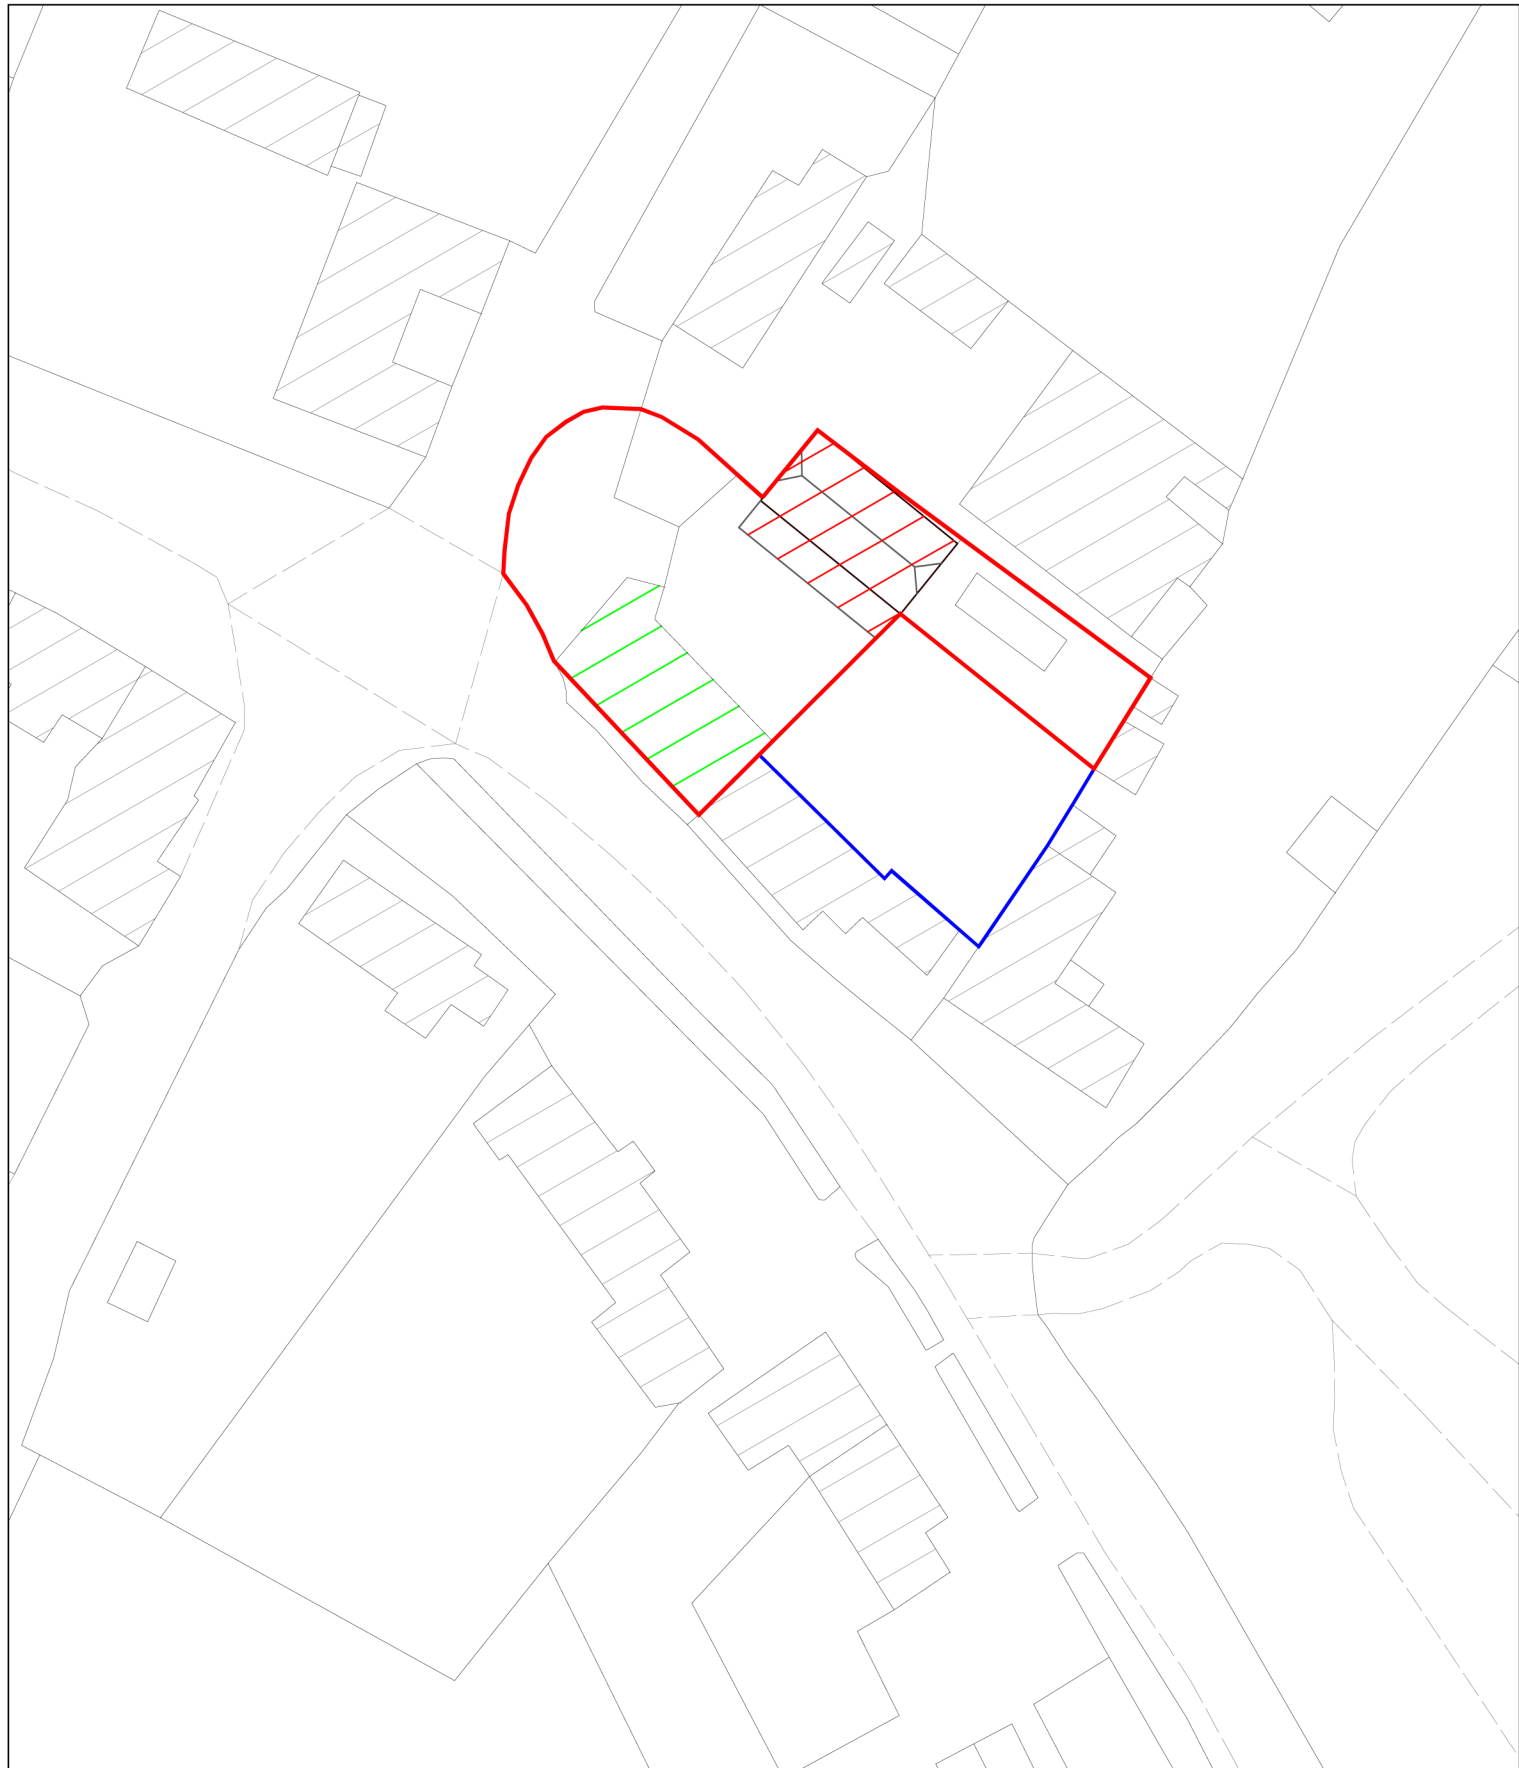

-  Site boundary line
-  Garden within ownership but not affected by proposal
-  Proposal - Partial garage conversion
-  Main House, Cross Farm
-  Other buildings within the vicinity

Project Title and Address:

Cross Farm, The Street, Chilmark
Salisbury

Drawing Title:
Site Plan

Scale:
1:500 @ A4

Drawn by:
RS

Date:
Nov' 2019

Drawing Number:
16315 - Site Plan A

Revision: A
Blue ownership line



Historic Building
Advisory Service