


Refer to the ecology report for habitat box types and locations

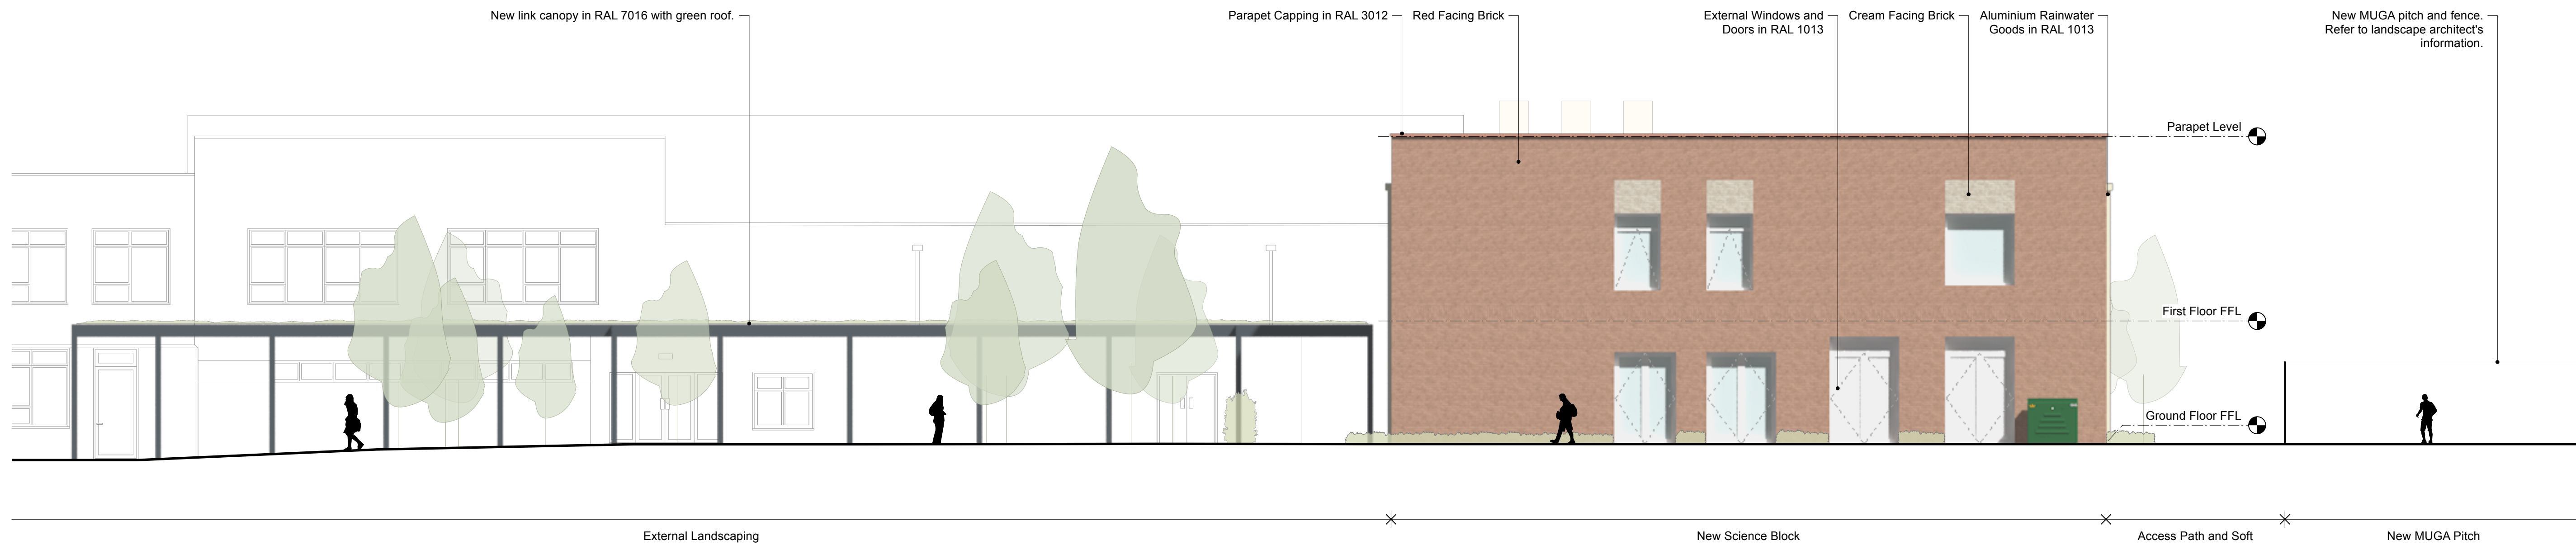

N
Proposed North Elevation
Scale 1:100



S
Proposed South Elevation
Scale 1:100