



Refer to the ecology report for habitat box types and locations

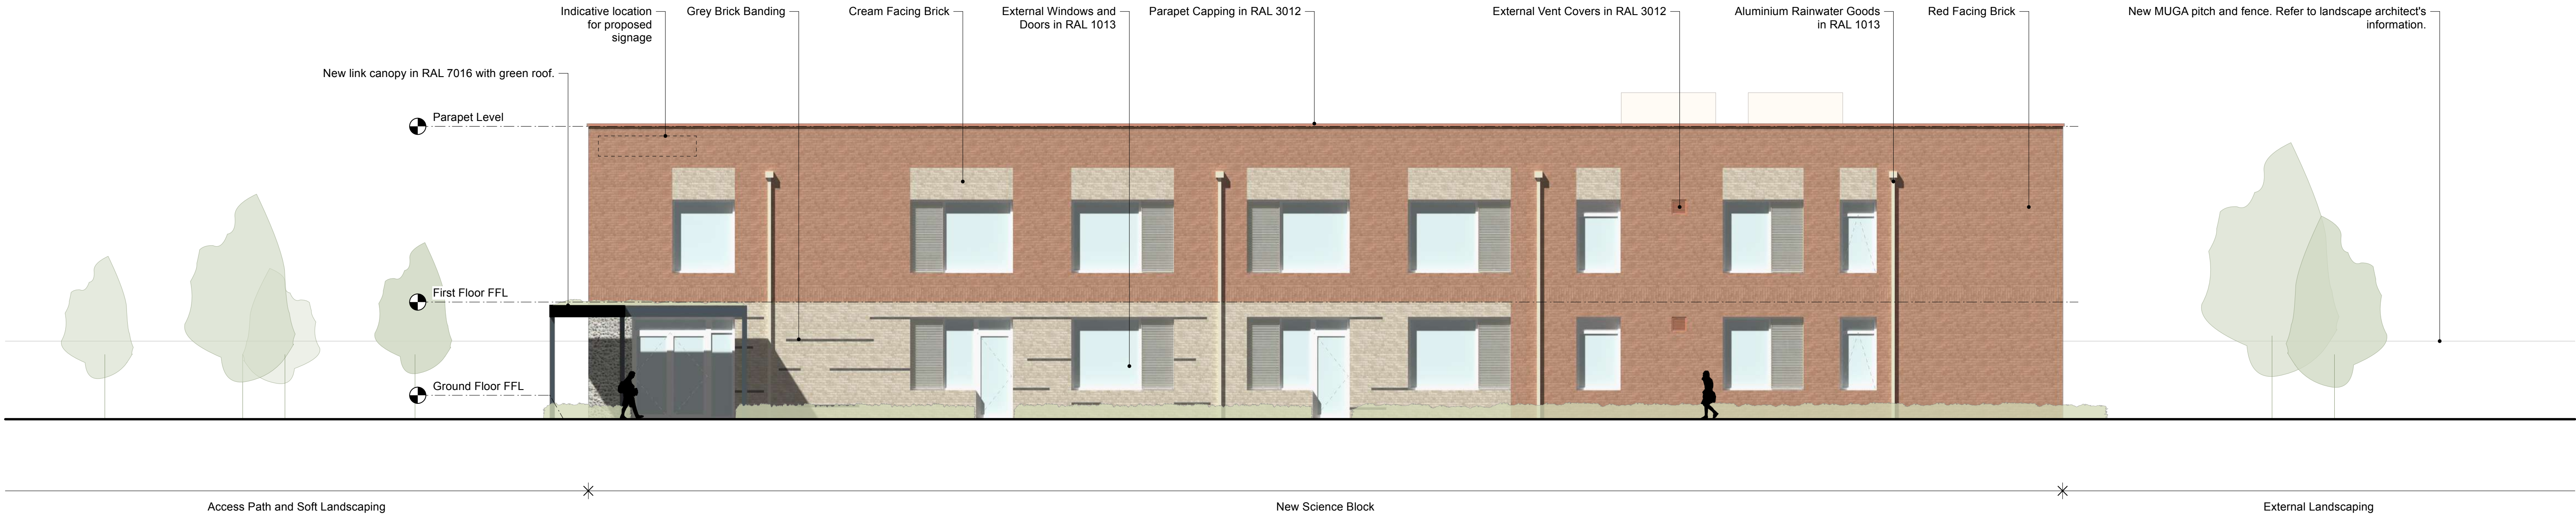

E Proposed East Elevation
Scale 1:100

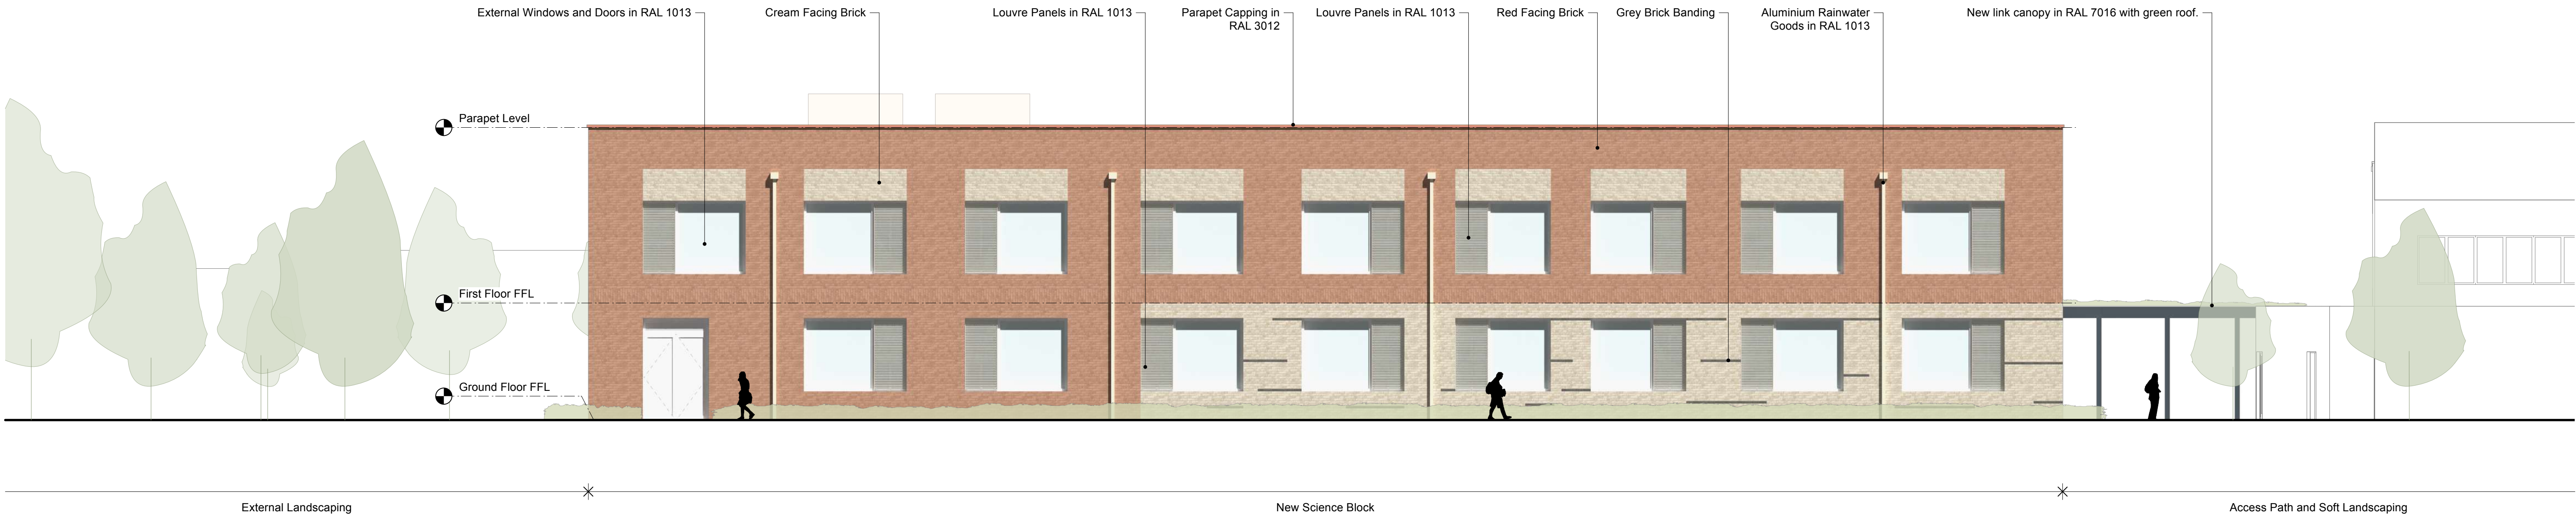

W Proposed West Elevation
Scale 1:100