




West Elevation

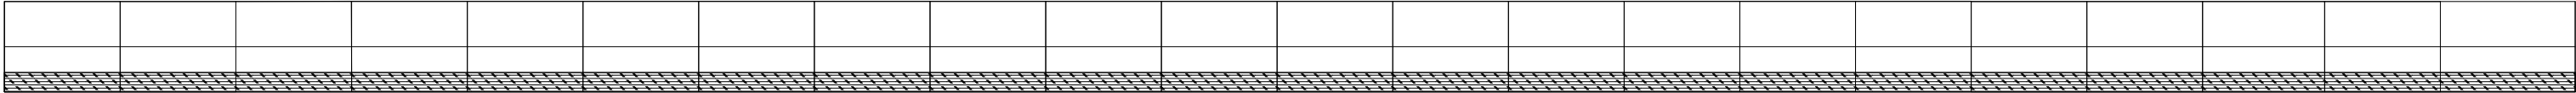


East Elevation

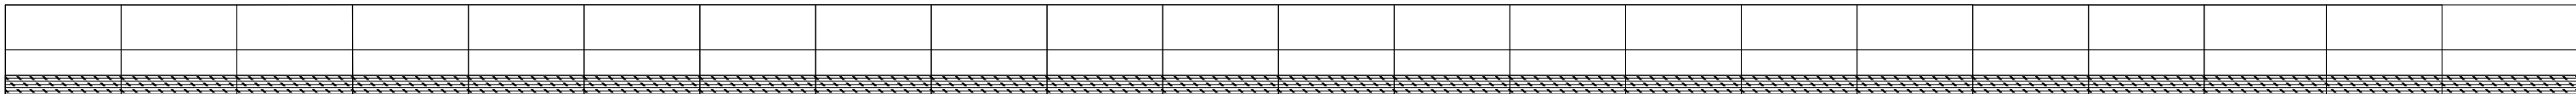

South Elevation

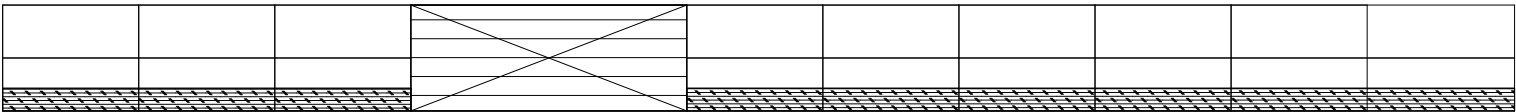

North Elevation

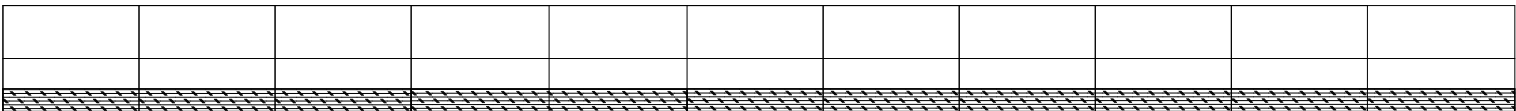

Scale Bar
1:100 at A3



0m 2m 4m 6m 8m 10m

Title: Menage - Proposed Elevations
Client: Mr M Pockett & Miss K Hancox
Site: Cherry Tree House
Date: February 2026
Scale: 1:100 at A3