


← N



Title: Menage - Proposed Floor Plan
Client: Mr M Pockett & Miss K Hancox
Site: Cherry Tree House
Date: February 2026
Scale: 1:100 at A3

