


Proposed Site Plan

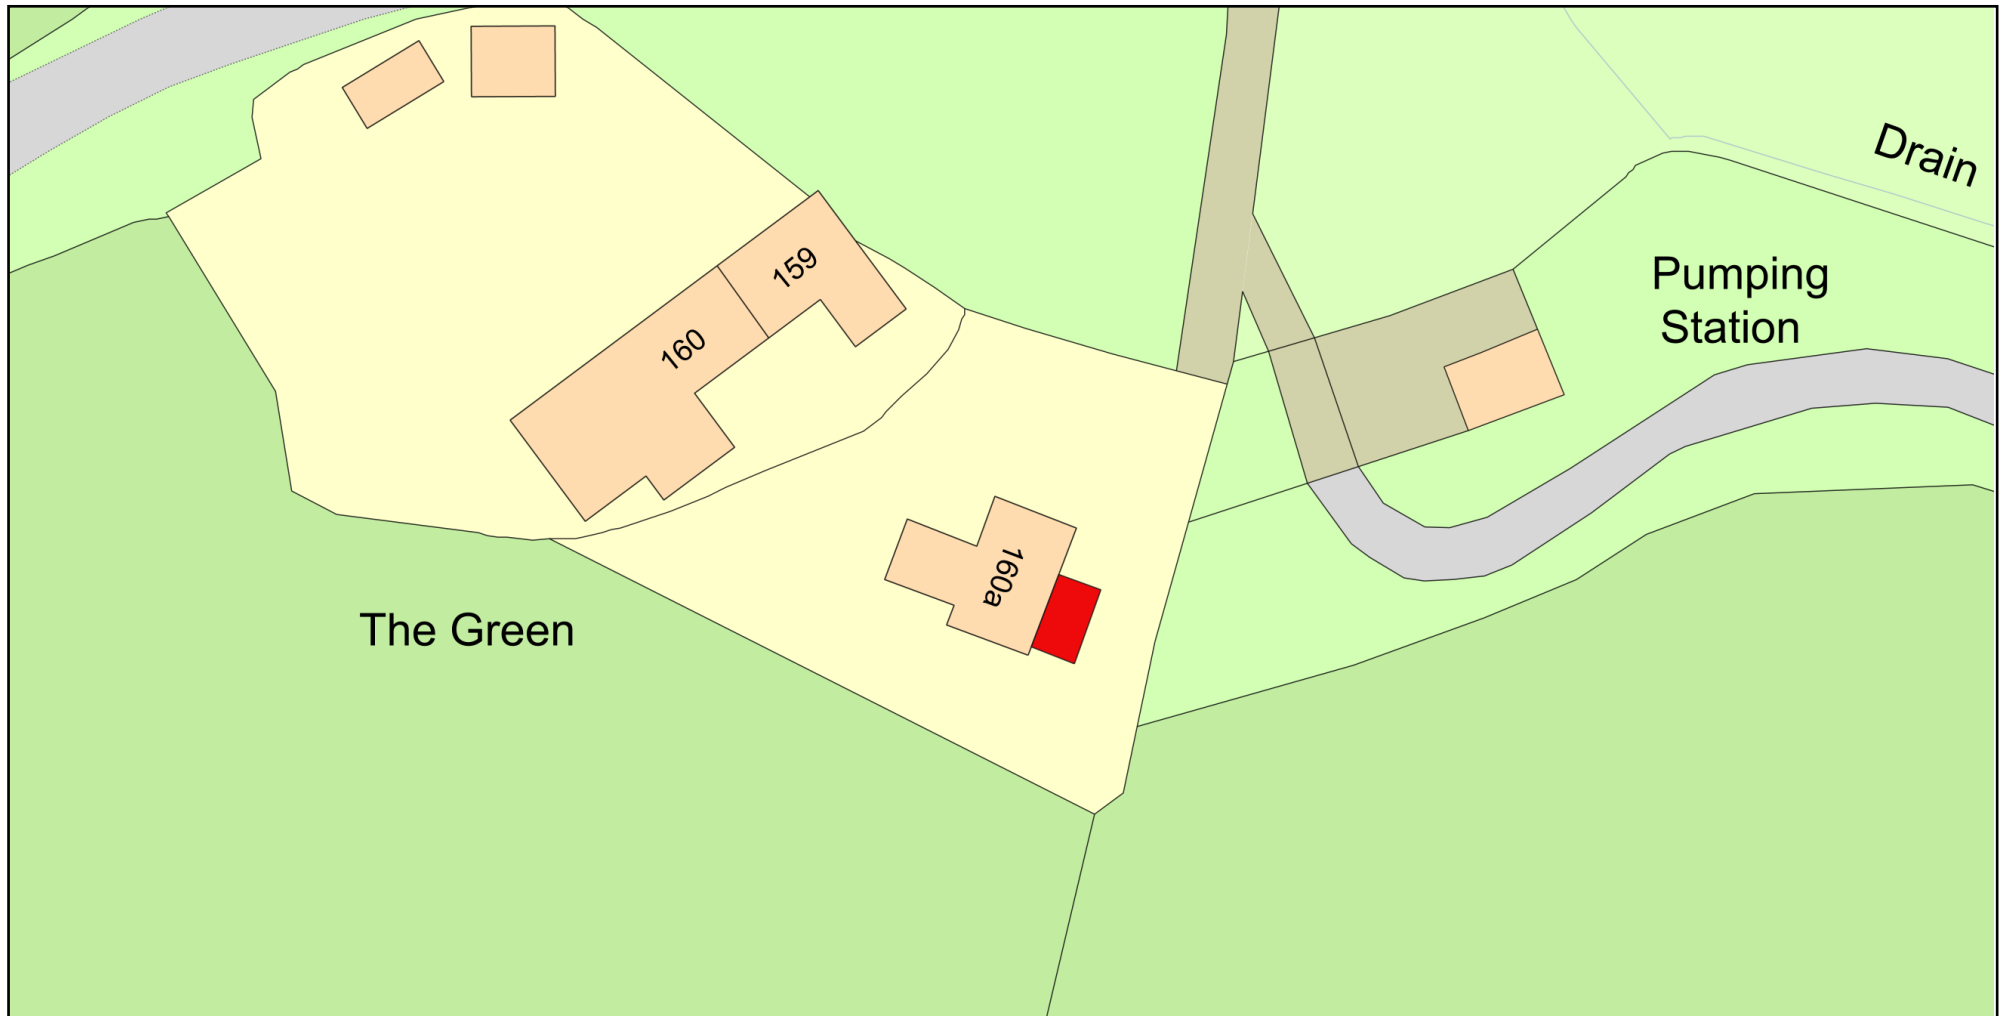

Plan Produced for: Proposed site plan

Date Produced: 16 Feb 2026

Plan Reference Number: TQRQM26047130036364

Scale: 1:500 @ A4

© Crown copyright and database rights 2025 OS 100042766