


Manor Cottage Site Plan

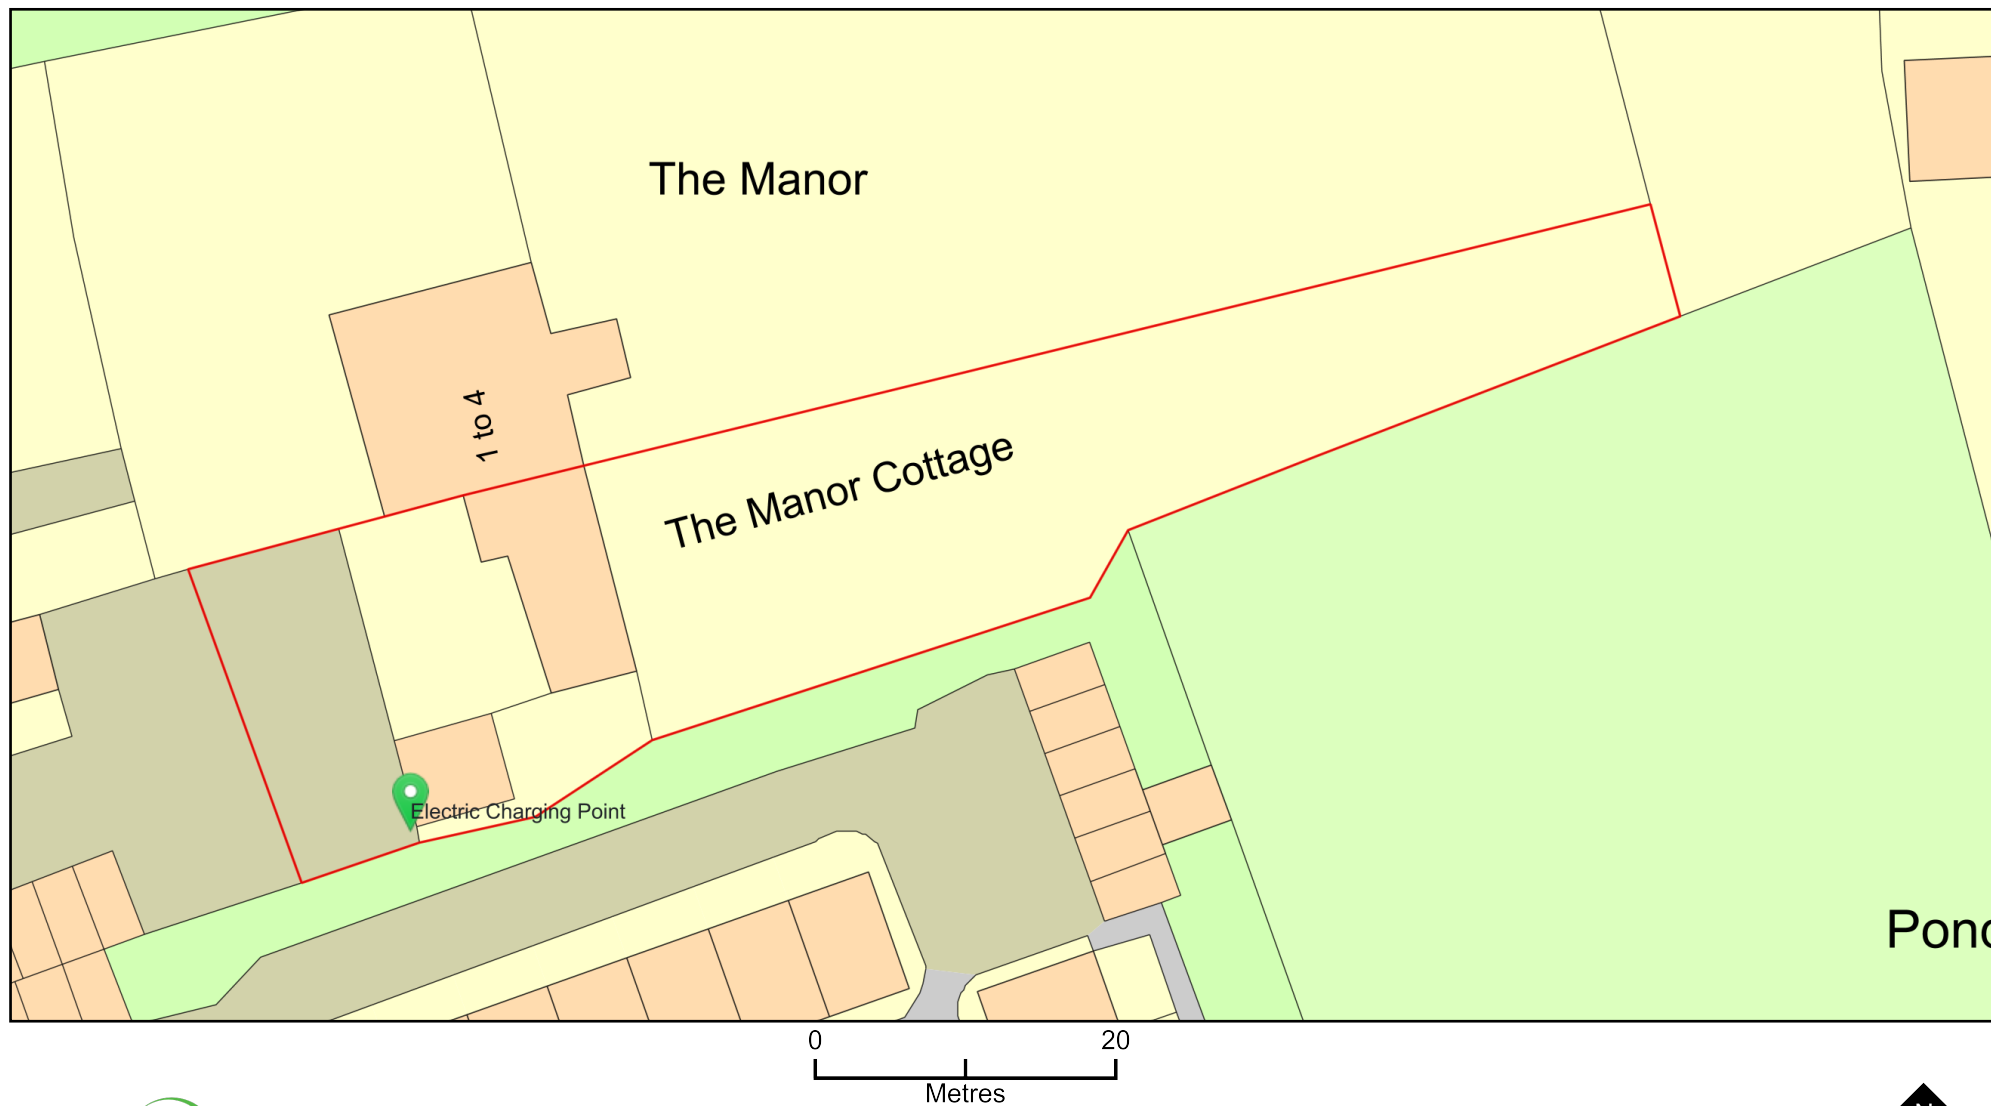

Plan Produced for: Nicky Clarke

Date Produced: 20 Feb 2026

Plan Reference Number: TQRQM26051094850351

Scale: 1:500 @ A4

© Crown copyright and database rights 2025 OS 100042766