



Site Plan

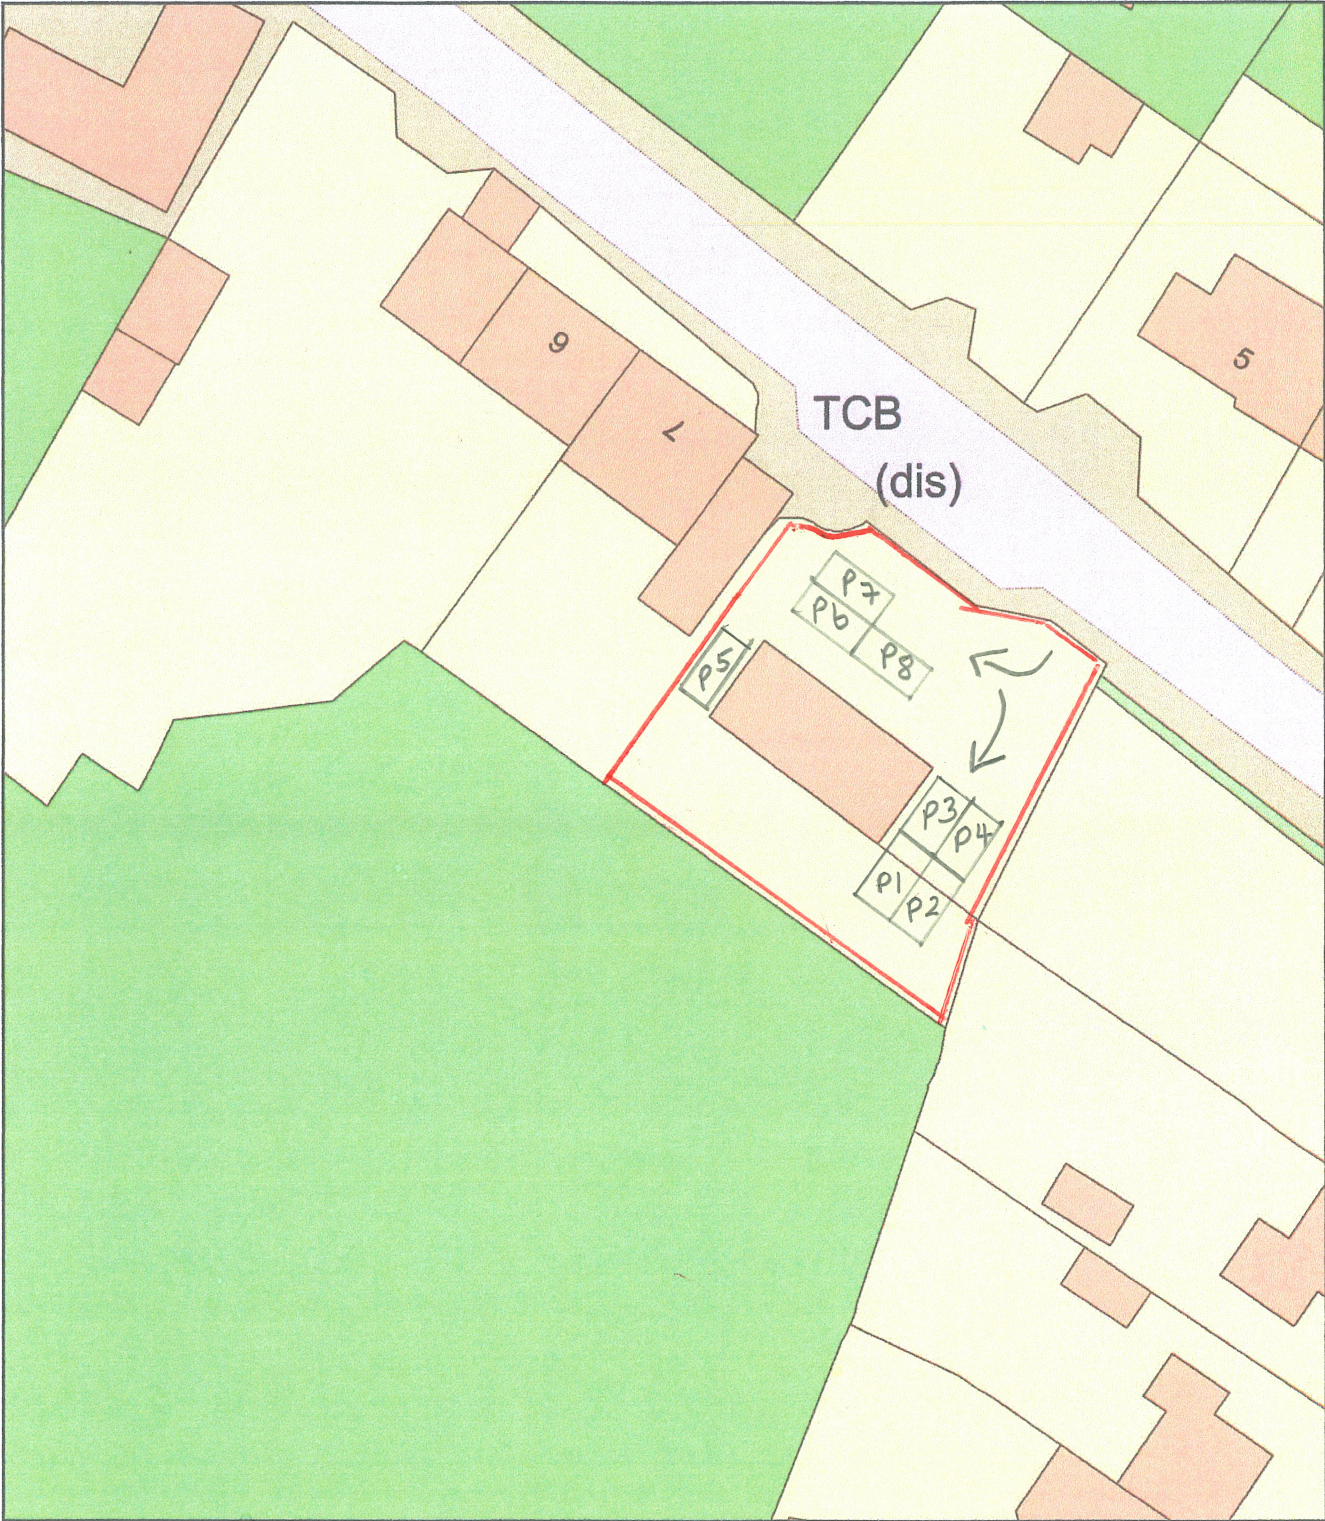

Plan Produced for: Alison Gray
Date Produced: 22 Sep 2025
Plan Reference Number: TQRQM25285173152814
Scale: 1:500 @ A4

Site Plan

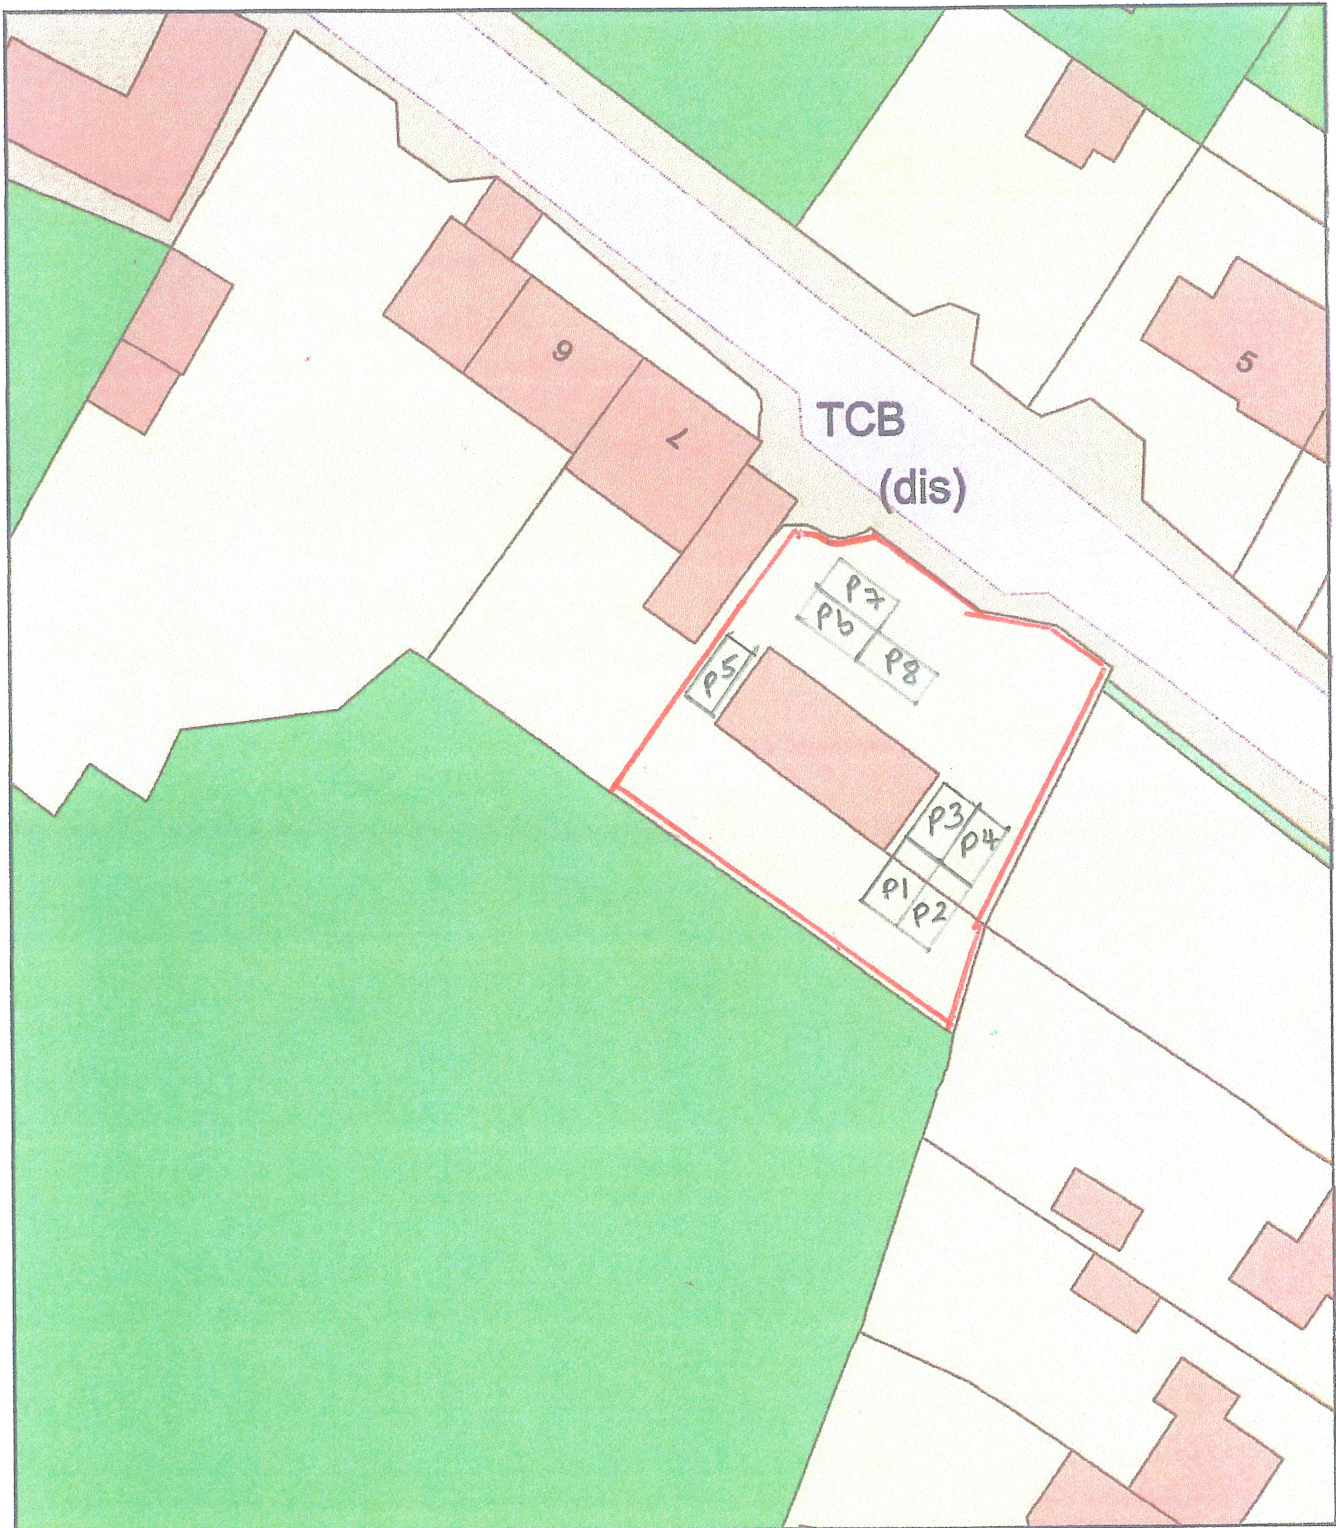

0 20
Metres



Plan Produced for: Alison Gray

Date Produced: 22 Sep 2025

Plan Reference Number: TQRQM25265173152814

Scale: 1:500 @ A4