

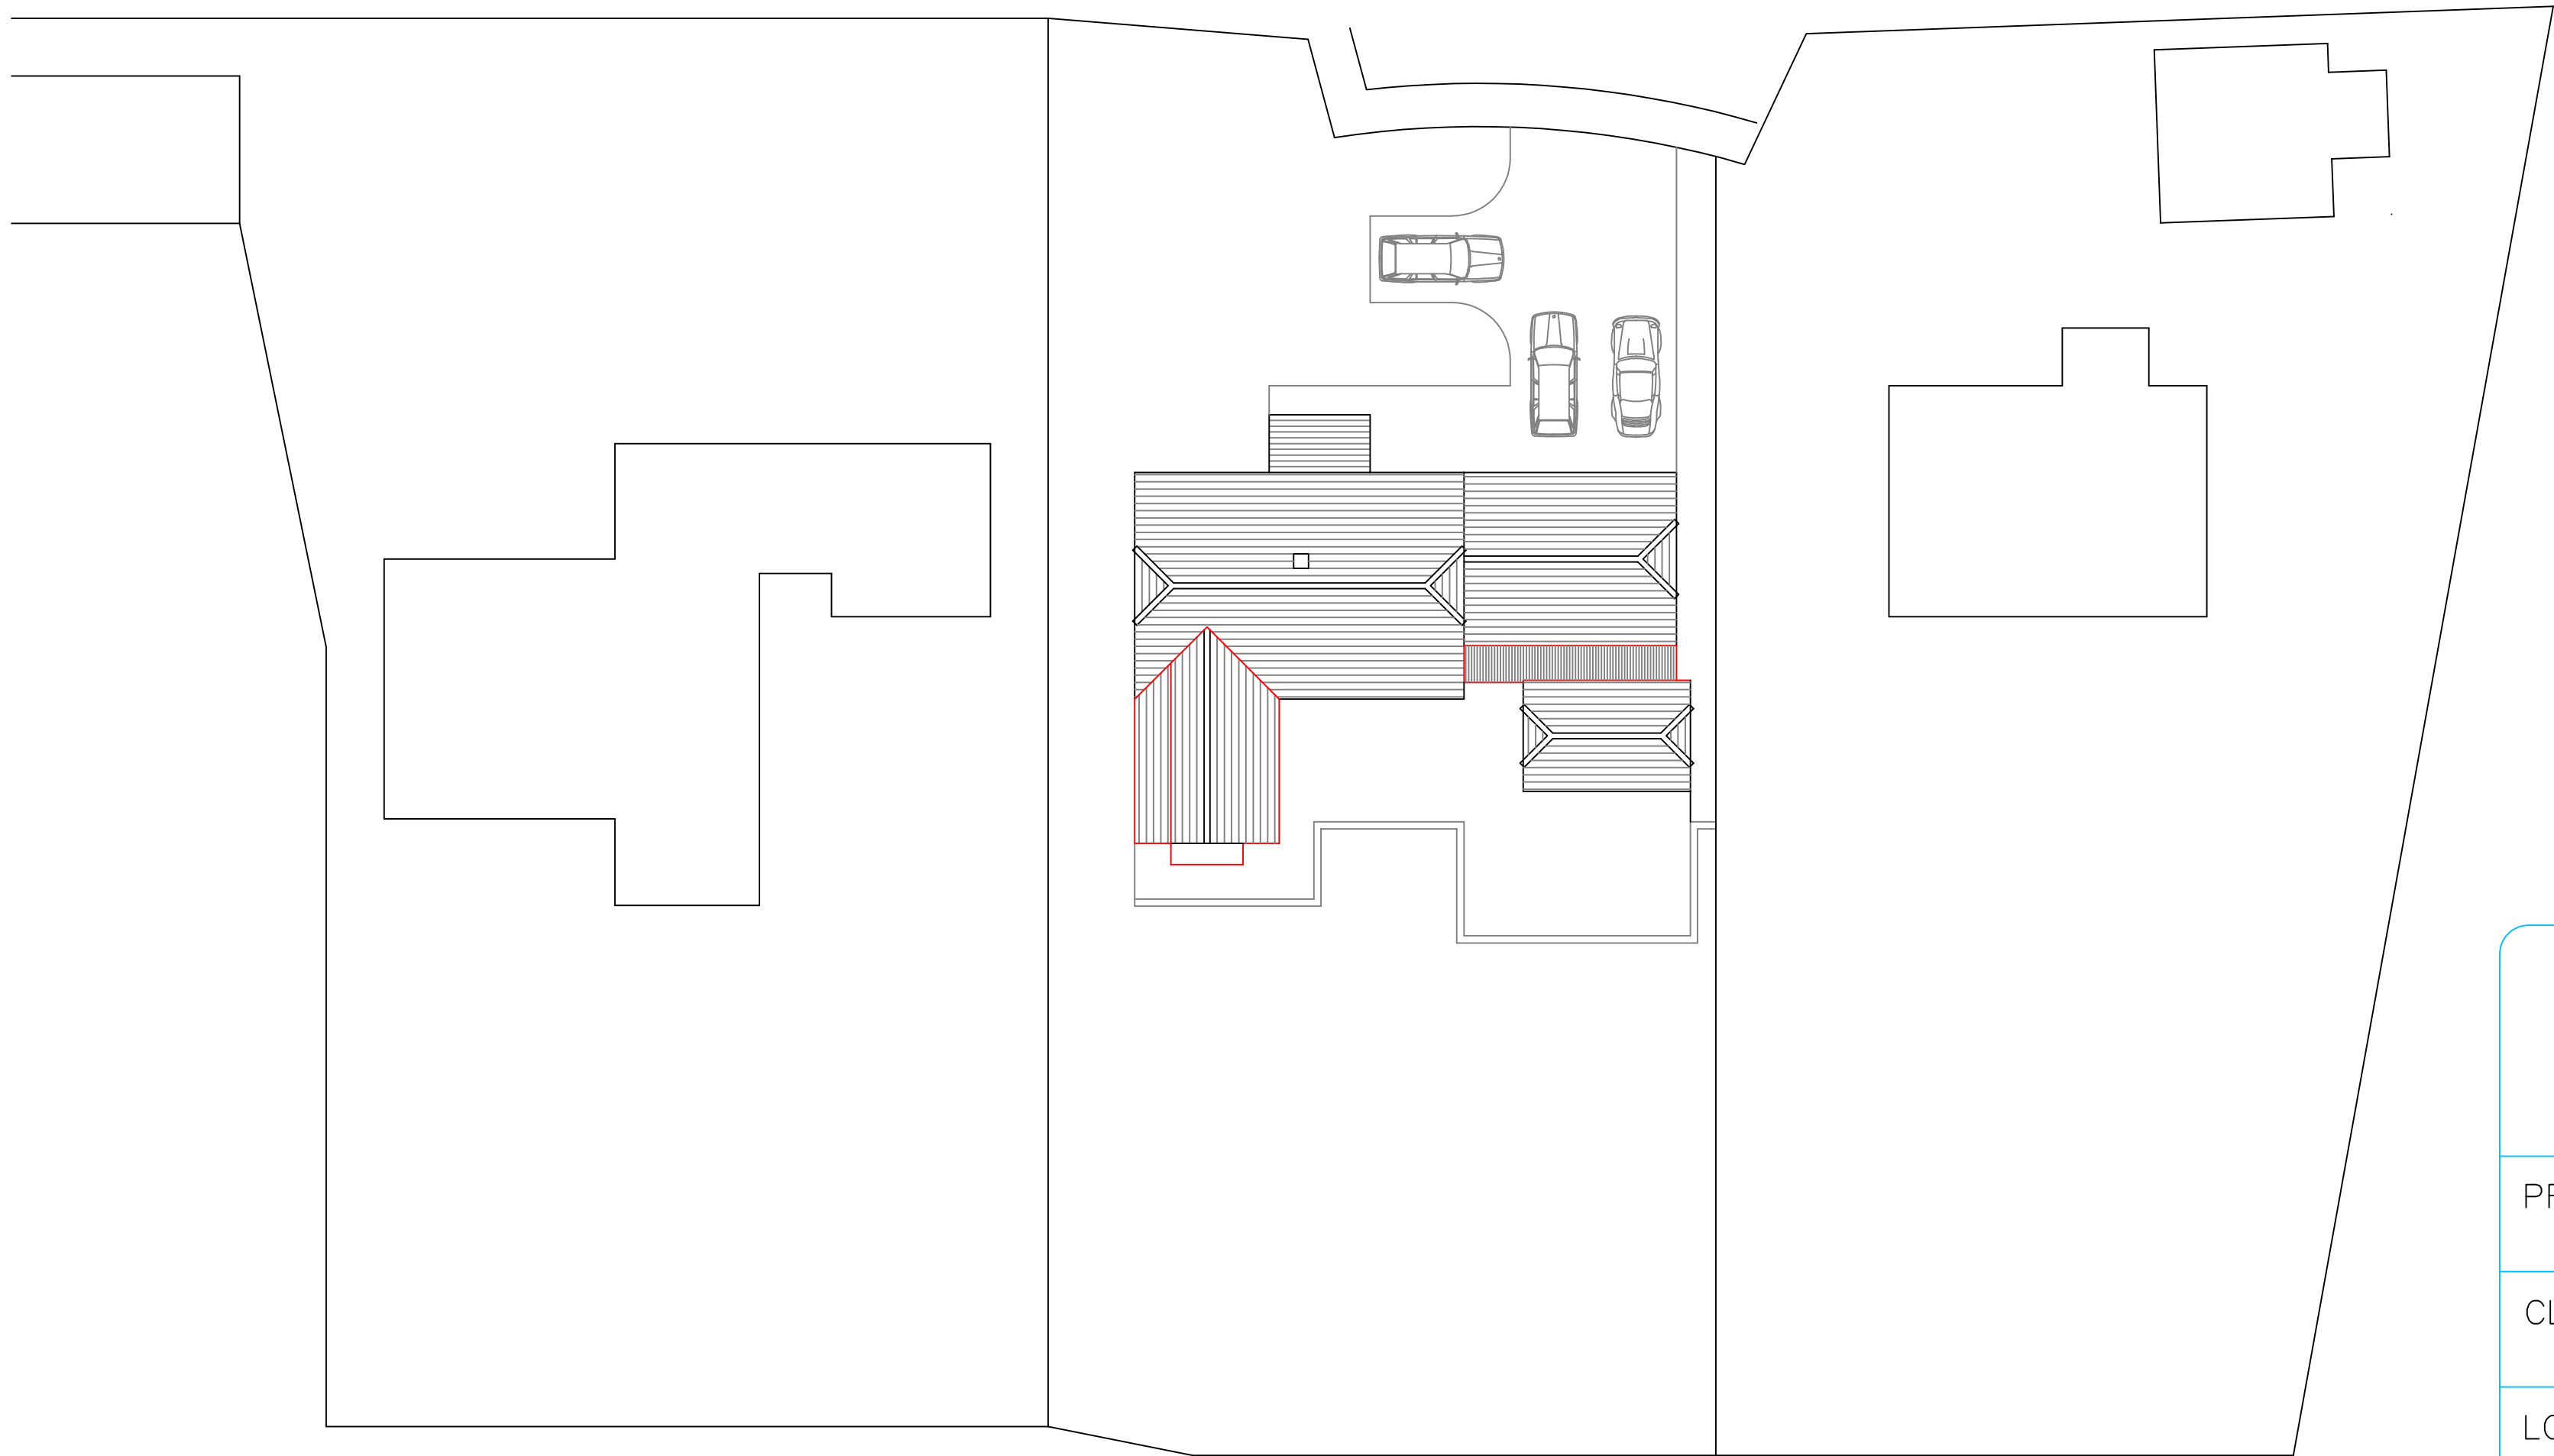


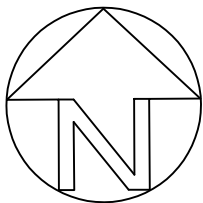

SITE PLAN 1:200

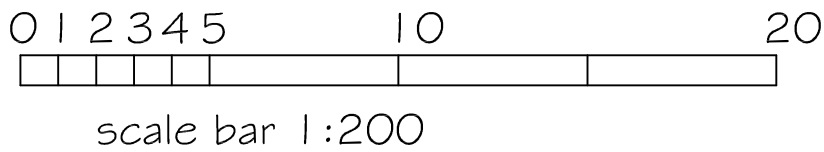

|   |                                                                   |          |
|---|-------------------------------------------------------------------|----------|
| <div>SJF PLANNING<br/>&amp; DESIGN SERVICE</div> <div>01225 782078   <a href="mailto:simonnearthebell@gmail.com">simonnearthebell@gmail.com</a></div> |                                                                   |          |
| PROPOSED   | TWO STOREY REAR<br>EXTENSION & INTERNAL &<br>EXTERNAL ALTERATIONS |          |
| CLIENT   | MRS L MARTIN                                                      |          |
| LOCATION   | 18 POUND LANE<br>SEMINGTON<br>BA14 6LP                            |          |
| TITLE   | PROPOSED BLOCK PLAN 1:200                                         |          |
| DRG NO   | ISSUE                                                             | DATE     |
| 2602-4   | I                                                                 | JAN 2026 |