




SITE Plan

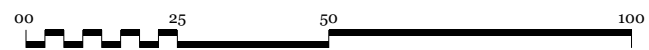

Scale 1:1250



Block Plan



Scale 1:500

Client Mr Mrs Young 96 Firs Road Winterslow SP5 1SP
Project PART DEMOLISH EXISTING GARAGE
Drawing Title SITE ILLUSTRATION
Drawing Detail Scale Drawing No Drawn by GG TY/04/25
Date 08-10-24
Contact G Greenwood m.0748 3873 045 gordongreenwood@btinternet.com