


PROPOSED REAR ELEVATION



West Elevation

8.00m

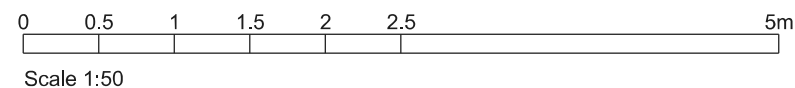

NICK MATTHEWS Surveying Ltd

Chartered Building Surveyor

Dysart House Church Lane Worton Devizes SN10 5SH
07769 704733 hello@nickmatthewssurveying.co.uk
www.nickmatthewssurveying.co.uk



2 - 3 BENCES LANE CORSHAM SN13 0DD

Proposed works for Zoe England

Proposed Rear Elevation

date Feb 2026 scale 1:50

drawn NM checked NM status planning

2601
P/11

• ©