
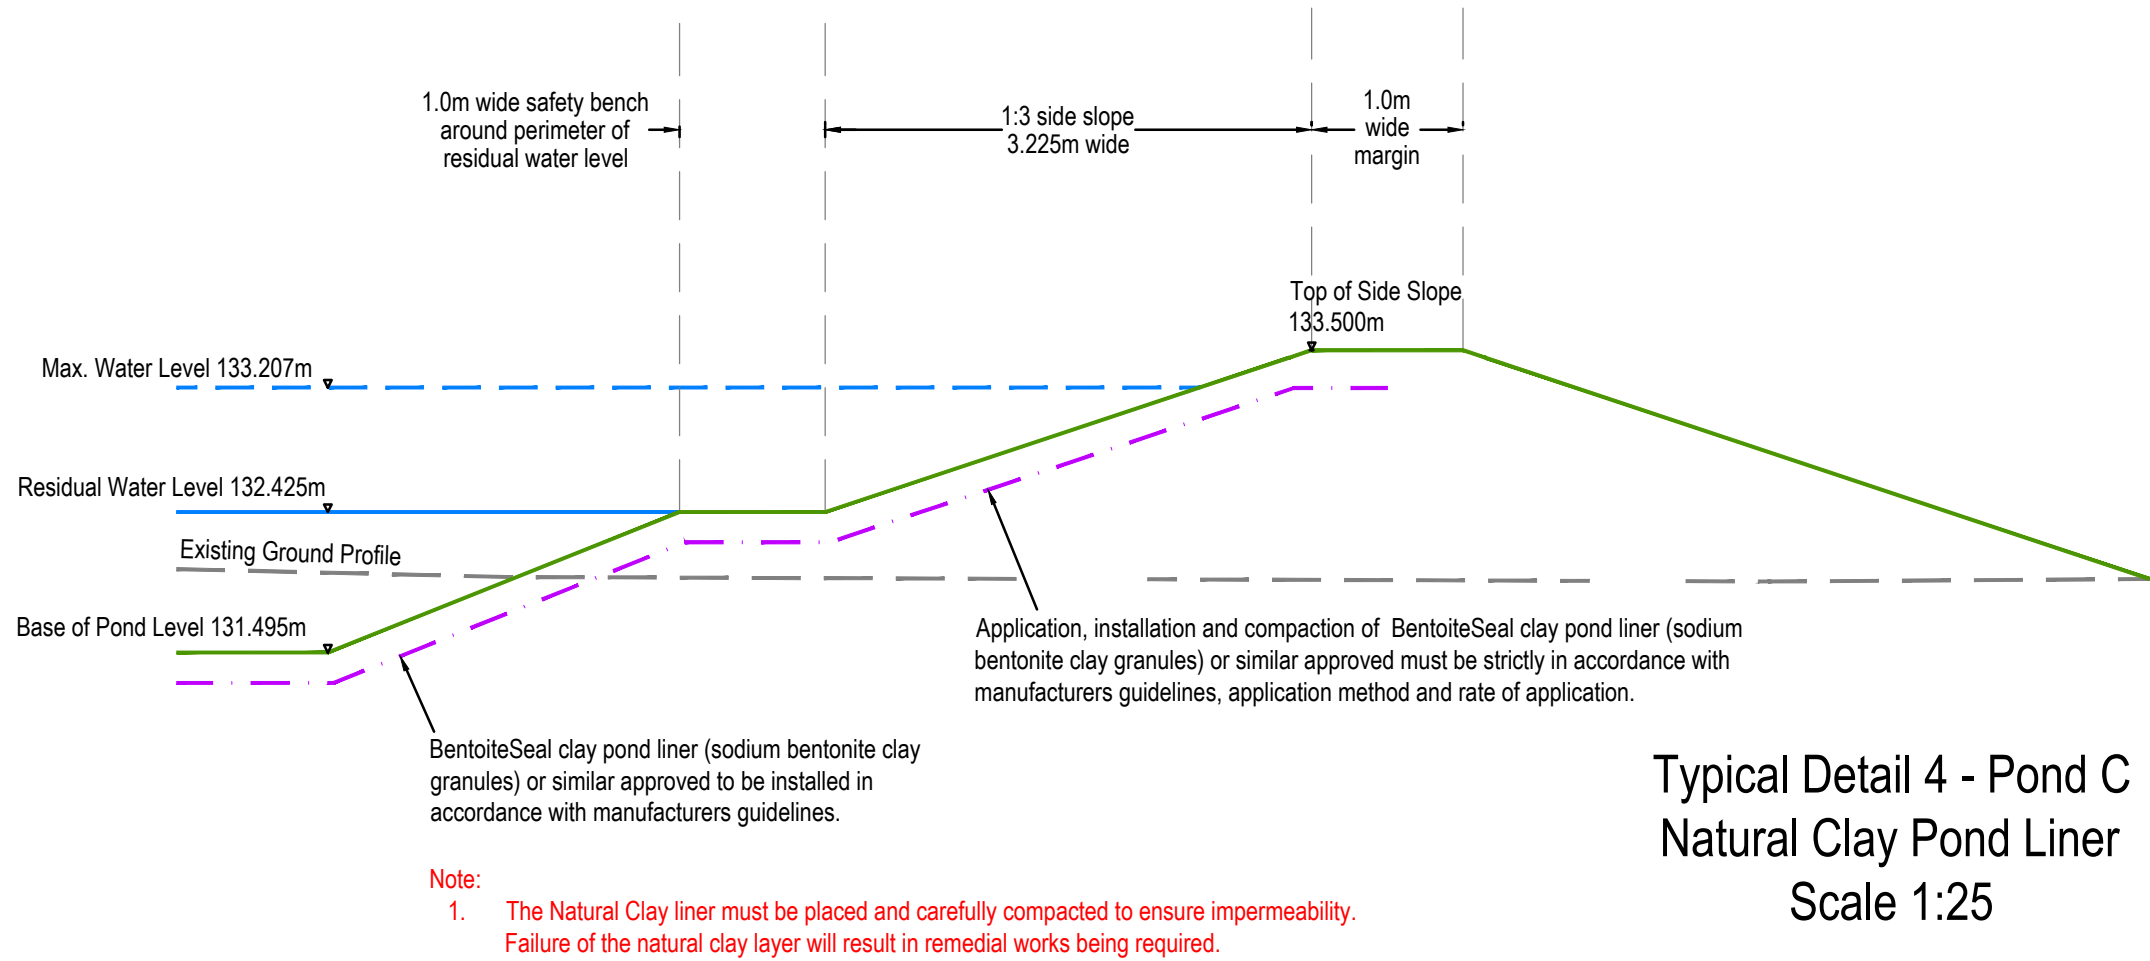
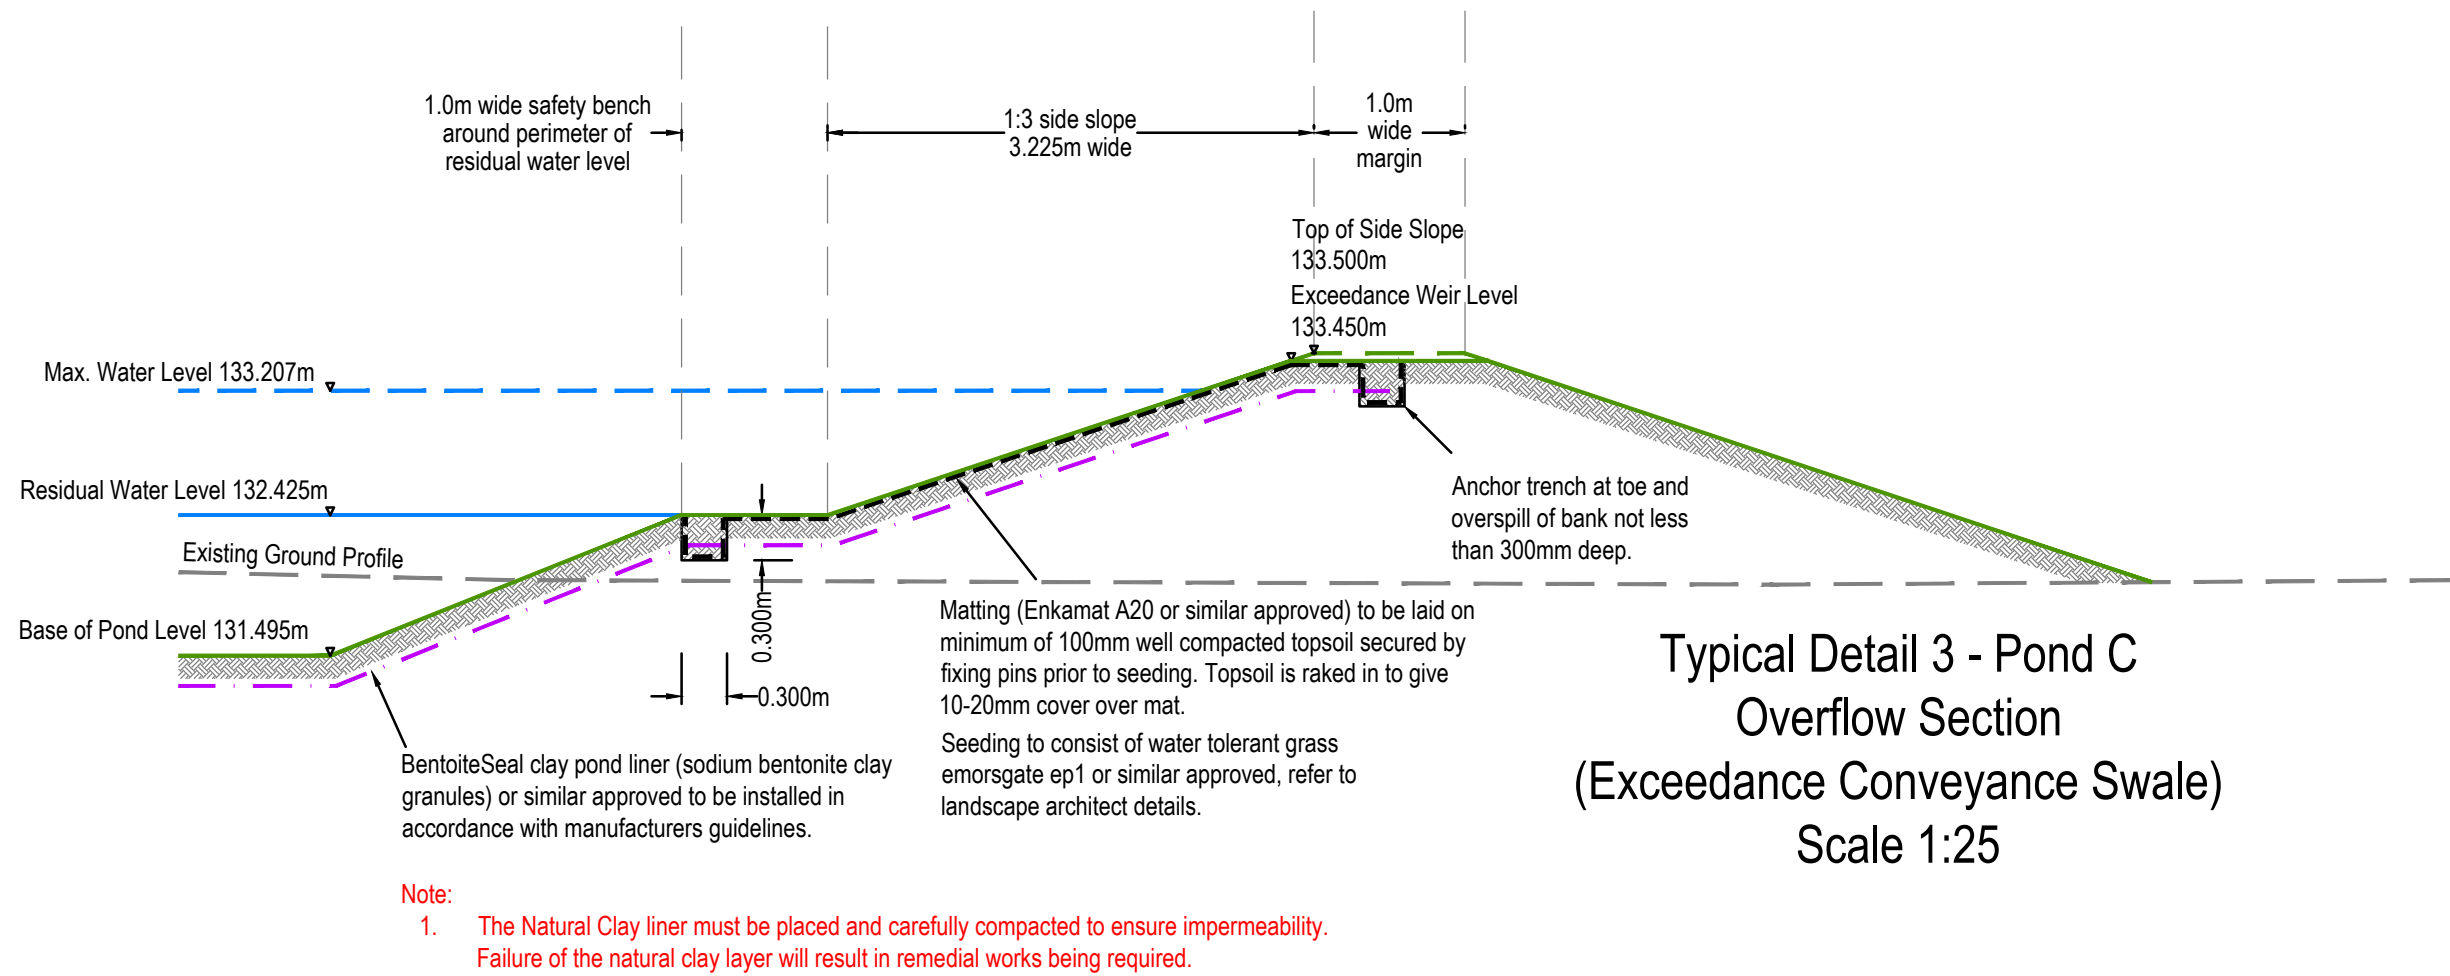
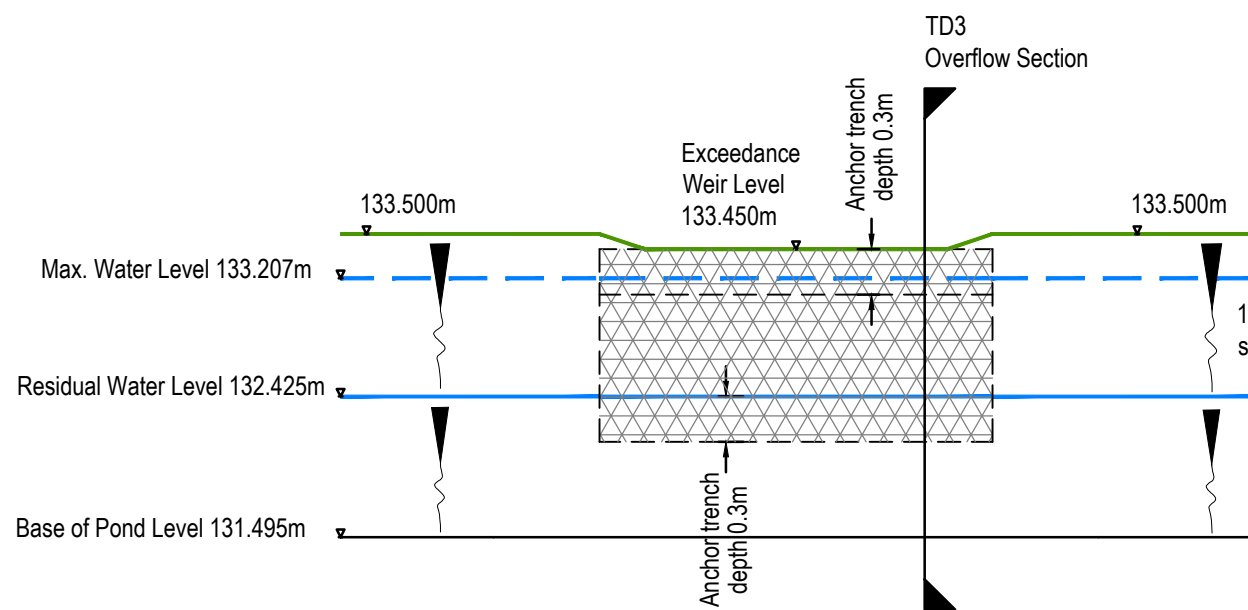


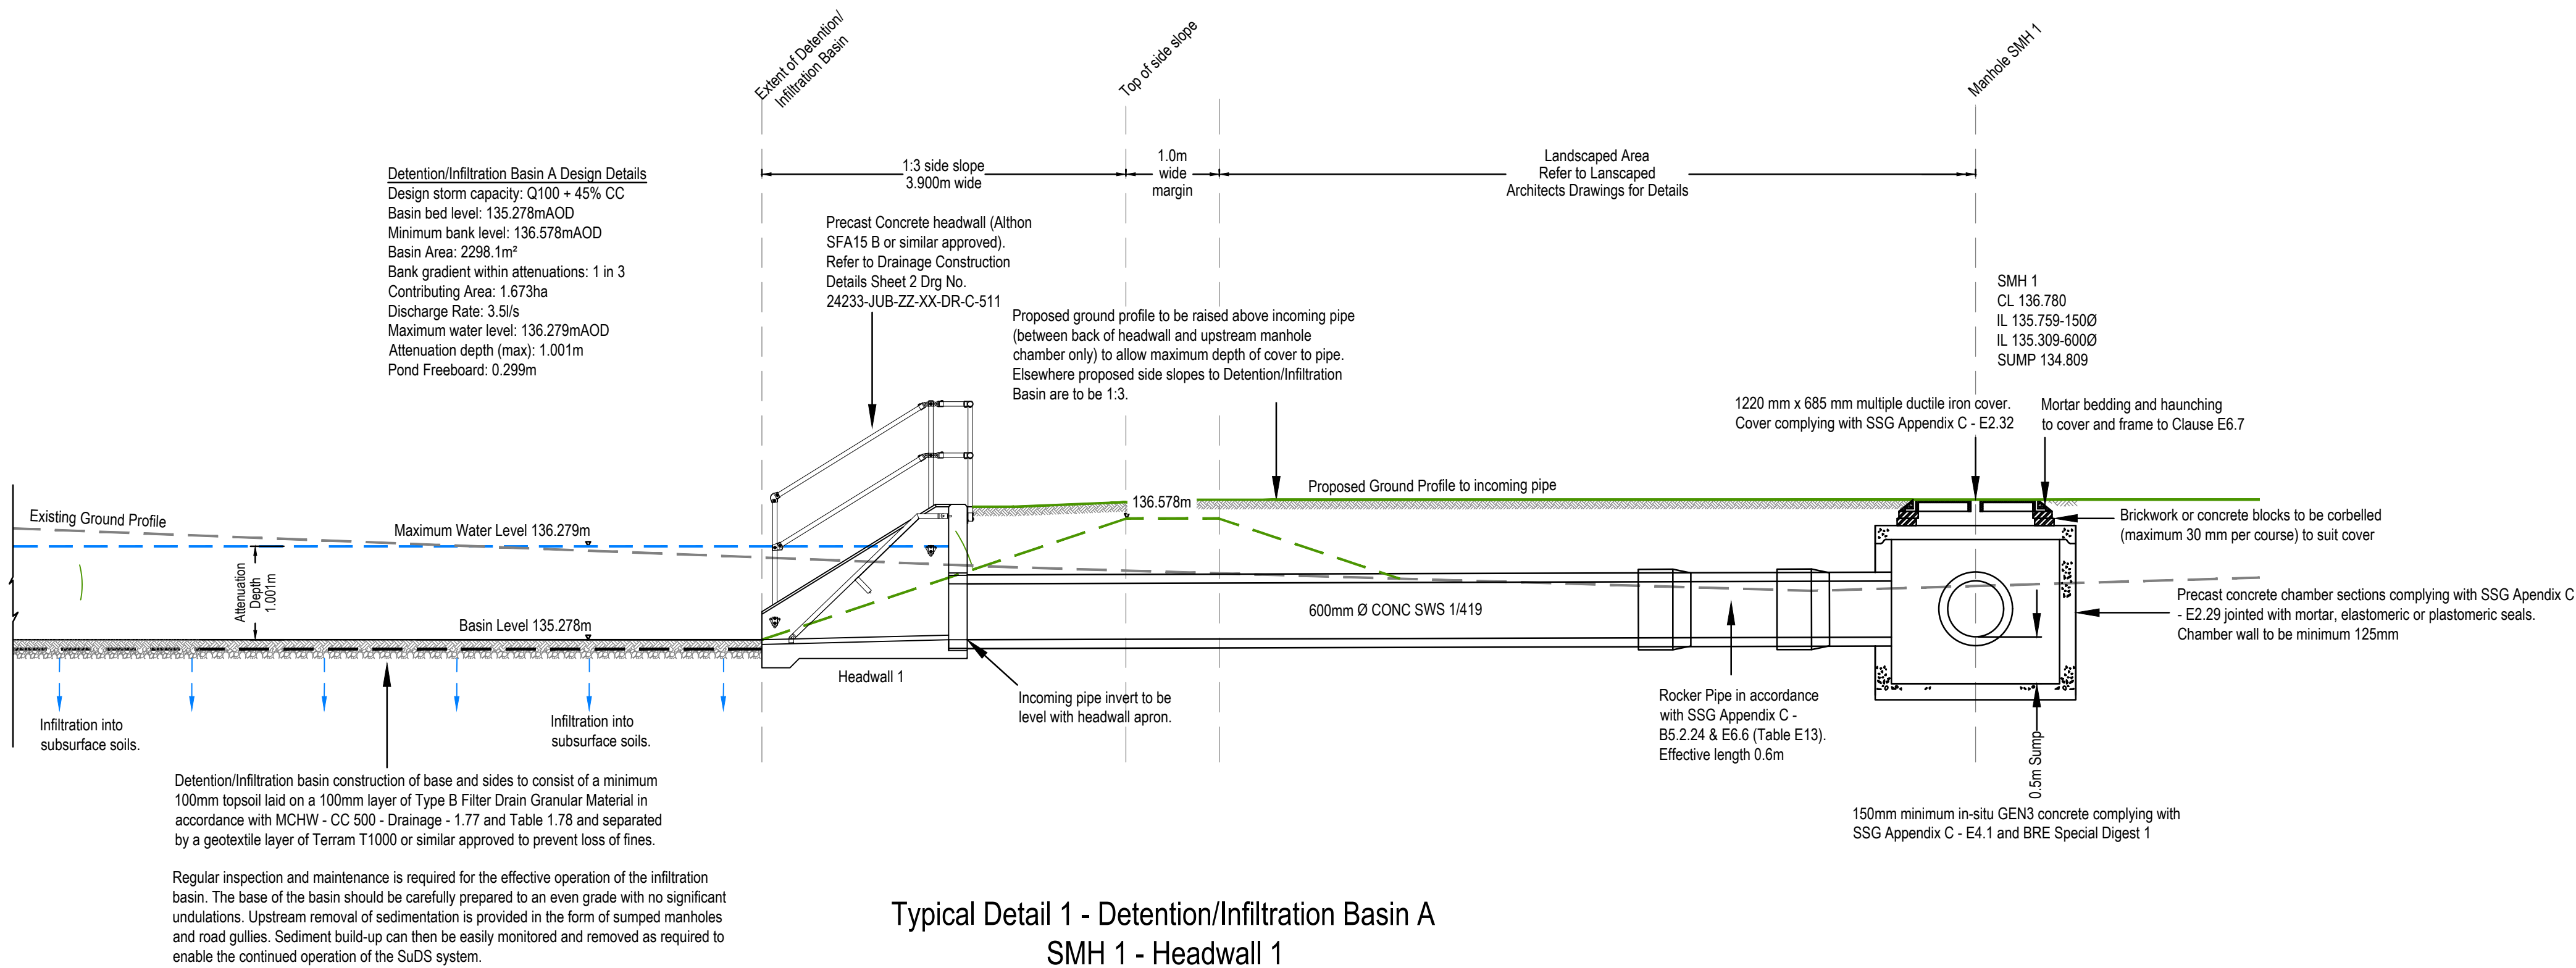

- Notes:
- Drainage designs in accordance with CIRIA C753 The SuDS Manual, Sewerage Sector Guidance Appendix C - Design and Construction Guidance, Building Regulations 2010 Approved Document Part H and BS EN 752:2017.
 - To be read in conjunction with Proposed Drainage Strategy drawings 24233-JUB-ZZ-XX-DR-C 500 & 501 and also S104 Drainage Layout drawings 24233-JUB-ZZ-XX-DR-C 519 TO 24233-JUB-ZZ-XX-DR-C 525.

P2	20/02/26	Proposed pond liner altered from GCL (Geosynthetic Clay Liner) to be a natural clay liner as required by client. Title block and notes revised as required.	EPH	WH
P1	13/02/26	Preliminary issue	EPH	WH
Rev	Date	Description	By	Apvd

PROJECT:
VICTORIA ROAD
WARMINSTER

TITLE:
PROPOSED TYPICAL SECTIONS
THROUGH SUDS FEATURES
SHEET 2 OF 2

CLIENT:
KEEPMOAT HOMES LTD

SCALE@A1:
1:25

PROJECT REF:
24233
DRAWING No: 24233-JUB-ZZ-XX-DR-C-518
REV: P2

Revision Referencing
P = Preliminary A = Approval T = Tender C = Construction

RIDGE