



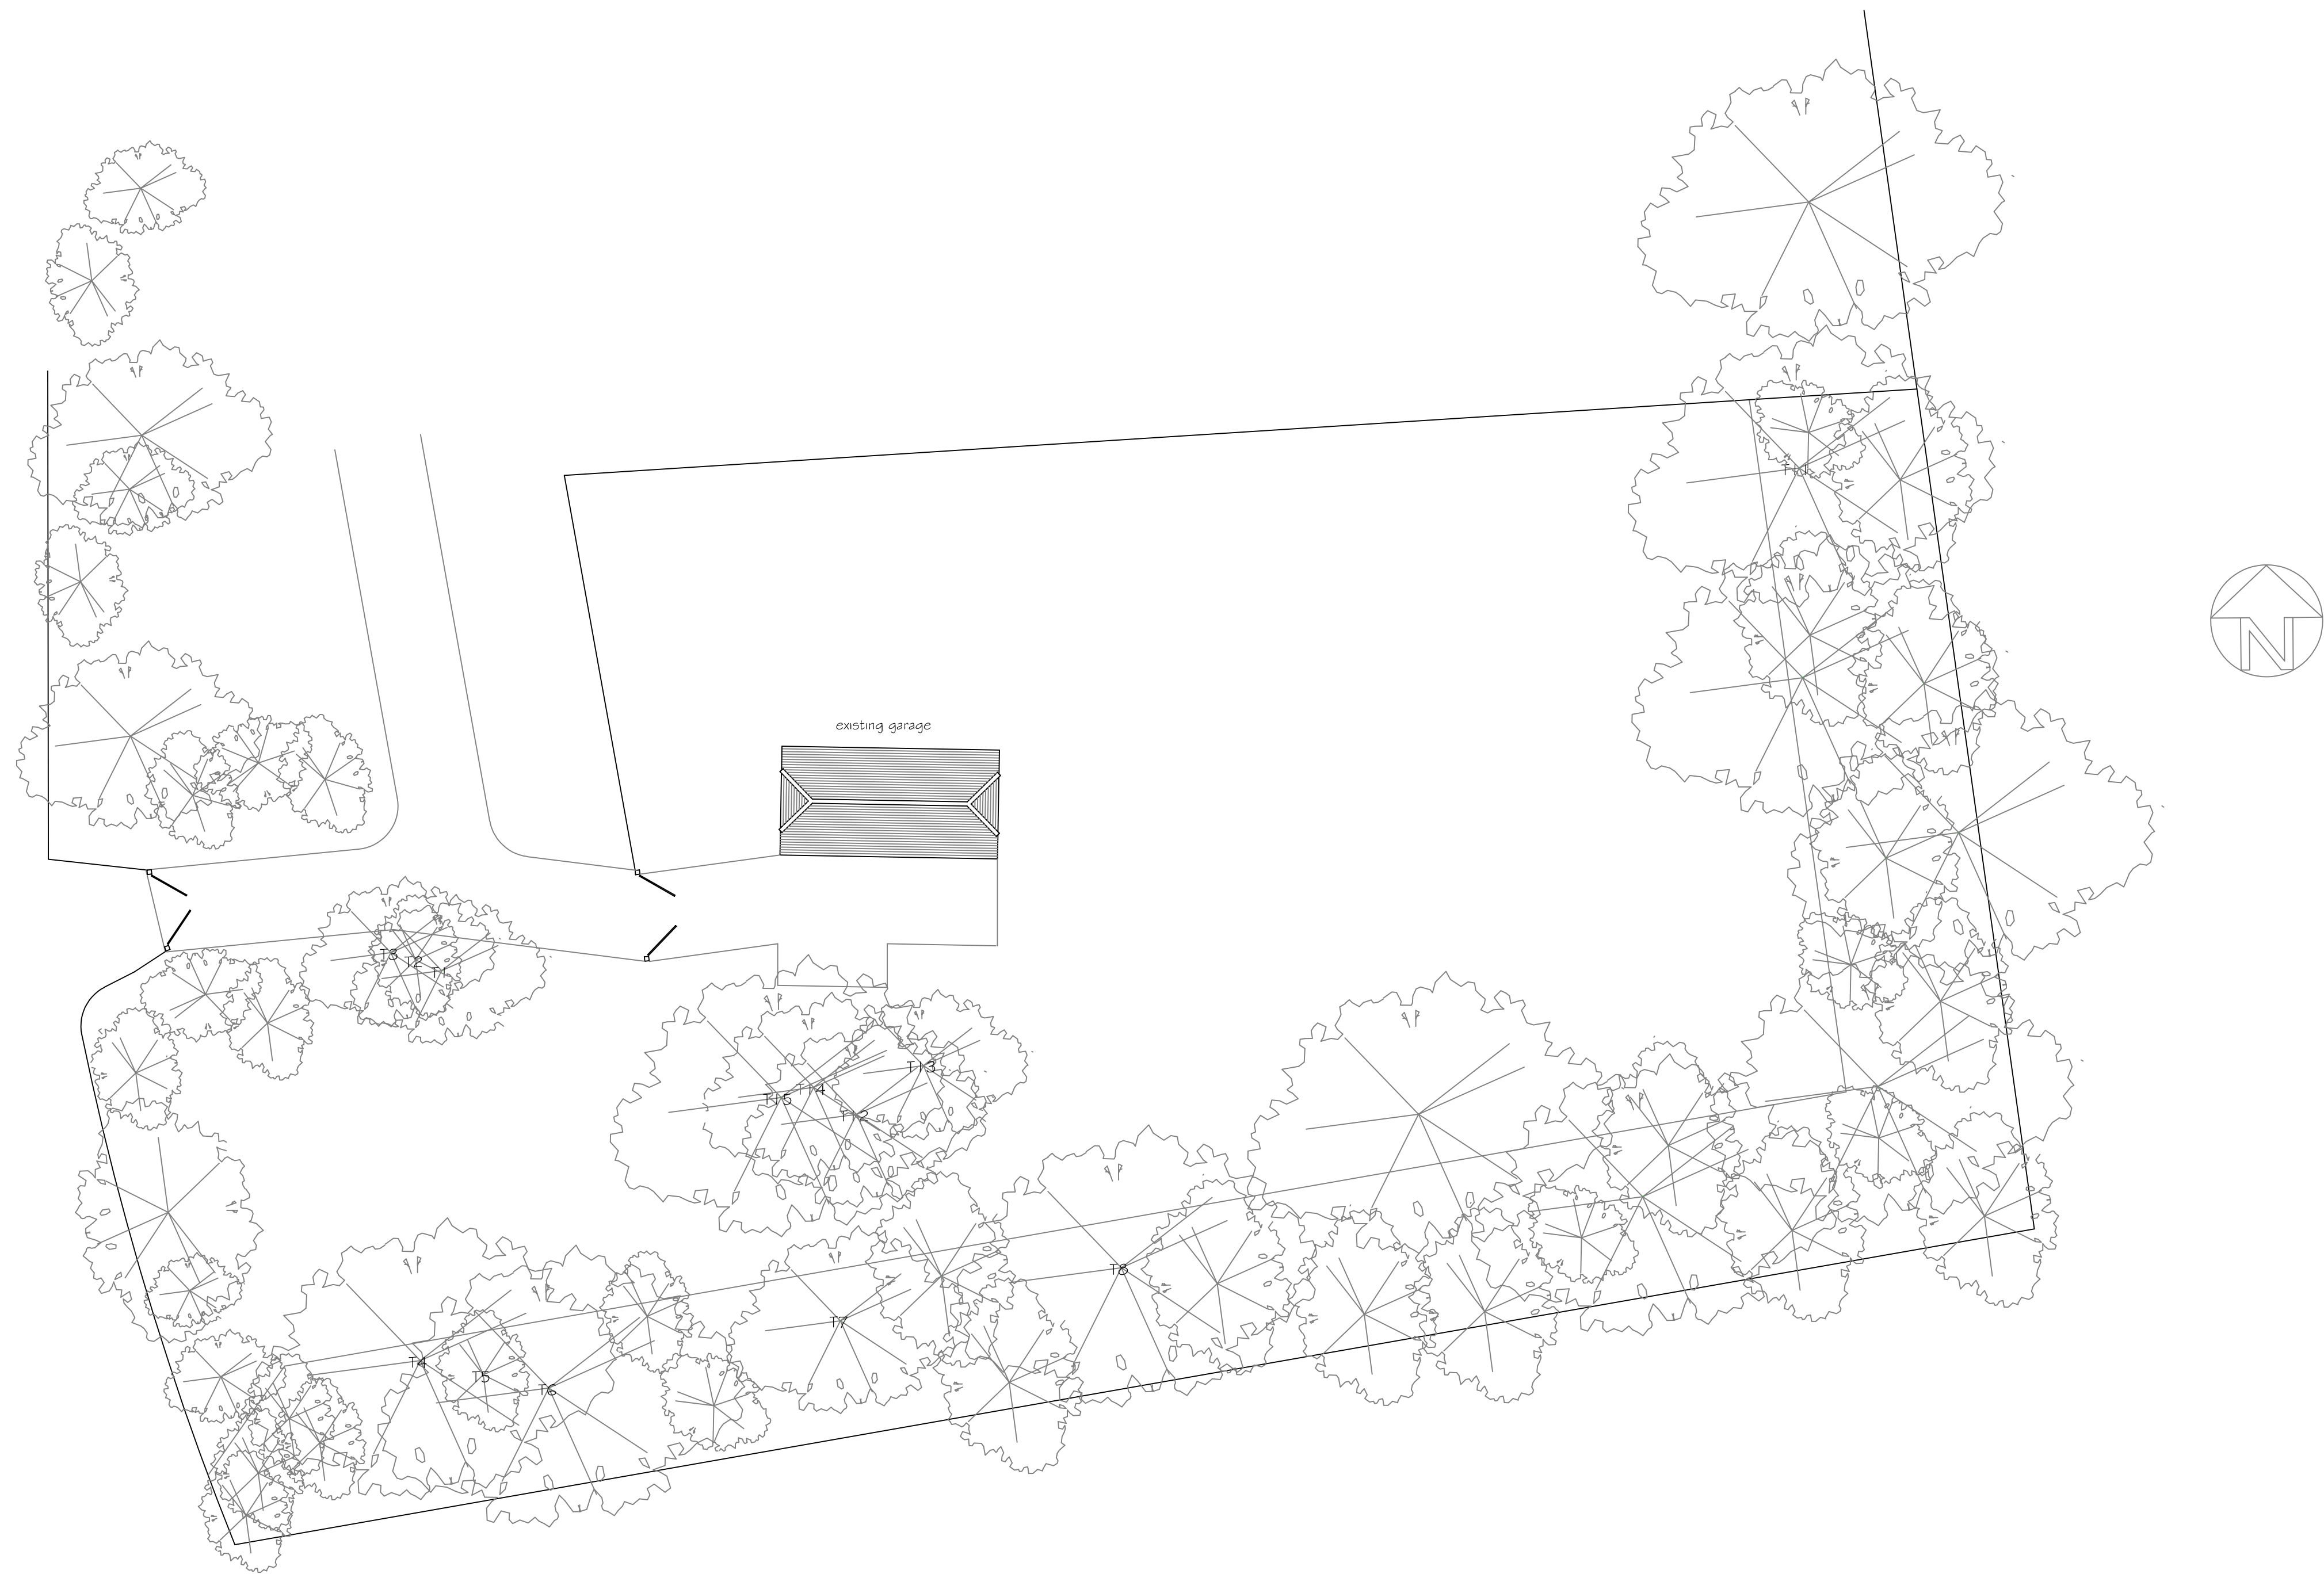

SITE PLAN 1:200

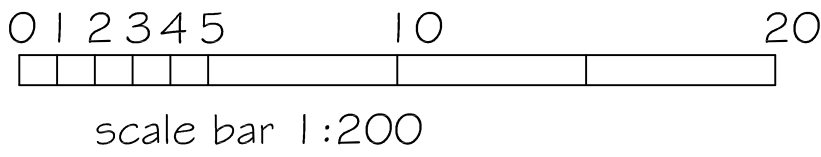

SJF PLANNING & DESIGN SERVICE 01225 782078 simonnearthebell@gmail.com		
PROPOSED DWELLING & GARAGE		
CLIENT MR R WILLIS		
LOCATION LAND ADJACENT TO TUDOR COTTAGE PARK LANE CHERRILL SN11 8XN		
TITLE EXISTING SITE PLAN		
DRG NO	ISSUE	DATE
2607-6	1	FEB 2026