



FRONT EAST ELEVATION




SIDE NORTH ELEVATION



REAR WEST ELEVATION



SECTION

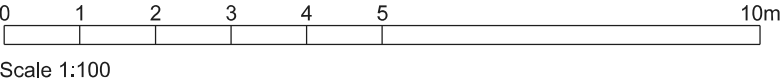

Scale 1:100

NICK MATTHEWS Surveying Ltd
Dysart House Church Lane Worton Devizes SN10 5SH
07769 704733 hello@nickmatthewssurveying.co.uk
www.nickmatthewssurveying.co.uk

Chartered Building Surveyor
 RICS™

Rev

Date

Details

9 DANE RISE WINSLEY WILTS BA15 2NB

Proposed works for Richard and Bryony Hunt

Existing Elevations

date April 2025 scale 1:100 drawn NM checked NM status survey

2507

S/02

• ©