

- KEY**
- Area of outline application
Drive-Thru and EV charging hub
 - Existing trees
 - Concrete
 - Tarmac/ Asphalt
 - Soft landscaping
 - Retaining structure


- NOTES**
- New footpath from Hopton Park Industrial Estate
 - Site layout of proposed Drive-Thru
 - Site of planning approved commercial development (shown in outline)
 - Road widened to provide righthand-turn, in line with transport consultants drawings
 - New bellmouth entrance
 - Sub-stations
 - EV charging hub
 - Approximate overlay of easement, based on 1962 conveyance plan
 - Horton Road bus stops

Note: Landscape design refer to Cambium Landscape Strategy

Note : Site boundary and levels are based on Topographical Survey by Berry Geometrics

Note: Arboricultural information refer to Tree Constraints Report by Bowland Tree Consultancy

Parking		
Aldi (2.5x5.0m)		
Standard	71	
Accessible	4	
Parent & Child	6	
EVCP	8	
EVCP -Accessible	1	
EVCP-Parent & Child	1	
Total Aldi	91	
Outline application scheme (2.5x5.0m)		
Standard	23	
Accessible	3	
Motorcycle	4	
EVCP	8	
Total	38	
Grand Total	129	

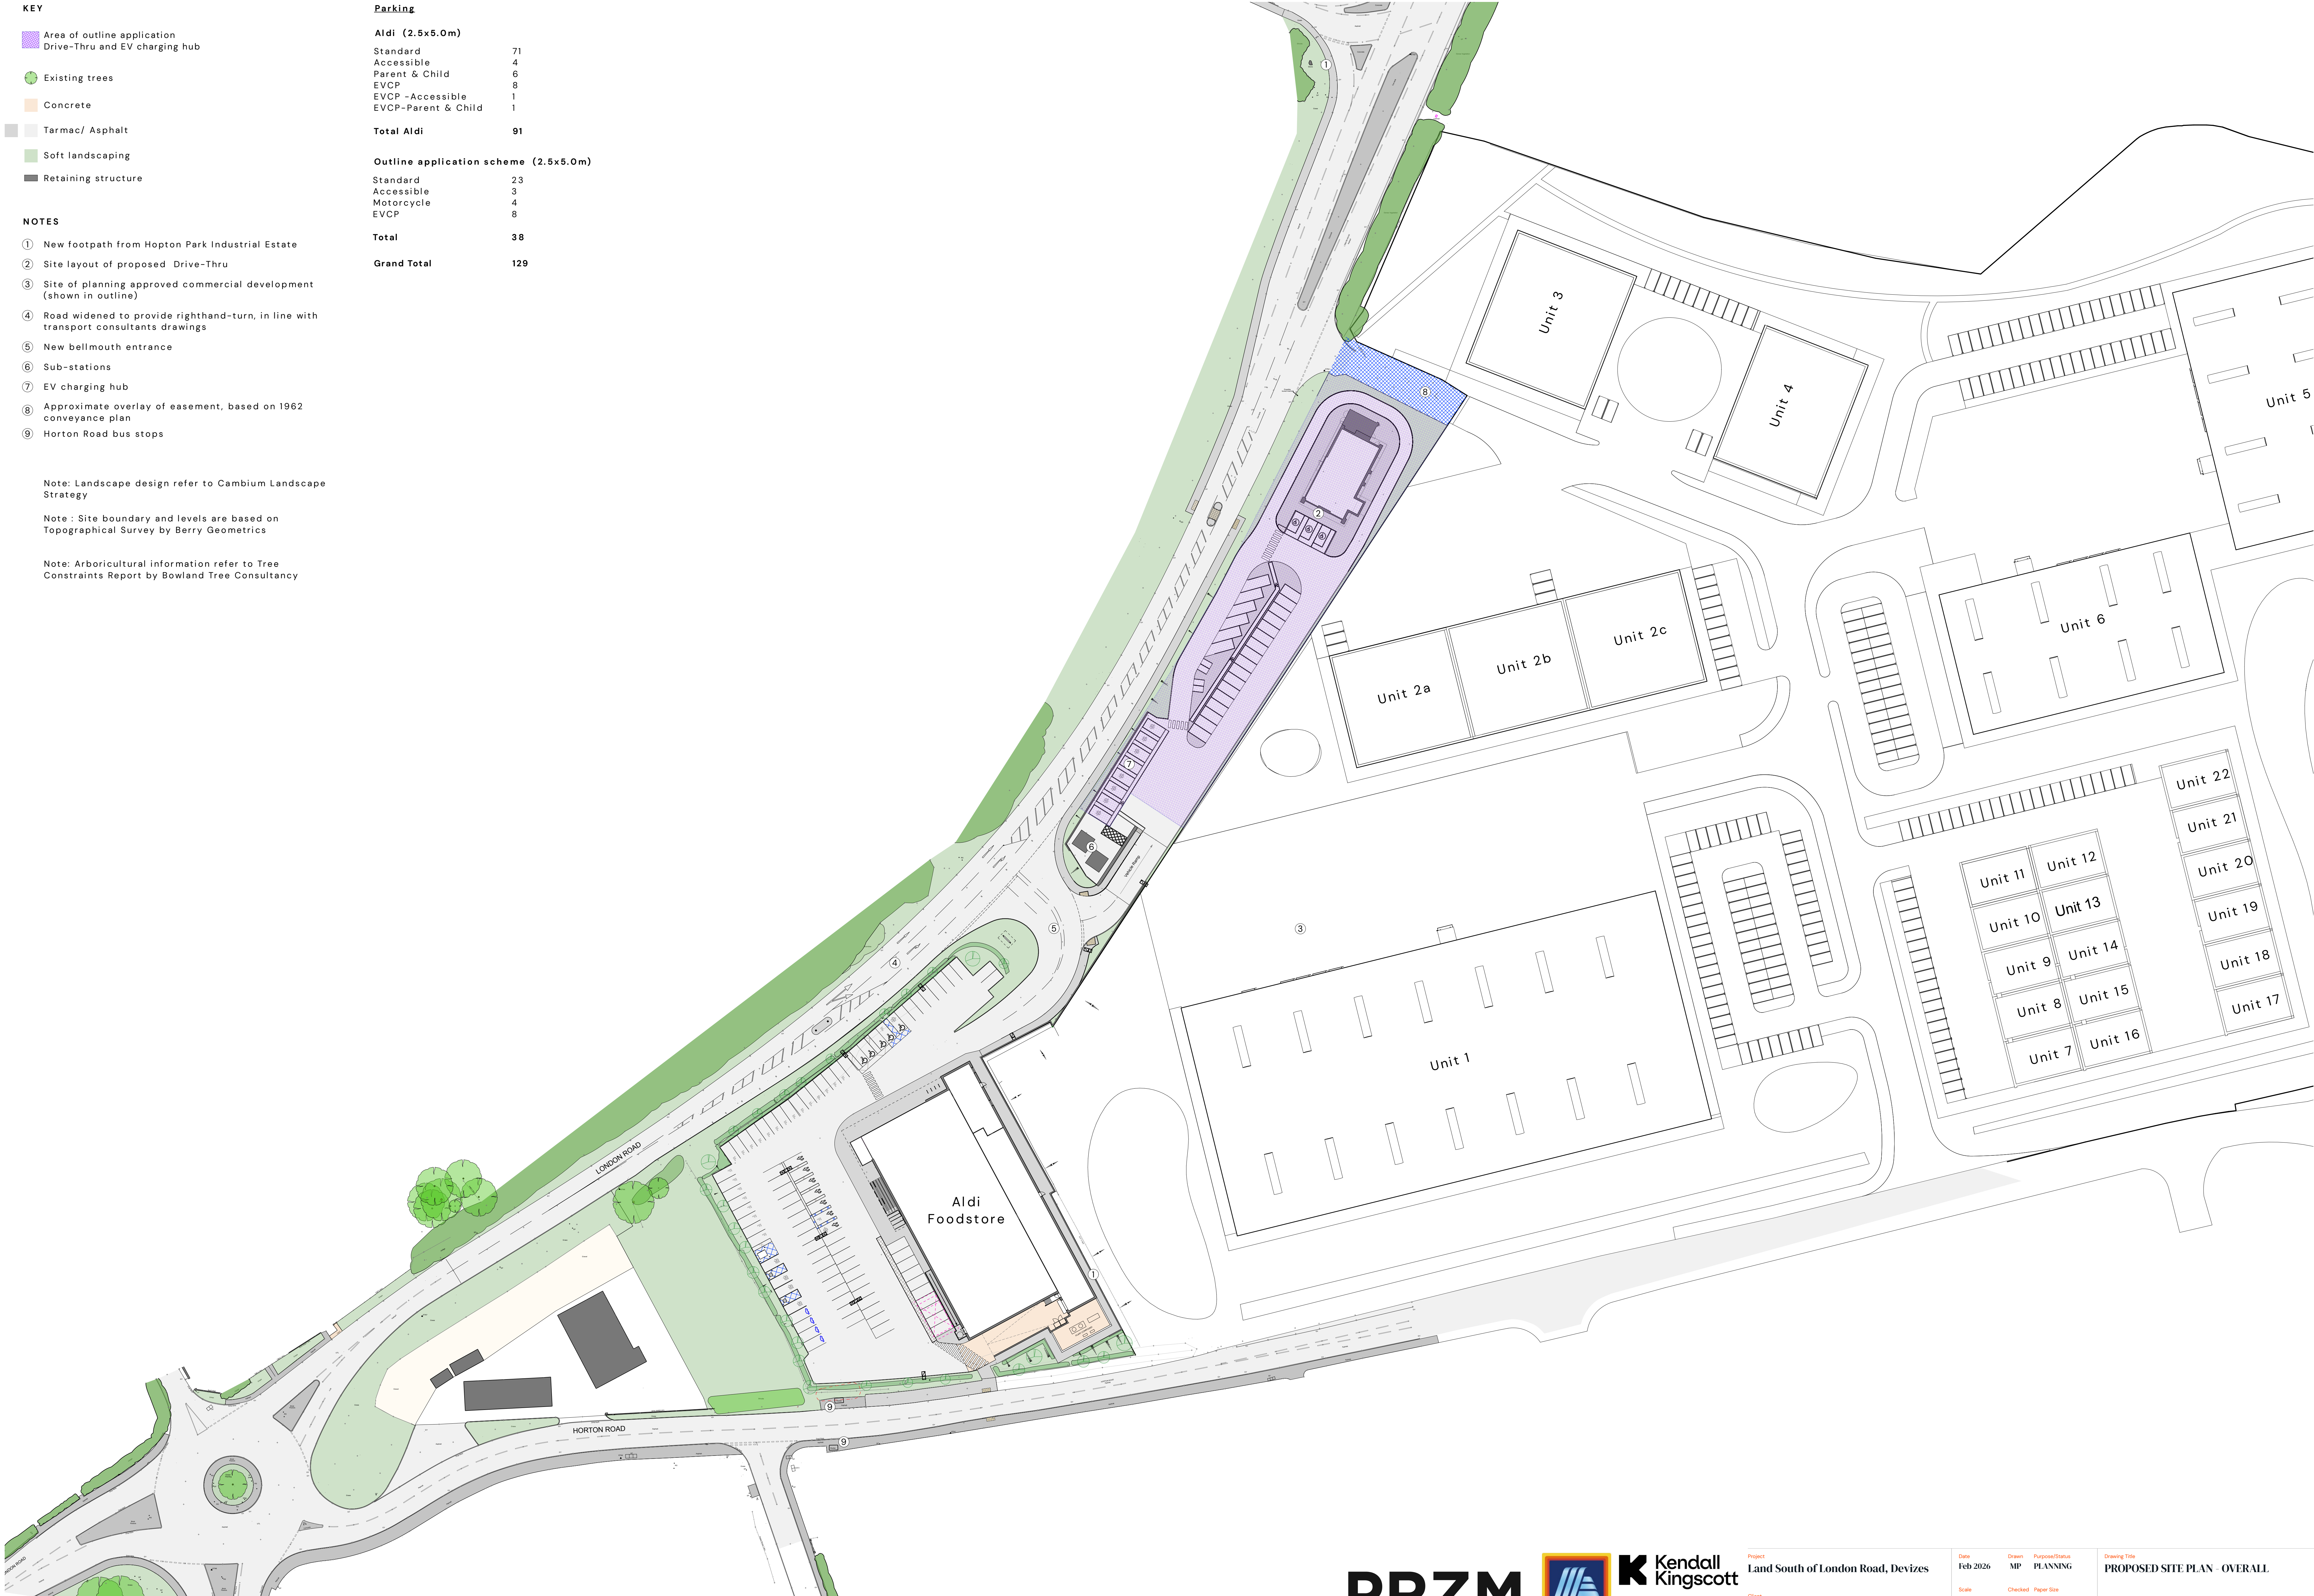

N 0 10 20 30 40 50 M
Scale 1:500 @A0

PRZM
— REAL ESTATE —



Kendall Kingscott
Glentworth Court, Lime Kiln Close
Stoke Gifford, Bristol BS34 8SR
+44 (0)117 931 2062
www.kendallkingscott.co.uk

Project
Land South of London Road, Devizes
Client
PRZM Real Estate & Aldi Ltd.

Date
Feb 2026
Scale
1:500
Filename
240646.vwx

Drawn
MP
Checked
MW
Purpose/Status
PLANNING
Paper Size
ISO A0

Drawing Title
PROPOSED SITE PLAN - OVERALL

Project Number/Drawing Number
240646-1301
Check all dimensions and levels on site

Revision
P11
© Copyright

Only to be used on the site for which designed. The electronic transmission of design information contained in this drawing is carried out entirely at the User's risk and Kendall Kingscott Ltd. will have no liability for any errors or inaccuracies arising therefrom. The production of amended or updated information from the said design information by the User is entirely the responsibility of the User and Kendall Kingscott Ltd. shall have no responsibility in respect thereof whatsoever.