


Proposed Site Plan

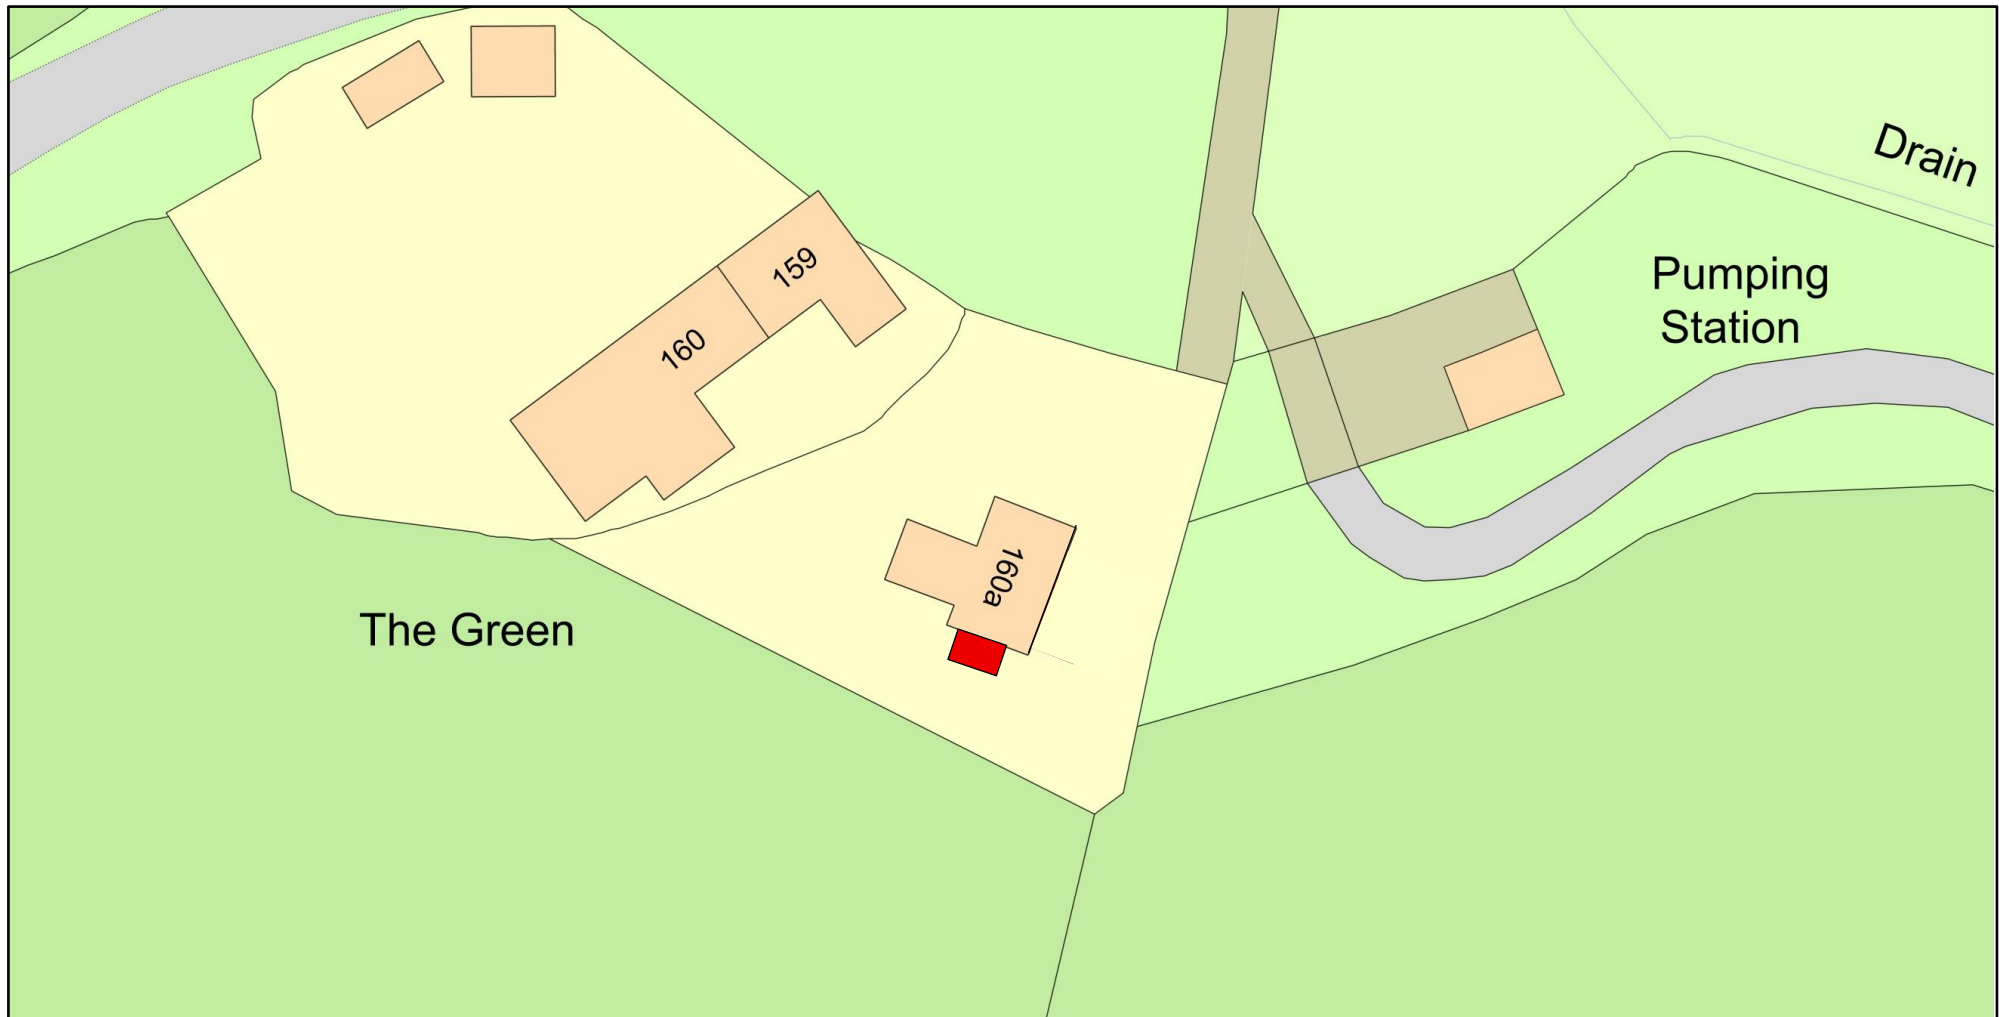

0 20
Metres



Plan Produced for: Proposed site plan
Date Produced: 16 Feb 2026
Plan Reference Number: TQRQM26047130036364
Scale: 1:500 @ A4

© Crown copyright and database rights 2025 OS 100042766

