




01 South Elevation
Scale 1:100 @ A3

- 1 Painted sand and cement render
- 2 Painted brick quoins
- 3 Brown red clay tile
- 4 Timber framed window/door
- 5 Skylight

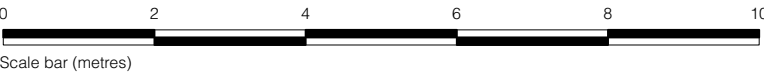

Existing South Elevation

DWG NO	ISSUED	REV
EX-203	Feb 2026	
SCALE		
Existing South Elevation	1:100 @ A3	
JOB NO		
Wheatlands	162	
Rivar Road, Shalbourne, SN8 3RL		
Oliver Leech Architects		
www.oliverleech.com // hello@oliverleech.com // 0207 183 7977		