




01 East Elevation
Scale 1:100 @ A3

- | | |
|---|--|
| ① Lime rendered walls | ⑥ New timber framed sliding doors |
| ② Timber shutters | ⑦ Zinc downpipes and rainwater goods |
| ③ Traditional clay tile to match existing roofs | ⑧ Azengar zinc standing seam roof |
| ④ Aluminium framed rooflight | ⑨ Handmade brick walls with lime mortar pointing |
| ⑤ New timber framed double glazed window | |

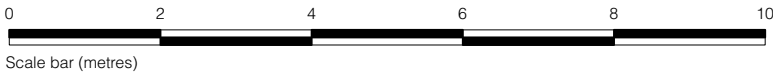

DWG NO	ISSUED	REV
PR-200	Feb 2026	
SCALE		
Proposed East Elevation	1:100 @ A3	
JOB NO		
Wheatlands	162	
Rivar Road, Shalbourne, SN8 3RL		

Proposed East Elevation